



DEVELOPMENT APPLICATION FORM

Application Form: All Applications | Rev. 03/29/2024

INSTRUCTIONS: The following information is required pursuant to the City's Unified Land Development Regulations (ULDR), Section 47-24, Development Permits and Procedures, and must be filled out accurately with all applicable sections completed. Only complete the sections indicated for application type with N/A for those items not applicable. Refer to "Specifications for Plan Submittal" by application type for submittal requirements, which can be found on the City's website.

Select the application type and approval level in **SECTION A** and complete the sections specified under each type.

A

APPLICATION TYPE AND APPROVAL LEVEL

Select the application type from the list below and check the applicable type.

☐ LEVEL I ADMINISTRATIVE REVIEW COMMITTEE (ADMIN) ☐ New nonresidential less than 5,000 square feet ☐ Change of use (if same impact or less than existing use) ☐ Plat note or Nonvehicular access line (NVAL) amendment ☐ Administrative site plan ☐ Amendment to site plan* ☐ Affordable Housing per §166.04151 (7) Fla. Stat. (Live Local Act) ☐ Property and right-of-way applications (MOTs, construction staging) ☐ Parking Agreements (separate from site plans) COMPLETE SECTIONS B, C, D, G	☐ LEVEL II DEVELOPMENT REVIEW COMMITTEE (DRC) ☐ New Nonresidential 5,000 square feet or greater ☐ Residential 5 units or more ☐ Nonresidential use within 100 feet of residential property ☐ Redevelopment proposals ☐ Change in use (if greater impact than existing use) ☐ Development in Regional Activity Centers (RAC)* ☐ Development in Uptown Project Area* ☐ Regional Activity Center Signage ☐ Affordable Housing (≥10%) COMPLETE SECTIONS B, C, D, E, F	☐ LEVEL III PLANNING AND ZONING BOARD (PZB) ☐ Conditional Use ☐ Parking Reduction ☐ Flex Allocation ☐ Cluster / Zero Lot Line ☐ Modification of Yards* ☐ Waterway Use ☐ Mixed Use Development ☐ Community Residences* ☐ Social Service Residential Facility (SSRF) ☐ Medical Cannabis Dispensing Facility* ☐ Community Business District for uses greater than 10,000 square feet COMPLETE SECTIONS B, C, D, E, F	☒ LEVEL IV CITY COMMISSION (CC) ☒ Land Use Amendment ☒ Rezoning ☐ Plat ☐ Public Purpose Use ☐ Central Beach Development of Significant Impact* ☐ Vacation of Right-of-Way City Commission Review No PZB Review ☐ Vacation of Easement* COMPLETE SECTIONS B, C, D, E, F
☐ MISCELLANEOUS ☐ Affordable Workforce Housing Tax Reimbursement ☐ Community Residence ☐ Construction Noise Waiver ☐ Design Review Team (DRT) COMPLETE SECTIONS B, C, I	☐ EXTENSION OR DEFERRAL ☐ Request to defer after an application is scheduled for public hearing ☐ Request extension to previously approved application (request must be within original approval date timeframe) COMPLETE SECTIONS B, C, H	☐ APPEAL ☐ Appeal decision by approving body and De Novo hearing items COMPLETE SECTIONS B, C, H	☐ PROPERTY AND RIGHT-OF-WAY ☐ Road Closures ☐ Construction Staging Plan ☐ Revocable licenses COMPLETE SECTIONS B, C, H

*Application is subject to specific review and approval process. Levels III and IV are reviewed by Development Review Committee unless otherwise noted.

B

APPLICANT INFORMATION

If applicant is the business operator, complete the agent column and provide property owner authorization.

Applicant/Property Owner	RPL Land LLC	Authorized Agent	Nectaria M. Chakas, Esq. Robert B. Lochrie, Esq.
Address	11300 NW 97th Avenue	Address	699 N. Federal Highway, Suite 400
City, State, Zip	Medley, FL 33178	City, State, Zip	Fort Lauderdale, FL 33304
Phone	305-805-6858	Phone	954-779-1119
Email	jordan@zahlene.com	Email	RLochrie@LochrieLaw.com and
Proof of Ownership	BCPA record	Authorization Letter	yes NChakas@LochrieLaw.com
Applicant Signature:	Signature See Agent Letter	Agent Signature:	Signature Nectaria Chakas

C

PARCEL INFORMATION

Address/General Location	East side of NW 31 Ave. between NW 19 St. and NW 15 Ct.
Folio Number(s)	494232000030 494232000070 494232000040 494232000100 494232000050
Legal Description (Brief)	32-49-42 S 1/2 of NW 1/4 of NE 1/4 of NW 1/4 (see additional legal descriptions on survey)
City Commission District	3
Civic Association	Lake Aire Palm View

D

LAND USE INFORMATION

Existing Use	Vacant/Borrow Pit
Land Use	Medium / Low-Medium
Zoning District	RC-15 / RS-8
Proposed	Applications requesting land use amendments and rezonings.
Proposed Land Use	Commercial
Proposed Zoning District	B-3



E

PROJECT INFORMATION

Provide project information. Circle yes or no where noted. If item is not applicable, indicate N/A.

Project Name	Central Broward Logistics Center						
Project Description (Describe in detail)	Land Use Plan Amendment						
Estimated Project Cost	\$ 64 million (Estimated total project cost including land costs for all new development applications only)						
Waterway Use	N/A				Traffic Study Required		YES
Flex Units	N/A	Redevelopment Units	N/A		Parking Reduction		NO
Flex Acreage	N/A		N/A		Public Participation		YES
Residential Uses					Non-Residential Uses		561,078 sf
Single Family	N/A				Commercial		accessory to industrial
Townhouses	N/A				Restaurant		N/A
Multifamily	N/A				Office		N/A
Cluster/Zero Lot Line	N/A				Industrial		561,078 SF (warehouse distribution mixed use)
Other	N/A				Other		N/A
Total (dwelling units)	N/A				Total (square feet)		561,078 sf
Affordable Housing Units	N/A		% of AMI	N/A			
Affordable Unit Mix	Efficiency / Studio	N/A	1 - Bedroom	N/A		2-Bedroom	3-Bedroom or More

F

PROJECT DIMENSIONAL STANDARDS

Indicate all required and proposed standards for the project. Circle yes or no where indicated.

	Required Per ULDR	Proposed
Lot Size (Square feet/ acres)		40.741 net acres / 1,774,682 sf
Lot Density (Units/ acres)		
Lot Width		
Building Height (Feet)		
Structure Length		
Floor Area Ratio (F.A.R.)		
Lot Coverage		
Open Space		
Landscape Area		
Parking Spaces		
SETBACKS (Indicate direction N, S, E, W)	Required Per ULDR	Proposed
NW 31st Avenue Front [W]		
Side [N]		
xxxx / Side [S]		
Rear [E]		

For projects in Downtown, Northwest, South Andrews, and Uptown Master Plans to be completed in conjunction with the applicable items above.

Tower Stepback	Required Per ULDR	Proposed	Deviation
Front / Primary Street [____]			
Sides / Secondary Street [____]			
Building Height			
Streetwall Length			
Podium Height			
Tower Separation			
Tower Floorplate (square feet)			
Residential Unit Size (minimum)			

G

AMENDED PROJECT INFORMATION

Provide approved and proposed amendments for project. Circle yes or no where indicated.

Project Name			
Proposed Amendment Description (Describe in detail)			
	Original Approval	Proposed Amendment	Amended
Residential Uses (dwelling units)			
Non-Residential Uses (square feet)			
Lot Size (Square feet/ acres)			
Lot Density (Units/ acres)			
Lot Width			
Building Height (Feet)			
Structure Length			
Floor Area Ratio (F.A.R.)			
Lot Coverage			
Open Space			
Landscape Area			
Parking Spaces			
Tower Stepback			
Building Height			
Streetwall Length			
Podium Height			
Tower Separation			
Tower Floorplate (square feet)			
Residential Unit Size (minimum)			
Does this amendment require a revision to the traffic statement or traffic study completed for the project?			
Does this amendment require a revised water sewer capacity letter?			



H

EXTENSION, DEFERRAL, APPEAL INFORMATION

Provide information for specific request. Circle approving body and yes or no.

Project Name			
Request Description			
EXTENSION REQUEST		DEFERRAL REQUEST	APPEAL REQUEST / DE NOVO HEARING
Approving Body		Approving Body	
Original Approval Date		Scheduled Meeting Date	30 Days from Meeting (Provide Date)
Expiration Date (Permit Submittal Deadline)		Requested Deferral Date	60 Days from Meeting (Provide Date)
Expiration Date (Permit Issuance Deadline)		Previous Deferrals Granted	Appeal Request
Requested Extension (No more than 24 months)		Justification Letter Provided	Indicate Approving Body Appealing
Code Enforcement (Applicant Obtain by Code Compliance Division)		De Novo Hearing Due to City Commission Call-Up	
		*Note: Deferral requests are subject to a fee per deferral. See Fee Schedule for amount.	

I

MISCELLANEOUS

Provide information on the specific request.

Project Name			
Request Description			
AFFORDABLE HOUSING TAX REIMBURSEMENT*		COMMUNITY RESIDENCE	NOISE WAIVER*
As Is Value	\$	Residence Type	DRC Case Number
Date		Certification	Request Start Date
Completion Value	\$	Length of Stay	Request End Date
Date		Number of Residents	Construction Start Time
Stabilized Value	\$	Number of Live-in Staff	Construction End Time
Date		Habitable Rooms	Sunday Construction Times
Acquisition Value	\$	Gross Floor Area	Noise Mitigation Plan Date of Plan
Date		DEVELOPMENT REVIEW TEAM (DRT)* Complete Section F	Previous Extension Resolution No. (if applicable)

*Application is subject to specific fees based on hourly rate with minimum amount of: DRT \$477, Affordable Housing Tax Reimbursement \$2,500, Noise Waiver \$954

CHECKLIST FOR SUBMITTAL AND COMPLETENESS: The following outlines the necessary items for submittal to ensure the application is deemed complete. Failure to provide this information will result in your application being deemed **incomplete**.


- ☒ Preliminary Development Meeting completed on the following date: 7/11/2024 PROVIDE DATE
- ☒ Development Application Form completed with the applicable information including signatures.
- ☒ Proof of Ownership warranty deed or tax record including corporation documents and SunBiz verification name.
- ☒ Address Verification Form that includes all parcels within the proposed development.
- ☒ Project and Unified Land Development Code Narratives project narrative and the applicable ULDR sections and criteria as described in the specifications for submittal by application type.
- ☒ Electronic Files, File Naming, and Documents consistent with the applicable specifications for application type, consistent with the online submittal requirements including file naming convention, plan sets uploaded as single pdf.
- ☒ Traffic Study or Statement submittal of a traffic study or traffic statement.
- N/A☐ Stormwater Calculations signed and sealed by a Florida registered professional engineer consistent with calculations as described in the specifications for plan submittal for site plan applications.
- ☒ Water and Wastewater Capacity Request copy of email to Public Works requesting the capacity letter.

OVERVIEW FOR ONLINE SUBMITTAL REQUIREMENTS: Submittals must be conducted through [LauderBuild](#). No hardcopy application submittals are accepted. Below only highlights the important submittal requirements that applicants must follow to submit online and be deemed complete. View all the requirements at [LauderBuild Plan Room](#).

- Uploading Entire Submittal** upload all documents at time the application is submitted to prevent delay in processing.
- File Naming Convention** file names must adhere to the City's [File Naming Convention](#).
- Reduce File Size** plan sets and other large files must be merged or flattened to reduce file size.
- Plan Sets** plan sets like site plans, plats, etc. must be submitted as a single pdf file. Staff will instruct when otherwise.
- Document Categories** choose the correct document category when uploading.



DRC PROCESS OVERVIEW: Below is the development review process flowchart with key steps to guide applicants.

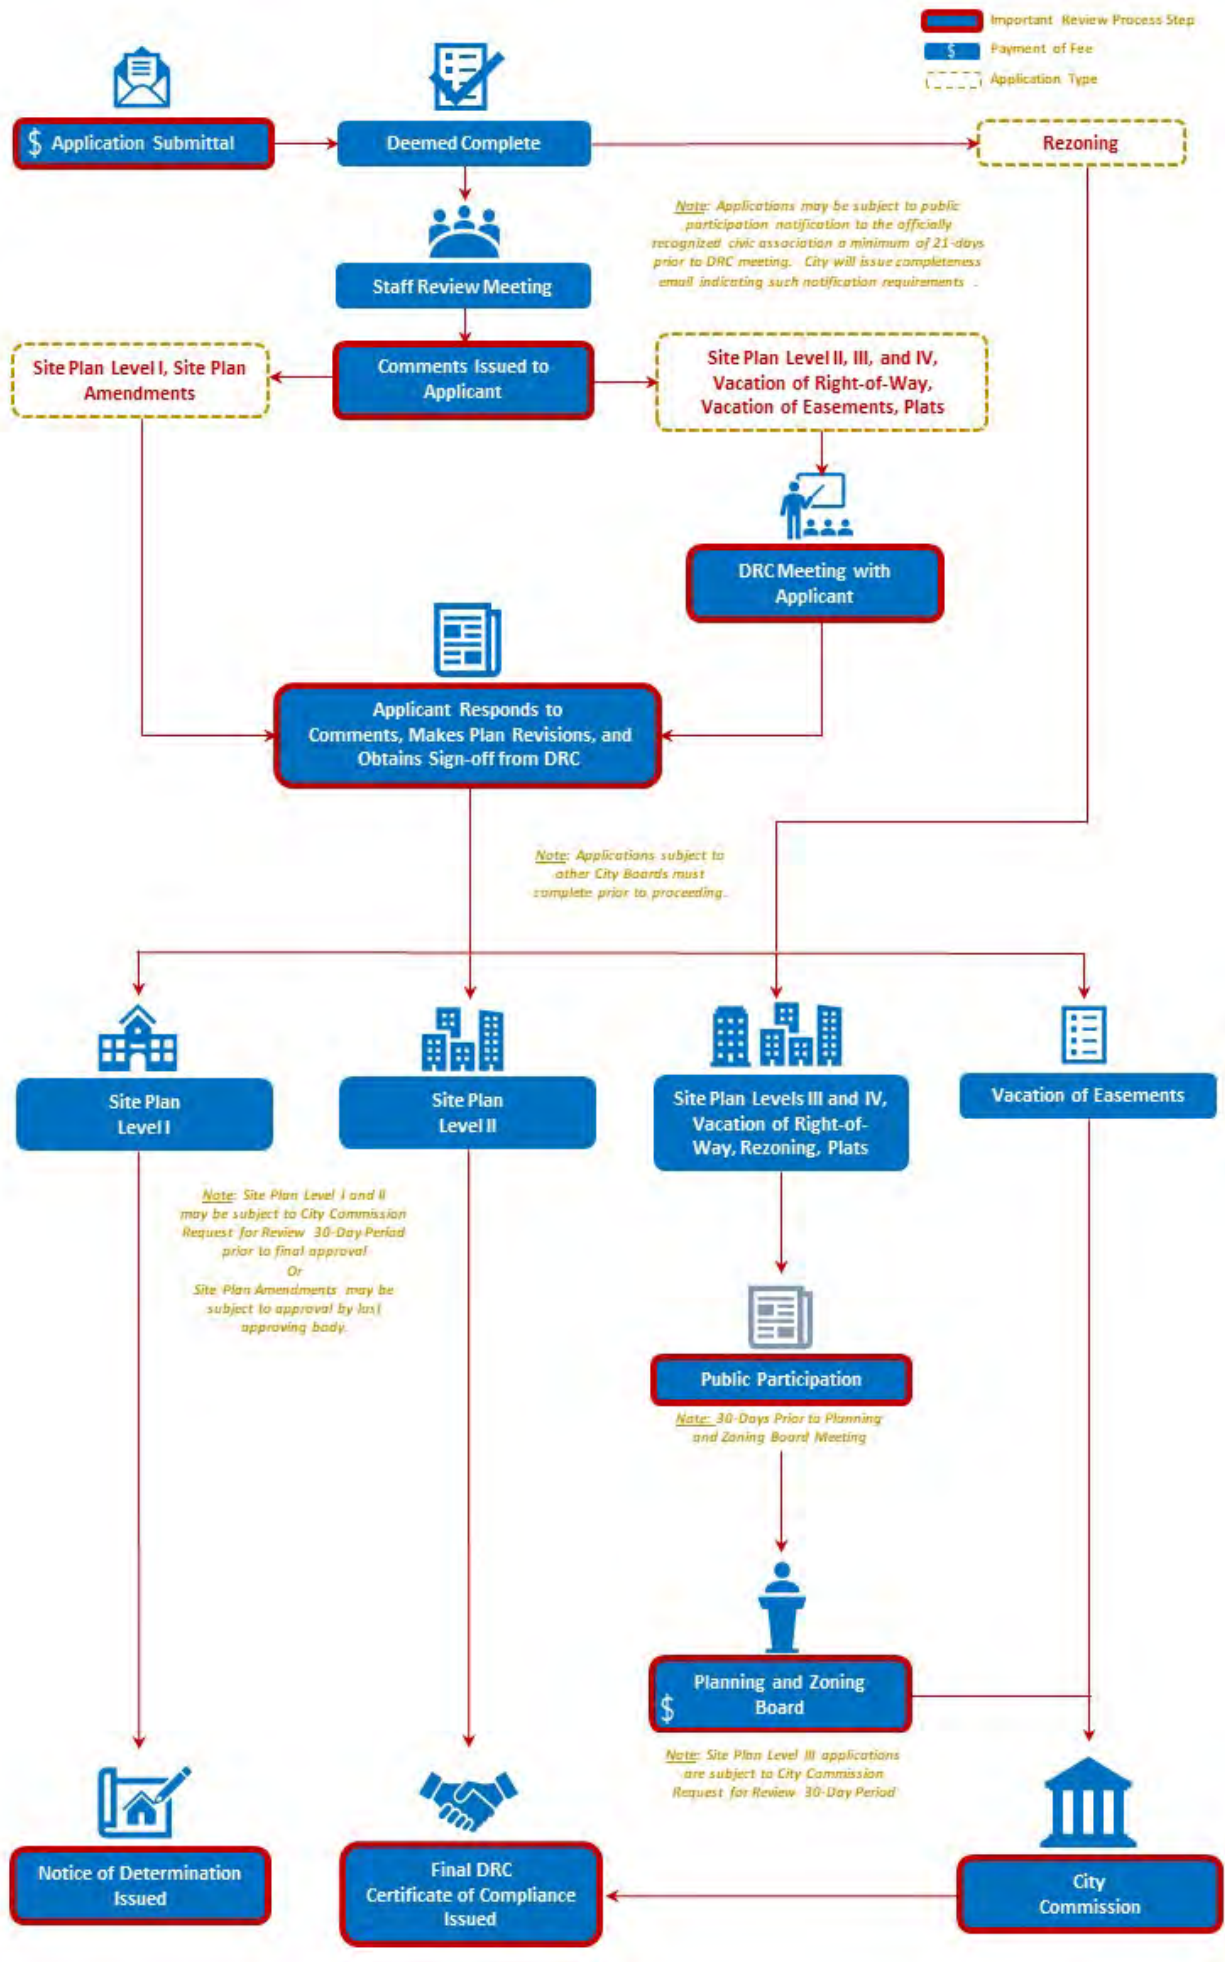

CONTACT INFORMATION: Questions regarding the development process or LauderBuild, see contact information below.

GENERAL URBAN DESIGN AND PLANNING QUESTIONS

Planning Counter
954-828-6520, Option 5
planning@fortlauderdale.gov

LAUDERBUILD ASSISTANCE AND QUESTIONS

DSD Customer Service
954-828-6520, Option 1
lauderbuild@fortlauderdale.gov

THE SOUTHWEST ONE-QUARTER (SE 1/4) OF THE NORTHWEST ONE-QUARTER (NW 1/4) OF THE NORTHWEST ONE-QUARTER (NW 1/4), AND THE SOUTH ONE-HALF (S 1/2) OF THE NORTHEAST ONE-QUARTER (NE 1/4) OF THE NORTHEAST ONE-QUARTER (NE 1/4) OF THE NORTHWEST ONE-QUARTER (NW 1/4) AND THE SOUTHWEST ONE-QUARTER (SW 1/4) OF THE NORTHEAST ONE-QUARTER (NE 1/4) OF THE NORTHWEST ONE-QUARTER (NW 1/4), AND THE NORTHEAST ONE-QUARTER (NE 1/4) OF THE SOUTHWEST ONE-QUARTER (SW 1/4) OF THE NORTHWEST ONE-QUARTER (NW 1/4), AND THE SOUTH ONE-HALF (S 1/2) OF THE SOUTHWEST ONE-QUARTER (SW 1/4) OF THE NORTHWEST ONE-QUARTER (NW 1/4) OF THE NORTHWEST ONE-QUARTER (NW 1/4). OF SECTION 32, TOWNSHIP 49 SOUTH, RANGE 42 EAST AND BEING MORE

SAID LANDS LYING AND BEING IN THE CITY OF FORT LAUDERDALE, BROWARD COUNTY, FLORIDA AND CONTAINING A NET TOTAL OF 1,774,685 SQUARE FEET (40.741 ACRES) AND GROSS TOTAL OF 1,795,209 SQUARE FEET (41.212 ACRES)



CONTACT MEMBER DIRECTLY: 321508@ATT.BCM
ADDRESS: 6628 LAKEBROOK ROAD WEST PALM BEACH, FL 33411

COMCAST
RICARDO DAVILSON
PHONE: 786-566-8505
ADDRESS: 6568 NOVA DRIVE, DAVIE, FL 33317

JAMIE FURNELL, PHONE: 388-586-6403
ADDRESS: 7200 NW 4TH STREET, PLANTATION, FL 33317

PHONE: 954-467-8447
ADDRESS: 2316 S FEDERAL HIGHWAY, FORT LAUDERDALE, FL 33316

PHONE: 800-654-5110
ADDRESS: 1500 CORPORATE DRIVE, CANONSBURG, PA 15317

DRAG BARRETT
PHONE: 354-826-5875
ADDRESS: 100 NORTH ANDREWS AVENUE FORT LAUDERDALE, FL 33304

THIS SURVEY MAP AND REPORT OF THE RESULTS THEREOF ARE NOT VALID WITHOUT THE ORIGINAL SIGNATURE AND SEAL OF AN ELECTRONIC SIGNATURE AND ELECTRONIC SEAL OF A LICENSED PROFESSIONAL SURVEYOR.

ELEVATIONS ARE BASED ON NORTH AMERICAN VERTICAL DATUM OF 1988. POINT LAUDERDALE 1074.00 MSL; POINT CHESAPEAKE 1069.00 MSL.

FLOODING ZONE: AE; BASE FLOOD ELEVATION: 7 FEET; PANEL #210010368H; COMMUNITY #215105; MAP DATE: 8/18/14

THESE MEASUREMENTS WERE TAKEN IN TOWNSHIP 49 SOUTH, RANGE 42 EAST, BROWARD COUNTY, FLORIDA.

BEARING ANGLES ARE BASED ON THE WEST LINE OF SECTION 32-40+42 BEING N010°34'30"W, AND THE 1980 REFERENCED TO STATE PLANE COORDINATES, FLORIDA EAST ZONE, NORTH AMERICAN DATUM 1983 ADJUSTED 1990.

NO FIELD EFFECTS WERE MADE REGARDING THE EXISTENCE AND THE LOCATION OF UNDERGROUND UTILITIES. THIS FIRM, HOWEVER, DOES NOT ACCEPT RESPONSIBILITY FOR THIS INFORMATION BEFORE EXCAVATION OR CONSTRUCTION CONTACT THE APPROPRIATE UTILITY COMPANIES FOR THIS PURPOSE.

THE HORIZONTAL POSITIONAL ACCURACY OF WELL DEFINED IMPROVEMENTS ON THIS SURVEY IS COMPARABLE TO THE VERTICAL ACCURACY OF ELEVATIONS OF WELL DEFINED IMPROVEMENTS ON THIS SURVEY IS ±0.1'

THIS SURVEY WAS PREPARED WITH BENEFIT OF A COMMITMENT FOR TITLE INSURANCE. CERTAIN PORTION ACCESSORIES OF FIRST AMERICAN TITLE INSURANCE COMPANY, DATED APRIL 29, 2024 AT 7:30 AM. THE FOLLOWING ITEMS ARE EXCEPTIONS IN SOME PART OF THE GROUND:

ITEMS 1, 2, 3, 4, 5, 6, 7, 8 & 9: STANDARD EXCEPTIONS, NOT ADDRESSED.

ITEM 10: NOT ADDRESSED.

ITEM 11: EASEMENT IN O.R.B. 5684, PAGE 986 DOES NOT APPLY TO THIS SITE.

ITEM 12: EASEMENT IN O.R.B. 8920, PAGE 92; AS AFFECTED BY CORRECTIVE EASEMENT IN O.R.B. 9078, PAGE 92.

ITEM 13: THE TERMS, PROVISIONS, AND CONDITIONS IN O.R.B. 11453, PAGE 599 APPLIES TO THIS SITE BUT CANNOT BE PLOTTED.

ITEM 14: THE TERMS, PROVISIONS, AND CONDITIONS IN INSTRUMENT NO. 119008051 APPLIES TO THIS SITE BUT CANNOT BE PLOTTED.

ITEM 15: NOT ADDRESSED.

ALL RECORDED DOCUMENTS ARE PER BROWARD COUNTY PUBLIC RECORDS.

ALL WATER LINE AS-BUILT INFORMATION ARE APPROXIMATE LOCATIONS PROVIDED BY LANGRISH ENGINEERING INC. FOR THE PURPOSE OF THIS SURVEY.

TO FIRST AMERICAN TITLE INSURANCE COMPANY; RFL LAND, LLC, A FLORIDA LIMITED LIABILITY COMPANY.

THIS IS TO CERTIFY THAT THIS MAP OR PLAN AND THE SURVEY ON WHICH IT IS BASED WERE MADE IN ACCORDANCE WITH THE 2021 MINIMUM STANDARD DETAIL REQUIREMENTS FOR ALTA/NSPS LAND TITLE SURVEYS, JOINTLY ESTABLISHED AND ADOPTED BY ALTA AND NSPS, AND INCLUDES ITEMS 1, 2, 3, 4, 7(4), 8, & 9 OF TABLE A THEREOF. THE FIELD NOTES ARE:

DATE OF FLAT OR MAP: 6/15/24


John F Pulice
Date: 2024.08.01 16:22:22
04'00'

0400
 JOHN F. POLICE, PROFESSIONAL SURVEYOR AND MAPPER 122081
 VICTOR R. SILBERT, PROFESSIONAL SURVEYOR AND MAPPER 122014
 MICHAEL W. GUSSEY, PROFESSIONAL SURVEYOR AND MAPPER 100004
 STATE OF FLORIDA

SHEET 1 OF 2	
NO.	REVISIONS

THIS DOCUMENT IS NEITHER FULL NOR
COMPLETE. WITHOUT SHEETS 1 AND 2


1680 & 1630 NW 31 ST AVENUE
FORT LAUDERDALE, FLORIDA 33311
(CITY OF FORT LAUDERDALE, BROWARD COUNTY)

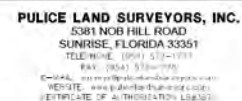

DRAWN BY: J.S.
CHECKED BY: J.E.


SCALE: 1" = 60'

CLIENT: PROLOGIST, LP
ORDER NO. 72853-72855

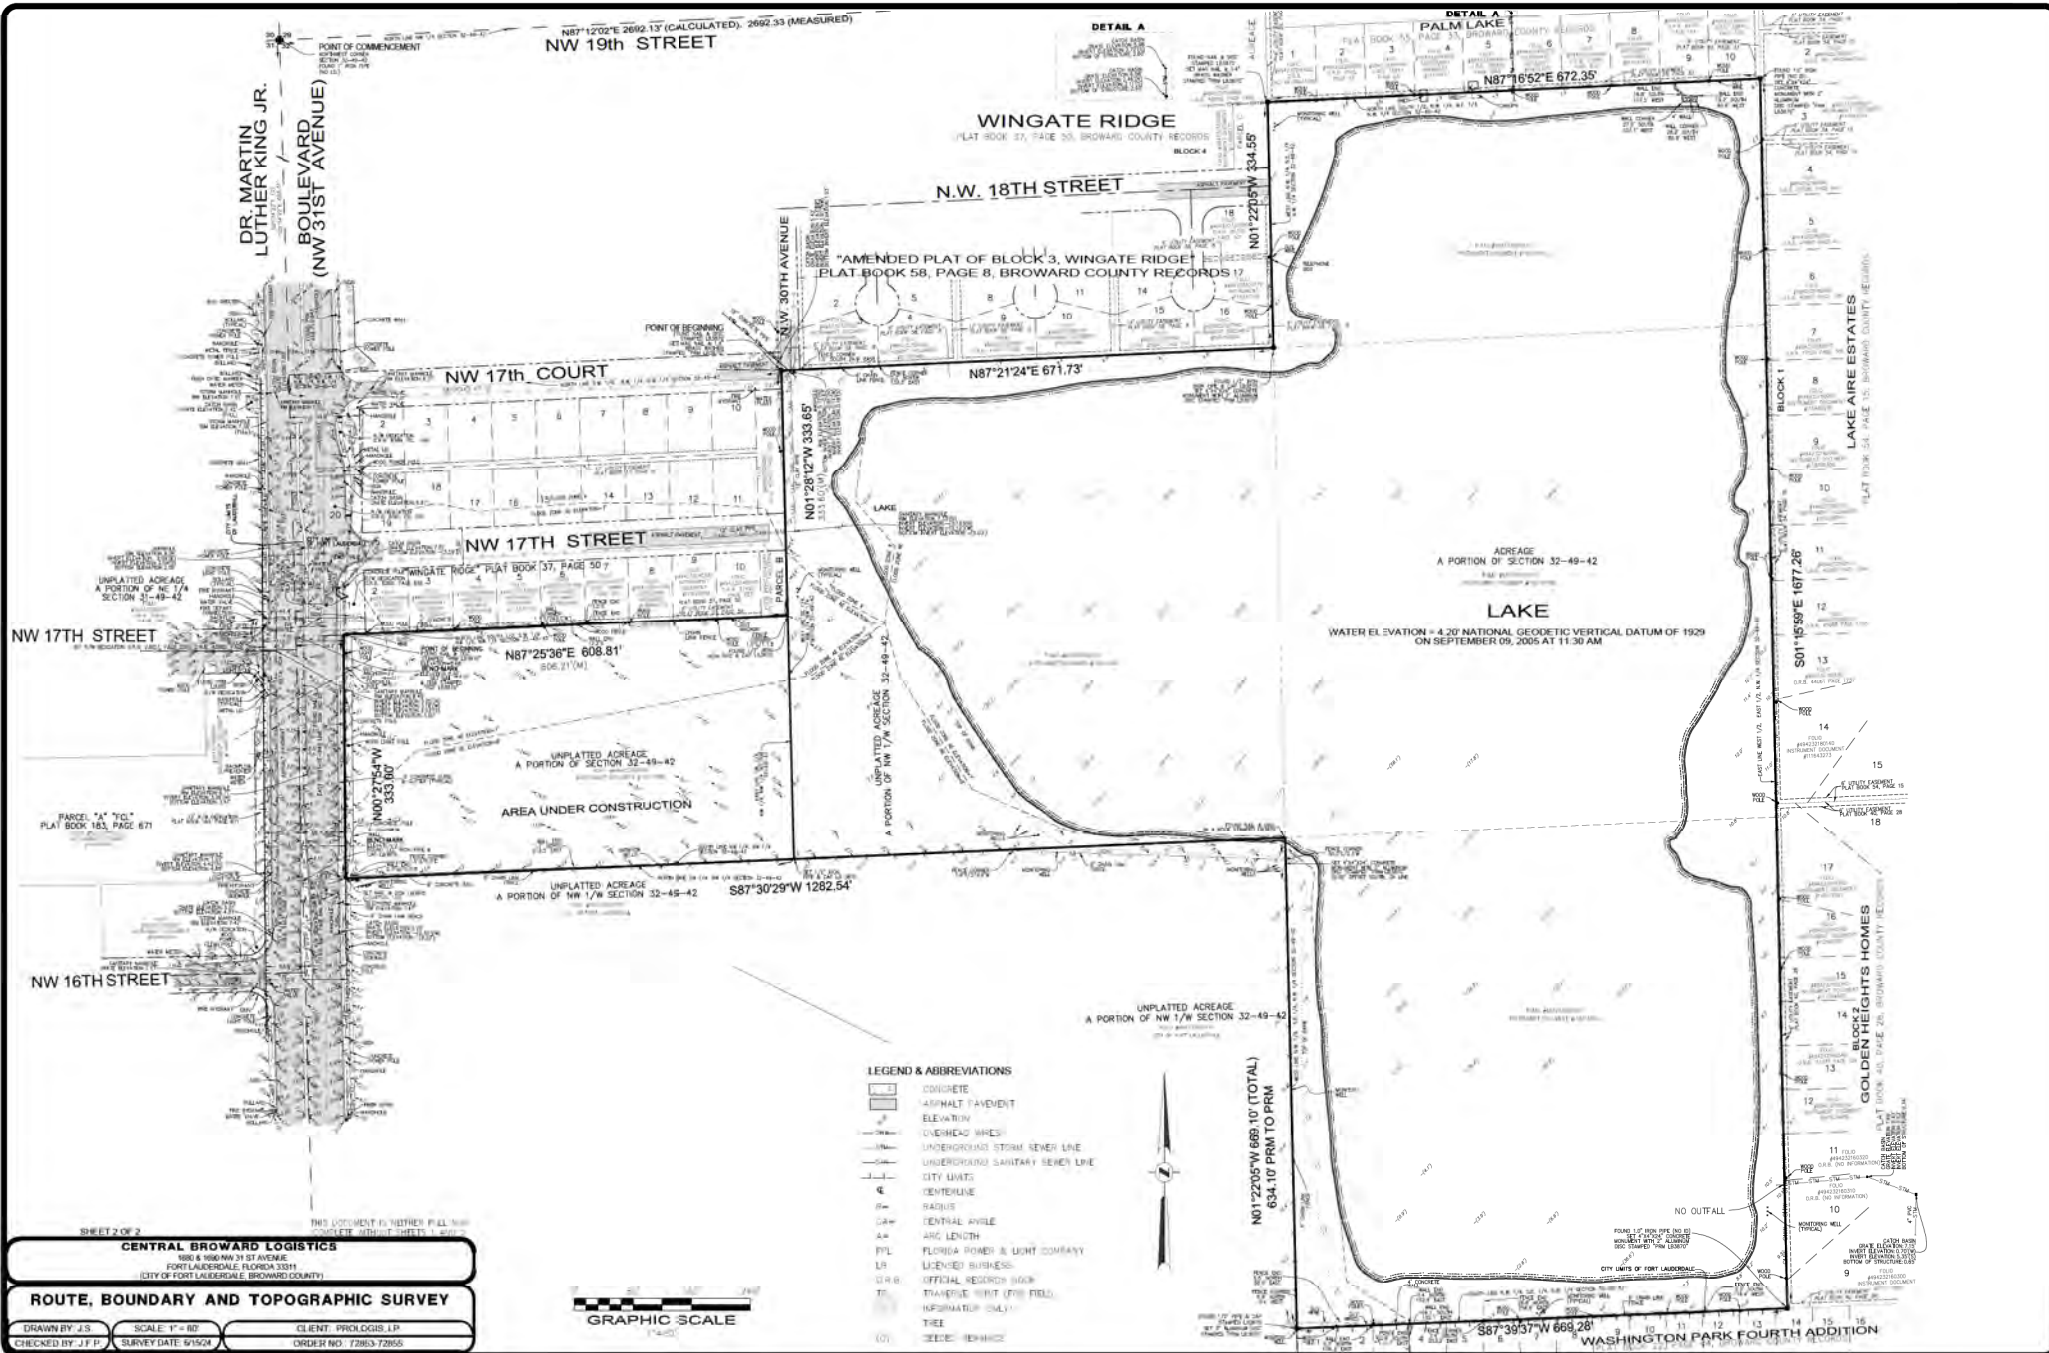

[Search By Parcel Id](#) [Search By Name](#) [Search By Address](#) [Help](#) [About](#)

Marty Kiar Broward County Property Appraiser Florida

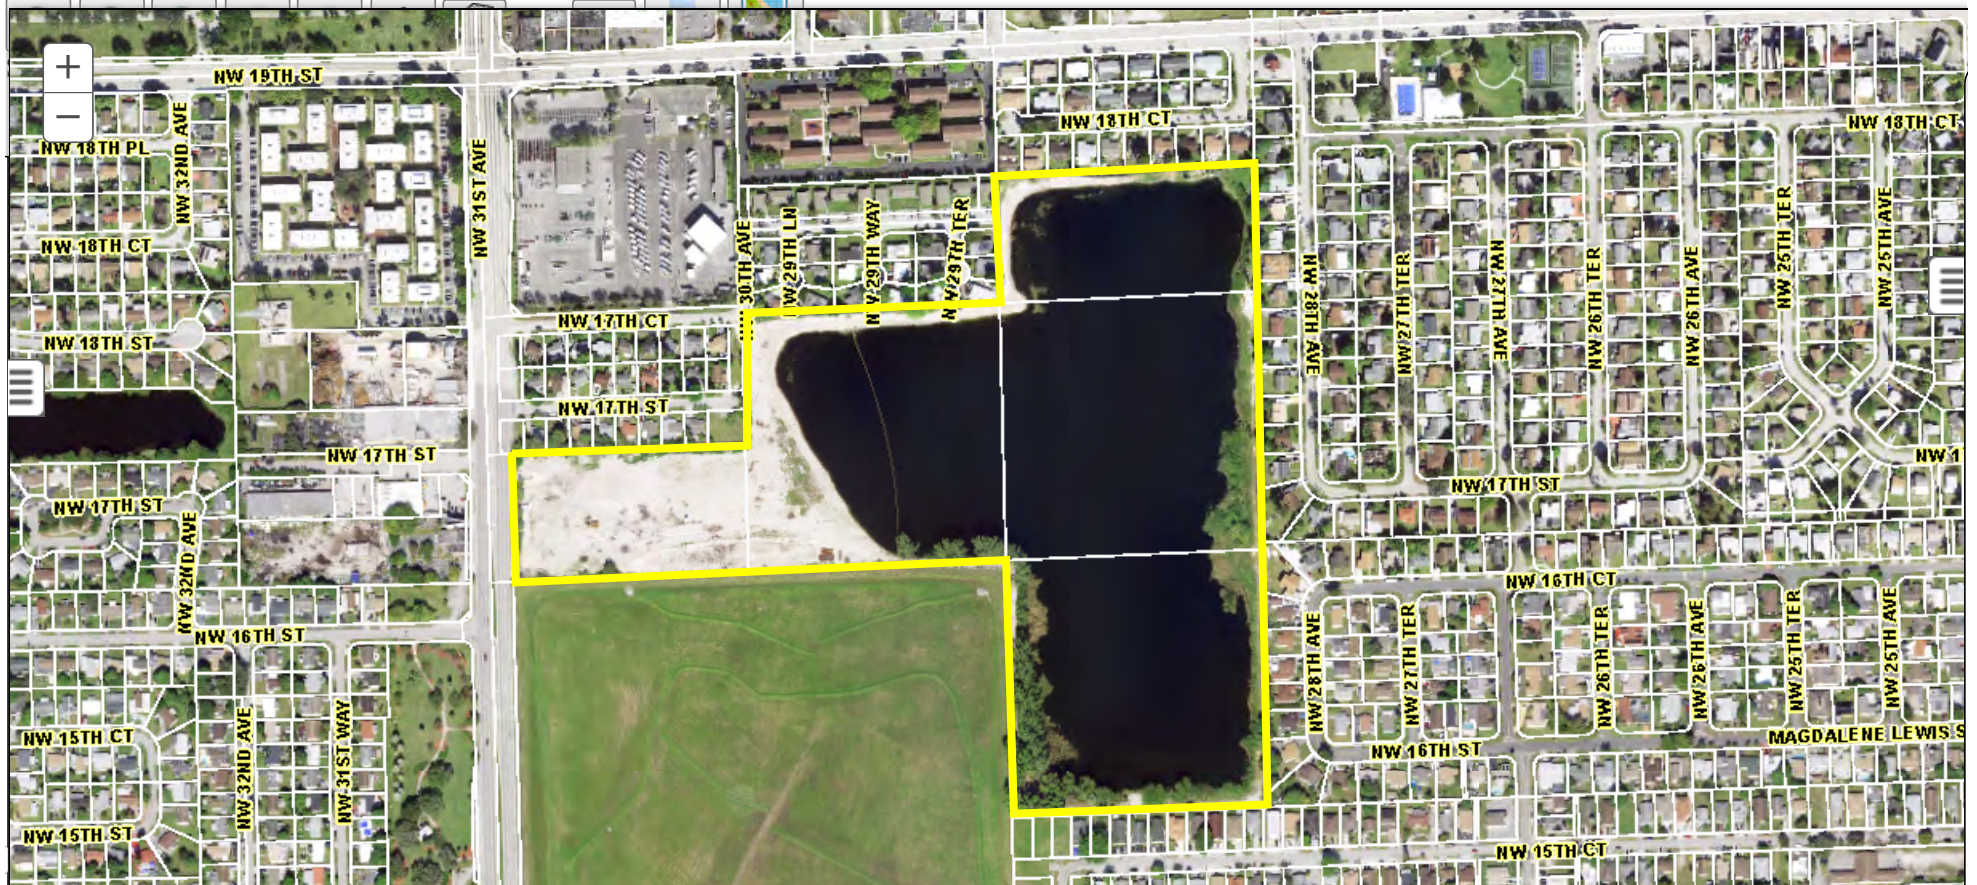

Marty Kiar Broward County Property Appraiser Florida

+

-

Hide Panel

Parcel Information

Parcel Id: [494232000030](#)

Owner: RPL LAND LLC

Situs Address: NW 18 ST FORT LAUDERDALE FL 33311

Legal: 32-49-42 S1/2 OF NW1/4 OF NE1/4 OF NW1/4

Millage Code: 0312

Use Code: 95

Land Value: \$ 22,540

Building Value: 0

Other Value: 0

Total Value: \$ 22,540

SOH Capped Value: \$ 22,540

Homestead Exempt Amt: \$ 0

WVD Exempt Amt: \$ 0

Other Exempt Amt: \$ 0

Taxable Value: \$ 22,540

Sale Date 1: 06/13/2022

Sale Price 1: \$ 100

Deed Type 1: QC*

Sale Date 2: 11/20/2017

Sale Price 2: \$ 2,240,000

Deed Type 2: WD*

Adj Bldg S.F.: 0

Neighborhood:

Land Tag: 75


Price	Factor	Type
4,360.00	5.17	RP

Marty Kiar Broward County Property Appraiser Florida

+

-

Marty Kiar Broward County Property Appraiser Florida

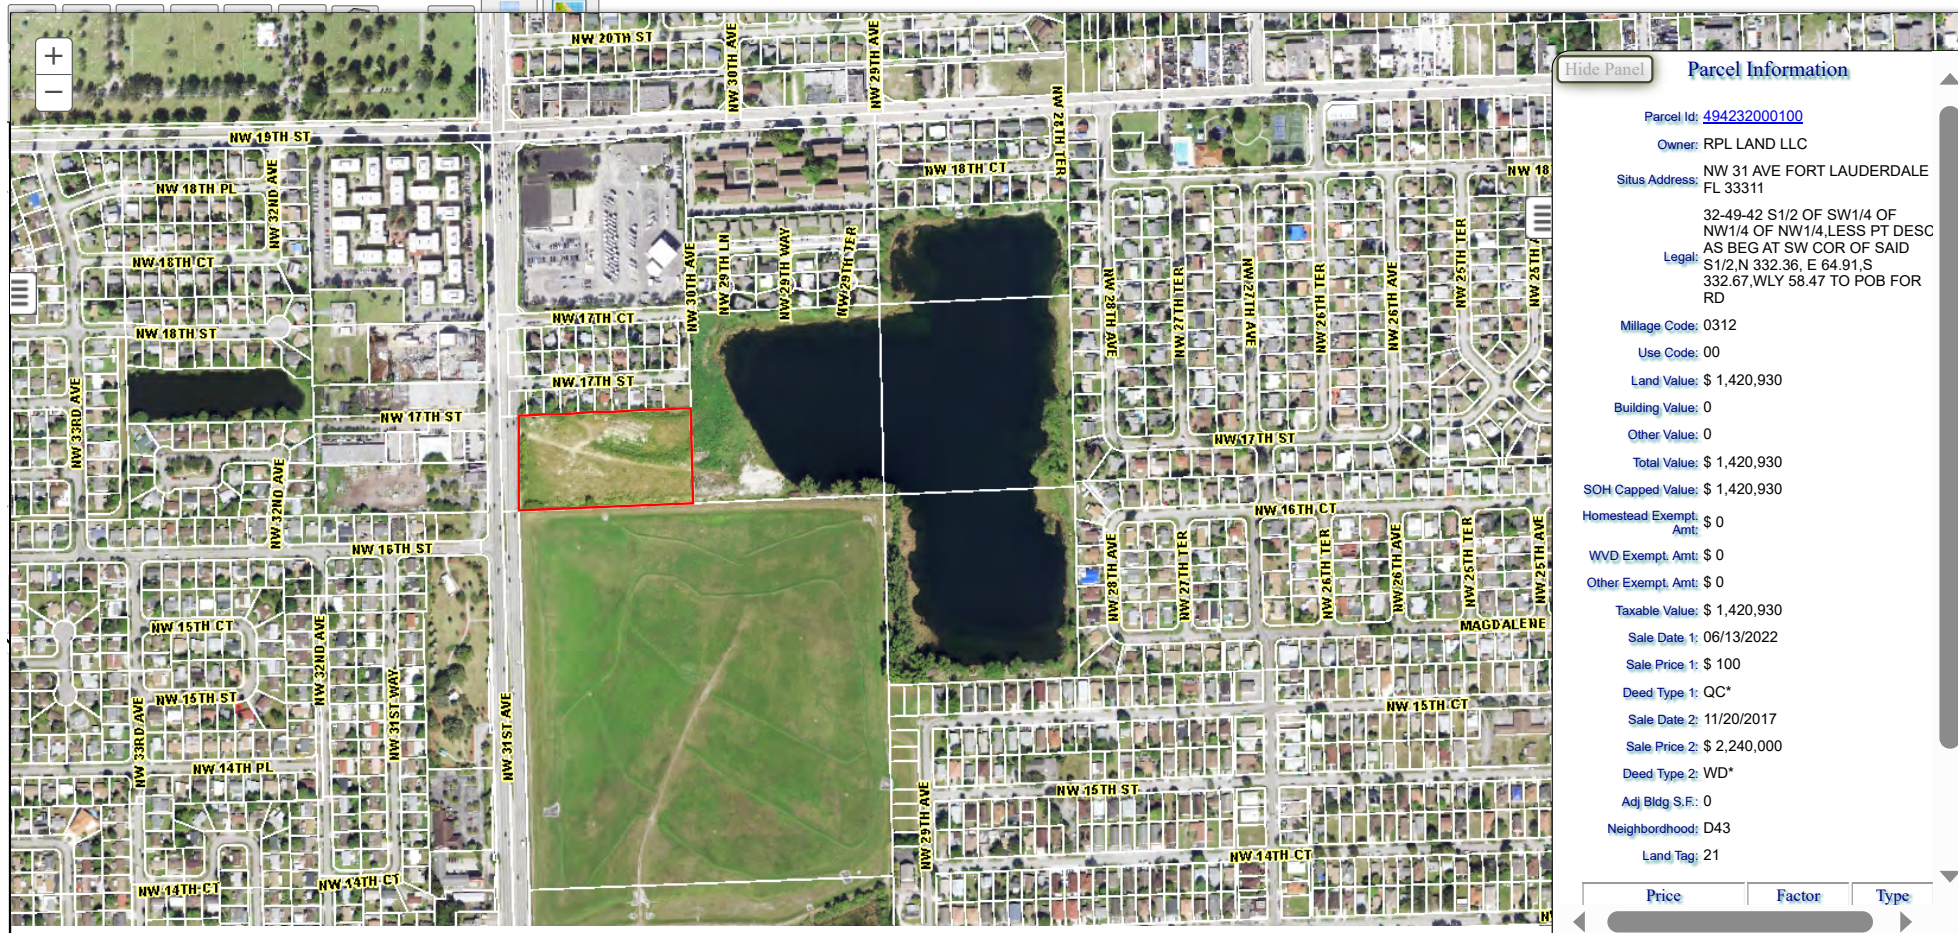

Owner/Applicant: RPL Land LLC
Project: Central Broward Logistics
Project Address: 1680 and 1690 NW 31st Avenue

LAND USE PLAN AMENDMENT
ULDR NARRATIVES
August 9, 2024
Case No. TBD



Prepared by:

Nectaria M. Chakas, Esq.
Lochrie & Chakas, P.A.
699 N. Federal Highway, Suite 400
Fort Lauderdale, Florida 33304
Ph. 954-779-1123
Email: Nchakas@LochrieLaw.com

A handwritten signature in blue ink that reads "Nectaria Chakas".

Signed: _____

TABLE OF CONTENTS

Contents

I. Project Background 1

 a. General Property Information and History 1

 b. Land Use and Zoning..... 1

 c. Project Information 2

II. Consistency with City’s Comprehensive Plan 2

III. Sec. 47-25.2. – Adequacy Requirements..... 4

III. Sec. 47-24.8.Comprehensive Plan Amendment. 10

under one land use and zoning designation. Below is a chart that shows the existing and proposed land use and zoning classifications for the Property.

EXISTING AND PROPOSED LAND USE AND ZONING DESIGNATIONS		
	EXISTING	PROPOSED
City Land Use Designations:	Low-Medium Residential Medium Residential	Commercial
City Zoning Districts:	RS-8 and RC-15	B-3

c. Application Request.

The Applicant is proposing to develop the Property as a 570,000 square foot¹ Class A commercial/light industrial development consisting of warehouse distribution uses (“Project”). The current land use designations are Low-Medium and Medium, which would permit up to 432 dwelling units under the City’s land use and 393 dwelling units under the County’s land use. The existing land use designations do not permit commercial/light industrial uses. Therefore, the Applicant is submitting this application to amend the land use designation for the Property from Low-Medium and Medium to Commercial. Applications to rezone the Property, plat and site plan (Case No. UDP-S24050) are being submitted concurrently with this land use plan amendment application.

II. Consistency with City’s Comprehensive Plan

The proposed land use plan amendment is consistent with the following goals, objectives, and policies of the City’s Comprehensive Plan Future Land Use Element.

GOAL 1 - PERMITTED USES

POLICY FLU 1.1.1: Density and intensity standards are utilized to control the intensity or density of all uses within the City in order to ensure compliance with the Goals, Objectives, and Policies of the Plan.

RESPONSE: The proposed land use plan amendment is consistent with controlled intensity standards. The Project adheres to these standards by incorporating appropriate building setbacks, height limitations, and bulk controls, ensuring that the intensity of the commercial use aligns with the surrounding residential and commercial properties. Although the zoning district does not have a maximum FAR, the Project provides a low FAR of 0.32.

POLICY FLU 1.1.2: The development review process to foster innovative and flexible planning and development strategies in order to ensure adequate reuse and redevelopment when applying such intensity standards, while ensuring that adequate measures are used to regulate intensity and density in accordance with the Plan.

RESPONSE: The proposed land use plan amendment aligns with the Policy by facilitating a transition of a site that has been underutilized due to its location adjacent to a former Superfund site (Wingate). By shifting to commercial use, this allows the Property to repurposed and revitalized in a lower density manner (project is only 0.32 FAR). This

¹ For analysis purposes, the Applicant is using 570,000 square feet as the maximum square footage. The actual square footage shown on site plans may be less.

redevelopment supports the efficient use of the land while allowing lake area to remain for the benefit of the adjoining residents.

POLICY FLU 1.1.6: The city shall employ its comprehensive plan (land use plan), zoning ordinances, and land development codes to establish differing intensities of commerce development compatible with adjacent and surrounding land uses, including but not limited to lands designated Commercial, Employment Center, Office Park, and Industrial.

RESPONSE: The proposed land use plan amendment aligns with the Policy by ensuring that the transition to commercial use is compatible with the diverse surrounding land uses, which include commercial areas to the north and south, residential areas to the north and east, and both commercial and light industrial areas to the west. By adhering to the City's Comprehensive Plan (land use plan), zoning ordinances, and land development codes, the Project establishes an intensity of commercial development that can exist in harmony with the uses in the area.

POLICY FLU 1.1.7: The city shall employ the comprehensive plan (land use plan) and development regulations to establish appropriate intensity standards for non-residential future land use categories compatible with adjacent existing and future land uses.

RESPONSE: The proposed land use plan amendment supports the city's policy by establishing intensity standards for the new commercial designation that are compatible with adjacent existing and future land uses. The Project incorporates design features such as extensive landscaping, natural buffers like the retained portion of Rock Pit Lake, and stone-finished walls surrounding the perimeter. These features ensure that the Project remains functional and aesthetically aligned with the character of the community.

POLICY FLU 1.1.8: In compliance with Section 163.3177 (6)(a), Florida Statutes, the City has adopted a city-wide Floor Area Ratio (FAR) as a standard for use in establishing a measure to calculate the impacts of proposed nonresidential land use amendments upon the City's ability to serve the proposed land use amendment. For these purposes, FAR is defined as follows: "the gross floor area of all buildings or structures on a plot of land divided by the total plot area, excluding such features as stairwells and cupolas." There is a city-wide maximum FAR of 3.

RESPONSE: The Project and accompanying land use plan amendment align with the Policy by adhering to the city-wide maximum Floor Area Ratio (FAR) standard. The Project's FAR is 0.32, which is well below the City's maximum allowable FAR of 3.

POLICY FLU 1.1.12: Commercial uses are business, retail, service, office, and other commercial enterprises.

RESPONSE: The proposed Project aligns with the permitted uses of the proposed land use designation, where the commercial land use designation allows for warehouse and distribution uses.

GOAL 2 - SUSTAINABLE DEVELOPMENT

POLICY FLU 2.1.2: Maintain, through the ULDR, buffering provisions, including setbacks and buffer landscaping, which are necessary to protect residential areas from adjacent uses of greater intensity.

RESPONSE: The proposed Project is subject to the City's neighborhood compatibility requirements, which provide requirements for nonresidential uses abutting residential.

POLICY FLU 2.1.3: Through the design review process, the City shall continue to maintain provisions which address the potential adverse impacts of noise, vibration, air pollution, glare, heat, solid waste, hazardous waste, fire, and explosion.

RESPONSE: The proposed Project will be reviewed during the Development Review Committee process for compliance with the neighborhood compatibility requirements. The neighborhood compatibility requirements provide, among other things, evaluation of noise, vibration, air pollution, glare heat, solid waste, etc.

POLICY FLU 2.1.5: The City shall review all proposed development with respect to the potential for related impacts to the air quality, negative impacts eliminated, or effectively mitigated. (Cross-reference BCLUP Policy 2.25.1.)

RESPONSE: As noted in this narrative, the Property is in the process of being filled pursuant to permits issued by the State and County to remediate the lake-sediment contamination (current permits allow for entire lake to be filled). If this land use amendment is approved, the development plan proposes to maintain some of the lake area to preserve lake views of several of the abutting homeowners. Therefore, the redevelopment will further this Policy by improving the current environmental condition of the Property.

POLICY FLU 2.5.2: Changes in land use and zoning designations shall consider environmental justice to avoid, minimize, or mitigate disproportionately high and adverse human health and environmental effects, including interrelated social and economic effects, on underserved and vulnerable populations.

RESPONSE: The redevelopment will further this Policy by improving the current environmental condition of the Property. The lake fill activities will encapsulate the lake-sediment contamination which will protect the neighboring communities that have tolerated years of environmental issues originally stemming from the City's operation of the Wingate Incinerator and Landfill located immediately south of the Property.

POLICY FLU 2.7.10: New development adjacent to or in the vicinity of surface waters shall be designed so as to minimize the direct discharge of stormwater runoff into such bodies of water. (Cross-reference BCLUP Policy 2.24.2.)

RESPONSE: The Project will result in the environmental remediation of the lake-sediments located at the bottom of the lake. In addition, during the environmental permitting process, several stormwater outfalls were discovered that drained surface waters from the adjacent residential streets into the lake. Although there was no recorded easement or right on the part of the county or city to drain the neighborhood roads into the lake, the Applicant has agreed to accommodate this drainage on the Property.

III. Sec. 47-25.2. – Adequacy Requirements

- A. ***Applicability.*** The adequacy requirements set forth herein shall be used by the city to evaluate the demand created on public services and facilities created by a proposed development permit.
- B. ***Communications network.*** Buildings and structures shall not interfere with the city's communication network. Developments shall be modified to accommodate the needs of the city's

communication network, to eliminate any interference a development would create or otherwise accommodate the needs of the city's communication network within the development proposal.

RESPONSE: N/A to land use plan amendment. Any proposed buildings will be evaluated for compliance through the site plan process.

- C. ***Drainage facilities.*** Adequacy of stormwater management facilities shall be evaluated based upon the adopted level of service requiring the retention of the first inch of runoff from the entire site or two and one-half (2 1/2) inches of runoff from the impervious surface whichever is greater.

RESPONSE: The Project will receive a stormwater management permit from Broward County prior to commencing construction of the Project.

D. ***Environmentally sensitive lands.***

1. In addition to a finding of adequacy, a development shall be reviewed pursuant to applicable federal, state, regional and local environmental regulations. Specifically, an application for development shall be reviewed in accordance with the following Broward County Ordinances which address environmentally sensitive lands and well field protection which ordinances are incorporated herein by reference:
 - a. Broward County Ordinance No.89-6
 - b. Section 5-198 (I), Chapter 5, Article IX of the Broward County Code of Ordinances.
 - c. Broward County Ordinance No. 84-60
2. The applicant must demonstrate that impacts of the proposed development to environmentally sensitive lands will be mitigated.

RESPONSE: The Property is not identified as environmentally sensitive and is not located within a wellfield protection zone. That said, the Property is currently an active borrow pit reclamation project, and permits for the reclamation activities were obtained by the Applicant from the applicable agencies.

- E. ***Fire protection.*** Fire protection service shall be adequate to protect people and property in the proposed development. Adequate water supply, fire hydrants, fire apparatus and facilities shall be provided in accordance with the Florida Building Code, South Florida Fire Code and other accepted applicable fire and safety standards.

RESPONSE: N/A to land use plan amendment.

F. ***Parks and open space.*** *New park impact fee ordinance adopted in June 2006.*

RESPONSE: N/A to land use plan amendment. Additionally, this is a nonresidential development which is not subject to park and open space requirements.

- G. ***Police protection.*** Police protection service shall be adequate to protect people and property in the proposed development. The development shall provide improvements which are consistent with Crime Prevention through Environmental Design (CPTED) to minimize the risk to public safety and assure adequate police protection.

RESPONSE: N/A to land use plan amendment. The site plan for the Project will take into account CPTED measures. Site plan application is pending under Case No. UDP-S24050.

H. *Potable water.*

1. Adequate potable water service shall be provided for the needs of the proposed development. The proposed development shall be designed to provide adequate areas and easements which may be needed for the installation and maintenance of potable water systems in accordance with city engineering standards, the Florida Building Code, and applicable health and environmental regulations. The existing water treatment facilities and systems shall have sufficient capacity to provide for the needs of the proposed development and for other developments in the service area which are occupied, available for occupancy, for which building permits are in effect or for which potable water treatment capacity has been reserved. Capital expansion charges for water and sewer facilities shall be paid by the developer in accordance with Resolution 85-265, as it is amended from time to time. Improvements to the potable water service and system shall be made in accordance with city engineering standards and other accepted applicable engineering standards.
2. *Potable water facilities.*
 - a. If the system is tied into the city treatment facility, the available capacity shall be determined by subtracting committed capacity and present flow from design capacity. If there is available capacity, the city shall determine the impact of the proposed development utilizing Table 3, Water and Wastewater, on file with the department.
 - b. If there is adequate capacity available in the city treatment plant to serve the proposed development, the city shall reserve the necessary capacity to serve the development.
 - c. Where the county is the projected service provider, a similar written assurance will be required.

RESPONSE: The land use plan amendment analysis submitted with this application includes an analysis of impacts on potable water facilities. In addition, the Applicant requested a water capacity letter from the City. The letter is currently in process.

I. *Sanitary sewer.*

1. If the system is tied into the city treatment facility, the available capacity shall be determined by subtracting committed capacity and present flow from the design capacity. If there is available capacity, the city shall determine the impact of the proposed development utilizing Table 3, Water and Wastewater, on file with the department.
2. If there is adequate capacity available in the city treatment plant to serve the proposed development, the city shall reserve the necessary capacity to serve the proposed development.
3. Where the county is the projected service provider, a written assurance will be required.
4. Where septic tanks will be utilized, the applicant shall secure and submit to the city a certificate from the Broward County Health Unit that certifies that the site is or can be made suitable for an on-site sewage disposal system for the proposed use.

RESPONSE: The land use plan amendment analysis submitted with this application includes an analysis of impacts on sanitary sewer facilities. In addition, the Applicant requested a sewer capacity letter from the City. The letter is currently in process. No septic tanks are proposed.

- J. *Schools.* For all residential plats, the applicant shall contribute to school facilities in accordance with the Broward County Land Development Code and shall provide documentation to the city that such contribution has been satisfied.

RESPONSE: N/A. The Project does not propose residential uses.

K. ***Solid waste.***

1. Adequate solid waste collection facilities and service shall be obtained by the applicant in connection with the proposed development and evidence shall be provided to the city demonstrating that all solid waste will be disposed of in a manner that complies with all governmental requirements.
2. *Solid waste facilities.* Where the city provides solid waste collection service and adequate service can be provided, an adequacy finding shall be issued. Where there is another service provider, a written assurance will be required. The impacts of the proposed development will be determined based on Table 4, Solid Waste, on file with the department.

RESPONSE: A letter from the solid waste provider is included in the Land Use Plan Amendment Analysis.

L. ***Stormwater.*** Adequate stormwater facilities and systems shall be provided so that the removal of stormwater will not adversely affect adjacent streets and properties or the public stormwater facilities and systems in accordance with the Florida Building Code, city engineering standards and other accepted applicable engineering standards.

RESPONSE: Acknowledged. The development plan for the Project will comply with the County and City surface water requirements.

M. ***Transportation facilities.***

1. The capacity for transportation facilities shall be evaluated based on Table 1, Generalized Daily Level of Service Maximum Volumes, on file with the department. If a development is within a compact deferral area, the available traffic capacity shall be determined in accordance with Table 2, Flowchart, on file with the department.
2. *Regional transportation network.* The regional transportation network shall have the adequate capacity, and safe and efficient traffic circulation to serve the proposed development. Adequate capacity and safe and efficient traffic circulation shall be determined by using existing and site-specific traffic studies, the adopted traffic elements of the city and the county comprehensive plans, and accepted applicable traffic engineering standards. Site-specific traffic studies may be required to be made and paid for by the applicant when the city determines such a study is needed in order to evaluate the impacts of the proposed development on proposed or existing roadways as provided for in subsection M.4. An applicant may submit such a study to the city which will be considered by the DRC in its review. Roadway improvements needed to upgrade the regional transportation network shall be made in accordance with the city, the county, and Florida Department of Transportation traffic engineering standards and plans as applicable.
3. *Local streets.* Local streets shall have adequate capacity, safe and efficient traffic circulation, and appropriate functional classification to serve the proposed development. Adequate capacity and safe and efficient traffic circulation shall be determined by using existing and site-specific traffic studies, the city's comprehensive plan and accepted applicable traffic engineering standards. Site-specific traffic studies may be required to be made and paid for by the applicant when the city determines such a study is required in order to evaluate the impact of the proposed development on proposed or existing roadways as provided for in subsection M.4. An applicant may submit to the city such a study to be considered as part of the DRC review. Street improvements needed to upgrade the capacity or comply with the functional classification of local streets shall be made in accordance with the city engineering standards and acceptable applicable traffic engineering standards. Local streets are those streets that are not classified as federal, state or county roadways on the functional classification map adopted by the State of Florida.
4. *Traffic impact studies.*

- a. When the proposed development may generate over one thousand (1,000) daily trips; or
- b. When the daily trip generation is less than one thousand (1,000) trips; and (1) when more than twenty percent (20%) of the total daily trips are anticipated to arrive or depart, or both, within one-half (1/2) hour; or (2) when the proposed use creates varying trip generation each day, but has the potential to place more than twenty percent (20%) of its maximum twenty-four (24) hour trip generation onto the adjacent transportation system within a one-half (1/2) hour period; the applicant shall submit to the city a traffic impact analysis prepared by the county or a registered Florida engineer experienced in traffic ways impact analysis which shall:
 - i. Provide an estimate of the number of average and peak hour trips per day generated and directions or routes of travel for all trips with an external end.
 - ii. Estimate how traffic from the proposed development will change traffic volumes, levels of service, and circulation on the existing and programmed traffic ways.
 - iii. If traffic generated by the proposed development requires any modification of existing or programmed components of the regional or local traffic ways, define what city, county or state agencies have programmed the necessary construction and how this programming relates to the proposed development.
 - iv. A further detailed analysis and any other information that the review committee considers relevant.
 - v. The traffic impact study may be reviewed by an independent licensed professional engineer contracted by the city to determine whether it adequately addresses the impact and the study supports its conclusions. The cost of review by city's consultant shall be reimbursed to the city by the applicant.
 - vi. When this subsection M.4.b. applies, the traffic study shall include an analysis of how the peak loading will affect the transportation system including, if necessary, an operational plan showing how the peak trips will be controlled and managed.

RESPONSE: A traffic study prepared by Langan Engineering is included with this application.

- 5. ***Dedication of rights-of-way.*** Property shall be conveyed to the public by plat, deed or grant of easement as needed in accordance with the Broward County Trafficways Plan, the city's comprehensive plan, subdivision regulations and accepted applicable traffic engineering standards.

RESPONSE: No additional right-of-way dedications needed. Existing right-of-way meets the County Trafficways Requirements for NW 31st Avenue.

- 6. ***Pedestrian facilities.*** Sidewalks, pedestrian crossing and other pedestrian facilities shall be provided to encourage safe and adequate pedestrian movement on-site and along roadways to adjacent properties. Transit service facilities shall be provided for as required by the city and Broward County Transit. Pedestrian facilities shall be designed and installed in accordance with city engineering standards and accepted applicable engineering standards.

RESPONSE: Pedestrian facilities will be evaluated and provided as part of the site plan approval process. Please refer to site plan pending under Case UDP-S24050, which delineates the pedestrian facilities.

7. ***Primary arterial street frontage.*** Where a proposed development abuts a primary arterial street either existing or proposed in the trafficways plan, the development review committee (DRC) may require marginal access street, reverse frontage with screen planting contained in a nonaccess reservation along the rear property line, deep lots with or without rear service alleys, or such other treatment as may be necessary for adequate protection of residential properties and to assure separation of through and level traffic.

RESPONSE: Acknowledged. The project fronts an arterial, but to minimize impacts on the adjacent residential community, access will be limited to NW 31st Avenue (classified as an arterial by Broward County).

8. ***Other roadway improvements.*** Roadways adjustments, traffic control devices, mechanisms, and access restrictions may be required to control traffic flow or divert traffic, as needed to reduce or eliminate development generated traffic.

RESPONSE: The applicant is proposing to install a traffic signal at the main entrance of the development to allow for safe and effective flow of traffic. Please refer to traffic study filed with this application and site plan filed under UDP-S24050.

9. ***Street trees.*** In order to provide for adequate landscaping along streets within the city, street trees shall be required along the length of the property abutting a street. A minimum of fifty percent (50%) of the required street trees shall be shade trees, and the remaining street trees may be provided as flowering or palm trees. These percentages may be varied based on existing or proposed physical conditions which may prevent the ability to comply with the street tree requirements of this subsection. The street trees shall be planted at a minimum height and size in accordance with the requirements of Section 47-21, Landscape and Tree Preservation Requirements, except in the downtown RAC districts the requirements of Sec. 47-13.20.H.8 shall apply. The location and number of street trees shall be determined by the department based on the height, bulk, mass and design of the structures on the site and the proposed development's compatibility to surrounding properties. The requirements for street trees, as provided herein, may be located within the public right-of-way as approved by the entity with jurisdiction over the abutting right-of-way.

RESPONSE: N/A for land use plan amendment. Please refer to site plan narrative filed under UDP-S24050.

N. *Wastewater.*

1. ***Wastewater.*** Adequate wastewater services shall be provided for the needs of the proposed development. The proposed development shall be designed to provide adequate areas and easements which may be needed for the installation and maintenance of a wastewater and disposal system in accordance with applicable health, environmental and engineering regulations and standards. The existing wastewater treatment facilities and systems shall have adequate capacity to provide for the needs of the proposed development and for other developments in the service area which are occupied, available for occupancy, for which building permits are in effect or for which wastewater treatment or disposal capacity has been reserved. Capital expansion charges for water and sewer facilities shall be paid by the developer in accordance with Resolution 85-265, as it is amended for time to time. Improvements to the

wastewater facilities and system shall be made in accordance with the city engineering and accepted applicable engineering standards.

RESPONSE: N/A for land use plan amendment. Please refer to site plan pending under Case No. UDP-S24050.

- O. ***Trash management requirements.*** A trash management plan shall be required in connection with non-residential uses that provide prepackaged food or beverages for off-site consumption. Existing non-residential uses of this type shall adopt a trash management plan within six (6) months of the effective date of this provision.

RESPONSE: Acknowledged.

- P. ***Historic and archaeological resources.***

1. If a structure or site has been identified as having archaeological or historical significance by any entity within the State of Florida authorized by law to do same, the applicant shall be responsible for requesting this information from the state, county, local governmental or other entity with jurisdiction over historic or archaeological matters and submitting this information to the city at the time of, and together with, a development permit application. The reviewing entity shall include this information in its comments.

RESPONSE: The Property is a vacant borrow pit. There are no cultural resources on the Property. E-mail confirmation from the State dated July 30, 2024 regarding same is included in the submittal.

- Q. ***Hurricane evacuation.*** If a structure or site is located east of the Intracoastal Waterway, the applicant shall submit documentation from Broward County or such agency with jurisdiction over hurricane evacuation analysis either indicating that acceptable level of service of hurricane evacuation routes and hurricane emergency shelter capacity shall be maintained without impairment resulting from a proposed development or describing actions or development modifications necessary to be implemented in order to maintain level of service and capacity.

RESPONSE: N/A. Project is not located east of the Intracoastal Waterway.

III. Sec. 47-24.8. Comprehensive Plan Amendment

A. Comprehensive plan amendment (city commission).

1. When application is required. Any person requesting a proposed change to the city's adopted land use plan map or to any text within the city's adopted comprehensive plan shall be required to submit a comprehensive plan amendment application.

RESPONSE: Acknowledged.

2. Application requirements, review process, criteria and appeal. An application for a comprehensive plan amendment shall be submitted to the department for review by the planning and zoning board (local planning agency) and for approval and adoption by the city commission, in accordance with the requirements of F.S. ch. 163 and F.A.C. Rule 9J-5.

RESPONSE: The land use plan amendment will follow the procedures set forth in F.S. Ch. 163. Please note that FAC Rule 9J-5 was repealed and no longer applicable.

3. Recertification by Broward County Planning Council. Amendment to the city's comprehensive plan must be recertified by the Broward County Planning Council prior to the approval taking effect.

RESPONSE: Acknowledged. The City's Comprehensive Plan will be recertified if this land use plan amendment is approved.

AMENDMENT TO THE COMPREHENSIVE PLANS OF BROWARD COUNTY AND CITY OF FORT LAUDERDALE

(FUTURE LAND USE MAP AMENDMENT)

Case No. TBD

August 9, 2024

	Owner: RPL Land LLC Agents: Nectaria M. Chakas. Esq. Robert B. Lochrie III, Esq. Lochrie & Chakas, P.A. 699 N. Federal Highway, Suite 400 Fort Lauderdale, FL 33304 NChakas@Lochrielaw.com or RLochrie@Lochrielaw.com 954-779-1123
---	---

TABLE OF CONTENTS

Table of Contents

1.	TRANSMITTAL INFORMATION.	1
A.	Letter of transmittal.	1
B.	Local Government Contact Person:.....	1
C.	Summary minutes.	1
D.	Description of public notification procedures.	1
E.	Whether the amendment is one of the following:.....	1
2.	APPLICANT INFORMATION.....	2
A.	Applicant:	2
B.	Agent:	2
C.	Property Owner:	2
3.	AMENDMENT SITE DESCRIPTION.	2
A.	Concise written description of the general boundaries and gross acreage (as defined by the BCLUP) of the proposed amendment.	2
B.	Survey.	3
C.	Aerial photograph.	3
D.	Plat(s).	3
4.	EXISTING AND PROPOSED USES.	3
A.	Current and proposed local and Broward County Land Use Plan designations.	3
B.	Flexibility provisions.	4
C.	Existing use of amendment site and adjacent areas.	4
D.	Proposed use.	4
E.	Maximum allowable development.....	5
5.	ANALYSIS OF PUBLIC FACILITIES AND SERVICES.....	5
A.	Potable Water Analysis.....	5
B.	Sanitary Sewer Analysis	8
C.	Solid Waste Analysis	9
D.	Drainage Analysis	10
E.	Recreation and Open Space Analysis	12
F.	Traffic Circulation Analysis	13
G.	Mass Transit Analysis.....	16
H.	Public Education Analysis.....	17
6.	ANALYSIS OF NATURAL AND HISTORIC RESOURCES.....	17

A.	Historic sites or districts on the National Register of Historic Places or locally designated historic sites	17
B.	Archaeological sites listed on the Florida Master Site File.....	17
C.	Wetlands.	17
D.	Local Areas of Particular Concern.....	17
E.	Priority Planning Area map and Broward County Land Use Plan Policy 2.21.1 regarding sea level rise.	17
F.	Endangered/Threatened Species	17
G.	Plants.....	18
H.	Wellfields.....	18
I.	Soils.	18
J.	Beach Access.	18
7.	AFFORDABLE HOUSING	18
8.	LAND USE COMPATIBILITY	18
9.	HURRICANE EVACUATION ANALYSIS	20
10.	REDEVELOPMENT ANALYSIS	20
11.	INTERGOVERNMENTAL COORDINATION	21
12.	PUBLIC OUTREACH.....	21
13.	DESCRIBE CONSISTENCY WITH HIGHLIGHTED REGIONAL ISSUES AND POLICIES OF THE BROWARD COUNTY LAND USE PLAN.....	21
14.	ADDITIONAL SUPPORT DOCUMENTS	23
A.	Other support documents	23
B.	Proposed voluntary mitigation or draft agreements.....	23
15.	PLAN AMENDMENT COPIES	23

EXHIBITS

- A Sketch and Legal Description of Property**
- B BCPC acreage determination letter**
- C Survey**
- D Aerial Map**
- E Existing County Land Use Map**
- F Existing City Land Use Map**
- G Proposed County Land Use Map**
- H Proposed City Land Use Map**
- I Water and sewer correspondence**
- J Solid Waste correspondence**
- K Drainage correspondence**
- L Traffic summary**
- M Broward County Transit correspondence**
- N Historic and cultural resources correspondence**

1. TRANSMITTAL INFORMATION.

A. Letter of transmittal.

Letter of Transmittal from municipal mayor or manager documenting that the local government took action by motion, resolution or ordinance to transmit a proposed amendment to the Broward County Land Use Plan, including the date that the local governing body held the transmittal public hearing. Please attach a copy of the referenced motion, resolution or ordinance. The local government's action to transmit must include a recommendation of approval, denial or modification regarding the proposed amendment to the Broward County Land Use Plan.

Applicant's Response: To be provided upon receipt from City.

B. Local Government Contact Person:

Applicant's Response:

**City of Fort Lauderdale
Development Services - Urban Design & Planning
700 NW 19th Avenue
Fort Lauderdale, FL 33311
Contact: Ella Parker, Planning Manager
Ph: 954-828-3729
Email: EParker@fortlauderdale.gov**

C. Summary minutes.

Summary minutes from both the local planning agency and the local government public hearings of the transmittal of the Broward County Land Use Plan amendment

Applicant's Response: To be provided upon approval.

D. Description of public notification procedures.

Description of public notification procedures followed for the amendment by the local government, including notices to surrounding property owners, advertisements in local publications, signage at proposed site, etc.

Applicant's Response: Per Chapter 163, F.S. and the below City of Fort Lauderdale requirements:

Sec. 47-27.10.B Comprehensive plan amendment.

Notice required as follows:

- 1. *Local planning agency.* Newspaper notice shall be given at least ten (10) days prior to the public hearing.**
- 2. *Planning and zoning board and city commission.***
 - a. *Newspaper notice.* Newspaper notice shall be given at least ten (10) days prior to the public hearing before the planning and zoning board and at least ten (10) days prior to the public hearing to consider adoption of the ordinance approving the text amendment.**

E. Whether the amendment is one of the following:

***Development of Regional Impact**

*Small-scale development (Per Chapter 163.3187 Florida Statutes)

*Emergency (Please describe on separate page)

Applicant's Response: This is a small scale development activity. Site is less than 50 acres in size and is not subject to a DRI nor is an emergency.

2. APPLICANT INFORMATION.

A. Applicant:

RPL Land LLC
c/o Jordan M. Zahlene, Manager
11300 NW 97th Avenue
Medley, FL 33178
305-805-6858
jordan@zahlene.com

B. Agent:

Nectaria M. Chakas, Esq. | Robert B. Lochrie III, Esq.
Lochrie & Chakas, P.A.
699 N. Federal Highway, Suite 400
Fort Lauderdale, FL 33304
NChakas@Lochrielaw.com or RLochrie@Lochrielaw.com
954-779-1123

C. Property Owner:

RPL Land LLC
c/o Jordan M. Zahlene, Manager
11300 NW 97th Avenue
Medley, FL 33178
305-805-6858
jordan@zahlene.com

3. AMENDMENT SITE DESCRIPTION.

A. Concise written description of the general boundaries and gross acreage (as defined by the BCLUP) of the proposed amendment.

Applicant's Response:

The amendment site consists of five tax folio parcels totaling 40.7 net acres / 41.2 gross acres. Tax folios include: 494232000030, 494232000040, 494232000100, 494232000070 and 494232000050. The amendment site is a borrow pit commonly known as "Rock Pit Lake." The current owner intends to fill in the borrow pit in accordance with remedial action plans approved by Florida Department of Environmental Protection and Broward County. The applicant is requesting a change in County and City future land use designations as follows:

County Land Use Designations:

**From: “Low (5) Residential” and “Medium (16) Residential”
To: “Commerce”**

City Land Use Designations:

**From: “Low-Medium Residential” and “Medium Residential”
To: “Commercial”**

A Sketch and Legal Description of the Property is attached as **Exhibit A**. The proposed use of the site will be commercial/light industrial activities. The site is adjacent to the City of Fort Lauderdale former Wingate incinerator site, which is also designated Commerce/Commercial and is planned to be used as a motion picture studio. Therefore, the Applicant believes the most logical land use category for the Property is Commerce (County) and Commercial (City). The County Commerce and City Commercial land use categories are also compatible with other uses in the area which consist of residential and commercial/light industrial.

B. Survey.

Original sealed survey, including legal description. (Digital scans are not acceptable.)

Applicant’s Response: See Exhibit B attached. Hardcopies will be included in the package to Broward County Planning Council.

C. Aerial photograph.

Applicant’s Response: See Exhibit C attached.

D. Plat(s).

Recorded plat(s), if applicable.

Applicant’s Response: The Property is not platted. The Applicant will be filing a concurrent application to plat the property.

4. EXISTING AND PROPOSED USES.

A. Current and proposed local and Broward County Land Use Plan designations.

Current and proposed local and Broward County Land Use Plan designation(s) for the amendment site. If multiple land use designations, describe gross acreage within each designation. For Activity Center amendments, the proposed text indicating the maximum residential and non-residential uses must be included.

Applicant’s Response:

TABLE 1 – EXISING AND PROPOSED LAND USE DESIGNATIONS	
EXISTING LAND USE DESIGNATIONS:	
County:	24.1 net acres of “Low (5) Residential” 16.6 net acres/17.1 gross acres of “Medium (16) Residential”
City	25.5 net acres of “Low-Medium Residential” 15.2 net acres/15.7 gross acres of “Medium Residential”

See Existing Land Use Maps for County and City attached as <u>Exhibits D</u> and <u>Exhibit E</u> , respectively.	
PROPOSED LAND USE DESIGNATIONS:	
County:	40.7 net acres/41.2 gross acres of Commerce
City:	40.7 net acres/41.2 gross acres of Commercial
See Proposed Land Use Maps for County and City attached as <u>Exhibits F</u> and <u>Exhibit G</u> , respectively.	

B. Flexibility provisions.

Indicate if the flexibility provisions of the Broward County Land Use Plan have been used for the amendment site or adjacent areas.

Applicant's Response: Flexibility provisions have not been used for the amendment site or adjacent areas.

C. Existing use of amendment site and adjacent areas.

Applicant's Response: The Property is currently a vacant borrow pit, which is in the process of being filled per borrow pit reclamation project approved by the applicable permitting agencies. Table 1 below shows the adjacent land uses to the Property.

TABLE 2 - ADJACENT LAND USES		
	City	County
North	Residential	Residential
South	Commercial	Commerce
East	Residential	Residential
West	ROW of NW 31 st Avenue and Commercial	ROW of NW 31 st Avenue and Commerce

D. Proposed use.

Indicate proposed use of the amendment site including proposed square footage (for analytical purposes only) for each non-residential use and/or dwelling unit count. For Activity Center amendments, also provide the existing square footage for each non-residential use and existing dwelling unit count within the amendment area.

Applicant's Response:
570,000 sf of commercial/light industrial (warehouse distribution logistics center)

E. Maximum allowable development.

Indicate maximum allowable development per adopted and certified municipal land use plans under existing designation for the site, including square footage/floor area ratio/lot coverage/height limitations for each non-residential use and/or dwelling unit count.

Applicant's Response:

TABLE 3 - MAX ALLOWABLE DEVELOPMENT UNDER CURRENT LAND USE/ZONING			
City Land Use designation:	Low- Medium Residential	8 units x 25.5 net acres	204 units
	Medium Residential	15 units x 15.2 net acres	228 units
	MAX UNITS ALLOWED:		432 units max¹
City zoning			
RS-8	Max Density:	8 units per net acre	
	Max Height:	35'	
	Max FAR:	No maximum	
RC-15	Max Density:	15 units per net acre	
	Max Height:	35'	
	Max FAR:	No maximum	

5. ANALYSIS OF PUBLIC FACILITIES AND SERVICES.

A. Potable Water Analysis

1. Provide the potable water level of service per the adopted and certified local land use plan.

Applicant's Response:

According to the City's Comprehensive Plan Sanitary Sewer, Water & Stormwater Element, the adopted level of service for potable water is 170 gallons per capita per day. See Objective SWS3.2 Water Supply System. Evaluation Measure SWS3.2.1.

The City's Water Supply Plan updated June 16, 2020 outlines the below level of service.

¹ 432 units permitted under City's land use designations. The County's land use designation is more restrictive and nets a smaller number of units than the City's land use designation.

City of Fort Lauderdale
Water System Level of Service Standards

Component	Level Of Service Standard / Goal
Raw Water Supply	Maximum Day Demand with 20 percent of wells out of service for maintenance
Treatment Capacity	Maximum Day with all units in service
Minimum system pressure during peak hour demand with largest pump out of service during non-fire flow conditions	Maintain a minimum of 45 psi in the distribution system
Minimum system pressure during peak hour demand with largest pump out of service during fire flow conditions	Maintain a minimum of 20 psi in the distribution system
Finished Water Pumped Per Capita – 2008 Comprehensive Plan Volume 1, Infrastructure Element	Policies 1.2.2 and 2.3.1 of the Comprehensive Plan Volume 1, Infrastructure Element indicates that the level of service for finished water pumped shall be 197 gallons per capita per day
Finished Water Pumped Per Capita – City Goal	It is the City's goal to reduce the finished water pumped level of service to 170 gallons per capita per day through conservation by the year 2028
Finished Water Storage	Comply with FAC 62-555.320(19): minimum requirement of 25 percent of maximum day demand plus maximum fire flow volume with all tanks in service. Maximum fire flow storage based upon a 5,000 gallons per minute (gpm) fire over a four hour period.
Maximum Distribution System Water Loss	10 Percent of Finished Water Pumped

2. Provide the adoption date of the local government's 10 Year Water Supply Facilities Plan.

Applicant's Response: June 16, 2020.

3. Identify the potable water facility serving the area in which the amendment is located including the current plant capacity, current and committed demand on the plant and planned plant capacity expansions, including year and funding sources. Identify the wellfield serving the area in which the amendment is located including the South Florida Water Management District (SFWMD) permitted withdrawal and expiration date of the SFWMD permit.

Applicant's Response:

Based upon the City's Comprehensive Plan and (2020) 10-year Water Supply Plan, potable water needs for current and future populations will be met through the long term.

The City of Fort Lauderdale holds a 20 year Consumptive Use Permit (CUP #06-00123-W) from the South Florida Water Management District (SFWMD) that includes 52.55 MGD from the Biscayne Aquifer. The Consumptive Use Permit (CUP) was issued on September 11, 2008 and expires on September 11, 2028. The updated (2020) 10 Year Water Supply Facility Work Plan forecasts water demands of 47.2 MGD in 2025 and 50.4 MGD in 2030.

On October 18, 2023, the City of Fort Lauderdale issued \$543 million in water and sewer revenue bonds to provide financing for the construction of the Prospect Lake Clean Water Center and related efforts. The new water treatment plant will be capable of producing 50 million gallons of treated water per day using a combination of nanofiltration membrane and ion exchange technologies to provide residents with clear, safe, potable water. Construction of the Prospect Lake Clean Water Center is anticipated to be completed by 2026. Because this facility is not yet completed, the statistics in Table 3 below are for the existing Fiveash Water Treatment Plant.

TABLE 4 – FIVEASH WATER TREATMENT PLANT	
Current Plant Capacity:	70 MGD
Current and Committed Plant Capacity:	Current: 37.11 MGD Committed: 5.89 MGD
SFWMD Permitted Withdrawal:	52.55 MGD
Expiration date of SFWMD Permit	2028

TABLE 5 - WELLFIELDS Peele-Dixie And Prospect Wellfields	
Permitted Capacity for Peele-Dixie and Prospect Wellfield - raw water supply from Biscayne Aquifer system. (1)	52.55 MGD (2)
Current Demand	37.11 MGD
Remaining Capacity	9.55 MGD
Expiration Date of SFWMD Permit	2028
(1) Source: 2020 Water Supply Plan 3.2.1 (2) Source: 2020 Water Supply Plan 2.4	

4. Identify the net impact on potable water demand, based on the adopted level of service, resulting from the proposed amendment. Provide calculations, including anticipated demand per square foot or dwelling unit.

Applicant's Response: See table below

TABLE 6 - POTABLE WATER IMPACT		
<i>Use</i>	<i>Calculation</i>	<i>Total</i>
CURRENT		
Residential Single Family and Townhouses ²	393 dwelling units x 1.0 ERCs = 393 ERCs x 300 GPD	= 117,900 GPD
PROPOSED		
Commercial (warehouse-mixed use)	570,000 sf X 0.368 ERCs/1ksf = 209.76 ERCs x 300 GPD	= 62,928 sf GPD
Difference		- 54,972 GPD
Source: City of Fort Lauderdale: Guidelines for the Calculation of Sanitary Sewer Connection Fees, dated 2019		

² For purposes of impacts on public services, the County's land use designation is more restrictive and nets a smaller number of units than the City's land use designation. Therefore, the analysis is limited to 393 units, the maximum number of units allowed under the County's Comprehensive Plan.

5. Correspondence from potable water provider verifying the information submitted in items 1-3 above. Correspondence must contain name, position and contact information of party providing verification.

Applicant's Response: See E-mail to Roberto Betancourt attached as **Exhibit I**. Analysis will be confirmed during DRC review process.

Roberto I. Betancourt, P.E.
Program Manager - Utility Modeling & Capacity Administration
City of Fort Lauderdale | Public Works Department
700 NW 19th Avenue
Fort Lauderdale, FL 33311
P: 954-828-6982

B. Sanitary Sewer Analysis

1. Provide the sanitary sewer level of service per the adopted and certified local land use plan.

Applicant's Response:

The Sanitary Sewer, Water, and Stormwater Element of the City's Comprehensive Plan states in Policy SWS 2.1.2 that the levels of service for wastewater are as follows: 1) FDEP Permitted Capacity of the facility, and 2) LOS measured by average daily flow. Policy SWS 2.1.2a also states that review for development and redevelopment shall include requested sewer demand based upon the Guidelines for the Calculations of Sanitary Sewer Connection Fees, committed flows for previously approved projects, impacts on relevant collection pipes, pumping station, and wastewater, and recommended improvements. Policy SWS 2.1.2b requires applications for amendments to the City's Land Use Plan for increased densities and intensities shall include an analysis of the availability of sanitary sewer service.

2. Identify the sanitary sewer facility serving the area in which the amendment is located including the current plant capacity, current and committed demand on the plant and planned plant capacity expansions, including year and funding sources.

Applicant's Response:

TABLE 7 - SANITARY SEWER PROJECTED PLANT CAPACITY & DEMAND	
City of Fort Lauderdale - G.T. Lohmeyer Treatment Plant	
FDEP Plant Capacity	61.58 MGD
Current + Committed Plant Demand	Current: 38.677 MGD Committed: 4.617 MGD
Planned Plant Capacity	61.58 MGD-TMADF
Sources/Notes: (1)The committed flow is traced by the City of Fort Lauderdale Public Works Department and varies as new developments are completed. (2) The Capacity Analysis Report (CAR) is in the process of being updated. Expansion of plant capacity is not expected to be needed until 2037.	

3. Identify the net impact on sanitary sewer demand, based on the adopted level of service, resulting from the proposed amendment. Provide calculations, including anticipated demand per square foot* or dwelling unit.

Applicant's Response:

TABLE 12 - SANITARY SEWER		
CURRENT LAND USE		
Use	Calculation	Total
Residential Single Family and Townhouses	393 dwelling units x 1.0 ERCs = 393 ERCs x 175 GPD/DU	68,775 GPD
PROPOSED LAND USE		
Commercial (warehouse mixed-use)	570,000 sf X 0.368 ERCs/1ksf = 209.76 ERCs x 175/GPD	36,708 GPD
Difference		-32,067 GPD

4. Correspondence from sanitary sewer provider verifying the information submitted in items 1-3 above. Correspondence must contain name, position and contact information of party providing verification.

Applicant's Response: Confirmation was requested and will be provided during DRC review process. See E-mail to Roberto Betancourt attached as Exhibit I (water and sewer confirmation combined).

Roberto I. Betancourt, P.E.
Program Manager - Utility Modeling & Capacity Administration
City of Fort Lauderdale | Public Works Department
700 NW 19th Avenue
Fort Lauderdale, FL 33311
P: 954-828-6982

C. Solid Waste Analysis

1. Provide the solid waste level of service per the adopted and certified local land use plan.

Applicant's Response:

Per Solid Waste Element Policy SW 1.1.3 for future development projects, the City shall ensure adequate solid waste capacity consistent with Broward County's Comprehensive Plan solid waste generation rates as part of the development review process.

2. Identify the solid waste facility serving the service area in which the amendment is located including the landfill/plant capacity, current and committed demand on the landfill/plant capacity and planned landfill/plant capacity.

Applicant's Response:

The City has contracted with Republic Services for solid waste collection and with WIN-Waste Innovations Technologies for solid waste disposal. Waste is disposed of at the WIN-Waste Innovations South Plant.

TABLE 13 SOLID WASTE FACILITIES	
Capacity	821,250 Tons/Year
Current + Committed Demand	725,000 Tons/Year
Planned Capacity	No planned expansion

Source: WIN-Waste Innovations

- Identify the net impact on solid waste demand, based on the adopted level of service, resulting from the proposed amendment. Provide calculations, including anticipated demand per square foot* or dwelling unit

Applicant's Response:

TABLE 14 SOLID WASTE IMPACT		
Use	Calculation	Total
CURRENT LAND USE		
Residential Single Family and Townhouses	393 dwelling units x 8.9 lbs/unit/day	3,497.7 lbs/day
PROPOSED LAND USE		
Commercial	570,000 sf x 4 lbs/100 sf/day	22,800 lbs/day
	Change	+19,302.3 lbs/day

- Correspondence from the solid waste provider verifying the information submitted in items 1-3 above. Correspondence must contain name, position and contact information of party providing verification.

Applicant's Response:

See E-mail from Robert Hely dated July 29, 2024, attached as **Exhibit J.**

Robert Hely, Marketplace Manager
WIN-Waste Innovations
4400 S. SR 7
Fort Lauderdale, FL 33314
Email: Rhely@wtienergy.com
Phone: (954) 980-6998

D. Drainage Analysis

- Provide the drainage level of service per the adopted and certified local land use plan.

Applicant's Response: The City's adopted Level of Service standards for stormwater drainage are: a minimum public road elevation to withstand flooding that will occur during a ten year, one-day storm event; and a minimum floor elevation to withstand flooding during a 100 year, three-day storm event. In addition, new development and redevelopment must provide for retention and treatment of the first inch of stormwater runoff through the use of vegetative swales, perforated pipes, deep well injection, or other means acceptable to City, County and/or State agencies or departments.

- Identify the drainage district and drainage systems serving the amendment area.

Applicant's Response: The City of Fort Lauderdale is located in the South Florida Water Management District. Drainage systems will be evaluated during the site plan approval process.

- Identify any planned drainage improvements, including year, funding sources and other relevant information.

Applicant's Response: The proposed stormwater management system for the site is comprised of catch basins, an underground vault system and proposed lake to collect the

generated runoff. The vaults and lake will provide the required onsite water quality treatment in addition to retaining the 25-Year design storm event for the proposed berm elevation. The stormwater quantity calculation methodology is consistent with the methodology used for SFWMD Application No. 240422-62 and analyzed the onsite and offsite contributory areas associated with the lake based on existing outfalls. The table below shows the revised 100-year 3 day and 25-year 3 day peak stage events for the overall development.

TABLE 15 – Stormwater Management		
Storm Event/Location	Peak Stage (ft)	Proposed Elevation (ft.)
25 YR 3 Day	7.51'	Average Perimeter Berm: 8.5'
100 YR 3 Day	7.99'	FEMA Min Flood Elevation: 8' Min Building F.F.E.: 10.5'

4. Indicate if a Surface Water Management Plan has been approved by, or an application submitted to, the SFWMD and/or any independent drainage district, for the amendment site

Applicant's Response: A SWM application for the onsite development has not been submitted to the drainage district.

5. If the area in which the amendment is located does not meet the adopted level of service and there are no improvements planned (by the unit of local government or drainage authority) to address the deficiencies, provide an engineering analysis which demonstrates how the site will be drained and the impact on the surrounding properties

The information should include the wet season water level for the amendment site, design storm elevation, natural and proposed land elevation, one hundred year flood elevation, acreage of proposed water management retention area, elevations for buildings, roads and years, storage and runoff calculations for the design storm and estimated time for flood waters to recede to the natural land elevation.

Applicant's Response: A seasonal high groundwater level was measured at approximate depths of 2.5 to 8 ft below ground surface. The design storm elevation for the 100 year – 3 day storm is at 7.99' which is below FEMA's min flood elevation of 8' and the F.F.E. of 10.5' and the 25 year – 3 day storm stages to 7.51' which is below the perimeter's berm.

6. Correspondence from local drainage district verifying the information submitted in items 1-5 above. Correspondence must contain name, position and contact information of party providing verification.

Applicant's Response:

Drainage Correspondence to D. Rey is attached as Exhibit K. City's analysis will be done concurrently during DRC review of the application.

**Daniel Rey, P.E., City Engineer/Land Development Manager
City of Fort Lauderdale
700 NW 19th Avenue
Fort Lauderdale, FL 33311
954-828-4653
Drey@fortlauderdale.gov**

E. Recreation and Open Space Analysis

1. Provide the recreation and open space level of service per the adopted and certified local land use plan.

Applicant's Response: Maintain a local level of service standard of 3 acres per 1,000 population of public park, recreation and open spaces.

2. For amendments which will result in an increased demand for "community parks" acreage, as required by the Broward County Land Use Plan, an up-to-date inventory of the municipal community parks inventory must be submitted

Applicant's Response: This proposed land use plan amendment will change the Property designation from Residential to "Commerce" at the County and "Commercial" at the City level. By eliminating residential designation from the Property, there is no longer a demand for community parks.

3. Identify the net impact on demand for "community parks" acreage, as defined by the Broward County Land Use Plan, resulting from this amendment.

TABLE 16 - # of PERSONS PER HOUSEHOLD	
Density in Dwelling Units	Estimated # of Persons per DU
From 0 up to 1	3.3
Over 1 up to 5	3.0
Over 5 up to 10	2.5
Over 10 up to 16	2.0
Over 16 up to 25	1.8
Over 25 up to 50	1.5

TABLE 17 - PARKS IMPACT		
Use	Calculation	Total
CURRENT		
Residential (Low 5 units per acre)	393 Dus X 3.0 pop x .003 ac pp ³	= 3.537 acres
PROPOSED		
Commerce/Commercial	Commercial uses do not have park impacts	-0-
Change		-3.537 acres

4. Identify the projected "community parks" acreage needs based on the local government's projected build-out population.

TABLE 18 – PARK ACREAGE REQ'D TO MEET MINIMUM LOS					
	2025	2030	2035	2040	2045
Population	208,747	222,915	232,419	240,134	247,613
Community Park Acreage Needed to Provide 3 ac/1,000 people	626.24	668.75	697.26	720.40	742.84
Total Community Park Acreage	1090.93	1090.93	1090.93	1090.93	1090.93
Surplus Community Park Acreage	464.69	422.19	393.67	370.53	348.09

³ 3 ac/1000 people

5. As applicable, describe how the local government and/or applicant are addressing Broward County Land Use Plan Policies 2.5.4 and 2.5.5 (a. through e.), regarding the provision of open space.

Applicant's Response: N/A. No golf courses and the change from Residential to Commerce will reduce the impact on recreational/open space requirements.

F. Traffic Circulation Analysis

Please be advised, if required, that the Planning Council staff will request from the Broward Metropolitan Planning Organization (MPO), as per Policy 2.14.6 of the BCLUP, an analysis of the impacts of the amendment to the regional transportation network. The MPO will charge a separate cost-recovery fee directly to applicants for technical assistance requested by the Planning Council for the preparation and review of the land use plan amendment transportation analysis. Please contact the MPO for additional information regarding this fee.

1. Identify the roadways impacted by the proposed amendment and indicate the number of lanes, current traffic volumes, adopted level of service and current level of service for each roadway.

Applicant's Response: Please see below for the detailed tables addressing the requested information.

TABLE 19 - Central Broward Logistics Center - Existing Traffic Conditions (Daily Volumes)

Roadway	From	To	Number of Lanes	Roadway Capacity ¹	Current AADT ²	LOS
NW 19 Street	SR-7	NW 31 Avenue	4 L	29,160	17,000	D
	NW 31 Avenue	I-95	4 L	29,160	22,500	D
NW 31 Avenue	North of NW 19 Street	NW 19 Street	6 L	53,910	45,000	C
	NW 19 Street	NW 17 Street / Project Driveway	6 L	53,910	41,000	C
	NW 17 Street / Project Driveway	Sunrise Boulevard	6 L	53,910	41,000	C
	Sunrise Boulevard	South of Sunrise Boulevard	6 L	53,910	26,700	C
Sunrise Boulevard	SR-7	NW 31 Avenue	6 L	59,900	57,000	D
	NW 31 Avenue	I-95	6 L	59,900	46,000	C

Source: ¹ Broward County Metropolitan Planning Organization

² FDOT 2023 Traffic Data

TABLE 20 - Central Broward Logistics Center - Existing Traffic Conditions (PM Peak Hour Volumes)

Roadway	From	To	Number of Lanes	Roadway Capacity ¹	Current Peak Vol. ²	LOS
NW 19 Street	SR-7	NW 31 Avenue	4 L	2,628	1,228	D
	NW 31 Avenue	I-95	4 L	2,628	1,806	D
NW 31 Avenue	North of NW 19 Street	NW 19 Street	6 L	4,851	3,418	C
	NW 19 Street	NW 17 Street / Project Driveway	6 L	4,851	3,119	C
	NW 17 Street / Project Driveway	Sunrise Boulevard	6 L	4,851	3,119	C
	Sunrise Boulevard	South of Sunrise Boulevard	6 L	4,851	2,394	C
Sunrise Boulevard	SR-7	NW 31 Avenue	6 L	5,390	4,501	C
	NW 31 Avenue	I-95	6 L	5,390	3,390	C

Source: ¹ Broward County Metropolitan Planning Organization

² FDOT 2023 Traffic Data

2. Identify the projected level of service for the roadways impacted by the proposed amendment for the long-range planning horizon. Please utilize average daily and p.m. peak hour traffic volumes per Broward Metropolitan Planning Organization (MPO) plans and projections.

Applicant's Response : Please see below for the detailed tables addressing the requested information.

TABLE 21 - Central Broward Logistics Center - Future Traffic Conditions (Daily Volumes)

Roadway	From	To	Number of Lanes 2027/2045	Short Term (2027) ²		Long Term (2045) ¹	
				AADT	LOS	AADT	LOS
NW 19 St	SR-7	NW 31 Avenue	4 L / 4 L	17,900	D	29,950	F
	NW 31 Avenue	I-95	4 L / 4 L	23,650	D	26,200	D
NW 31 Ave	N/O NW 19 St	NW 19 Street	6 L / 6 L	47,250	C	37,600	C
	NW 19 Street	NW 17 Street	6 L / 6 L	43,100	C	48,250	C
	NW 17 Street	Sunrise Blvd	6 L / 6 L	43,100	C	48,250	C
	Sunrise Blvd	S/O Sunrise Blvd	6 L / 6 L	28,050	C	47,200	C
Sunrise Blvd	SR-7	NW 31 Avenue	6 L / 6 L	59,900	E	69,050	F
	NW 31 Avenue	I-95	6 L / 6 L	48,300	C	71,600	F

Source: ¹ Broward County Metropolitan Planning Organization

² FDOT 2023 Traffic Data

TABLE 22 - Central Broward Logistics Center - Future Traffic Conditions (PM Peak Hour Volumes)

Roadway	From	To	Number of Lanes 2027/2045	Short Term (2027) ²		Long Term (2045) ¹	
				Peak Vol.	LOS	Peak Vol.	LOS
NW 19 St	SR-7	NW 31 Avenue	4 L / 4 L	1,357	D	2,909	F
	NW 31 Avenue	I-95	4 L / 4 L	1,925	D	2,518	D
NW 31 Ave	N/O NW 19 St	NW 19 Street	6 L / 6L	3,651	C	3,634	C
	NW 19 Street	NW 17 Street	6 L / 6L	3,434	C	4,738	D
	NW 17 Street	Sunrise Blvd	6 L / 6L	3,440	C	4,744	D
	Sunrise Blvd	S/O Sunrise Blvd	6 L / 6L	2,546	C	4,516	C
Sunrise Blvd	SR-7	NW 31 Avenue	6 L / 6L	4,810	C	6,639	F
	NW 31 Avenue	I-95	6 L / 6L	3,615	C	6,857	F

Source: ¹ Broward County Metropolitan Planning Organization

² FDOT 2023 Traffic Data

3. Planning Council staff will analyze traffic impacts resulting from the amendment. The applicant may provide a traffic impact analysis for the amendment – calculate anticipated average daily and p.m. peak hour traffic generation for the existing and proposed land use designations. If the amendment reflects a net increase in traffic generation, identify access points to/from the amendment site and provide a distribution of the additional traffic on the impacted roadway network for the long-range planning horizon.

Table 23 - Trip Generation Estimates

Use	Size	Daily	Weekday Morning Peak Hour			Weekday Afternoon Peak Hour		
			In	Out	Total	In	Out	Total
<u>Existing Land Use</u> Single-Family Detached Housing – ITE LUC 210	393 DU	3,554	65	194	259	227	133	360
<u>Proposed Land Use</u> High-Cube Fulfillment Center Warehouse (Sort) – ITE LUC 155	570,000 SF	3,671	402	94	496	267	417	684
Net New Trips (<i>Proposed less Existing</i>)		117	337	-100	237	40	284	324

Applicant's Response:

Access to and from the site will be through NW 31st Avenue. Based on the short term and long-term analysis, there are no negative impacts to the level of service (LOS) on NW 31st Avenue or at the main access resulting from the proposed project. Based on our analysis we offer the below information:

NW 31st Avenue - There are no negative impacts to the Level of Service (LOS) to NW 31st Avenue from the proposed LUPA. All roadway segments analyses are expected to operate within their adopted LOS. Due to the nature of the project, the development will propose the installation of a traffic signal at the project's main driveway connection to NW 31st Avenue to provide safe access to the site.

NW 19th Street - There are no negative impacts to the Level of Service (LOS) to NW 19th Street east and west of NW 31st Avenue from the proposed LUPA. However, NW 19th Street west of NW 31st Avenue is expected to operate with LOS “F” in the 2045 future conditions without the LUPA. Since the project does not cause this roadway section to operate beyond its adopted LOS, it is not considered an adverse impact. Moreover, the detailed traffic impact study for the proposed development shows that the intersection of NW 31st Avenue and NW 19th Street is expected to operate with the same LOS compared to existing conditions and an increase in delay of no more than 6 seconds. The development will propose some minor signal timing adjustments to mitigate the project’s impacts.

Sunrise Boulevard - There are no negative impacts to the Level of Service (LOS) to Sunrise Boulevard east and west of NW 31st Avenue from the proposed LUPA. Additionally, we note that in the future 2045 conditions, Sunrise Boulevard is expected to operate with LOS “F” based on daily volumes and based on afternoon peak hour volumes from Broward MPO Database. Since the project does not cause this roadway section to operate beyond its adopted LOS, it is not considered an adverse impact. Moreover, the detailed traffic impact study for the proposed development shows that the intersection of NW 31st Avenue and Sunrise Boulevard is expected to operate with the same LOS compared to existing conditions and an increase in delay of no more than 14 seconds. The development will propose some minor signal timing adjustments to mitigate the project’s impacts.

4. Provide any relevant transportation studies relating to this amendment, as applicable

Applicant’s Response: For Traffic Summary please see **Exhibit L** .

G. Mass Transit Analysis

1. Identify the mass transit modes, existing and planned mass transit routes and scheduled service (headway) serving the amendment area within one-quarter of a mile

Applicant’s Response: Broward County Transit Route 40 runs along NW 31st Avenue adjacent to the site. The route operates Monday through Sunday on approximately 20-40 minute headways.

2. Describe how the proposed amendment furthers or supports mass transit use

Applicant’s Response: The development of the Property will support the utilization of mass transit by increasing the employment opportunities along an existing transit route. The proposed development will provide safe circulation routes for pedestrians and bicycles including transit connectivity between existing sidewalks and the existing bus stops along NW 31st Avenue.

3. Correspondence from transit provider verifying the information submitted in items 1-2 above. Correspondence must contain name, position and contact information of party providing verification.

Applicant’s Response: See correspondence from Daniel Cohen attached as **Exhibit M**.

Daniel Cohen
Broward County Transit
1 N. University Drive, Suite 3100A
Plantation, FL 33324
DACohen@broward.org
954-357-5481

H. Public Education Analysis

Please be advised that the Planning Council staff will request from The School Board of Broward County (SBBC), as per Policy 2.15.2 of the BCLUP, an analysis of the impacts of the amendment on public education facilities. Per SBBC Policy 1161, the applicant will be subject to a fee for the analysis and review of the land use plan application. The applicant should contact the Growth Management Section of the SBBC to facilitate this review and determine the associated fees.

1. Public School Impact Application.

Applicant's Response: The proposed land use plan is nonresidential in nature and does not have an impact on schools.

2. The associated fee in the form of a check made payable to the SBBC.

Applicant's Response: The proposed land use plan is nonresidential in nature and does not have an impact on schools.

6. ANALYSIS OF NATURAL AND HISTORIC RESOURCES

Indicate if the site contains, is located adjacent to or has the potential to impact any of the natural and historic resource(s) listed below, and if so, how they will be protected or mitigated. Planning Council staff will request additional information from Broward County regarding the amendment's impact on natural and historic resources.

A. Historic sites or districts on the National Register of Historic Places or locally designated historic sites

Applicant's Response: A review of the records of the Florida Department of State, Division of Historical Resource, Broward County Historical Commission and the City of Fort Lauderdale Comprehensive Plan indicates that no historic sites are located on the site.

B. Archaeological sites listed on the Florida Master Site File.

Applicant's Response: The site is currently a vacant borrow pit. A review of the Florida Master Site File indicates that no archaeological sites are located on the Property. Please see confirmation from Ezekiel Greenwood, Historic Data Analyst, Florida Master Site File, Division of Historical Resources dated July 30, 2024 attached as Exhibit N.

C. Wetlands.

Applicant's Response: There are no wetlands on the Property. This was evaluated during the permitting process for the borrow pit reclamation.

D. Local Areas of Particular Concern

Indicate Local Areas of Particular Concern as identified within the Broward County Land Use Plan.

Applicant's Response: The site is not located in Local Area of Particular Concern.

E. Priority Planning Area and Sea Level Rise

Priority Planning Area map and Broward County Land Use Plan Policy 2.21.1 regarding sea level rise.

Applicant's Response: According to the Priority Planning Area Map adopted February 23, 2021, the Property is located in a Priority Planning Area. Compliance with Policy 2.21.1 will be achieved by providing sufficient on site drainage for the proposed development as well as providing drainage storage for the adjacent community.

F. Endangered/Threatened Species

Existence of "endangered" or "threatened species" or "species of special concern" or "commercially exploited" as per the Florida Fish and Wildlife Conservation Commission (fauna), the U.S. Fish and

Wildlife Service (flora and fauna), or the Florida Department of Agriculture and Consumer Services (fauna). If yes, identify the species and show the habitat location on a map.

Applicant's Response: The site is currently a vacant borrow pit. The Applicant is not aware of any listed species on the Property.

G. Plants.

List plants in the Regulated Plant Index for protection by the Florida Department of Agriculture and Consumer Services.

Applicant's Response: The Applicant is not aware of any listed species on the site.

H. Wellfields.

Indicate whether the amendment is located within a wellfield protection zone of influence as defined by Broward County Code, Chapter 27, Article 13 "Wellfield Protection." If so, specify the affected zone and any provisions which will be made to protect the wellfield.

Applicant's Response: The Property is not within a wellfield protection zone.

I. Soils.

Describe whether the amendment will require the alteration of soil conditions or topography. If so, describe what management practices will be used to protect or mitigate the area's natural features.

Applicant's Response: The natural features such as soil and topography were previously disturbed when the property was used as a borrow bit. The lake that was left after the borrow pit is being filled according to the SFWMD Application No. 240422-62, RED License Number: SW- BP19826-21-01 and FDEP Permit Number: ERIC_14946. The best management practices will be followed according to these approved permits.

J. Beach Access.

Indicate if the amendment site fronts the ocean or would impact access to public beaches. If so, describe how public beach access will be addressed.

Applicant's Response: N/A. The site is west of the intracoastal and does not front the ocean nor does it impact access to public beaches.

7. AFFORDABLE HOUSING

Describe how the local government is addressing Broward County Land Use Plan Policy 2.16.2, consistent with Article 5 of this Document.

Applicant's Response: N/A. This amendment does not propose residential uses.

8. LAND USE COMPATIBILITY

Describe how the amendment is consistent with existing and planned future land uses in the area (including adjacent municipalities and/or county jurisdictions). Identify specific land development code provisions or other measures that have or will be utilized to ensure land use compatibility.

Applicant's Response: Proposed development will be consistent with the City of Fort Lauderdale Future Land Use Element objectives and policies, which provide guidance in land

use compatibility. The Property is located on the western edge of the City limits and is adjacent to City of Lauderhill and Unincorporated Broward County.

TABLE 24 - LAND USE DESIGNATIONS (EXISTING)		
	County	City
North	Low (5) Residential Commerce	Low Medium Residential and Commercial
South	Commerce Medium (16) Residential	Commerce
East	Low (5) Residential	Low Medium Residential and Irregular Residential
West	ROW of NW 31 st Avenue and Commerce (within the City of Lauderhill)	ROW of NW 31 st Avenue and Light Industrial (within City of Lauderhill)

TABLE 25 – EXISTING USES	
DIRECTION	EXISTING USE
North	Utility, Residential, Commercial
South	Former Wingate Incinerator and Landfill, Commercial, Residential
East	Residential
West	Light Industrial, General Commercial

In addition to the Comprehensive Plan, the City's Unified Land Development Regulations (ULDR) contains requirements for projects in the proposed LUPA area to demonstrate that individual projects meet ULDR, Section 47-25, Development Review Criteria for adequacy of services and neighborhood compatibility. Neighborhood compatibility requirements provide for additional setbacks from residential properties, wall requirements and additional landscape requirements to ensure compatibility with abutting residential uses. Currently, the Property is in the process of being filled pursuant to permits issued by the State and County to remediate the lake-sediment contamination (current permits allow for entire lake to be filled). If this land use amendment is approved, the development plan proposes to maintain some of the lake area to preserve lake views of several of the abutting homeowners. For lots that will not have waterfront property, the Applicant will be constructing a 6' tall decorative wall and providing landscape buffers and setbacks to mitigate and perceived impacts from the proposed light industrial (warehouse distribution use). Below is the conceptual site plan showing the lake area proposed along the residential community to the north and east of the site.



Figure 1 - Conceptual Site Plan

9. HURRICANE EVACUATION ANALYSIS

(Required for those land use plan amendments located in a hurricane evacuation zone as identified by the Broward County Emergency Management Division).

Provide a hurricane evacuation analysis based on the proposed amendment, considering the number of permanent and seasonal residential dwelling units (including special residential facilities) requiring evacuation, availability of hurricane shelter spaces, and evacuation routes and clearance times. The hurricane evacuation analysis shall be based on the best available data/modeling techniques as identified by the Broward County Emergency Management Division.

Applicant's Response: N/A. The site is west of the intracoastal and does not front the ocean nor does it impact access to public beaches.

10. REDEVELOPMENT ANALYSIS

Indicate if the amendment is located in an identified redevelopment area (i.e., Community Redevelopment Agency, Community Development Block Grant). If so, describe how the amendment will facilitate redevelopment and promote approved redevelopment plans.

Applicant's Response: The Property is not located within a Community Redevelopment Area. Regarding Community Development Block Grants, the Applicant has requested confirmation of whether the Property is located within an identified block grant area.

11. INTERGOVERNMENTAL COORDINATION

Indicate whether the proposed amendment site is adjacent to other local governments. If so, please provide additional copies for the notification and/or review by adjacent local governments.

Applicant's Response: The amendment area is adjacent to the City of Lauderhill and Unincorporated Broward County. Copies of the amendment will be provided to the City of Lauderhill and Broward County.

12. PUBLIC OUTREACH

Describe how the applicant and/or local government notified and coordinated with adjacent property owners, master associations, homeowner associations, etc.

Applicant's Response: The City of Fort Lauderdale requires the following notice:

1. **Development Review Committee (DRC):** 21 days prior to DRC meeting, Applicant is required to notify City-recognized associations located within 300' of the site. Notice can be sent by email.
2. **Public Participation meeting:** Applicant must conduct a public participation meeting at least 30 days prior to the Planning and Zoning Board meeting. Applicant must notify City-recognized associations located within 300' of the site and property owners within 300' of the Property (as listed by Property Appraiser).
3. **Planning and Zoning Board (Local Planning Agency):** Newspaper notice 10 days prior to the meeting.
4. **City Commission:** Newspaper notice 10 days prior to the adoption of the ordinance approving the amendment.

In addition to statutory or code required public outreach, the Applicant has started engaging the community and is scheduled to conduct a neighborhood meeting in mid-late August. The Applicant has filed concurrent applications for rezoning, plat and site plan approval with this land use plan amendment. Additional meetings will be held as the applications continue through the process.

13. DESCRIBE CONSISTENCY WITH HIGHLIGHTED REGIONAL ISSUES AND POLICIES OF THE BROWARD COUNTY LAND USE PLAN

COMMERCE

POLICY 2.3.1 Local governments shall employ their local land use plans, zoning ordinances and land development codes to establish differing intensities of commerce development compatible with adjacent and surrounding land uses, including but not limited to lands designated "Commercial," "Industrial" or similar designations by the local land use plan.

Applicant's Response: This proposed amendment is consistent with the pattern of development around the site. The NW 31st Avenue (MLK, Jr. Ave.) corridor has a mixture of uses which include other light industrial uses and commercial uses. The current land use designation of Residential is a less desirable and arguably inappropriate for the Property given the history of contamination and its location directly abutting the former Wingate Landfill. The Commerce and Commercial land use designations are compatible with adjoining and nearby uses, and the City's land development regulations provide sufficient protections to ensure compatibility with adjacent residential uses.

POLICY 2.3.2 Local governments shall employ their local land use plans and development regulations to establish appropriate intensity standards for non-residential future land use categories compatible with adjacent existing and future land uses.

Applicant's Response: The City's Unified Land Development Regulations require commercial developments which abut residential property to incorporate various features to ensure compatibility. This includes measures such as architectural treatments to the buildings, landscaping, walls and additional setbacks.

PARKS/CONSERVATION

POLICY 2.5.4 Broward County shall strongly encourage the preservation of open space areas. Amendments to the Broward County Land Use Plan which would result in the loss of open space shall be strongly discouraged and be required to address how open space and recreation needs of the existing and projected residents of the community will be met, including how the negative impacts of the loss of open space on surrounding neighborhoods will be minimized or mitigated.

Applicant's Response: The amendment area is proposed to change from Residential land use (which generates a need for parks) to Commerce/Commercial (which does not generate a need for parks).

COMPATIBILITY

POLICY 2.10.2 The compatibility of existing and future land uses shall be a primary consideration in the review and approval of amendments to the Broward County and local land use plans. It is recognized that approved redevelopment plans aimed at eliminating or reducing blighted and deteriorating areas may appropriately promote the introduction of land use patterns in variance from existing land use patterns.

Applicant's Response: The Property includes a borrow pit, with environmentally contaminated lake-sediments, located immediately north of Wingate Superfund site. The proposed land use designation of "Commerce/Commercial" is more suitable than the current land use designation of "Residential" due to the undesirable location next to Wingate. Redesignating the Property to Commerce/Commercial is a compatible with nearby uses and offers a suitable re-use of the Property.

POLICY 2.10.3 In order to prevent future incompatible land uses, the established character of predominately developed areas shall be a primary consideration when amendments to the Broward County Land Use Plan are proposed.

Applicant's response: The proposed Commerce/Commercial land use category is compatible with other uses in the area. The established character of neighboring developed areas is noted below:

- North = Residential and FPL Utility Depot
- South = Wingate Landfill and residential (note the City entered into a long term lease with a movie studio to be developed on a small portion of the Wingate property)
- East = Residential
- West = Light industrial uses (warehouses with outdoor storage)

The proposed redevelopment of the Property will be a Class A commercial/light industrial (warehouse distribution center) in an office park setting.

14. ADDITIONAL SUPPORT DOCUMENTS

A. Other support documents

Provide other support documents or summary of support documents on which the proposed amendment is based.

Applicant's Response: N/A

B. Proposed voluntary mitigation or draft agreements.

Applicant's Response: No voluntary mitigation is proposed at this time.

15. PLAN AMENDMENT COPIES

Provide 3 hard copies and 3 digital copies (6 copies total) of the amendment application.

Applicant's Response: Acknowledged. Copies of the amendment will be provided upon submittal to Broward County.

EXHIBIT A -
Sketch and Legal Description



SKETCH AND LEGAL DESCRIPTION

BY

PULICE LAND SURVEYORS, INC.5381 NOB HILL ROAD
SUNRISE, FLORIDA 33351

TELEPHONE: (954) 572-1777 • E-MAIL: surveys@pulicelandsurveyors.com

CERTIFICATE OF AUTHORIZATION LB#3870

**LEGAL DESCRIPTION:**

THE SOUTHEAST ONE-QUARTER (SE 1/4) OF THE NORTHWEST ONE-QUARTER (NW 1/4) OF THE NORTHWEST ONE-QUARTER (NW 1/4), AND THE SOUTH ONE-HALF (S 1/2) OF THE NORTHWEST ONE-QUARTER (NW 1/4) OF THE NORTHEAST ONE-QUARTER (NE 1/4) OF THE NORTHWEST ONE-QUARTER (NW 1/4) AND THE SOUTHWEST ONE-QUARTER (SW 1/4) OF THE NORTHEAST ONE-QUARTER (NE 1/4) OF THE NORTHWEST ONE-QUARTER (NW 1/4), AND THE NORTHWEST ONE-QUARTER (NW 1/4) OF THE SOUTHEAST ONE-QUARTER (SE 1/4) OF THE NORTHWEST ONE-QUARTER (NW 1/4), AND THE SOUTH ONE-HALF (S 1/2) OF THE SOUTHWEST ONE-QUARTER (SW 1/4) OF THE NORTHWEST ONE-QUARTER (NW 1/4) OF THE NORTHWEST ONE-QUARTER (NW 1/4), OF SECTION 32. TOWNSHIP 49 SOUTH, RANGE 42 EAST AND BEING MORE PARTICULARLY DESCRIBED AS FOLLOWS:

COMMENCING AT THE NORTHWEST CORNER OF THE SAID SECTION 32, THENCE SOUTH 01°34'22"E, ALONG THE WEST LINE OF THE SAID SECTION 32, A DISTANCE OF 665.51 FEET, TO THE NORTHEAST CORNER OF THE SOUTHWEST ONE-QUARTER (SW 1/4) OF THE NORTHWEST ONE-QUARTER (NW 1/4) OF THE NORTHWEST ONE-QUARTER (NW 1/4) OF THE SAID SECTION 32, THENCE NORTH 87°21'24" EAST, ALONG THE NORTH LINE OF THE SAID SOUTHWEST ONE-QUARTER (SW 1/4) OF THE NORTHWEST ONE-QUARTER (NW 1/4) OF THE NORTHWEST ONE-QUARTER (NW 1/4) OF SECTION 32, A DISTANCE OF 671.73 FEET, TO THE POINT OF BEGINNING OF THIS DESCRIPTION, THENCE CONTINUE NORTH 87°21'24" EAST, ALONG THE SAID NORTH LINE OF THE SOUTHEAST ONE-QUARTER (SE 1/4) OF THE NORTHWEST ONE-QUARTER (NW 1/4) OF THE NORTHWEST ONE-QUARTER (NW 1/4) OF SECTION 32, A DISTANCE OF 671.73 FEET, THENCE NORTH 01°22'05" WEST, ALONG THE WEST LINE OF THE NORTHWEST ONE-QUARTER (NW 1/4) OF THE NORTHEAST ONE-QUARTER (NE 1/4) OF THE NORTHWEST ONE-QUARTER (NW 1/4) OF SECTION 32, A DISTANCE OF 334.55 FEET (THE LAST THREE DESCRIBED COURSES BEING COINCIDENT WITH A NORTHERLY, SOUTHERLY AND EASTERLY BOUNDARY LINE OF THE PLAT OF "WINGATE RIDGE" AS RECORDED IN PLAT BOOK 37 AT PAGE 50, OF THE PUBLIC RECORDS OF BROWARD COUNTY, FLORIDA); THENCE NORTH 87°16'52" EAST, ALONG THE NORTH LINE OF THE SOUTH ONE-HALF (S 1/2) OF THE NORTHWEST ONE-QUARTER (NW 1/4) OF THE NORTHEAST ONE-QUARTER (NE 1/4) OF THE NORTHWEST ONE-QUARTER (NW 1/4) OF SECTION 32, A DISTANCE OF 672.35 FEET (THE LAST DESCRIBED COURSE BEING COINCIDENT WITH THE SOUTHERLY BOUNDARY LINE OF THE PLAT OF "PALM LAKE" AS RECORDED IN PLAT BOOK 55 AT PAGE 33, OF THE PUBLIC RECORDS OF BROWARD COUNTY, FLORIDA), THENCE SOUTH 01°15'59" EAST, ALONG THE EAST LINE OF THE WEST ONE-HALF (W 1/2) OF THE EAST ONE-HALF (E 1/2) OF THE NORTHWEST ONE-QUARTER (NW 1/4) OF SECTION 32, A DISTANCE OF 1677.26 FEET (THE LAST DESCRIBED COURSE BEING COINCIDENT WITH THE WESTERLY BOUNDARY LINE OF THE PLAT OF "LAKE AIR ESTATES" AS RECORDED IN PLAT BOOK 54 AT PAGE 15, OF THE PUBLIC RECORDS OF BROWARD COUNTY, FLORIDA AND THE WESTERLY BOUNDARY LINE OF THE PLAT OF "GOLDEN HEIGHTS HOMES" AS

LEGAL DESCRIPTION CONTINUED ON SHEET 2

CLIENT: PROLOGIS, LP

SCALE: N/A

DRAWN: MMM

ORDER NO.: 73152

DATE: 7/29/24

LAND USE PLAN AMENDMENT

FORT LAUDERDALE, BROWARD COUNTY, FLORIDA

FOR: CENTRAL BROWARD LOGISTICS

SHEET 1 OF 3

THIS DOCUMENT IS NEITHER FULL NOR
COMPLETE WITHOUT SHEETS 1 THRU 3

Digitally signed by John F

Pulice

Date: 2024.07.30 17:00:00

-04'00'

John F Pulice

- ☐ JOHN F. PULICE, PROFESSIONAL SURVEYOR AND MAPPER LS2691
 - ☐ VICTOR R. GILBERT, PROFESSIONAL SURVEYOR AND MAPPER LS6274
 - ☐ MICHAEL M. MOSSEY, PROFESSIONAL SURVEYOR AND MAPPER PSM5660
- STATE OF FLORIDA



SKETCH AND LEGAL DESCRIPTION

BY

PULICE LAND SURVEYORS, INC.5381 NOB HILL ROAD
SUNRISE, FLORIDA 33351

TELEPHONE: (954) 572-1777 • E-MAIL: surveys@pulicelandsurveyors.com

CERTIFICATE OF AUTHORIZATION LB#3870

**LEGAL DESCRIPTION:**

LEGAL DESCRIPTION CONTINUED FROM SHEET 1

RECORDED IN PLAT BOOK 40 AT PAGE 28, OF THE PUBLIC RECORDS OF BROWARD COUNTY, FLORIDA) THENCE SOUTH 87°39'37" WEST, ALONG THE SOUTH LINE OF THE NORTHWEST ONE-QUARTER (NW 1/4) OF THE SOUTHEAST ONE-QUARTER (SE 1/4) OF THE NORTHWEST ONE QUARTER (NW 1/4) OF SECTION 32, A DISTANCE OF 669.28 FEET (THE LAST DESCRIBED COURSE BEING COINCIDENT WITH THE PLAT OF "WASHINGTON PARK 4TH ADDITION" AS RECORDED IN PLAT BOOK 22 AT PAGE 44, OF THE PUBLIC RECORDS OF BROWARD COUNTY, FLORIDA), THENCE NORTH 01°22'05" WEST ALONG THE WEST LINE OF THE NORTHWEST ONE-QUARTER (NW 1/4) OF THE SOUTHEAST ONE-QUARTER (SE 1/4) OF THE NORTHWEST ONE-QUARTER (NW 1/4) OF SECTION 32, A DISTANCE OF 669.10 FEET, THENCE SOUTH 87°30'29" WEST, ALONG THE NORTH LINE OF THE SOUTHWEST ONE-QUARTER (SW 1/4) OF THE NORTHWEST ONE-QUARTER (NW 1/4) OF SECTION 32, A DISTANCE OF 1282.54 FEET, TO A POINT ON THE EASTERLY RIGHT-OF-WAY LINE OF NW 31ST AVENUE, THENCE NORTH 00°27'54" WEST, ALONG SAID EASTERLY RIGHT-OF-WAY LINE OF NW 31ST AVENUE, AS SHOWN AS PARCEL 130 ON THE FLORIDA D.O.T. RIGHT-OF-WAY MAP NO.85502-2616, A DISTANCE OF 333.00 FEET, THENCE NORTH 87°25'36" EAST, ALONG THE NORTH LINE OF THE SOUTH ONE-HALF (S 1/2) OF THE SOUTHWEST ONE-QUARTER (SW 1/4) OF THE NORTHWEST ONE-QUARTER (NW 1/4) OF THE NORTHWEST ONE-QUARTER (NW 1/4) OF SECTION 32, A DISTANCE OF 608.81 FEET, THENCE NORTH 01°28'12" WEST, ALONG THE WEST LINE OF THE SOUTHEAST ONE-QUARTER (SE 1/4) OF THE NORTHWEST ONE-QUARTER (NW 1/4) OF THE NORTHWEST ONE-QUARTER (NW 1/4) OF SECTION 32, A DISTANCE OF 333.65 FEET, TO THE POINT OF BEGINNING (THE LAST TWO DESCRIBED COURSES BEING COINCIDENT WITH A SOUTHERLY AND EASTERLY BOUNDARY LINE OF THE SAID PLAT OF "WINGATE RIDGE").

SAID LANDS LYING AND BEING IN THE CITY OF FORT LAUDERDALE, BROWARD COUNTY, FLORIDA AND CONTAINING A NET TOTAL OF 1,774,685 SQUARE FEET (40.741 ACRES).

NOTES:

1. THIS SKETCH IS NOT VALID WITHOUT THE ORIGINAL SIGNATURE AND SEAL OR AN ELECTRONIC SIGNATURE AND ELECTRONIC SEAL OF A FLORIDA LICENSED SURVEYOR AND MAPPER.
2. BEARINGS ARE ASSUMED WITH A REFERENCE BEARING OF S01°34'30"E ALONG THE WEST LINE OF THE NORTHWEST ONE QUARTER (N.W. 1/4) OF SECTION 32, TOWNSHIP 49 SOUTH, RANGE 42 EAST.
3. THIS IS NOT A SKETCH OF SURVEY AND DOES NOT REPRESENT A FIELD SURVEY.
4. ALL RECORDED DOCUMENTS ARE PER BROWARD COUNTY PUBLIC RECORDS.

CLIENT: PROLOGIS, LP

SCALE: N/A

DRAWN: MMM

ORDER NO.: 73152

DATE: 7/29/24

LAND USE PLAN AMENDMENT

FORT LAUDERDALE, BROWARD COUNTY, FLORIDA

FOR: CENTRAL BROWARD LOGISTICS

SHEET 2 OF 3

THIS DOCUMENT IS NEITHER FULL NOR
COMPLETE WITHOUT SHEETS 1 THRU 3

☐ JOHN F. PULICE, PROFESSIONAL SURVEYOR AND MAPPER LS2691
☐ VICTOR R. GILBERT, PROFESSIONAL SURVEYOR AND MAPPER LS6274
☐ MICHAEL M. MOSSEY, PROFESSIONAL SURVEYOR AND MAPPER PSM5660
STATE OF FLORIDA




SKETCH AND LEGAL DESCRIPTION

BY

PULICE LAND SURVEYORS, INC.5381 NOB HILL ROAD
SUNRISE, FLORIDA 33351

TELEPHONE: (954) 572-1777 • E-MAIL: surveys@pulicelandsurveyors.com

CERTIFICATE OF AUTHORIZATION LB#3870

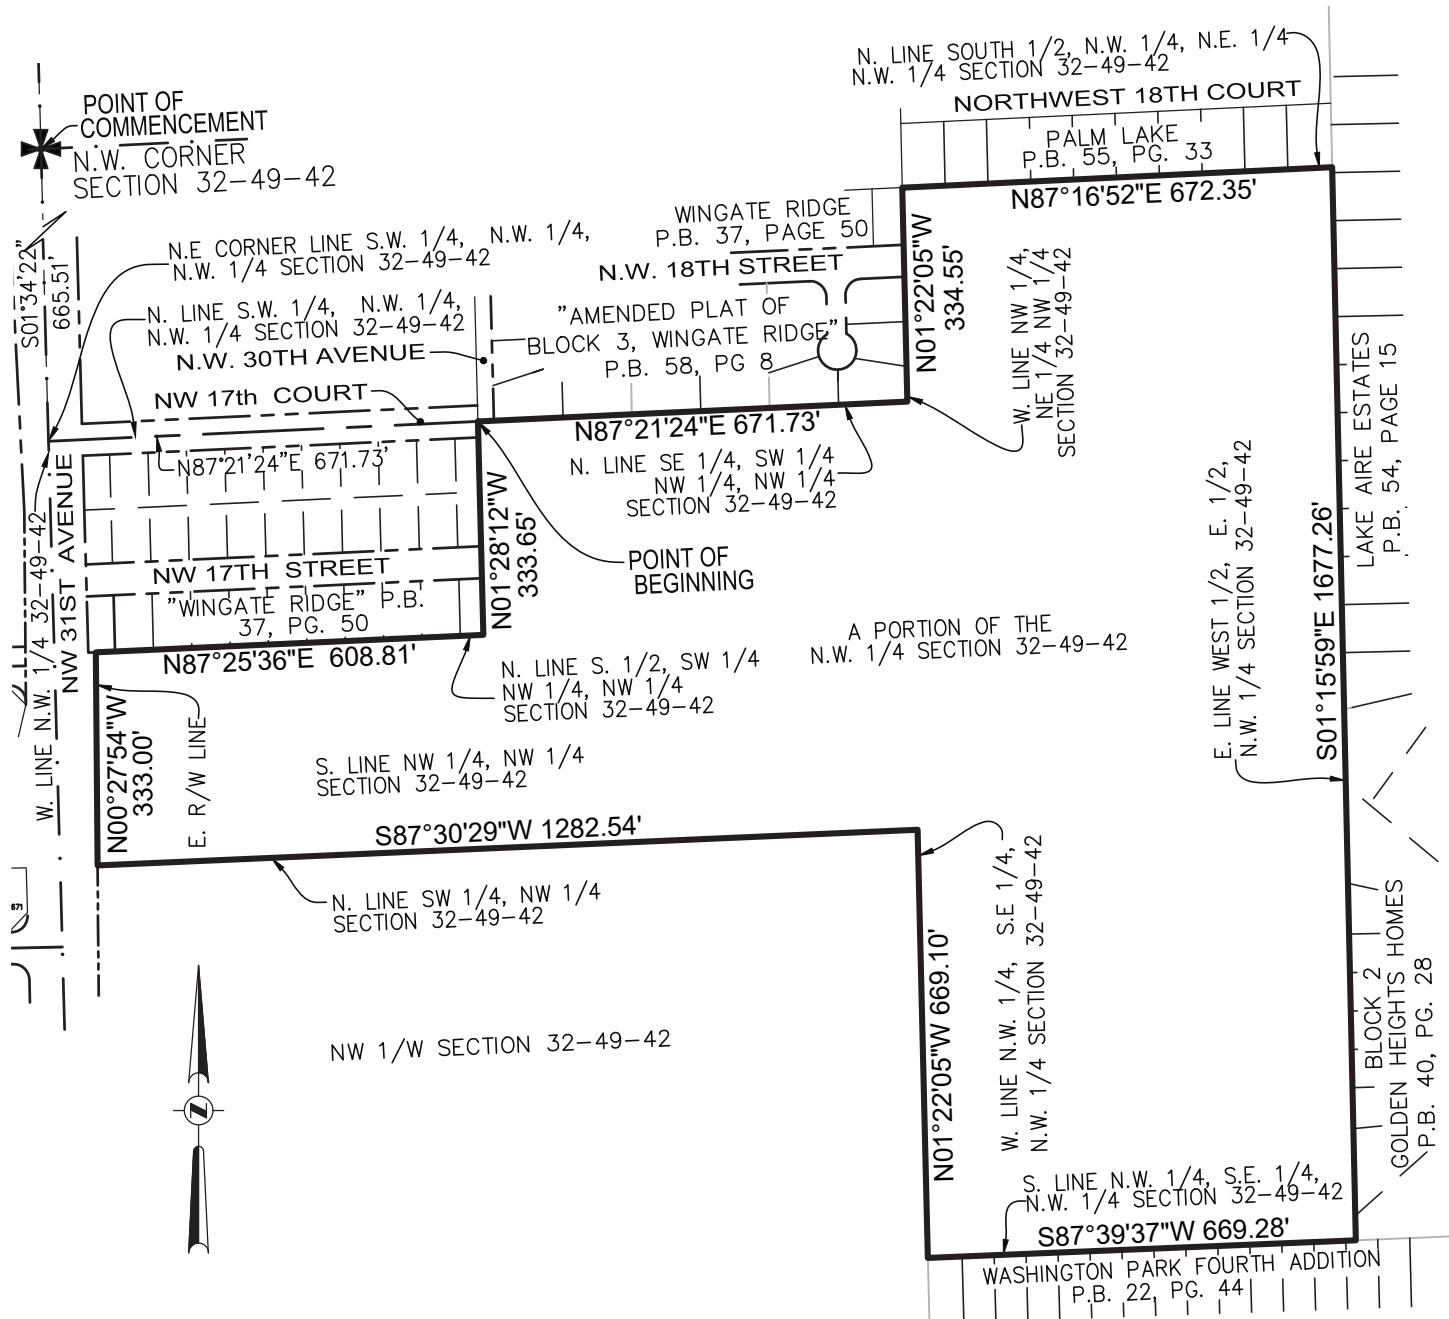

CLIENT: PROLOGIS, LP

SCALE: 1" = 300'

DRAWN: MMM

ORDER NO.: 73152

DATE: 7/29/24

LAND USE PLAN AMENDMENT

FORT LAUDERDALE, BROWARD COUNTY, FLORIDA

FOR: CENTRAL BROWARD LOGISTICS

SHEET 3 OF 3

THIS DOCUMENT IS NEITHER FULL NOR
COMPLETE WITHOUT SHEETS 1 THRU 3

LEGEND & ABBREVIATIONS:



CENTERLINE

P.B.

PLAT BOOK

PG.

PAGE

32-49-42

SECTION-TOWNSHIP-RANGE

EXHIBIT B

BCPC acreage determination letter



July 2, 2024

Nectaria M. Chakas, Esquire
Lochrie and Chakas, P.A.
699 North Federal Highway, Suite 400
Fort Lauderdale, Florida 33304

Via Email Only

Dear Ms. Chakas:

Subject: Fort Lauderdale - Acreage Determination

This letter is in response to your request of June 21, 2024, to verify the gross acreage and BrowardNext - Broward County Land Use Plan (BCLUP) designations for a parcel of land generally located between Northwest 28 Avenue and Northwest 31 Avenue and between Northwest 15 Court and Northwest 19 Street, in the City of Fort Lauderdale.

The BCLUP utilizes the following definition to calculate gross acreage:

- “Gross Acre” – means the total number of acres in an area, including acreage used or proposed for streets, lakes and waterways, exclusive of the rivers and canals of the primary drainage system.

Based on the survey and legal description you have provided and our Geographical Information System (GIS), Planning Council staff calculations indicate that the total area encompasses approximately 41.2 gross acres, which is designated by the BCLUP as indicated below:

PARCEL	ACRES	BROWARDNEXT - BCLUP DESIGNATION
Parcel A	24.1	Low (5) Residential
Parcel B	16.6	Medium (16) Residential
NET ACRES	40.7	
Parcel B Right-of-Way	0.5	Medium (16) Residential
TOTAL GROSS ACRES	41.2	

The contents of this correspondence are not a judgment as to whether this development proposal complies with State or local vehicular access provisions, the Broward County Trafficways Plan, permitted uses and densities, local zoning, the land development regulations of the municipality or development review requirements of the BCLUP, including concurrency requirements.

Nectaria M. Chakas

July 2, 2024

Page Two

Planning Council staff notes that this calculation is based on the information that you provided and should not be utilized for official purposes unless independently accepted by the local government.

Please note that the \$398.00 fee submitted for this acreage determination request may be deducted from the application fee for a corresponding BCLUP amendment, if filed within 18 months of the date of this letter.

If you have any additional questions in this regard, please feel free to contact Huda Ashwas of Planning Council staff.

Respectfully,



Barbara Blake Boy
Executive Director

BBB:HHA


Attachment

cc/email/att: Susan Grant, Acting City Manager
City of Fort Lauderdale

Chris Cooper, Director, Development Services Department
City of Fort Lauderdale



Broward County Land Use Plan Acreage and Land Use Confirmation

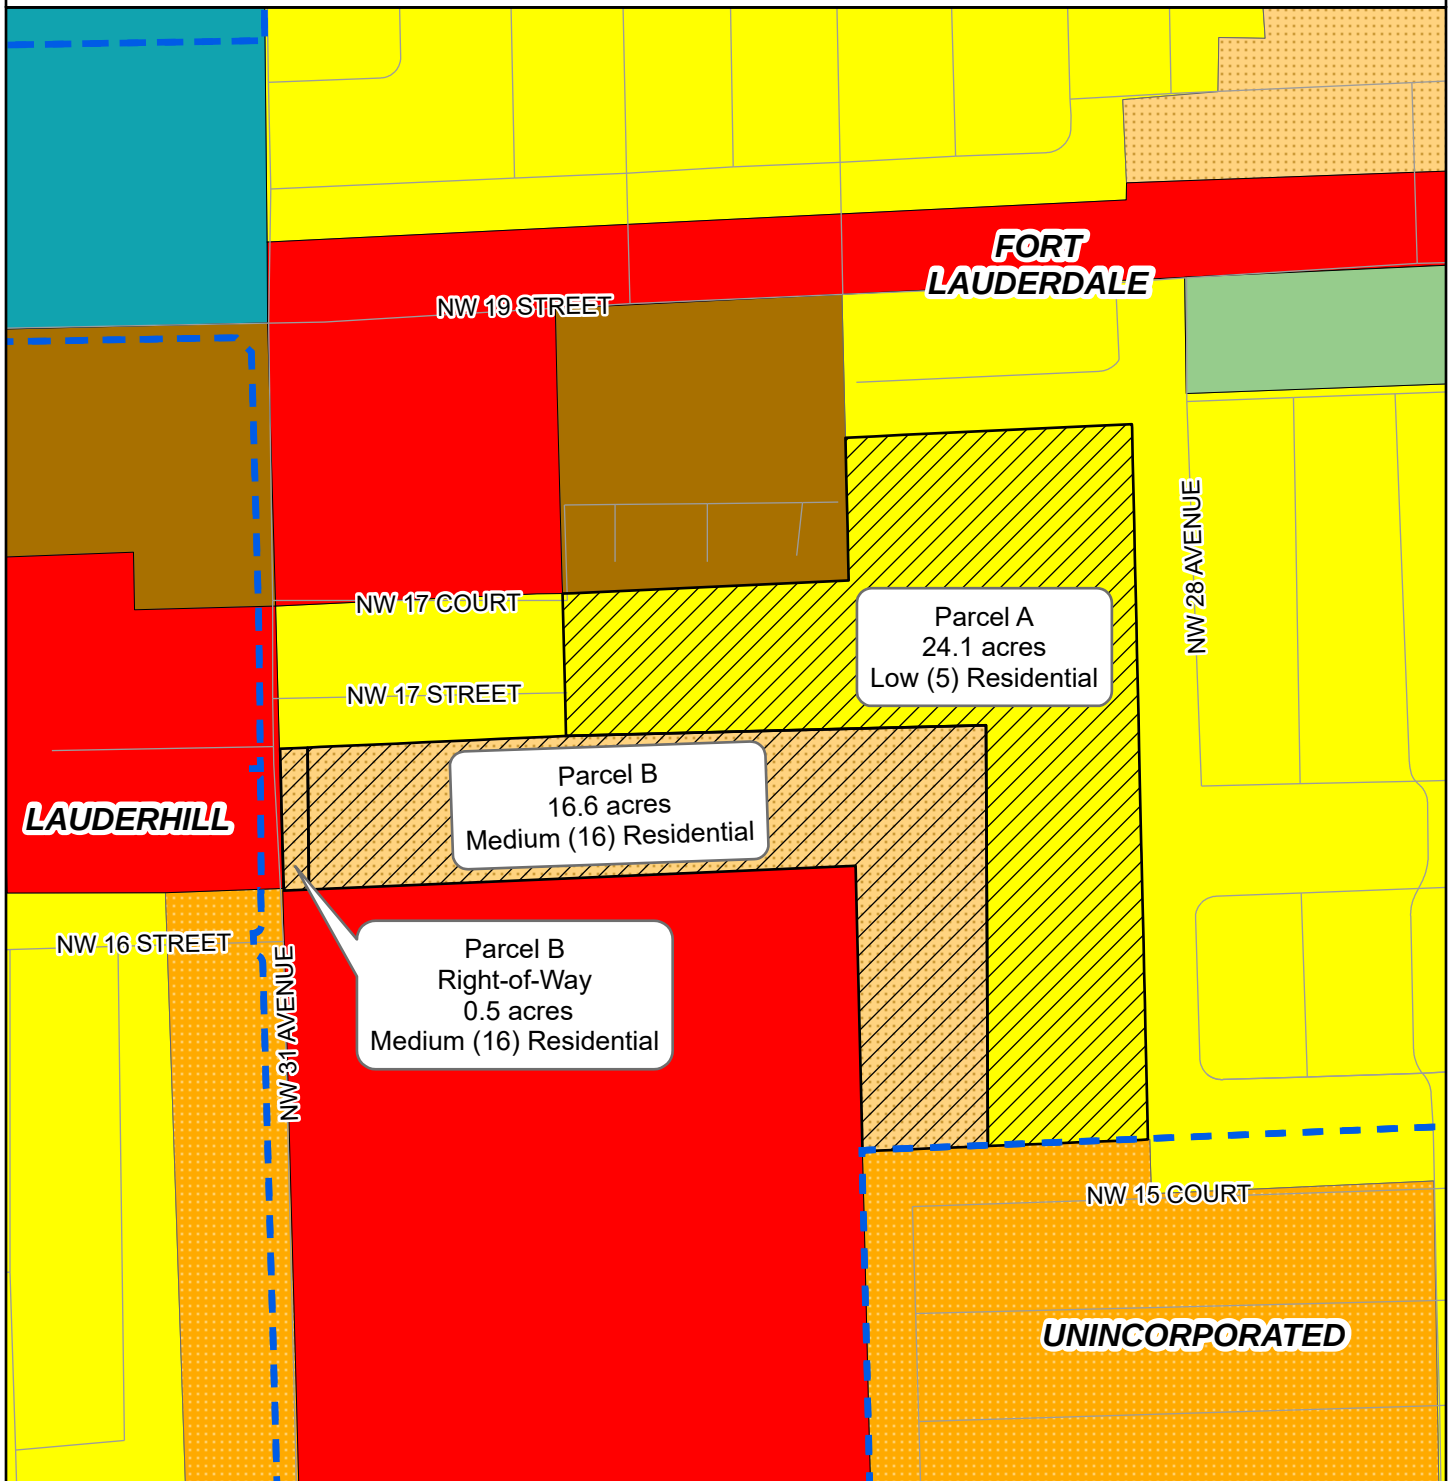

- | | |
|-----------------------------|------------------------------|
| Subject Site | Medium-High (25) Residential |
| Municipal Boundary | Commerce |
| Low (5) Residential | Recreation and Open Space |
| Low-Medium (10) Residential | Community |
| Medium (16) Residential | |

Total Gross Acres = 41.2

AD 24-007 Chakas Fort Lauderdale
Acreage Determination

450 225 0 450
Feet



EXHIBIT C


Survey

LEGAL DESCRIPTION:

THE SOUTHEAST ONE-QUARTER (SE 1/4) OF THE NORTHWEST ONE-QUARTER (NW 1/4) OF THE NORTHWEST ONE-QUARTER (NW 1/4), AND THE SOUTH ONE-HALF (S 1/2) OF THE NORTHWEST ONE-QUARTER (NW 1/4) OF THE NORTHWEST ONE-QUARTER (NE 1/4) OF THE NORTHWEST ONE-QUARTER (NW 1/4) AND THE SOUTHWEST ONE-QUARTER (SW 1/4) OF THE NORTHWEST ONE-QUARTER (NE 1/4) OF THE NORTHWEST ONE-QUARTER (NW 1/4), AND THE NORTHWEST ONE-QUARTER (NW 1/4) OF THE SOUTHEAST ONE-QUARTER (SE 1/4) OF THE NORTHWEST ONE-QUARTER (NW 1/4), AND THE SOUTH ONE-HALF (S 1/2) OF THE SOUTHWEST ONE-QUARTER (SW 1/4) OF THE NORTHWEST ONE-QUARTER (NW 1/4) OF THE NORTHWEST ONE-QUARTER (NW 1/4), OF SECTION 32, TOWNSHIP 49 SOUTH, RANGE 42 EAST AND BEING MORE PARTICULARLY DESCRIBED AS FOLLOWS:

COMMENCING AT THE NORTHWEST CORNER OF THE SAID SECTION 32, THENCE SOUTH 01°34'22"E, ALONG THE WEST LINE OF THE SAID SECTION 32, A DISTANCE OF 665.51 FEET, TO THE NORTHWEST CORNER OF THE SOUTHWEST ONE-QUARTER (SW 1/4) OF THE NORTHWEST ONE-QUARTER (NW 1/4) OF THE NORTHWEST ONE-QUARTER (NW 1/4) OF THE SAID SECTION 32, THENCE NORTH 87°21'24" EAST, ALONG THE NORTH LINE OF THE SAID SOUTHWEST ONE-QUARTER (SW 1/4) OF THE NORTHWEST ONE-QUARTER (NW 1/4) OF THE NORTHWEST ONE-QUARTER (NW 1/4) OF SECTION 32, A DISTANCE OF 671.73 FEET, TO THE POINT OF BEGINNING OF THIS DESCRIPTION, THENCE CONTINUE NORTH 87°21'24" EAST, ALONG THE SAID NORTH LINE OF THE SOUTHEAST ONE-QUARTER (SE 1/4) OF THE NORTHWEST ONE-QUARTER (NW 1/4) OF THE NORTHWEST ONE-QUARTER (NW 1/4) OF SECTION 32, A DISTANCE OF 671.73 FEET, THENCE NORTH 01°22'00" WEST, ALONG THE WEST LINE OF THE NORTHWEST ONE-QUARTER (NW 1/4) OF THE NORTHWEST ONE-QUARTER (NE 1/4) OF THE NORTHWEST ONE-QUARTER (NW 1/4) OF SECTION 32, A DISTANCE OF 334.55 FEET (THE LAST THREE DESCRIBED COURSES BEING COINCIDENT WITH A NORTHERLY, SOUTHERLY AND EASTERLY BOUNDARY LINE OF THE PLAT OF "MINGATE RIDGE" AS RECORDED IN PLAT BOOK 37 AT PAGE 50, OF THE PUBLIC RECORDS OF BROWARD COUNTY, FLORIDA); THENCE NORTH 87°16'52"E EAST, ALONG THE NORTH LINE OF THE SOUTH ONE-HALF (S 1/2) OF THE NORTHWEST ONE-QUARTER (NW 1/4) OF THE NORTHWEST ONE-QUARTER (NE 1/4) OF THE NORTHWEST ONE-QUARTER (NW 1/4) OF SECTION 32, A DISTANCE OF 672.35 FEET (THE LAST DESCRIBED COURSE BEING COINCIDENT WITH THE SOUTHERLY BOUNDARY LINE OF THE PLAT OF "PALM LAKE" AS RECORDED IN PLAT BOOK 55 AT PAGE 33, OF THE PUBLIC RECORDS OF BROWARD COUNTY, FLORIDA); THENCE SOUTH 01°15'59" EAST, ALONG THE EAST LINE OF THE WEST ONE-HALF (W 1/2) OF THE EAST ONE-HALF (E 1/2) OF THE NORTHWEST ONE-QUARTER (NW 1/4) OF THE NORTHWEST ONE-QUARTER (NW 1/4) OF SECTION 32, A DISTANCE OF 672.35 FEET (THE LAST DESCRIBED COURSE BEING COINCIDENT WITH THE WESTERLY BOUNDARY LINE OF THE PLAT OF "LAKE AIR ESTATES" AS RECORDED IN PLAT BOOK 54 AT PAGE 15, OF THE PUBLIC RECORDS OF BROWARD COUNTY, FLORIDA AND THE WESTERLY BOUNDARY LINE OF THE PLAT OF "GOLDEN HEIGHTS HOMES" AS RECORDED IN PLAT BOOK 40 AT PAGE 28, OF THE PUBLIC RECORDS OF BROWARD COUNTY, FLORIDA) THENCE SOUTH 87°39'37" WEST, ALONG THE SOUTH LINE OF THE NORTHWEST ONE-QUARTER (NW 1/4) OF THE SOUTHEAST ONE-QUARTER (SE 1/4) OF THE NORTHWEST ONE-QUARTER (NW 1/4) OF SECTION 32, A DISTANCE OF 669.28 FEET (THE LAST DESCRIBED COURSE BEING COINCIDENT WITH THE PLAT OF "WASHINGTON PARK 4TH ADDITION" AS RECORDED IN PLAT BOOK 22 AT PAGE 44, OF THE PUBLIC RECORDS OF BROWARD COUNTY, FLORIDA); THENCE NORTH 01°22'00" WEST ALONG THE WEST LINE OF THE NORTHWEST ONE-QUARTER (NW 1/4) OF THE SOUTHEAST ONE-QUARTER (SE 1/4) OF THE NORTHWEST ONE-QUARTER (NW 1/4) OF SECTION 32, A DISTANCE OF 669.10 FEET, THENCE SOUTH 87°50'29" WEST, ALONG THE NORTH LINE OF THE SOUTHWEST ONE-QUARTER (SW 1/4) OF THE NORTHWEST ONE-QUARTER (NW 1/4) OF SECTION 32, A DISTANCE OF 1282.54 FEET, TO A POINT ON THE EASTERLY RIGHT-OF-WAY LINE OF NW 31ST AVENUE, THENCE NORTH 02°27'54" WEST, ALONG SAID EASTERLY RIGHT-OF-WAY LINE OF NW 31ST AVENUE, AS SHOWN AS PARCEL 130 ON THE FLORIDA D.O.T. RIGHT-OF-WAY MAP NO.85502-2616, A DISTANCE OF 333.00 FEET, THENCE NORTH 87°25'36" EAST, ALONG THE NORTH LINE OF THE SOUTH ONE-HALF (S 1/2) OF THE SOUTHWEST ONE-QUARTER (SW 1/4) OF THE NORTHWEST ONE-QUARTER (NW 1/4) OF THE NORTHWEST ONE-QUARTER (NW 1/4) OF SECTION 32, A DISTANCE OF 668.81 FEET, THENCE NORTH 01°28'12" WEST, ALONG THE WEST LINE OF THE SOUTHEAST ONE-QUARTER (SE 1/4) OF THE NORTHWEST ONE-QUARTER (NW 1/4) OF THE NORTHWEST ONE-QUARTER (NW 1/4) OF SECTION 32, A DISTANCE OF 333.65 FEET, TO THE POINT OF BEGINNING (THE LAST TWO DESCRIBED COURSES BEING COINCIDENT WITH A SOUTHERLY AND EASTERLY BOUNDARY LINE OF THE SAID PLAT OF "MINGATE RIDGE").

SAID LANDS LYING AND BEING IN THE CITY OF FORT LAUDERDALE, BROWARD COUNTY, FLORIDA AND CONTAINING A NET TOTAL OF 1,774,685 SQUARE FEET (40.741 ACRES) AND GROSS TOTAL OF 1,795,209 SQUARE FEET (41.212 ACRES).

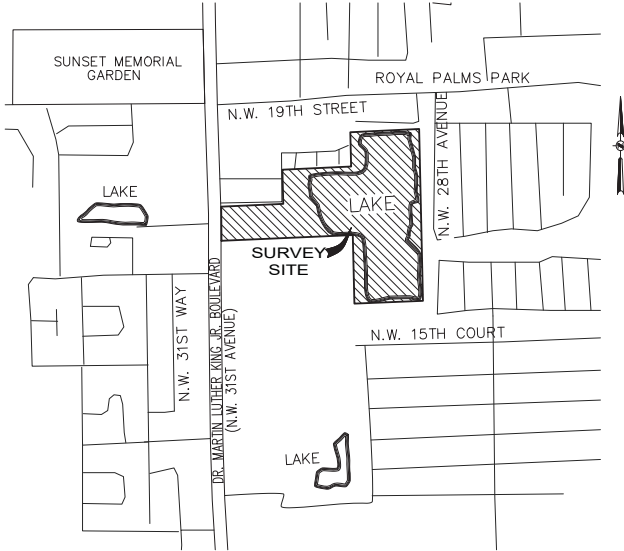

LOCATION MAP
NOT TO SCALE

AT&T:
DINO FARRUGGIO
CONTACT MEMBER DIRECTLY: 627896@ATT.COM
ADDRESS: 6628 LAKESIDE ROAD WEST PALM BEACH, FL 33411

COMCAST
RICARDO DAVIDSON
PHONE: 786-586-8505
ADDRESS: 6565 NOWA DRIVE, DAVIE, FL 33317

FLORIDA POWER & LIGHT COMPANY
JAMIE FURNELL PHONE: 586-586-6403
ADDRESS: 7200 NW 4TH STREET, PLANTATION, FL 33317

VERIZON
PHONE: 954-467-8447
ADDRESS: 2216 S FEDERAL HIGHWAY, FORT LAUDERDALE, FL 33316

CROWN CASTLE FIBER
PHONE: 800-654-3110
ADDRESS: 1500 CORPORATE DRIVE, CANONSBURG, PA 15317

CITY OF FORT LAUDERDALE WATER AND WASTEWATER
CRAIG BARRETT
PHONE: 954-828-5875
ADDRESS: 100 NORTH ANDREWS AVENUE FORT LAUDERDALE, FL 33301

NOTES:

1. THIS SURVEY MAP AND REPORT OR THE COPIES THEREOF ARE NOT VALID WITHOUT THE ORIGINAL SIGNATURE AND SEAL OR AN ELECTRONIC SIGNATURE AND ELECTRONIC SEAL OF A FLORIDA LICENSED SURVEYOR AND MAPPER.
2. ELEVATIONS ARE BASED ON NORTH AMERICAN VERTICAL DATUM OF 1988. FORT LAUDERDALE BENCHMARK: NW493, ELEVATION: 8.426 FEET.
3. FLOOD ZONE: AE; BASE FLOOD ELEVATION: 7 FEET; PANEL #12011C0368H; COMMUNITY #125105; MAP DATE: 8/15/14.
4. THIS SITE LIES IN SECTION 32, TOWNSHIP 49 SOUTH, RANGE 42 EAST, BROWARD COUNTY, FLORIDA.
5. BEARINGS ARE BASED ON THE WEST LINE OF SECTION 32-49-42 BEING N01°34'30"W, AND ALSO REFERENCED TO STATE PLANE COORDINATES, FLORIDA EAST ZONE, NORTH AMERICAN DATUM 1983 ADJUSTED 1990.
6. REASONABLE EFFORTS WERE MADE REGARDING THE EXISTENCE AND THE LOCATION OF UNDERGROUND UTILITIES. THIS FIRM, HOWEVER, DOES NOT ACCEPT RESPONSIBILITY FOR THIS INFORMATION, BEFORE EXCAVATION OR CONSTRUCTION CONTACT THE APPROPRIATE UTILITY COMPANIES FOR FIELD VERIFICATION.
7. THE HORIZONTAL POSITIONAL ACCURACY OF WELL DEFINED IMPROVEMENTS ON THIS SURVEY IS $\pm 0.2'$. THE VERTICAL ACCURACY OF ELEVATIONS OF WELL DEFINED IMPROVEMENTS ON THIS SURVEY IS $\pm 0.1'$.
8. THIS SURVEY WAS PREPARED WITH BENEFIT OF A COMMITMENT FOR TITLE INSURANCE, COMMITMENT NUMBER NCS-1185592-CO, PREPARED BY FIRST AMERICAN TITLE INSURANCE COMPANY, DATED JULY 28, 2024 AT 7:30 AM. THE FOLLOWING ITEMS ARE EXCEPTIONS IN SCHEDULE B, PART II OF SAID COMMITMENT:
ITEMS 1, 2, 3, 4, 5, 6, 7, 8 & 9: STANDARD EXCEPTIONS, NOT ADDRESSED.
ITEM 10: INTENTIONALLY DELETED.
ITEM 11: EASEMENT IN O.R.B. 5684, PAGE 986 DOES NOT APPLY TO THIS SITE.
ITEM 12: EASEMENT IN O.R.B. 8920, PAGE 92, AS AFFECTED BY CORRECTIVE EASEMENT IN O.R.B. 8978, PAGE 904 DOES NOT APPLY TO THIS SITE.
ITEM 13: THE TERMS, PROVISIONS, AND CONDITIONS IN O.R.B. 11453, PAGE 599 APPLIES TO THIS SITE BUT CANNOT BE PLOTTED.
ITEM 14: THE TERMS, PROVISIONS, AND CONDITIONS IN INSTRUMENT NO. 119008051 APPLIES TO THIS SITE BUT CANNOT BE PLOTTED.
ITEM 15: NOT ADDRESSED.
9. ALL RECORDED DOCUMENTS ARE PER BROWARD COUNTY PUBLIC RECORDS.
10. ALL WATER LINE AS-BUILT INFORMATION AND APPROXIMATE LOCATIONS PROVIDED BY LANGAN ENGINEERING AND THE CITY OF FORT LAUDERDALE ATLAS SHEETS.

CERTIFICATION:
TO FIRST AMERICAN TITLE INSURANCE COMPANY; RPL LAND LLC, A FLORIDA LIMITED LIABILITY COMPANY:

THIS IS TO CERTIFY THAT THIS MAP OR PLAT AND THE SURVEY ON WHICH IT IS BASED WERE MADE IN ACCORDANCE WITH THE 2021 MINIMUM STANDARD DETAIL REQUIREMENTS FOR ALTA/NSPS LAND TITLE SURVEYS, JOINTLY ESTABLISHED AND ADOPTED BY ALTA AND NSPS, AND INCLUDES ITEMS 1, 2, 3, 4, 7(a), 8, & 9 OF TABLE A THEREOF. THE FIELDWORK WAS COMPLETED ON 6/15/24.

DATE OF PLAT OR MAP: 6/15/24
Digitally signed by John F Pulice
Date: 2024.08.08 10:15:23 -0400

- ☐ JOHN F. PULICE, PROFESSIONAL SURVEYOR AND MAPPER LS2691
☐ VICTOR R. GILBERT, PROFESSIONAL SURVEYOR AND MAPPER LS6274
☐ MICHAEL M. MOSSEY, PROFESSIONAL SURVEYOR AND MAPPER PSM5660
STATE OF FLORIDA

SHEET 1 OF 2		THIS DOCUMENT IS NEITHER FULL NOR COMPLETE WITHOUT SHEETS 1 AND 2	
1	7285-7285-302-001-01-01	1	7285-7285-302-001-01-01
2	7285-7285-302-001-01-02	2	7285-7285-302-001-01-02
3	7285-7285-302-001-01-03	3	7285-7285-302-001-01-03
4	7285-7285-302-001-01-04	4	7285-7285-302-001-01-04
5	7285-7285-302-001-01-05	5	7285-7285-302-001-01-05
6	7285-7285-302-001-01-06	6	7285-7285-302-001-01-06
7	7285-7285-302-001-01-07	7	7285-7285-302-001-01-07
8	7285-7285-302-001-01-08	8	7285-7285-302-001-01-08
9	7285-7285-302-001-01-09	9	7285-7285-302-001-01-09
10	7285-7285-302-001-01-10	10	7285-7285-302-001-01-10
NO.	REVISIONS	NO.	REVISIONS

CENTRAL BROWARD LOGISTICS
1680 & 1690 NW 31ST AVENUE
FORT LAUDERDALE, FLORIDA 33311
(CITY OF FORT LAUDERDALE, BROWARD COUNTY)

ROUTE, BOUNDARY AND TOPOGRAPHIC SURVEY



PULICE LAND SURVEYORS, INC.
5381 NOB HILL ROAD
SUNRISE, FLORIDA 33351
TELEPHONE: (954) 572-1777
FAX: (954) 572-1778
E-MAIL: survey@puliceandsurveyors.com
WEBSITE: www.puliceandsurveyors.com
CERTIFICATE OF AUTHORIZATION LB93870

DRAWN BY: J.S.
CHECKED BY: J.F.P.

SCALE: 1" = 80'
SURVEY DATE: 6/15/24

CLIENT: PROLOGIST, LP
ORDER NO: 72853-72855

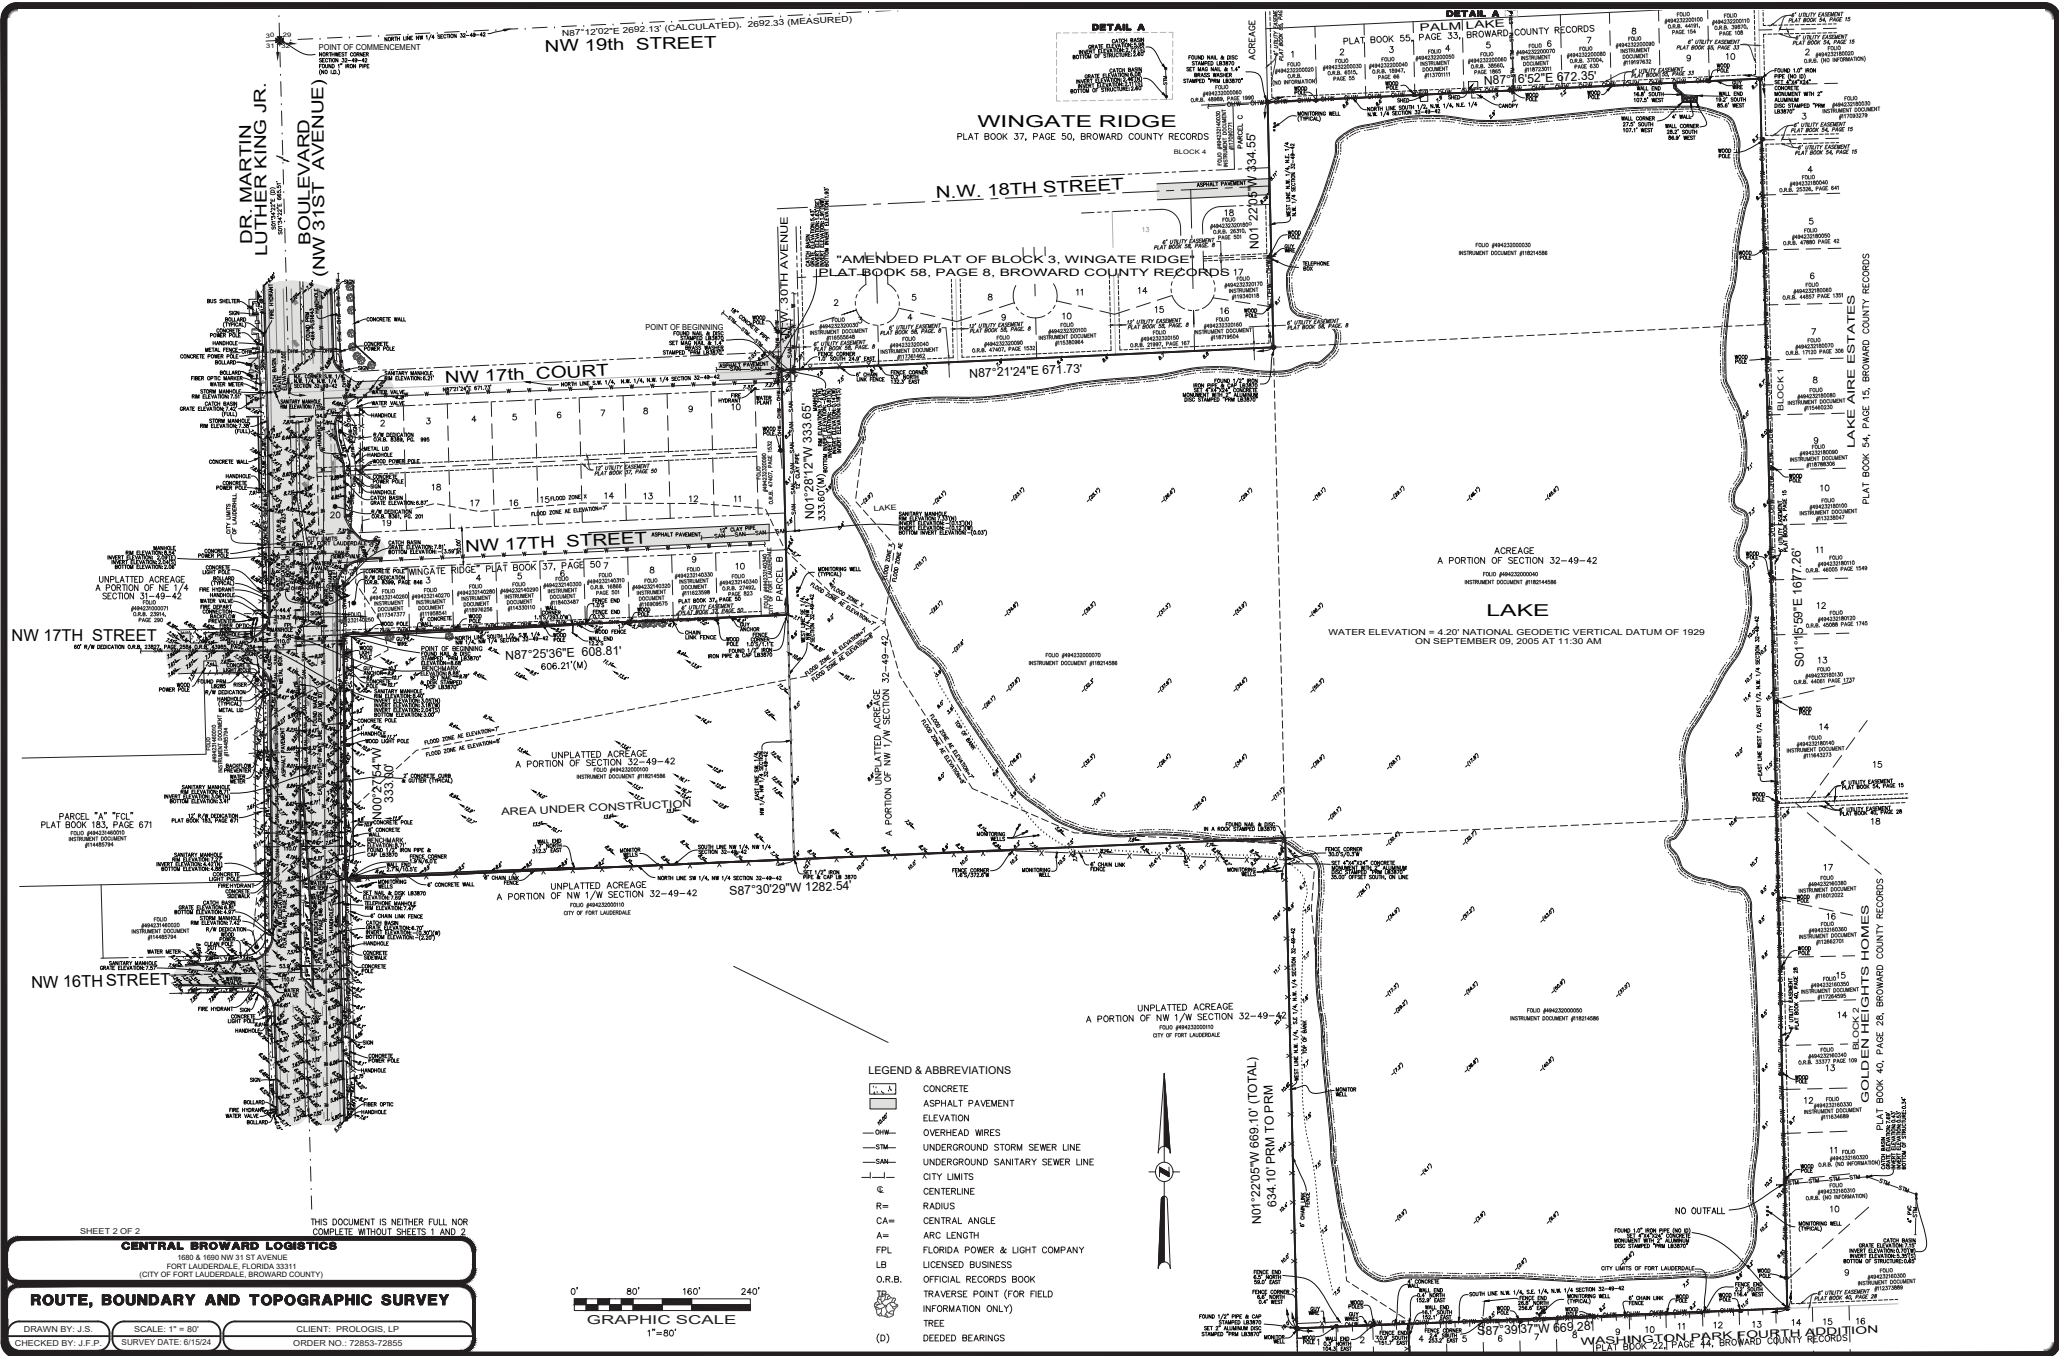
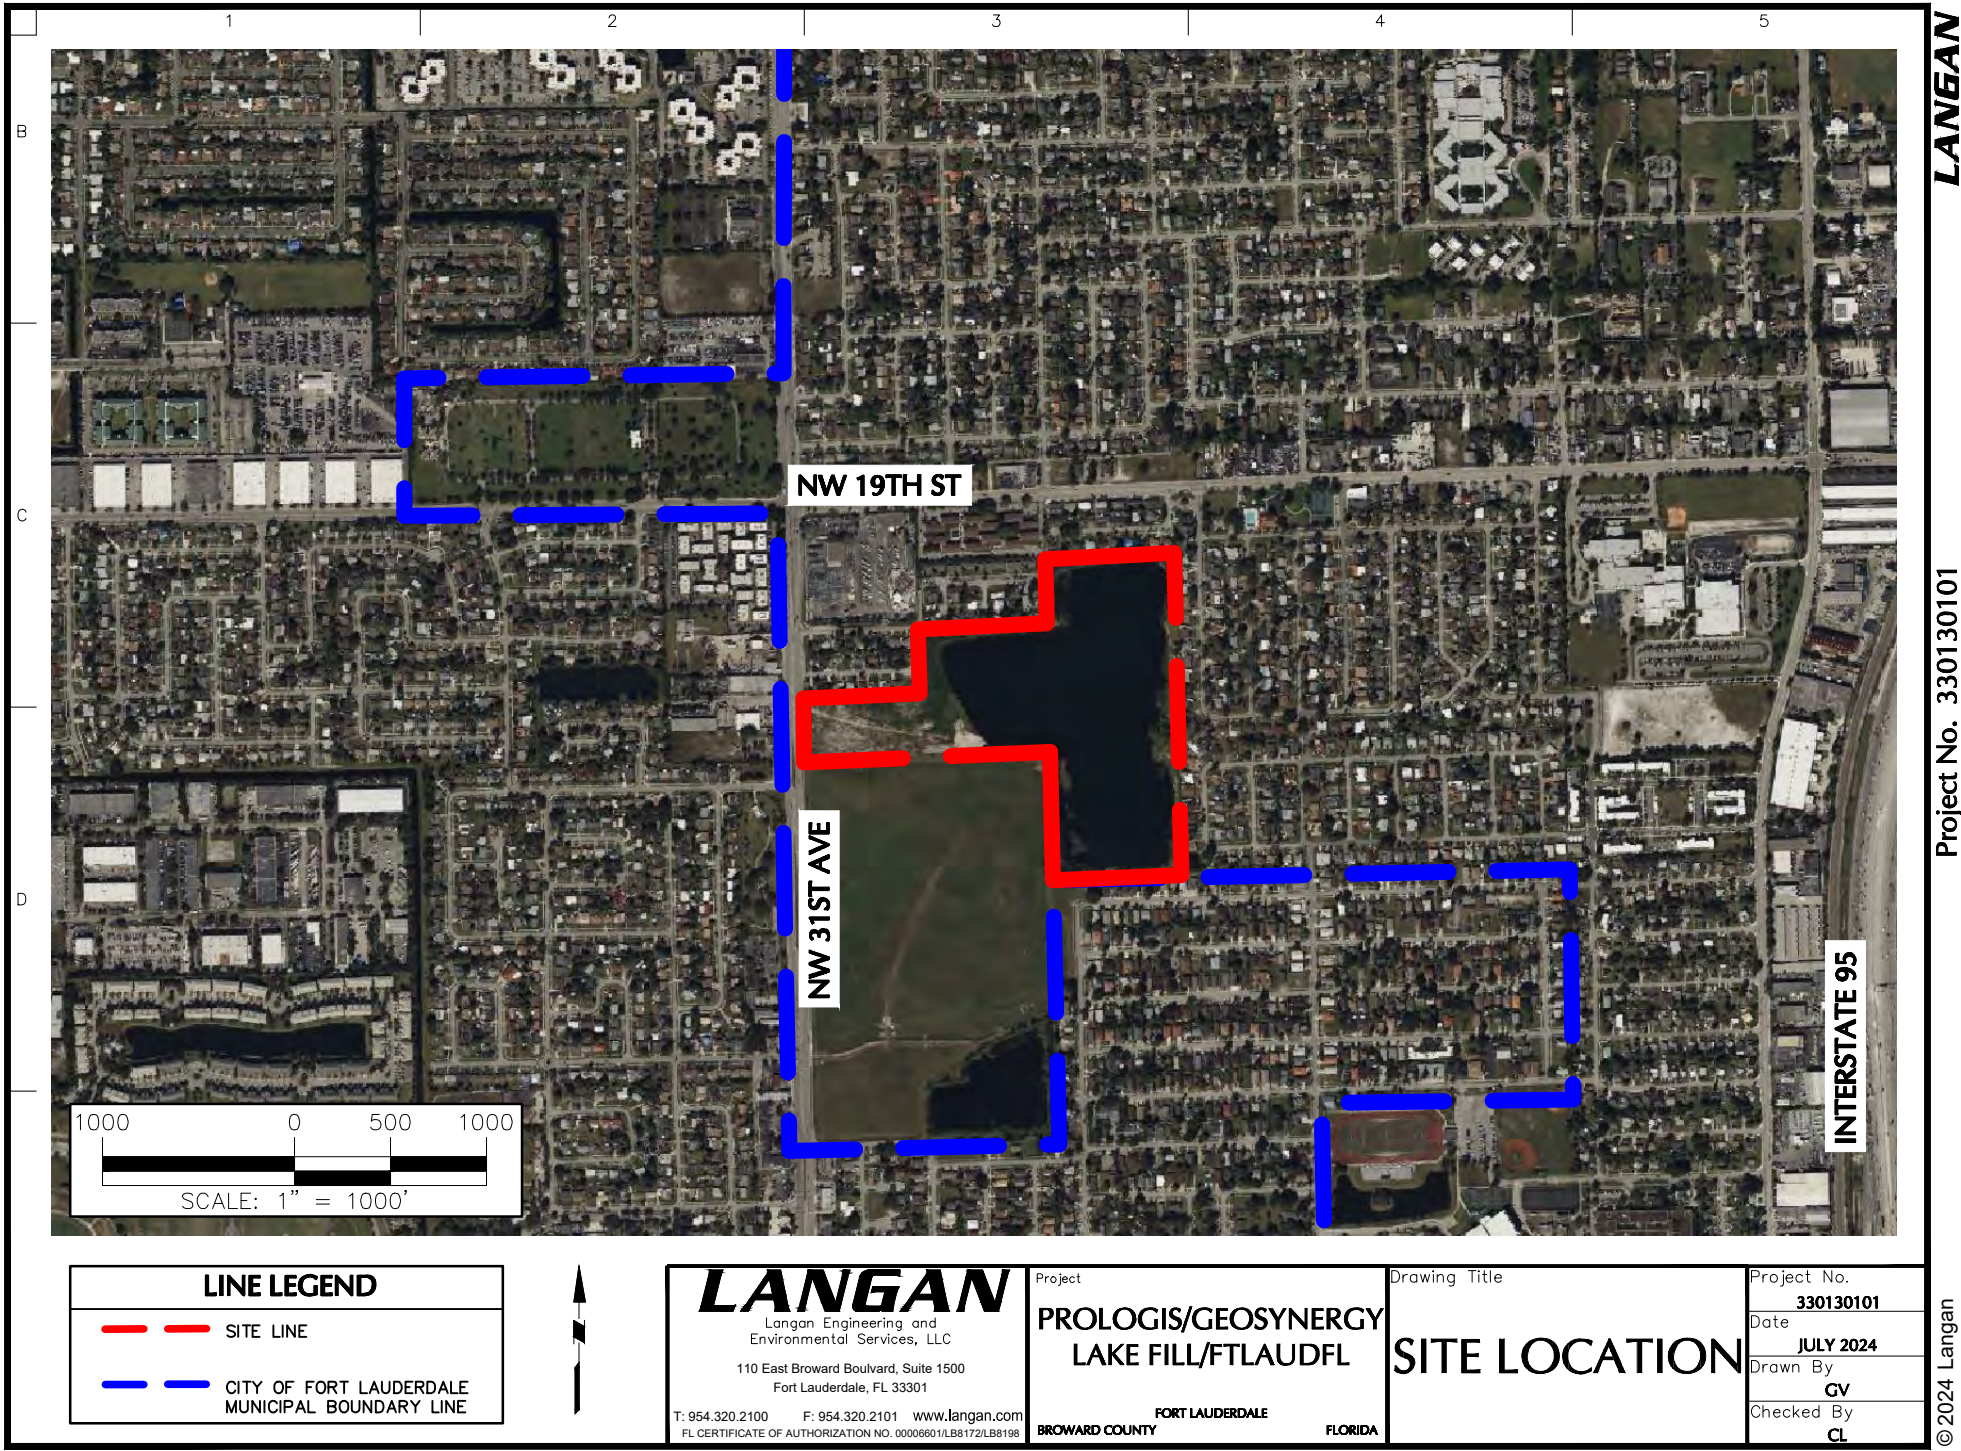


EXHIBIT D

Aerial



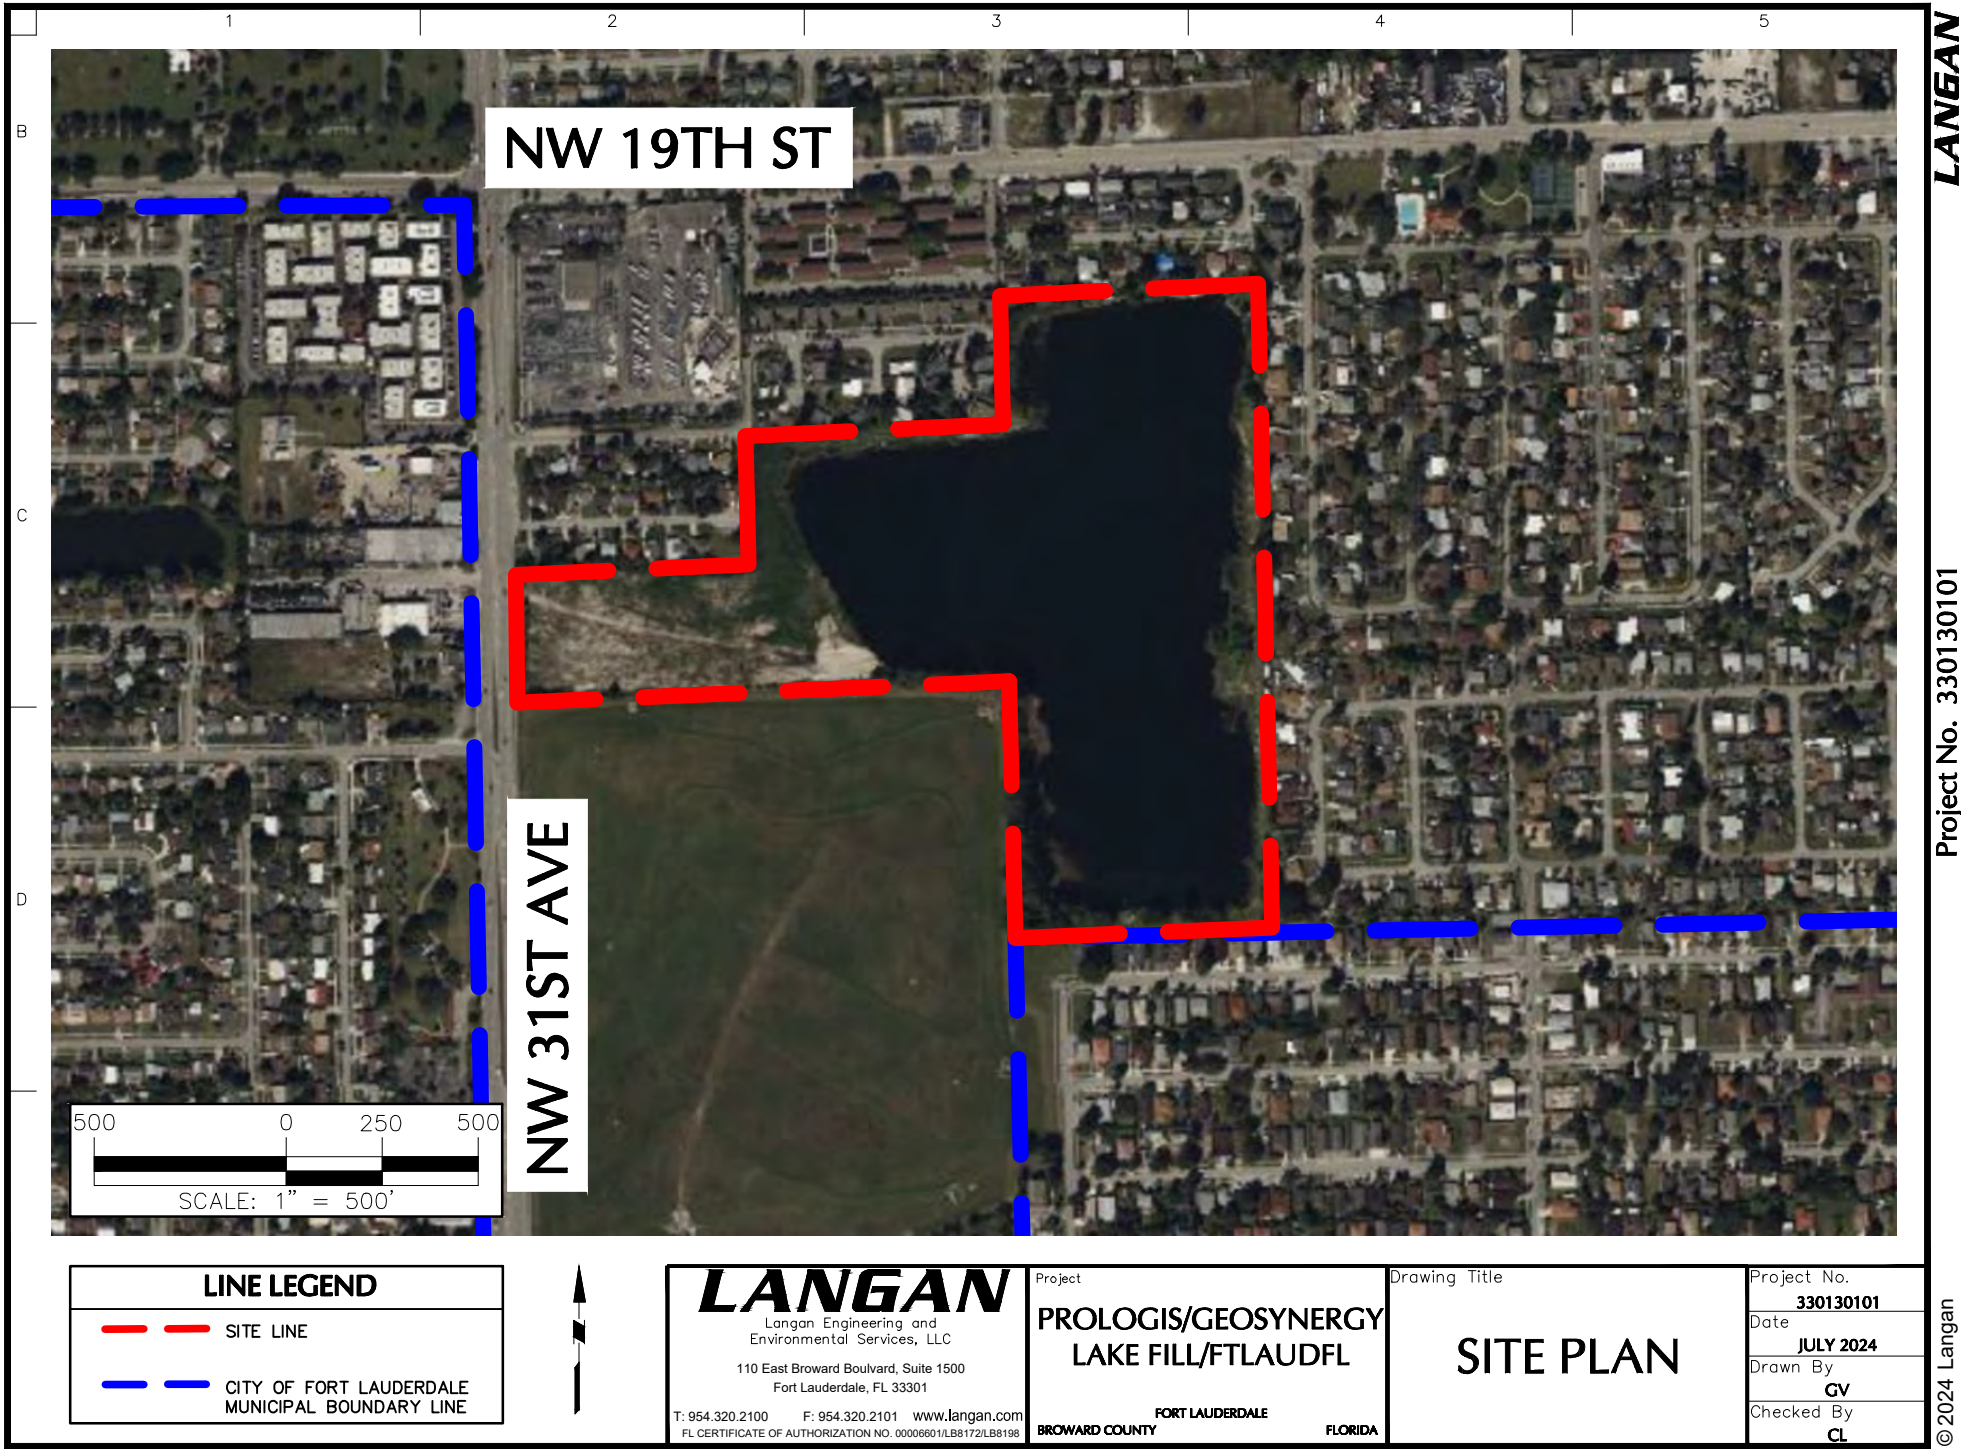


EXHIBIT E

Existing County Land Use Map

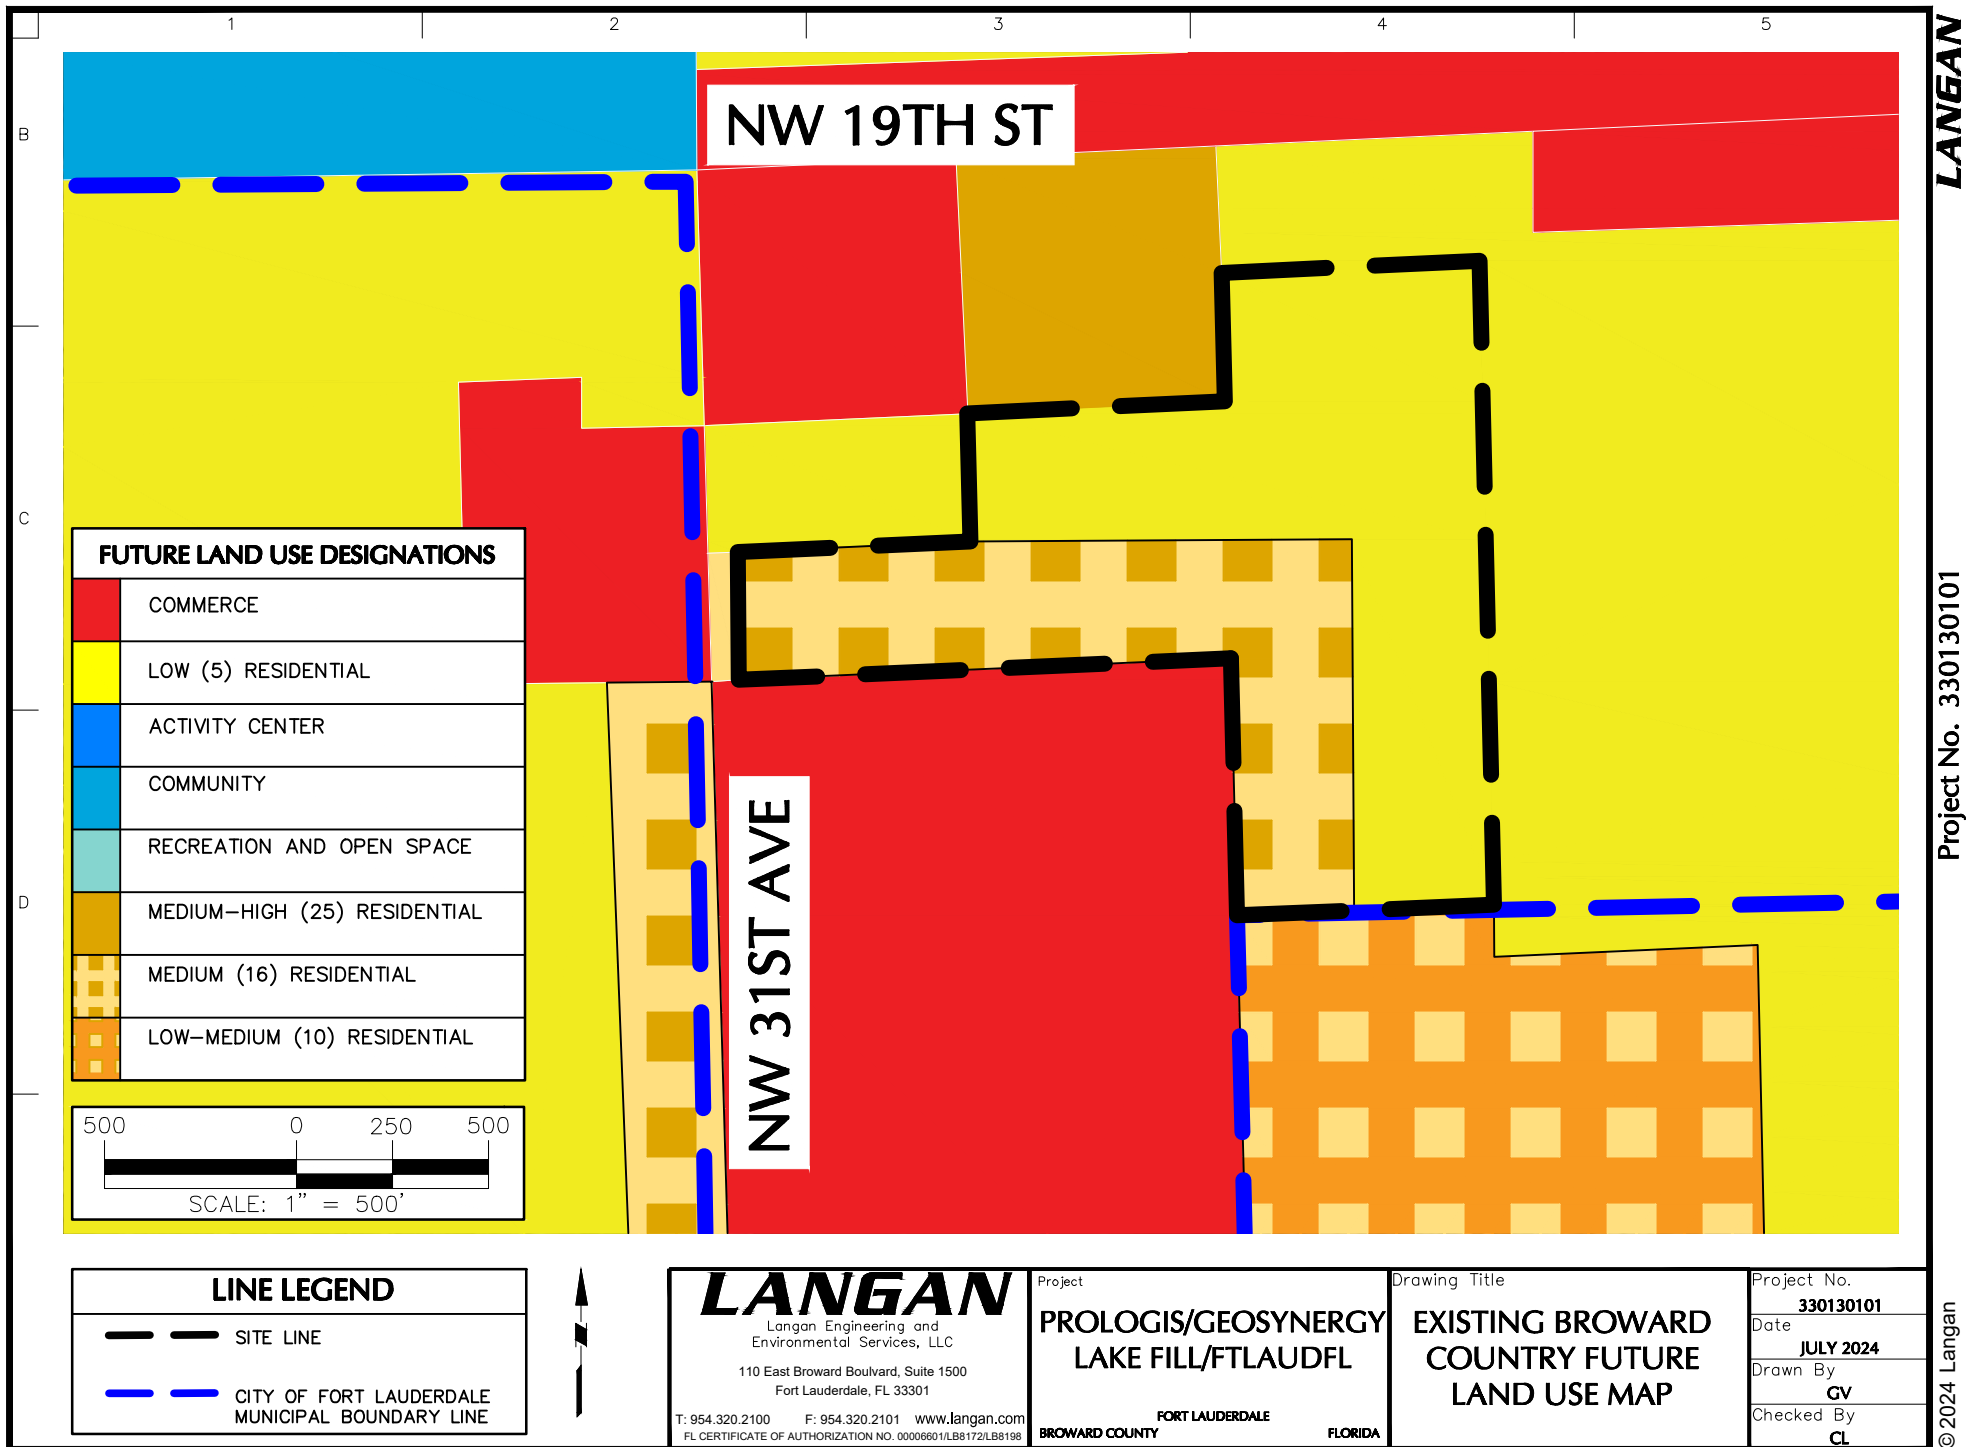


EXHIBIT F

Existing City Land Use Map

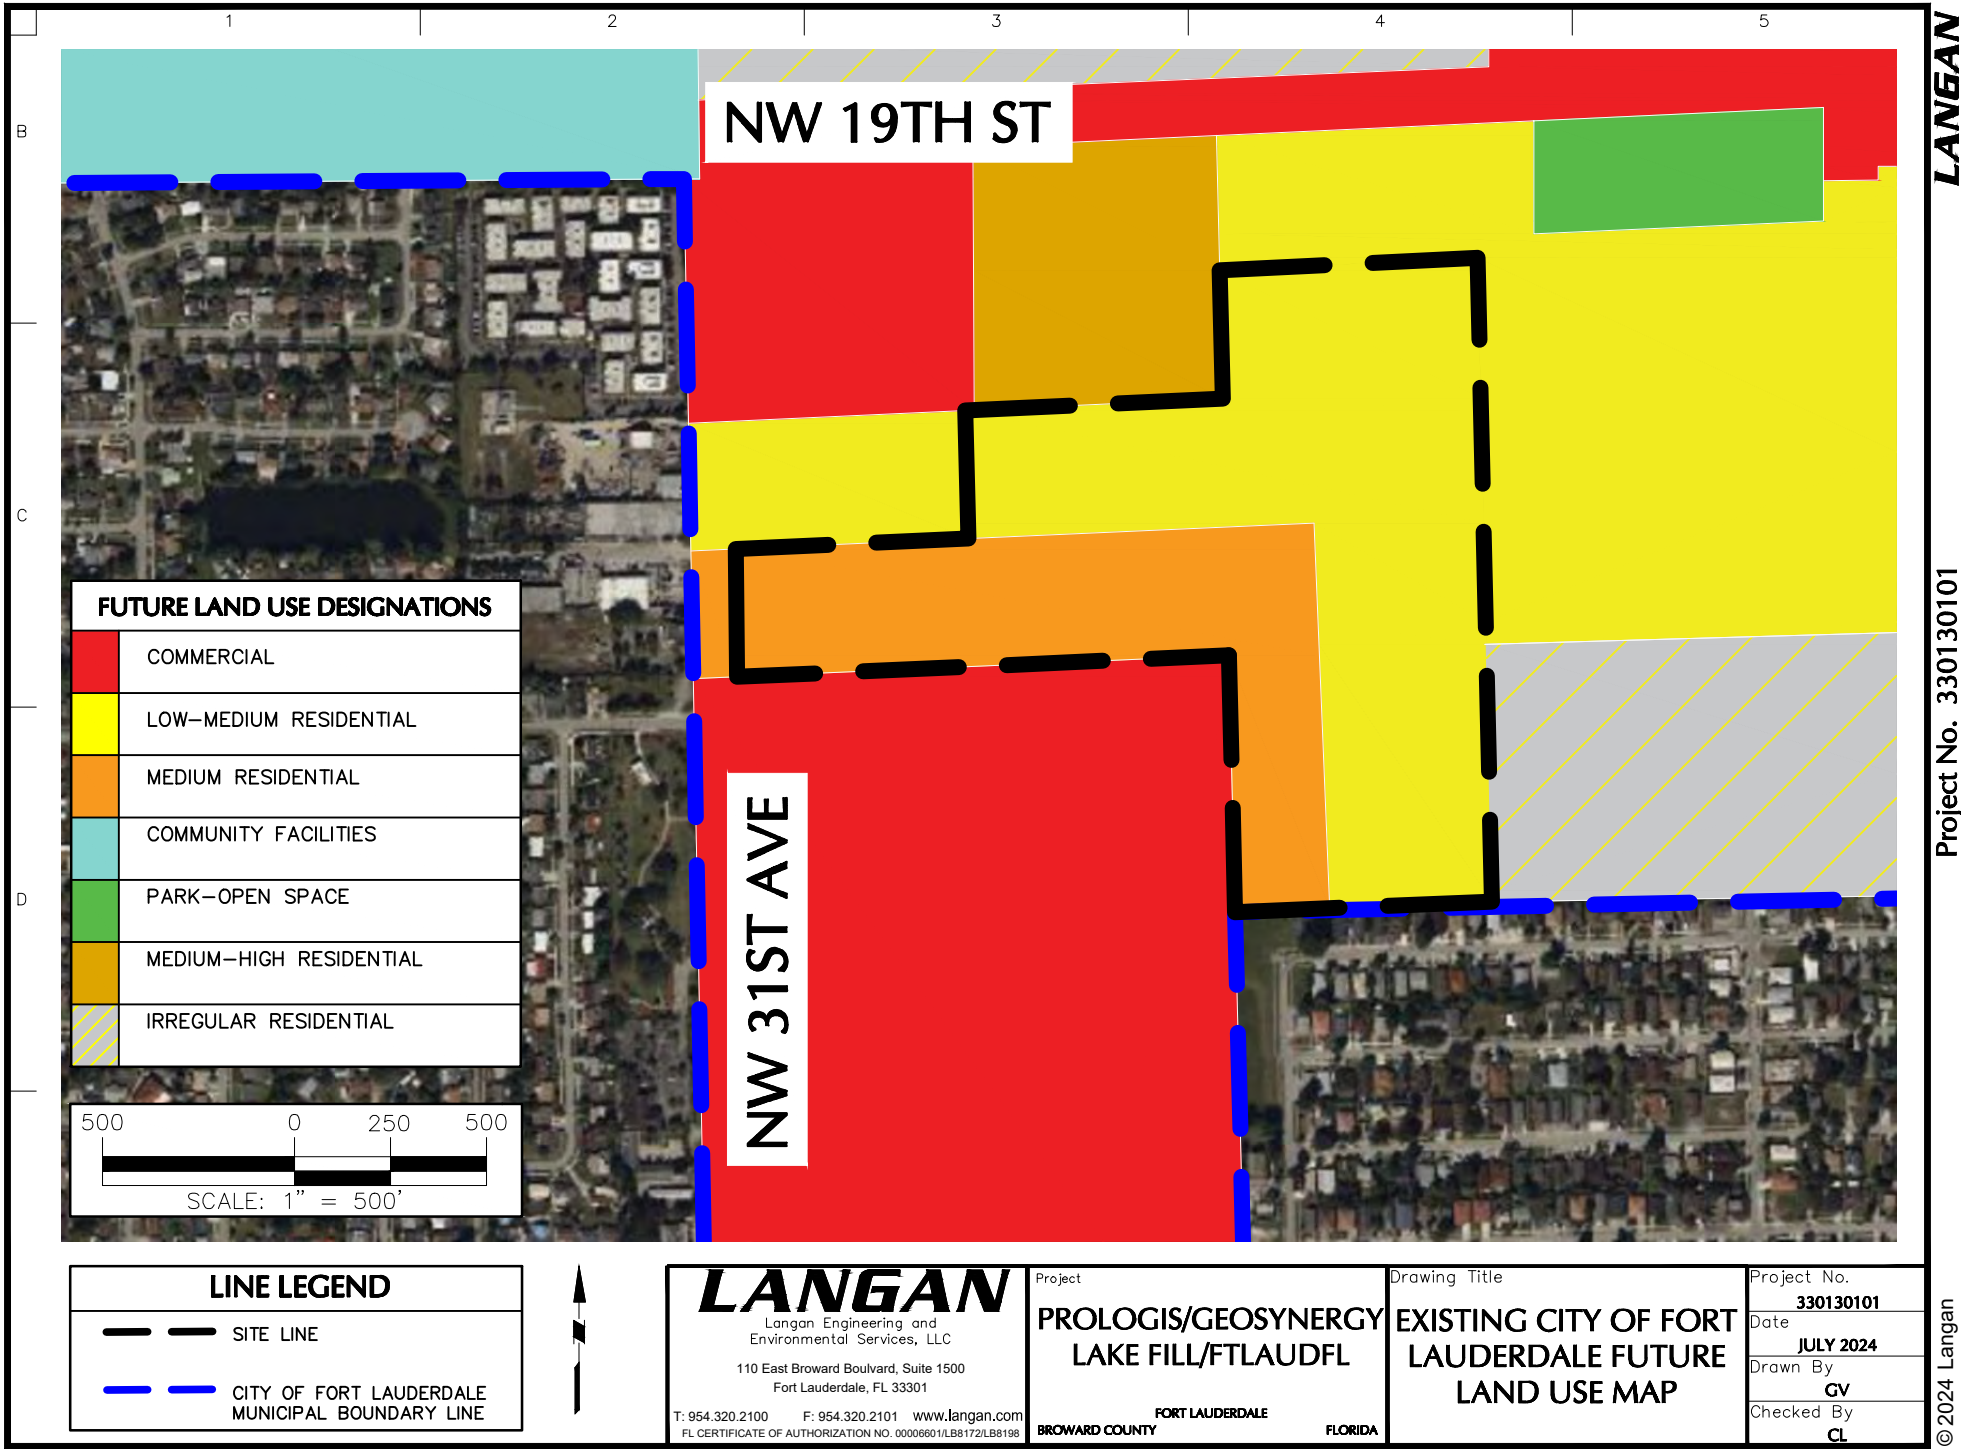


EXHIBIT G

Proposed County Land Map

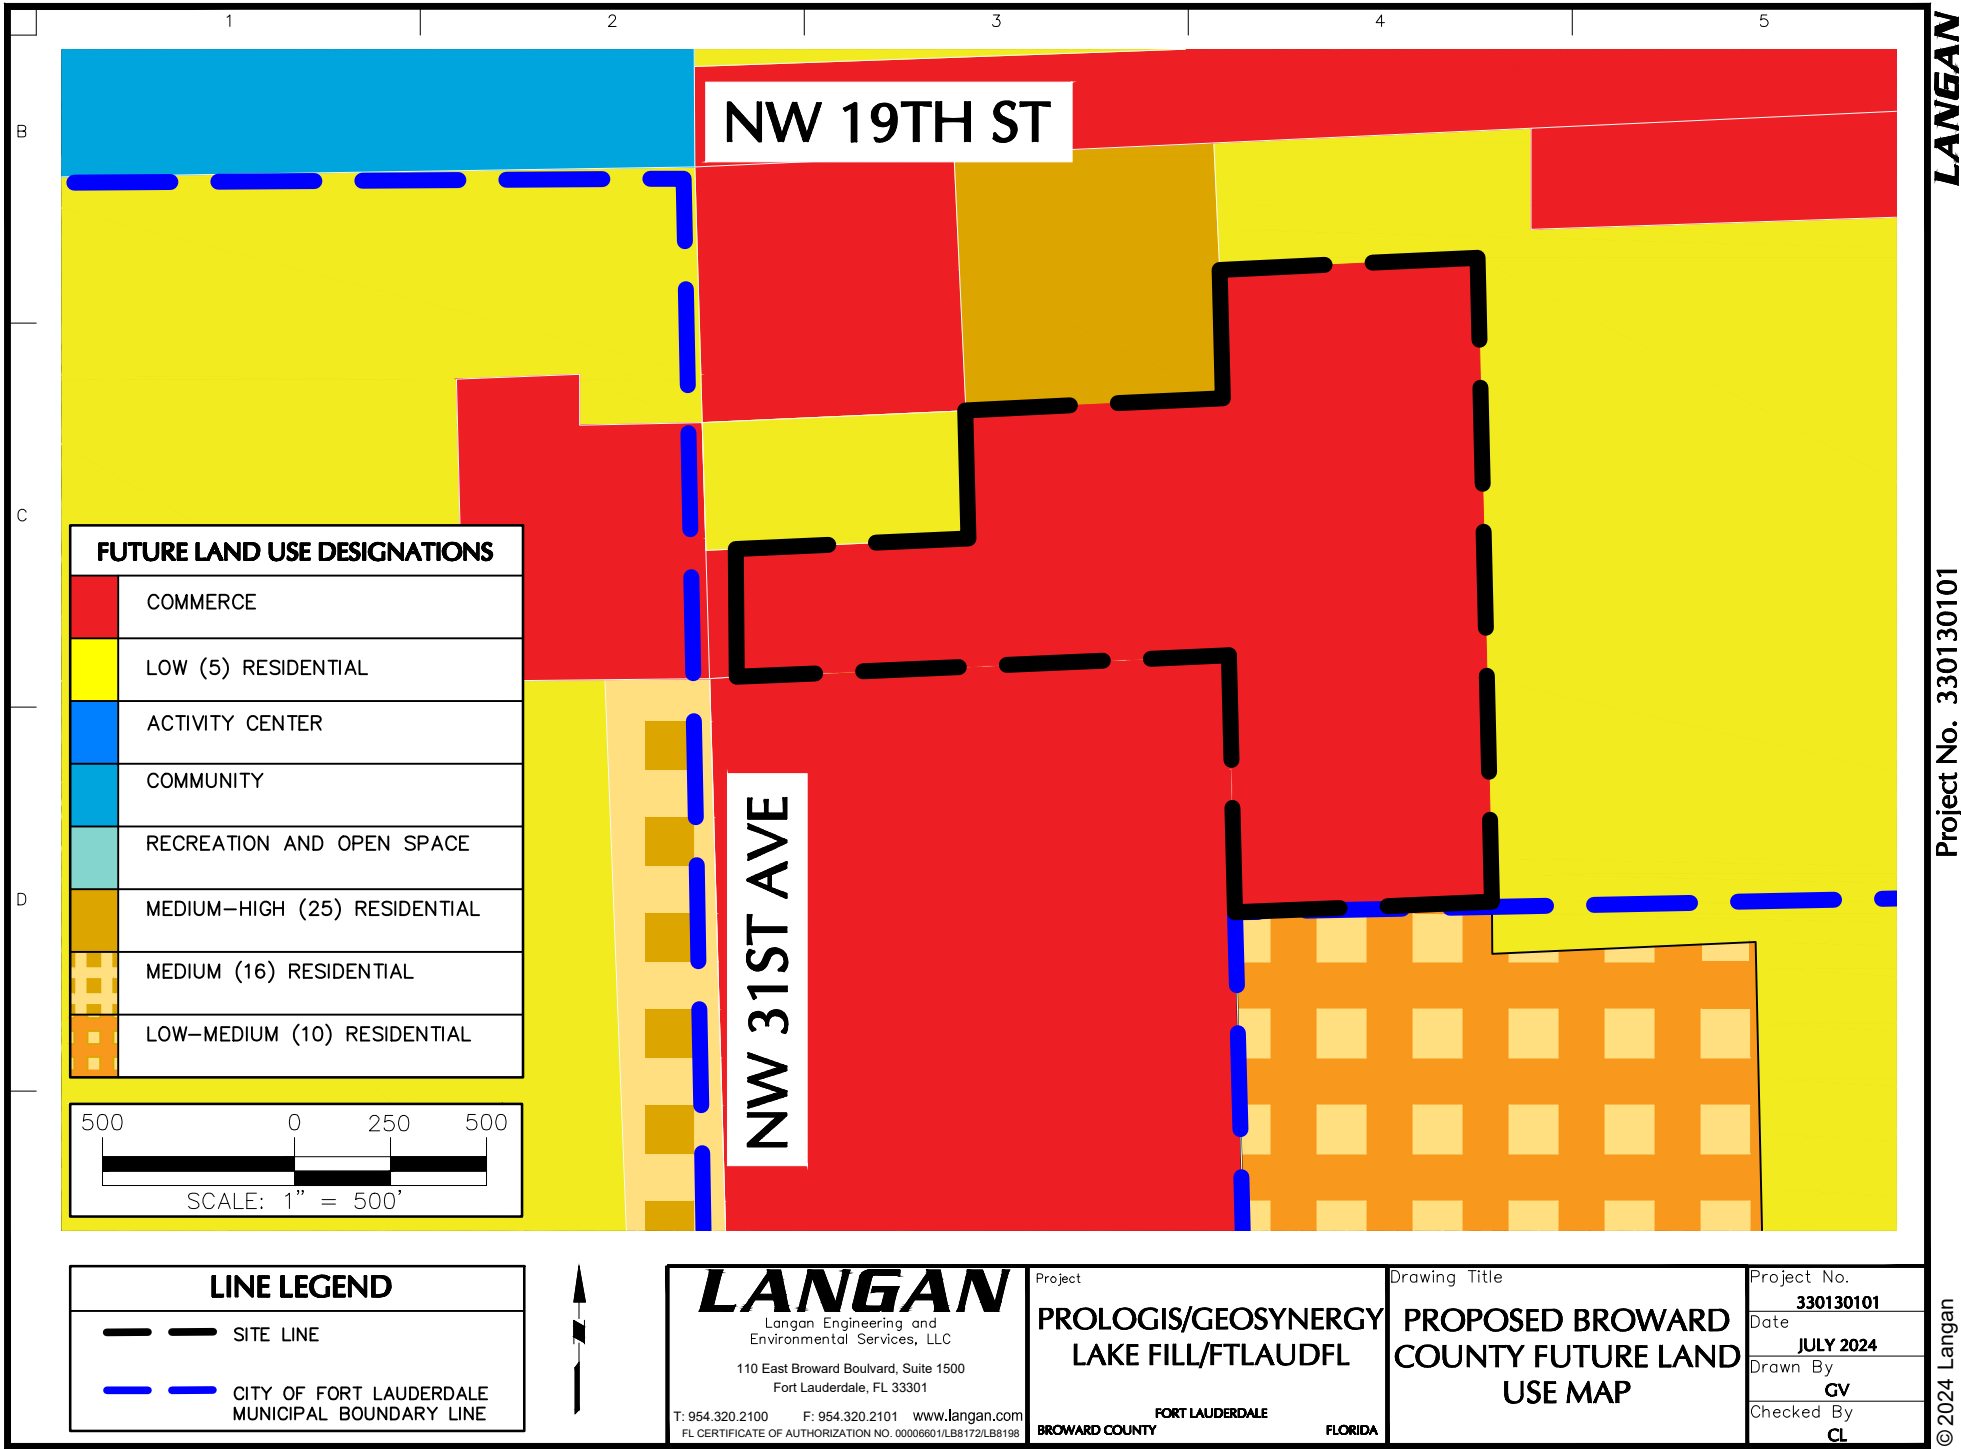


EXHIBIT H

Proposed City Land Use Map

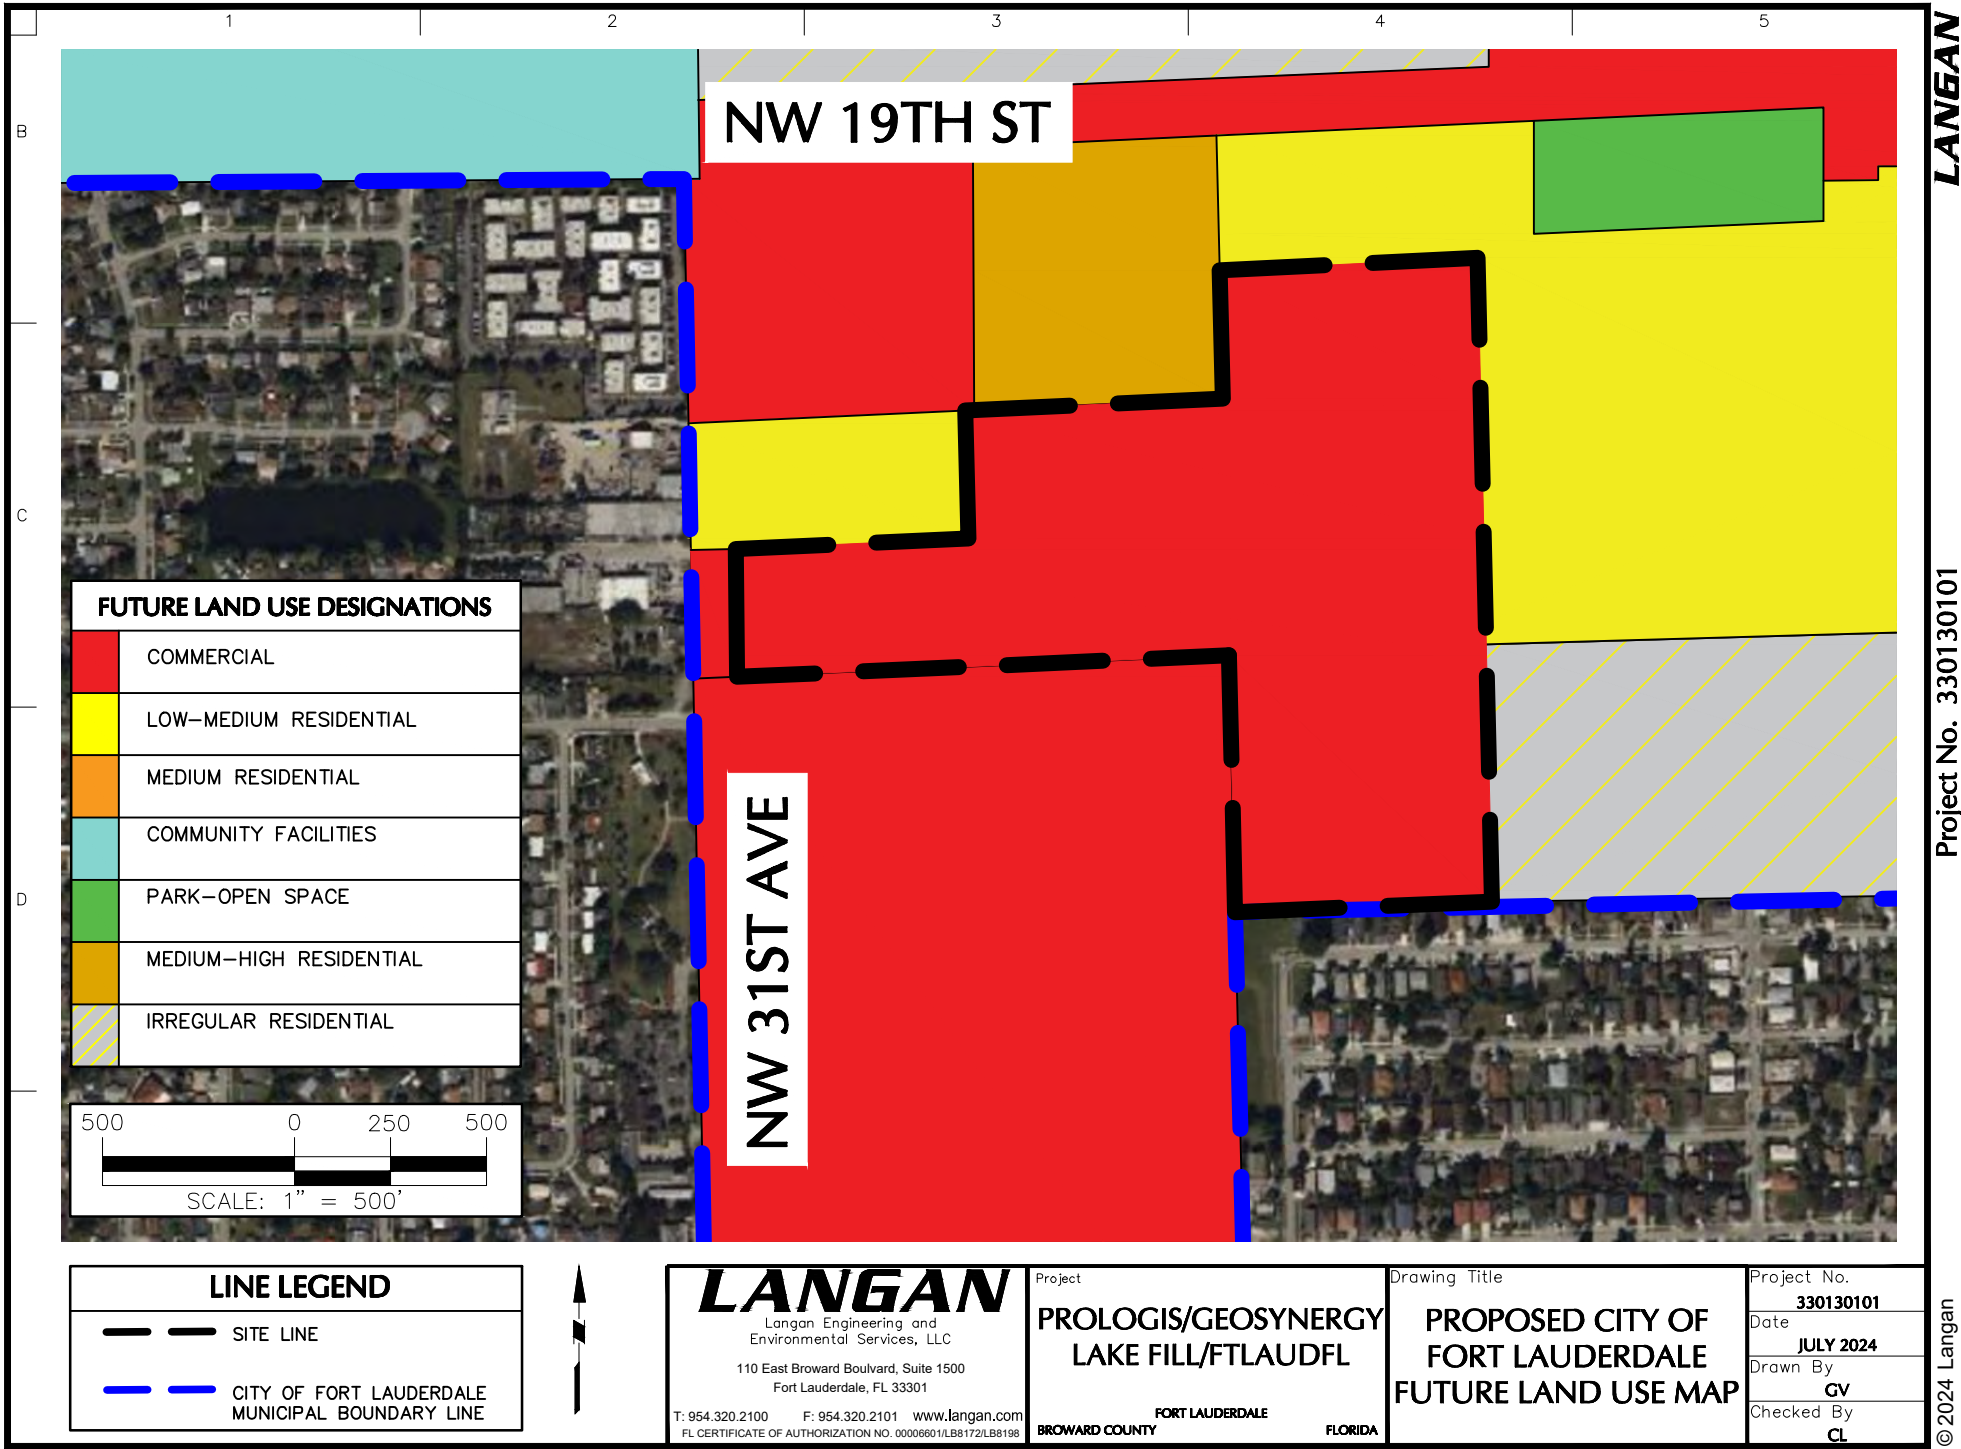


EXHIBIT I

Water and Sewer Correspondence

Nectaria Chakas

From: Nectaria Chakas
Sent: Tuesday, July 30, 2024 2:35 PM
To: Roberto Betancourt
Cc: Chelsey Corneille
Subject: Central Broward Logistics-Land Use Plan Amendment
Attachments: Water and Sewer Analysis.docx

Importance: High

Hi Roberto.

I filled in the rest of the data into the charts for the Land Use Plan Amendment potable water and sanitary sewer analysis. Please let me know if you concur with the attached analysis. The proposed development for purposes of analysis is 570,000 sf of commercial (warehouse light industrial uses).

Nectaria M. Chakas, Esq. | Lochrie & Chakas, P.A.
Direct: 954-779-1123 | E-mail: NChakas@LochrieLaw.com

From: Roberto Betancourt <RBetancourt@fortlauderdale.gov>
Sent: Wednesday, June 26, 2024 8:23 AM
To: Nectaria Chakas <nchakas@lochrielaw.com>
Cc: Chelsey Corneille <CCorneille@fortlauderdale.gov>
Subject: RE: Potable Water question regarding a site in Fort Lauderdale

Nectaria,

I attached the document with my markups. Based on the way the form asks for data, it has to include Fiveash and Peele-Dixie together.

Regards,

Roberto I. Betancourt, P.E.
Program Manager - Utility Modeling & Capacity Administration
City of Fort Lauderdale | Public Works Department
700 NW 19th Avenue
Fort Lauderdale, FL 33311
P: 954-828-6982



From: Nectaria Chakas <nchakas@lochrielaw.com>
Sent: Monday, June 24, 2024 12:00 PM
To: Roberto Betancourt <RBetancourt@fortlauderdale.gov>
Subject: [EXTERNAL:CAUTION!]- RE: Potable Water question regarding a site in Fort Lauderdale

Mimecast Attachment Protection has deemed this file to be safe, but always exercise caution when opening files.

[::CAUTION!:] This email originated from *outside* The City of Fort Lauderdale. Do Not Reply, click links, or open attachments from an unknown or suspicious origin. Confirm the email address is from an expected source before taking action. Report any suspicious emails to spamadmin@fortlauderdale.gov

Hi per our call a few minutes ago, attached are my responses thus far. There are other calculations I will need to enter once I have the square footage of the proposed development pinned down. But for now, I just need the data on the plants servicing the facility. I obtained some of my responses to the questions from the City's Infrastructure element in Comprehensive Plan and the City's 2020 Water plan.

Nectaria M. Chakas, Esq. | Lochrie & Chakas, P.A.
Direct: 954-779-1123 | E-mail: NChakas@LochrieLaw.com

From: Nectaria Chakas
Sent: Monday, June 24, 2024 11:31 AM
To: Roberto Betancourt <RBetancourt@fortlauderdale.gov>
Subject: RE: Potable Water question regarding a site in Fort Lauderdale

Hi.
The application is for a Land Use Plan Amendment at the City and Broward County level. The City's checklist is attached. The City essentially asks for the items under the Broward County Planning Council submittal requirements (click on the link in the attached form).

Nectaria M. Chakas, Esq. | Lochrie & Chakas, P.A.
Direct: 954-779-1123 | E-mail: NChakas@LochrieLaw.com

From: Roberto Betancourt <RBetancourt@fortlauderdale.gov>
Sent: Monday, June 24, 2024 7:46 AM
To: Nectaria Chakas <nchakas@lochrielaw.com>
Subject: RE: Potable Water question regarding a site in Fort Lauderdale

Nectaria,
What form are you filling out?
Can you send it to me?

Regards,

Roberto I. Betancourt, P.E.
Program Manager - Utility Modeling & Capacity Administration
City of Fort Lauderdale | Public Works Department
700 NW 19th Avenue
Fort Lauderdale, FL 33311
P: 954-828-6982



From: Nectaria Chakas <nchakas@lochrielaw.com>
Sent: Friday, June 21, 2024 5:52 PM
To: Roberto Betancourt <RBetancourt@fortlauderdale.gov>
Subject: [EXTERNAL:CAUTION!]- Potable Water question regarding a site in Fort Lauderdale

[::CAUTION!::] This email originated from *outside* The City of Fort Lauderdale.
Do Not Reply, click links, or open attachments from an unknown or suspicious origin. Confirm the email address is from an expected source before taking action.
Report any suspicious emails to spamadmin@fortlauderdale.gov

Hi Roberto.

I am working on an application for a land use plan amendment for the property on the following link: [NW 31 AVENUE \(bcpa.net\)](#). Its owned by PRL Land LLC. My application would include the lake area as well.

I am trying to get some information regarding the potable water analysis portion of the application. I tried to find whatever I could on line, but I seem to be hitting a wall on some of these items:

1. Potable Water Facility serving the site - I think it's FiveAsh?
2. Current plant capacity – is it 70million gpd?
3. Current and committed plant demand - ?
4. SFWMD permitted withdrawal - ?
5. Wellfield serving the site - ?

Any help would be appreciated. Thank you!

PLEASE NOTE WE MOVED OUR OFFICE. OUR NEW ADDRESS IS:

Nectaria M. Chakas, Esq. | LOCHRIE & CHAKAS, P.A.
699 N. Federal Highway, Suite 400, Fort Lauderdale, FL 33304
Direct: 954-779-1123
E-Mail: NChakas@LochrieLaw.com

A. Potable Water Analysis

1. Provide the potable water level of service per the adopted and certified local land use plan.

Applicant's Response:

According to the City's Comprehensive Plan Sanitary Sewer, Water & Stormwater Element, the adopted level of service for potable water is 170 gallons per capita per day. *See Objective SWS3.2 Water Supply System. Evaluation Measure SWS3.2.1.*

The City's Water Supply Plan updated June 16, 2020 outlines the below level of service.

City of Fort Lauderdale
Water System Level of Service Standards

Component	Level Of Service Standard / Goal
Raw Water Supply	Maximum Day Demand with 20 percent of wells out of service for maintenance
Treatment Capacity	Maximum Day with all units in service
Minimum system pressure during peak hour demand with largest pump out of service during non-fire flow conditions	Maintain a minimum of 45 psi in the distribution system
Minimum system pressure during peak hour demand with largest pump out of service during fire flow conditions	Maintain a minimum of 20 psi in the distribution system
Finished Water Pumped Per Capita – 2008 Comprehensive Plan Volume 1, Infrastructure Element	Policies 1.2.2 and 2.3.1 of the Comprehensive Plan Volume 1, Infrastructure Element indicates that the level of service for finished water pumped shall be 197 gallons per capita per day
Finished Water Pumped Per Capita – City Goal	It is the City's goal to reduce the finished water pumped level of service to 170 gallons per capita per day through conservation by the year 2028
	percent of maximum day demand plus maximum fire flow volume with all tanks in service. Maximum fire flow storage based upon a 5,000 gallons per minute (gpm) fire over a four hour period.
Maximum Distribution System Water Loss	10 Percent of Finished Water Pumped

2. Provide the adoption date of the local government's 10 Year Water Supply Facilities Plan.

Applicant's Response: June 16, 2020.

3. Identify the potable water facility serving the area in which the amendment is located including the current plant capacity, current and committed demand on the plant and planned plant capacity expansions, including year and funding sources. Identify the wellfield serving the area in which the amendment is located including the South Florida Water Management District (SFWMD) permitted withdrawal and expiration date of the SFWMD permit.

Applicant's Response:

Based upon the City's Comprehensive Plan and (2020) 10-year Water Supply Plan, potable water needs for current and future populations will be met through the long term.

The City of Fort Lauderdale holds a 20 year Consumptive Use Permit (CUP #06-00123-W) from the South Florida Water Management District (SFWMD) that includes 52.55 MGD from the Biscayne Aquifer. The Consumptive Use Permit (CUP) was issued on September 11, 2008 and expires on September 11, 2028. The updated (2020) 10 Year Water Supply Facility Work Plan forecasts water demands of 47.2 MGD in 2025 and 50.4 MGD in 2030.

On October 18, 2023, the City of Fort Lauderdale issued \$543 million in water and sewer revenue bonds to provide financing for the construction of the Prospect Lake Clean Water Center and related efforts. The new water treatment plant will be capable of producing 50 million gallons of treated water per day using a combination of nanofiltration membrane and ion exchange technologies to provide residents with clear, safe, potable water. Construction of the Prospect Lake Clean Water Center is anticipated to be completed by 2026. Because this facility is not yet completed, the statistics in Table 3 below are for the existing Fiveash Water Treatment Plant.

TABLE-3 – FIVEASH WATER TREATMENT PLANT	
Current Plant Capacity:	70 MGD
Current and Committed Plant Capacity:	Current: 37.11 MGD Committed: 5.89 MGD
SFWMD Permitted Withdrawal:	52.55 MGD
Expiration date of SFWMD Permit	2028

TABLE 4 - WELLFIELDS Peele-Dixie And Prospect Wellfields	
Permitted Capacity for Peele-Dixie and Prospect Wellfield - raw water supply from Biscayne Aquifer system. (1)	52.55 MGD (2)
Current Demand	37.11 MGD
Remaining Capacity	9.55 MGD
Expiration Date of SFWMD Permit	2028
(1) Source: 2020 Water Supply Plan 3.2.1	
(2) Source: 2020 Water Supply Plan 2.4	

4. Identify the net impact on potable water demand, based on the adopted level of service, resulting from the proposed amendment. Provide calculations, including anticipated demand per square foot or dwelling unit.

Applicant's Response: See table below

TABLE 5 - POTABLE WATER IMPACT		
<i>Use</i>	<i>Calculation</i>	<i>Total</i>
CURRENT		

Residential Single Family and Townhouses ¹	393 dwelling units x 1.0 ERCs = 393 ERCs x 300 GPD	= 117,900 GPD
PROPOSED		
Commercial (warehouse-mixed use)	570,000 sf X 0.368 ERCs/1ksf = 209.76 ERCs x 300 GPD	= 62,928 sf GPD
		Change
		- 54,972 GPD
Source: City of Fort Lauderdale: Guidelines for the Calculation of Sanitary Sewer Connection Fees, dated 2019		

5. Correspondence from potable water provider verifying the information submitted in items 1-3 above. Correspondence must contain name, position and contact information of party providing verification.

Applicant's Response: See E-mail from Roberto Betancourt dated _____ attached as Exhibit _____.

Roberto I. Betancourt, P.E.
Program Manager - Utility Modeling & Capacity Administration
City of Fort Lauderdale | Public Works Department
700 NW 19th Avenue
Fort Lauderdale, FL 33311
P: 954-828-6982

B. Sanitary Sewer Analysis

1. Provide the sanitary sewer level of service per the adopted and certified local land use plan.

Applicant's Response:

The Sanitary Sewer, Water, and Stormwater Element of the City's Comprehensive Plan states in Policy SWS 2.1.2 that the levels of service for wastewater are as follows: 1) FDEP Permitted Capacity of the facility, and 2) LOS measured by average daily flow. Policy SWS 2.1.2a also states that review for development and redevelopment shall include requested sewer demand based upon the Guidelines for the Calculations of Sanitary Sewer Connection Fees, committed flows for previously approved projects, impacts on relevant collection pipes, pumping station, and wastewater, and recommended improvements. Policy SWS 2.1.2b requires applications for amendments to the City's Land Use Plan for increased densities and intensities shall include an analysis of the availability of sanitary sewer service.

2. Identify the sanitary sewer facility serving the area in which the amendment is located including the current plant capacity, current and committed demand on the plant and planned plant capacity expansions, including year and funding sources.

Applicant's Response:

¹ For purposes of impacts on public services, the County's land use designation is more restrictive and nets a smaller number of units than the City's land use designation. Therefore, the analysis is limited to 393 units, the maximum number of units allowed under the County's Comprehensive Plan.

TABLE 6 - SANITARY SEWER PROJECTED PLANT CAPACITY & DEMAND	
City of Fort Lauderdale - G.T. Lohmeyer Treatment Plant	
FDEP Plant Capacity	61.58 MGD
Current + Committed Plant Demand	Current: 38.677 MGD Committed: 4.617 MGD
Planned Plant Capacity	61.58 MGD-TMADF
Sources/Notes: (1)The committed flow is traced by the City of Fort Lauderdale Public Works Department and varies as new developments are completed. (2) The Capacity Analysis Report (CAR) is in the process of being updated. Expansion of plant capacity is not expected to be needed until 2037.	

3. Identify the net impact on sanitary sewer demand, based on the adopted level of service, resulting from the proposed amendment. Provide calculations, including anticipated demand per square foot* or dwelling unit.

Applicant's Response:

TABLE 12 - SANITARY SEWER		
CURRENT LAND USE		
Use	Calculation	Total
Residential Single Family and Townhouses	393 dwelling units x 1.0 ERCs = 393 ERCs x 100 GPD/DU	39,300 GPD
PROPOSED LAND USE		
Commercial (warehouse mixed-use)	570,000 sf X 0.368 ERCs/1ksf = 209.76 ERCs x 175/GPD	36,708 GPD
Difference		-2,592 GPD

4. Correspondence from sanitary sewer provider verifying the information submitted in items 1-3 above. Correspondence must contain name, position and contact information of party providing verification.

Applicant's Response: See E-mail from Roberto Betancourt dated _____ attached as Exhibit _____.

Roberto I. Betancourt, P.E.
Program Manager - Utility Modeling & Capacity Administration
City of Fort Lauderdale | Public Works Department
700 NW 19th Avenue
Fort Lauderdale, FL 33311
P: 954-828-6982

EXHIBIT J

Solid Waste Correspondence

Nectaria Chakas

From: Robert Hely <rhely@win-waste.com>
Sent: Monday, July 29, 2024 7:44 PM
To: Nectaria Chakas
Subject: Re: Central Broward Logistics - Land Use Plan Amendment - Solid Waste Analysis Confirmation

On behalf of Win-Waste Innovations please accept this email as a formal response to your request pertaining to your land use amendment. Win-Waste Innovations is the solid waste processor for the City of Fort Lauderdale and we have reviewed your analysis and concur with the analysis. We have ample capacity to process the additional solid waste anticipated to generated by your proposed development project and this additional solid waste will have no adverse impact on our facility or our operations . Our waste to energy facility is located at 4400 South State Road 7 Fort Lauderdale, Florida 33314. Should you need any further information pertaining to or facility or our contract with the City of Fort Lauderdale, please contact me directly.

Sincerely,

Bob Hely, Market Manager

Tel (954) 581-6606 | Cell 954 980-6998
4400 South State Road 7 Fort Lauderdale, Florida 33314
Email : RHely@Win-Waste.com



On Jul 26, 2024, at 1:50 PM, Nectaria Chakas <nchakas@lochrielaw.com> wrote:

You don't often get email from nchakas@lochrielaw.com. [Learn why this is important](#)

EXTERNAL Email: Only open links or attachments from TRUSTED sources.

Hi there!

We are processing a land use plan amendment for a site in Fort Lauderdale (1680 and 1690 NW 31st Avenue, FTL 33311)

The site is being changed from Residential (single family and townhouses) to Commercial. I've attached the Solid Waste Analysis, and need your written confirmation if you agree with the calculations.

If not, please feel free to edit the WORD document with the correct info.

Thanks so much!

Nectaria M. Chakas, Esq. | LOCHRIE & CHAKAS, P.A.
699 N. Federal Highway, Suite 400, Fort Lauderdale, FL 33304
Direct: 954-779-1123
E-Mail: NChakas@LochrieLaw.com

<Solid Waste Analysis.docx>

CONFIDENTIALITY NOTICE: This message originates from WIN Waste Innovations. This message and any

attachments are solely for the use of the intended recipient(s) and may contain privileged and/or confidential information or other information protected from disclosure. If you are not the intended recipient, you are hereby notified that you received this email in error and that any review, dissemination, distribution or copying of this email and any attachment is strictly prohibited. If you have received this email in error, please contact the sender and delete the message and any attachments from your system.[Privacy Policy](#)

C. Solid Waste Analysis

1. Provide the solid waste level of service per the adopted and certified local land use plan.

Applicant's Response:

Per Solid Waste Element Policy SW 1.1.3 for future development projects, the City shall ensure adequate solid waste capacity consistent with Broward County's Comprehensive Plan solid waste generation rates as part of the development review process.

2. Identify the solid waste facility serving the service area in which the amendment is located including the landfill/plant capacity, current and committed demand on the landfill/plant capacity and planned landfill/plant capacity.

Applicant's Response:

The City has contracted with Republic Services for solid waste collection and with WIN-Waste Innovations Technologies for solid waste disposal. Waste is disposed of at the WIN-Waste Innovations South Plant.

TABLE 13 SOLID WASTE FACILITIES	
Capacity	821,250 Tons/Year
Current + Committed Demand	725,000 Tons/Year
Planned Capacity	No planned expansion

Source: WIN-Waste Innovations

3. Identify the net impact on solid waste demand, based on the adopted level of service, resulting from the proposed amendment. Provide calculations, including anticipated demand per square foot* or dwelling unit

Applicant's Response:

TABLE 14 SOLID WASTE IMPACT		
Use	Calculation	Total
CURRENT LAND USE		
Residential Single Family and Townhouses	393 dwelling units x 8.9 lbs/unit/day	3,497.7 lbs/day
PROPOSED LAND USE		
Commercial	570,000 sf x 4 lbs/100 sf/day	22,800 lbs/day
	Change	+19,302.3 lbs/day

4. Correspondence from the solid waste provider verifying the information submitted in items 1-3 above. Correspondence must contain name, position and contact information of party providing verification.

Applicant's Response:

See E-mail from **Robert Hely** dated _____ attached as Exhibit _____.

Robert Hely, Marketplace Manager
WIN-Waste Innovations
4400 S. SR 7
Fort Lauderdale, FL 33314
Email: Rhely@wtienergy.com
Phone: (954) 980-6998

EXHIBIT K

Drainage Correspondence

Nectaria Chakas

From: Chris Lall <clall@langan.com>
Sent: Tuesday, August 6, 2024 2:22 PM
To: Daniel Rey
Cc: Nectaria Chakas; Michael Carr
Subject: Land Use Plan Amendment Drainage Analysis
Attachments: Central Broward Logistics Drainage Analysis.docx

Good afternoon Daniel,

For our upcoming Land Use Plan Amendment submittal, attached is the drainage analysis for your review of sections 1-5. Please let me know if you have any questions on our responses.

Chris Lall, P.E.
Project Engineer

LANGAN

Direct: 954.320.2113

[File Sharing Link](#)

Phone: 954.320.2100 Fax: 954.320.2101

110 East Broward Boulevard

Suite 1500

Fort Lauderdale, FL 33301

www.langan.com

FLORIDA NEW JERSEY NEW YORK CONNECTICUT MASSACHUSETTS PENNSYLVANIA VIRGINIA WASHINGTON, DC
OHIO ILLINOIS NORTH CAROLINA TENNESSEE TEXAS ARIZONA COLORADO UTAH WASHINGTON CALIFORNIA
ATHENS CALGARY DUBAI LONDON PANAMA

**Carbon
Neutral**
Operations

Diversity, Equity & Inclusion
Grow Your Career Here

SAFE
Stay Accident
Free Everyday



This message may contain confidential, proprietary, or privileged information. Confidentiality or privilege is not intended to be waived or lost by erroneous transmission of this message. If you receive this message in error, please notify the sender immediately by return email and delete this message from your system. Disclosure, use, distribution, or copying of a message or any of its attachments by anyone other than the intended recipient is strictly prohibited.

D. Drainage Analysis

1. Provide the drainage level of service per the adopted and certified local land use plan.

Applicant's Response: The City's adopted Level of Service standards for stormwater drainage are: a minimum public road elevation to withstand flooding that will occur during a ten year, one-day storm event, and; a minimum floor elevation to withstand flooding during a 100 year, three-day storm event. In addition, new development and redevelopment must provide for retention and treatment of the first inch of stormwater runoff through the use of vegetative swales, perforated pipes, deep well injection, or other means acceptable to City, County and/or State agencies or departments.

2. Identify the drainage district and drainage systems serving the amendment area.

Applicant's Response: The City of Fort Lauderdale is located in the South Florida Water Management District. Drainage systems will be evaluated when development projects have been submitted for site plan approval.

3. Identify any planned drainage improvements, including year, funding sources and other relevant information.

Applicant's Response: The proposed stormwater management system for the site is comprised of catch basins, an underground vault system and proposed lake to collect the generated runoff. The vaults and lake will provide the required onsite water quality treatment in addition to retaining the 25-Year design storm event for the proposed berm elevation. The stormwater quantity calculation methodology is consistent with the methodology used for SFWMD Application No. 240422-62 and analyzed the onsite and offsite contributory areas associated with the lake based on existing outfalls. The table below shows the revised 100-year 3 day and 25-year 3 day peak stage events for the overall development.

Storm Event/Location	Peak Stage (ft)	Proposed Elevation (ft.)
25 YR 3 Day	7.51'	Average Perimeter Berm: 8.5'
100 YR 3 Day	7.99'	FEMA Min Flood Elevation: 8' Min Building F.F.E.: 10.5'

4. Indicate if a Surface Water Management Plan has been approved by, or an application submitted to, the SFWMD and/or any independent drainage district, for the amendment site

Applicant's Response: A SWM application for the onsite development has not been submitted to the drainage district.

5. If the area in which the amendment is located does not meet the adopted level of service and there are no improvements planned (by the unit of local government or drainage authority) to address the deficiencies, provide an engineering analysis which demonstrates how the site will be drained and the impact on the surrounding properties

The information should include the wet season water level for the amendment site, design storm elevation, natural and proposed land elevation, one hundred year flood elevation, acreage of proposed water

Central Broward Logistics
1680 and 1690 NW 31st Avenue, Fort Lauderdale, FL 33311
Land Use Plan Amendment

management retention area, elevations for buildings, roads and years, storage and runoff calculations for the design storm and estimated time for flood waters to recede to the natural land elevation.

Applicant's Response: A seasonal high groundwater level was measured at approximate depths of 2.5 to 8 ft below ground surface. The design storm elevation for the 100 year – 3 day storm is at 7.99' which is below FEMA's min flood elevation of 8' and the F.F.E. of 10.5' and the 25 year – 3 day storm stages to 7.51' which is below the perimeter's berm.

6. Correspondence from local drainage district verifying the information submitted in items 1-5 above. Correspondence must contain name, position and contact information of party providing verification.

Applicant's Response: See E-mail from Daniel Rey dated _____ attached as Exhibit ____.

**Daniel Rey, P.E., Land Development Manager and City Engineer
City of Fort Lauderdale-Development Services Department
700 NW 19 Avenue
Fort Lauderdale FL 33311
E: Drey@fortlauderdale.gov
P: 954-828-4653**

EXHIBIT L

Traffic Summary

**TRIP GENERATION ANALYSIS
GEOSYNERGY LAKE FILL**

DAILY

Land Use	ITE Code	Size	Trip Generation Rate	In	Out	Total Trips		
						In	Out	Total
<u>Proposed Uses</u> High-Cube Fulfillment Center Warehouse (Sort)	155	570,000 SF	T = 6.44 (X)	50%	50%	1,835	1,836	3,671

MORNING PEAK HOUR

Land Use	ITE Code	Size	Trip Generation Rate	In	Out	Total Trips		
						In	Out	Total
<u>Proposed Uses</u> High-Cube Fulfillment Center Warehouse (Sort)	155	570,000 SF	T = 0.87 (X)	81%	19%	402	94	496


AFTERNOON PEAK HOUR

Land Use	ITE Code	Size	Trip Generation Rate	In	Out	Total Trips		
						In	Out	Total
<u>Proposed Uses</u> High-Cube Fulfillment Center Warehouse (Sort)	155	570,000 SF	T = 1.2 (X)	39%	61%	267	417	684



LANGAN Langan Engineering and Environmental Services, Inc. 110 East Broward Boulevard, Suite 1500 Fort Lauderdale, FL 33301 T: 954.320.2100 F: 954.320.2101 www.langan.com FL CERTIFICATE OF AUTHORIZATION NO. 00006601/LB8172/LB8198	Project		Drawing Title		Project No.		Drawing No.	
	CENTRAL BROWARD LOGISTICS FORT LAUDERDALE BROWARD COUNTYFLORIDA		SITE LOCATION MAP		330130101		1 Sheet 2 of 8	
					Date			
					JULY 2024			
					Drawn By			
					CWA			
Checked By		MGP						

EXISTING INTERSECTION
LANE GEOMETRY

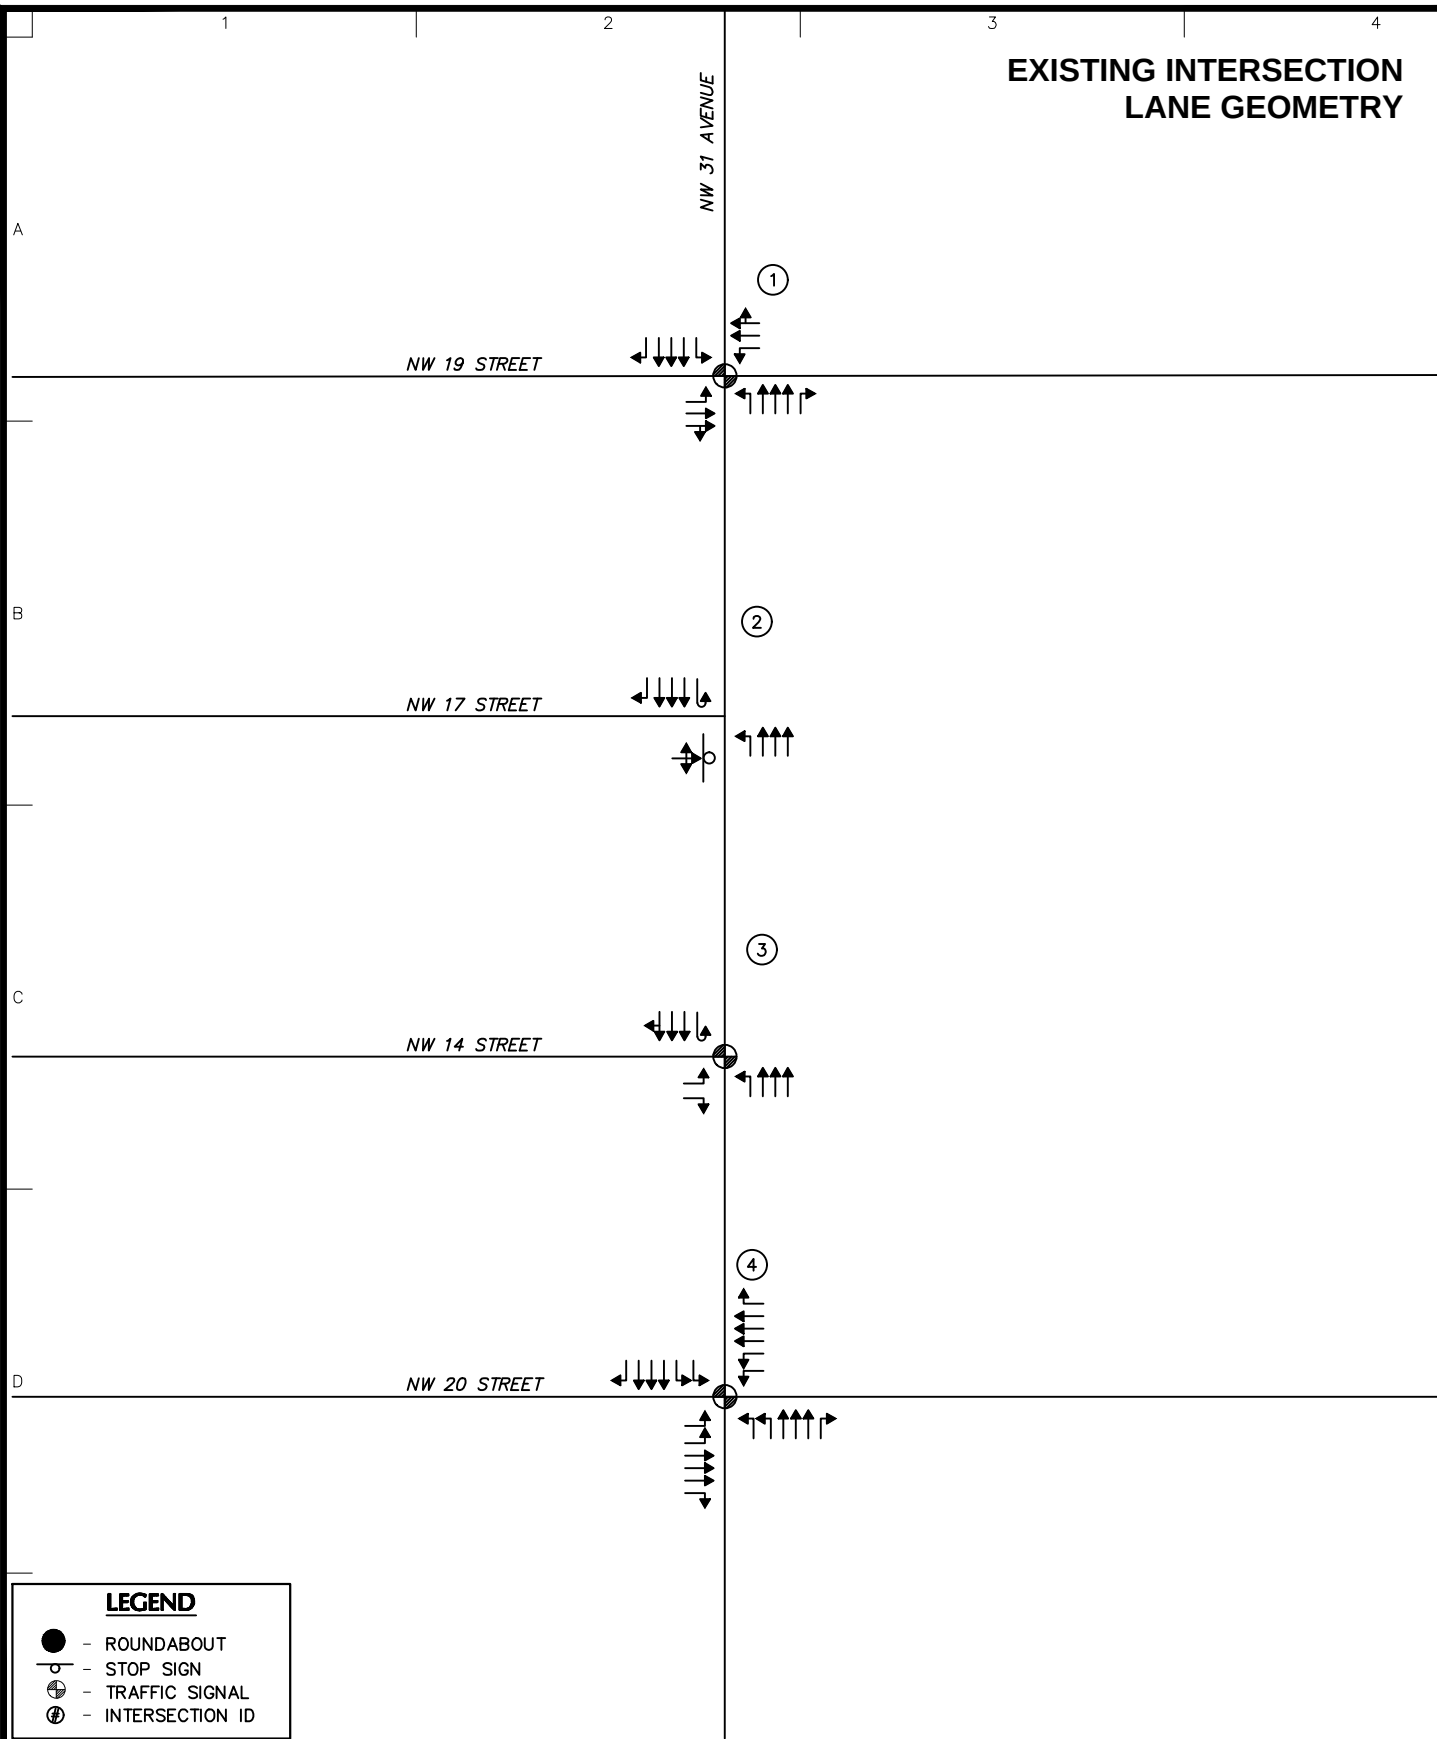

LEGEND

- - ROUNDABOUT
- - STOP SIGN
- ⊙ - TRAFFIC SIGNAL
- ⊙ - INTERSECTION ID

LANGAN

Langan Engineering and
Environmental Services, Inc.
110 East Broward Boulevard, Suite 1500
Fort Lauderdale, FL 33301

T: 954.320.2100 F: 954.320.2101 www.langan.com
FL CERTIFICATE OF AUTHORIZATION NO. 00006601/LB8172/LB8198

Project

**CENTRAL BROWARD
LOGISTICS**

**FORT LAUDERDALE
BROWARD COUNTY FLORIDA**

Drawing Title

**INTERSECTION LANE
ASSIGNMENTS**

Project No.

330130101

Date

JULY 2024

Drawn By

CWA


Checked By

MGP

Drawing No.

2

Sheet **2** of **8**

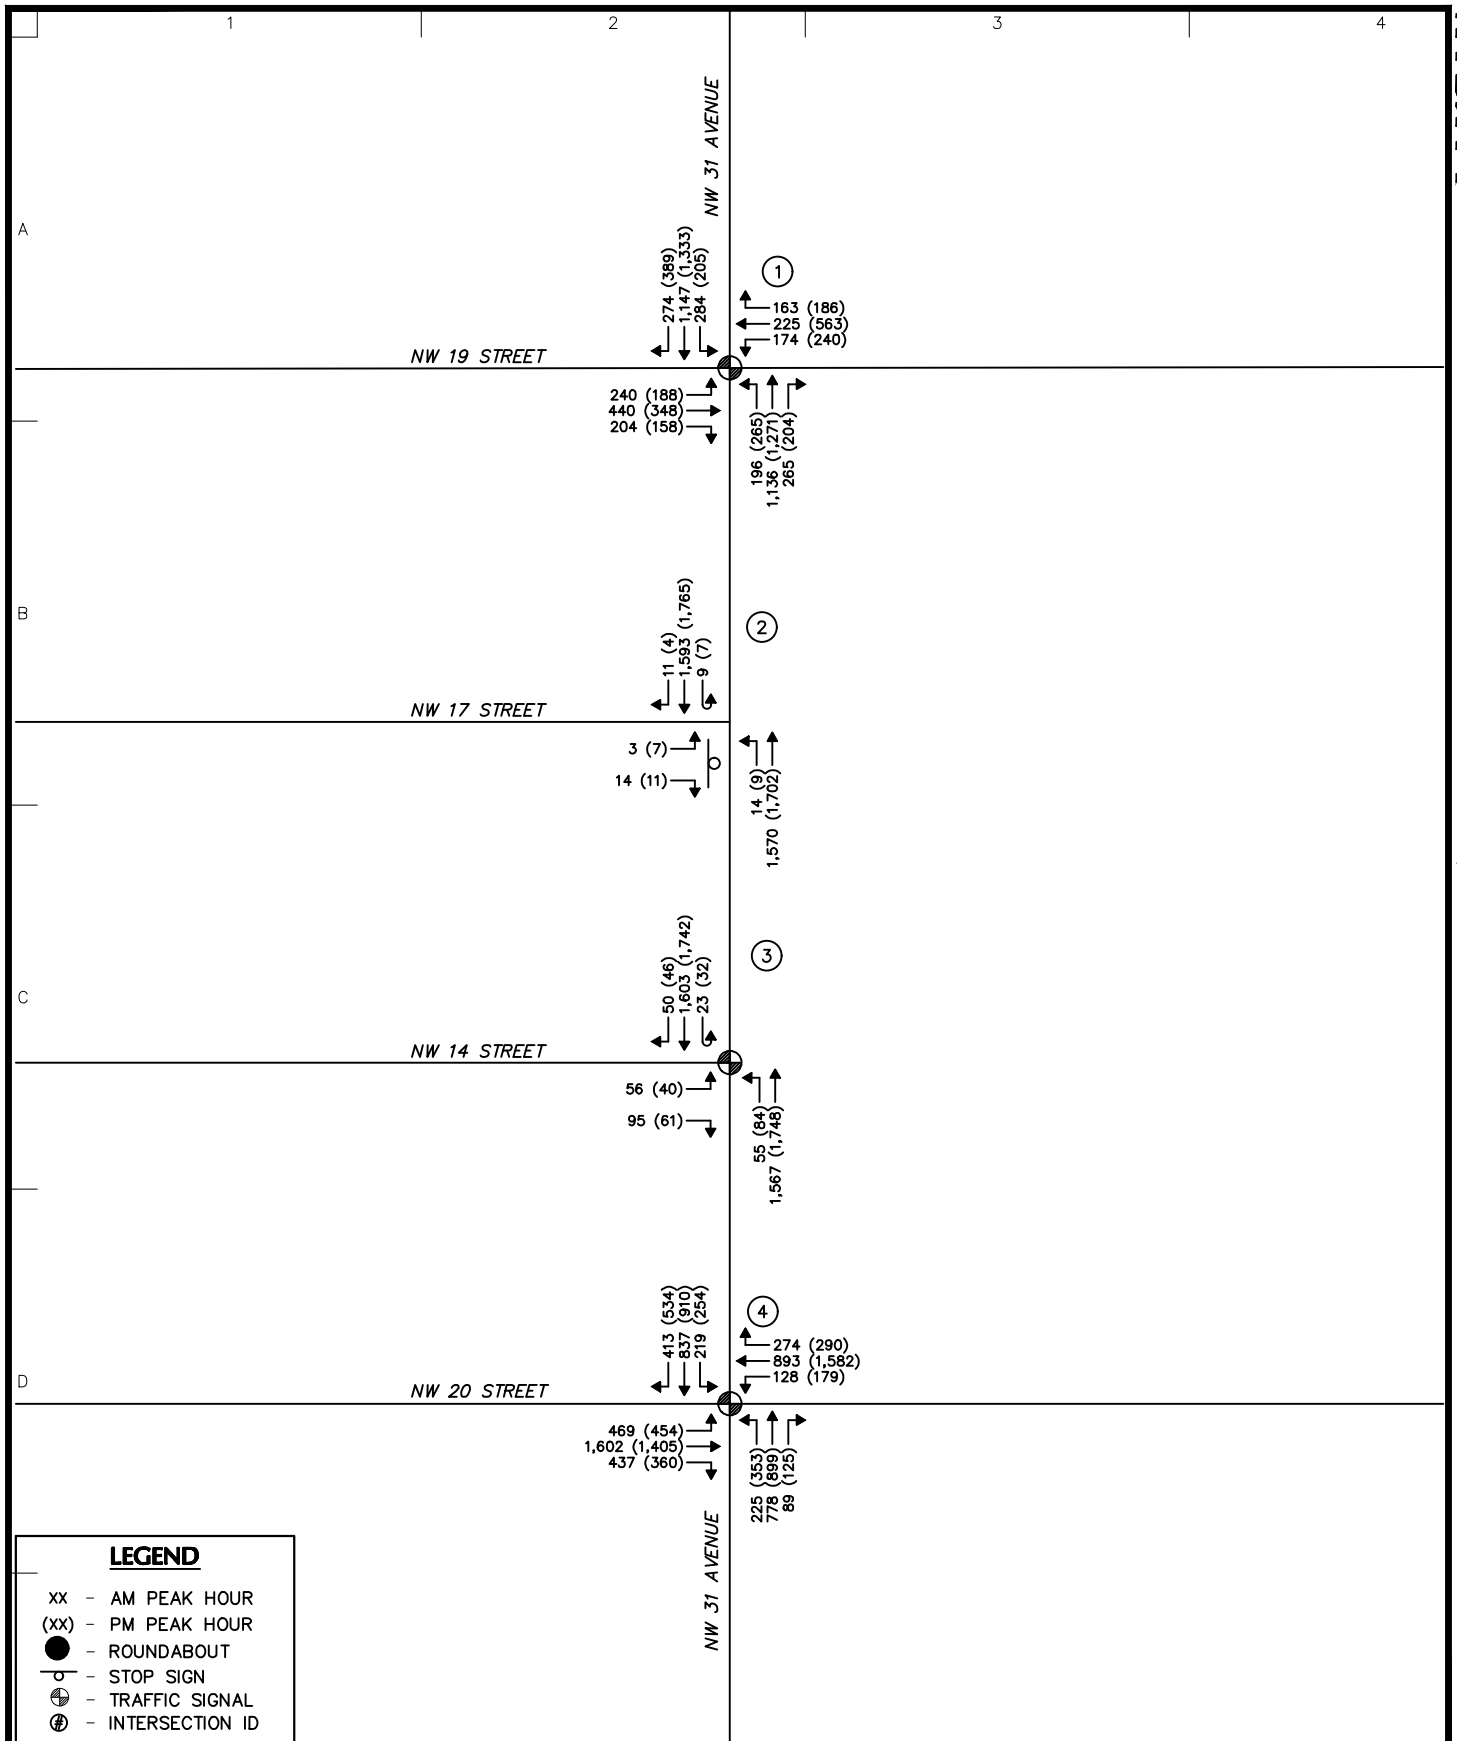**LANGAN**

Langan Engineering and
Environmental Services, Inc.
110 East Broward Boulevard, Suite 1500
Fort Lauderdale, FL 33301

T: 954.320.2100 F: 954.320.2101 www.langan.com
FL CERTIFICATE OF AUTHORIZATION NO. 00006601/LB8172/LB8198

Project

**CENTRAL BROWARD
LOGISTICS**

**FORT LAUDERDALE
BROWARD COUNTY FLORIDA**

Drawing Title

**2024 EXISTING
TRAFFIC VOLUMES**

Project No.

330130101

Date

JULY 2024

Drawn By

CWA

Checked By


MGP

Drawing No.


3

Sheet 3 of 8

2027 VOLUMES WITHOUT PROJECT

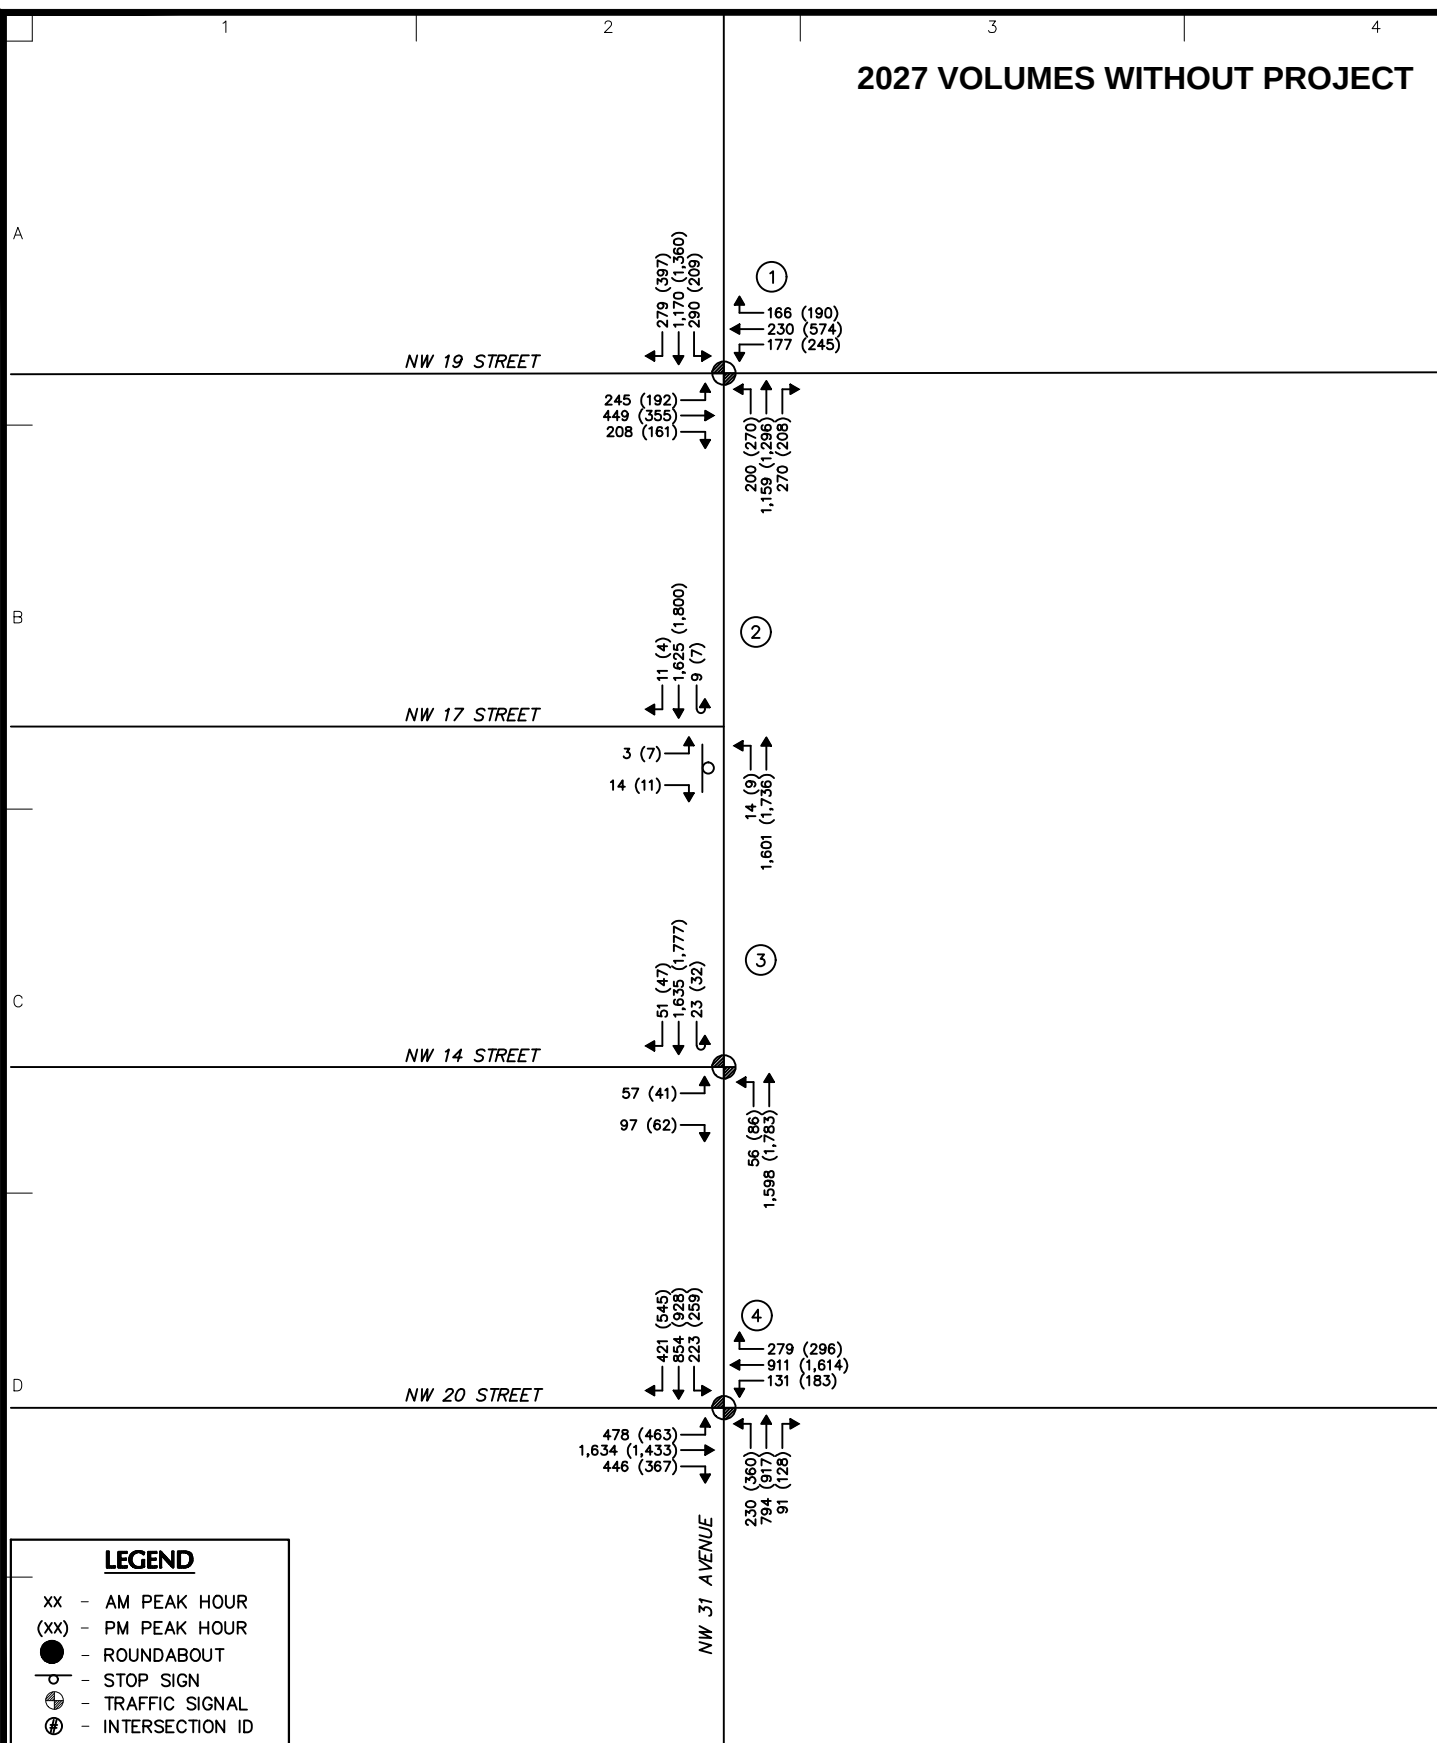


LANGAN Langan Engineering and Environmental Services, Inc. 110 East Broward Boulevard, Suite 1500 Fort Lauderdale, FL 33301 T: 954.320.2100 F: 954.320.2101 www.langan.com FL CERTIFICATE OF AUTHORIZATION NO. 00006601/LB8172/LB8198	Project CENTRAL BROWARD LOGISTICS FORT LAUDERDALE BROWARD COUNTY FLORIDA	Drawing Title 2027 NO BUILD TRAFFIC VOLUMES	Project No. 330130101	Drawing No. 4 Sheet 4 of 8
			Date JULY 2024	
			Drawn By CWA	
			Checked By MGP	

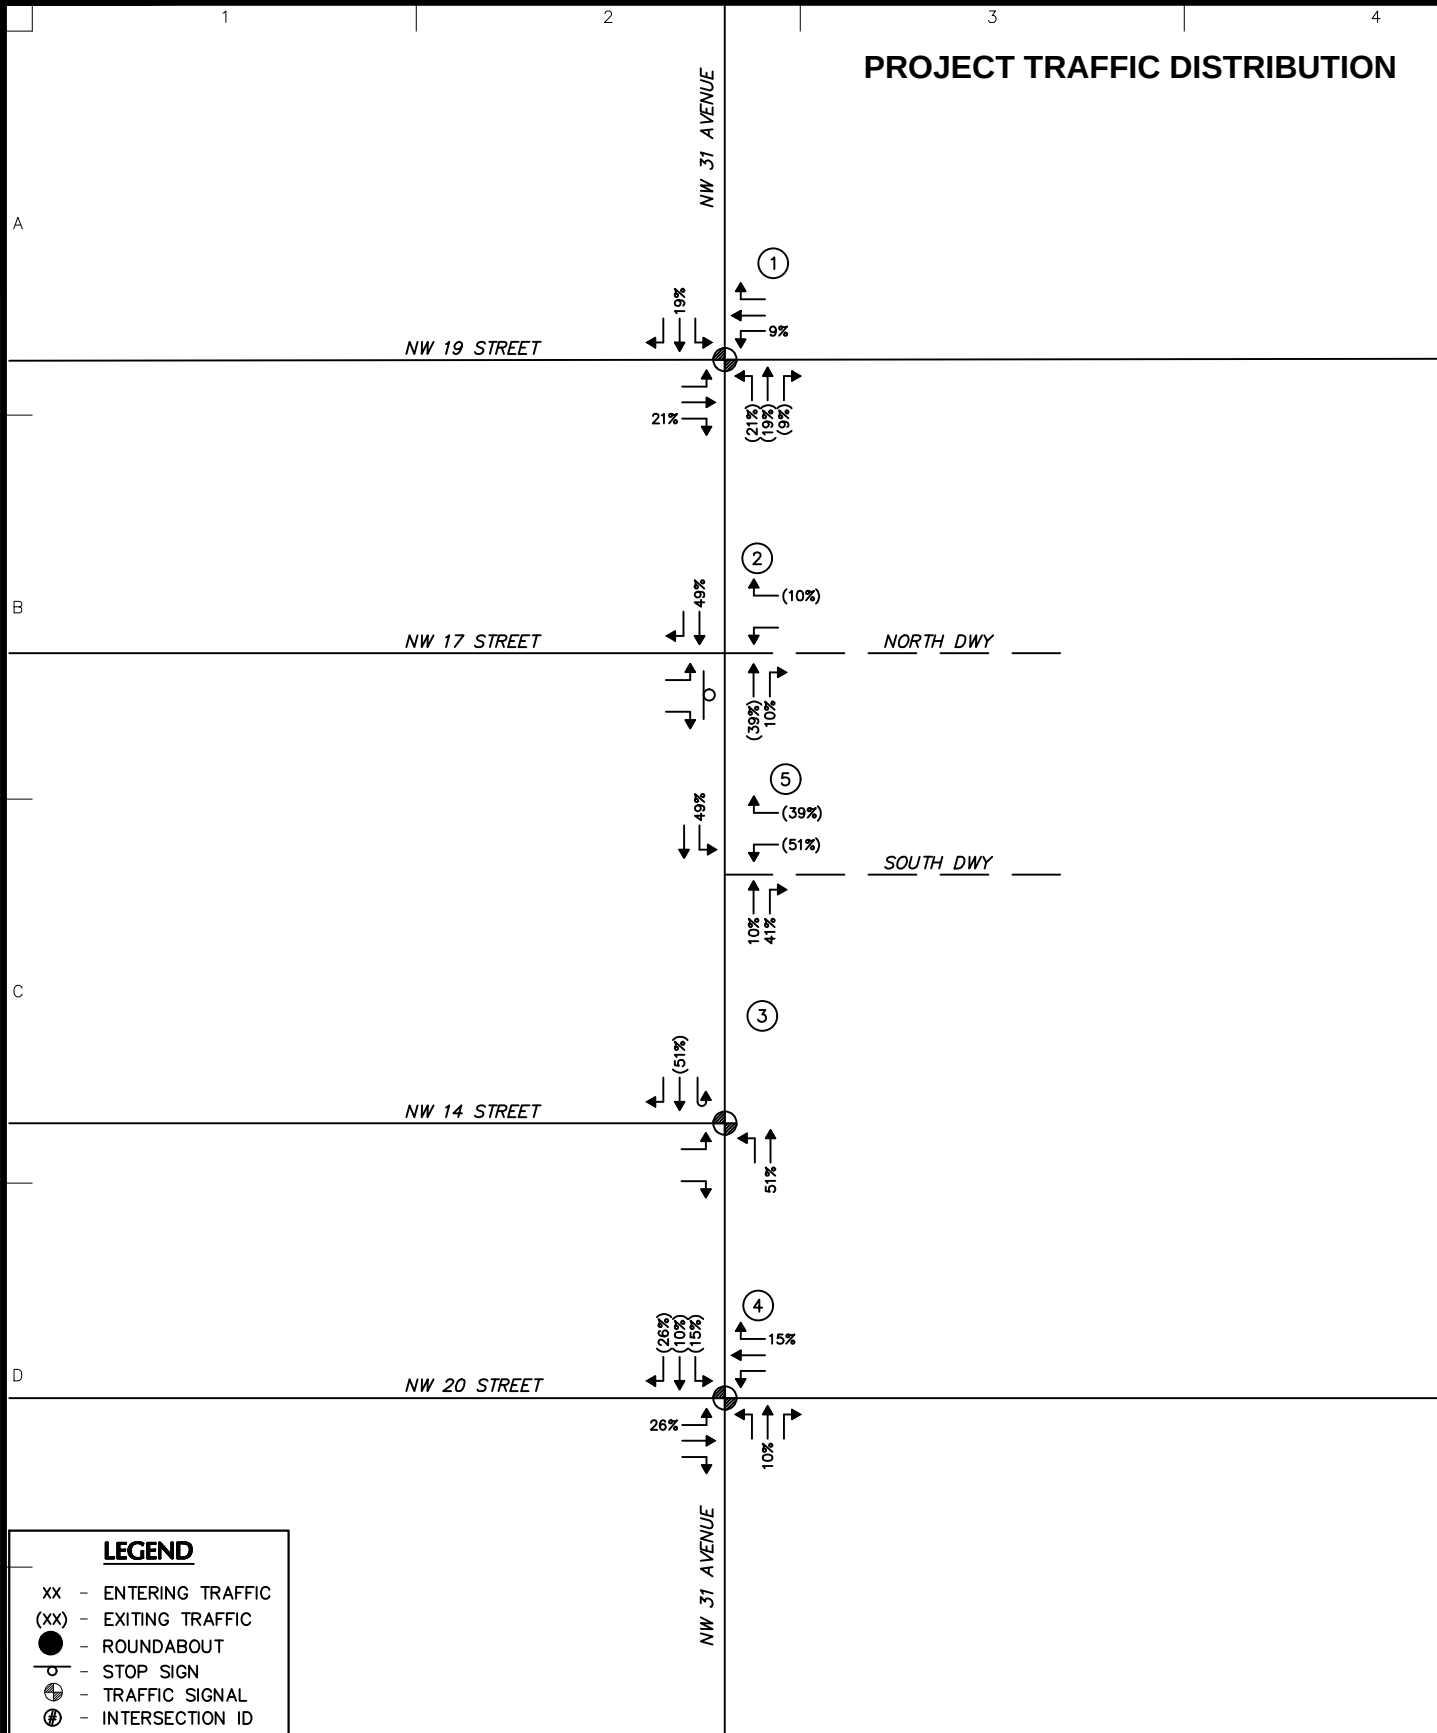


LANGAN Langan Engineering and Environmental Services, Inc. 110 East Broward Boulevard, Suite 1500 Fort Lauderdale, FL 33301 T: 954.320.2100 F: 954.320.2101 www.langan.com FL CERTIFICATE OF AUTHORIZATION NO. 00006601/LB8172/LB8198	Project CENTRAL BROWARD LOGISTICS FORT LAUDERDALE BROWARD COUNTY FLORIDA	Drawing Title SITE TRIP DISTRIBUTION PERCENTAGES	Project No. 330130101	Drawing No. 5 Sheet 5 of 8
			Date JULY 2024	
			Drawn By CWA	
			Checked By MGP	

PROJECT TRIPS

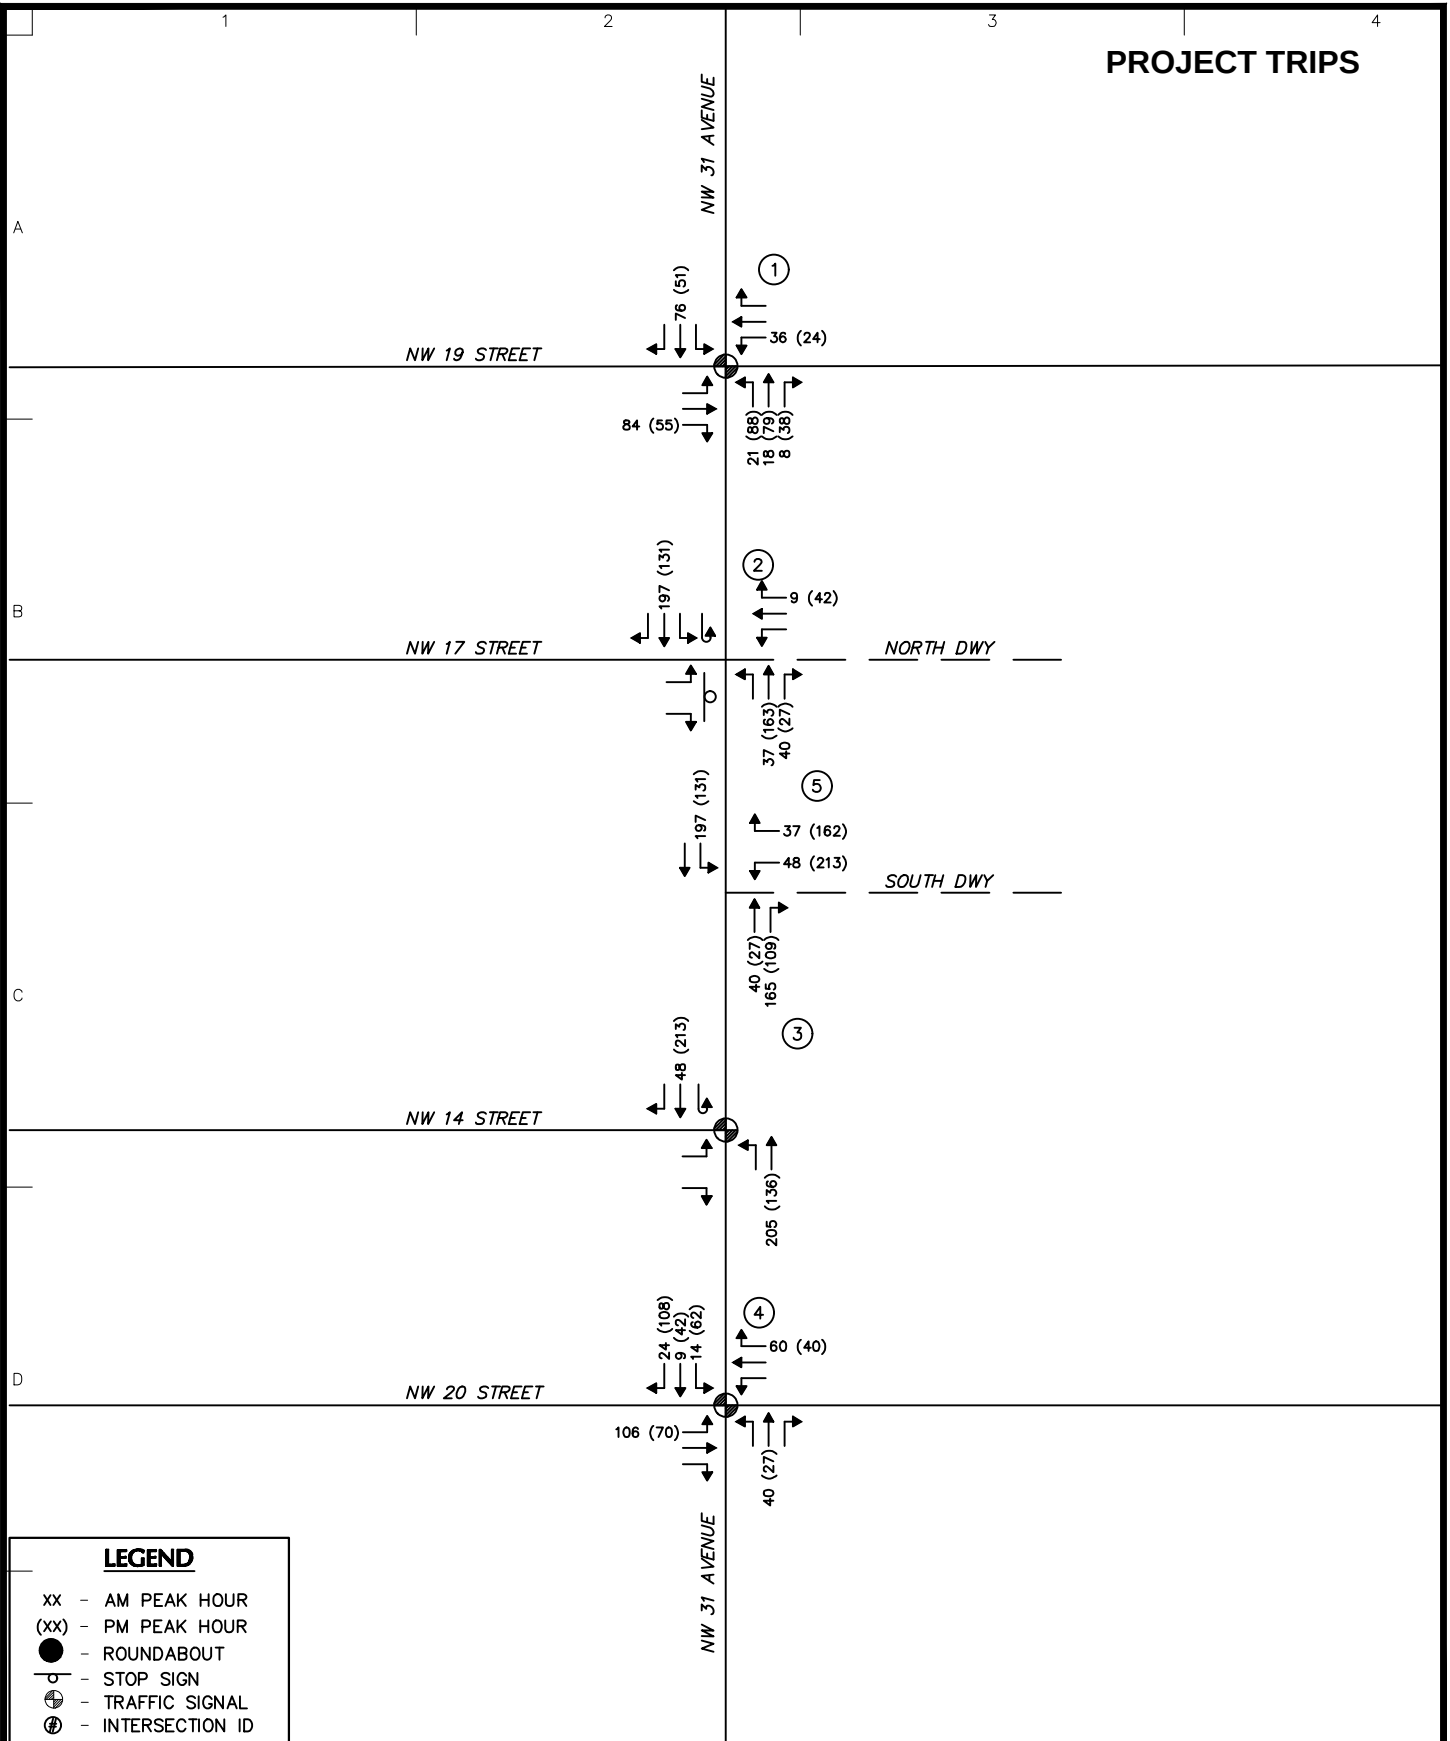


LANGAN Langan Engineering and Environmental Services, Inc. 110 East Broward Boulevard, Suite 1500 Fort Lauderdale, FL 33301 T: 954.320.2100 F: 954.320.2101 www.langan.com FL CERTIFICATE OF AUTHORIZATION NO. 00006601/LB8172/LB8198	Project CENTRAL BROWARD LOGISTICS FORT LAUDERDALE BROWARD COUNTY FLORIDA	Drawing Title SITE TRIP ASSIGNMENT VOLUMES	Project No. 330130101 Date JULY 2024 Drawn By CWA Checked By MGP	Drawing No. 6 Sheet 6 of 8
---	--	---	--	--

**DIVERTED TRIPS DUE TO
PROPOSED CLOUSE OF EXISTING
MEDIAN OPENING ON NW 17 ST**

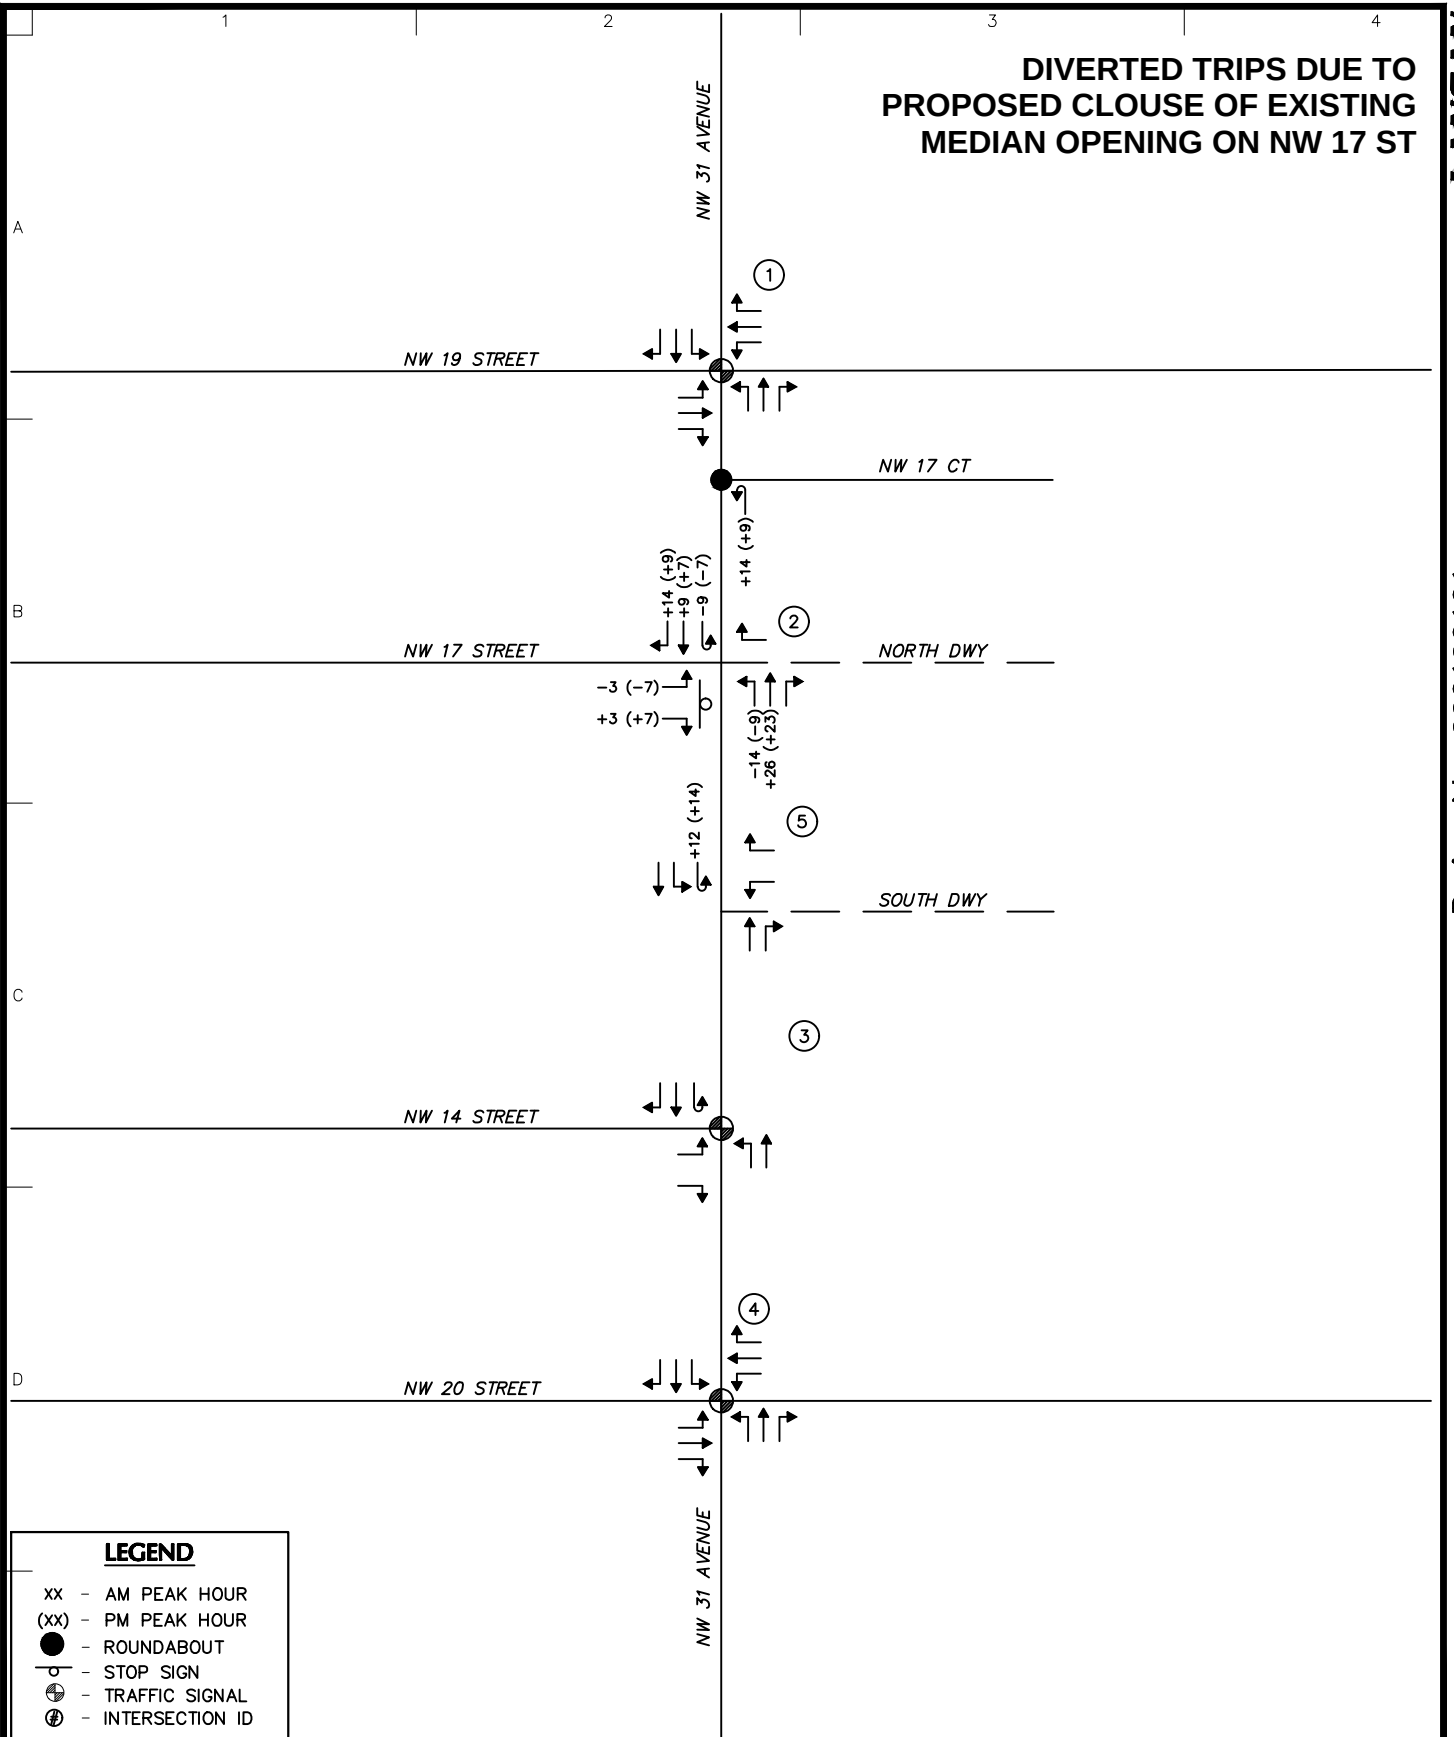

LANGAN Langan Engineering and Environmental Services, Inc. 110 East Broward Boulevard, Suite 1500 Fort Lauderdale, FL 33301 T: 954.320.2100 F: 954.320.2101 www.langan.com FL CERTIFICATE OF AUTHORIZATION NO. 00006601/LB8172/LB8198	Project CENTRAL BROWARD LOGISTICS FORT LAUDERDALE BROWARD COUNTY FLORIDA	Drawing Title DIVERTED TRIP VOLUMES	Project No. 330130101 Date JULY 2024 Drawn By CWA Checked By MGP	Drawing No. 7 Sheet 7 of 8
---	--	--	--	--

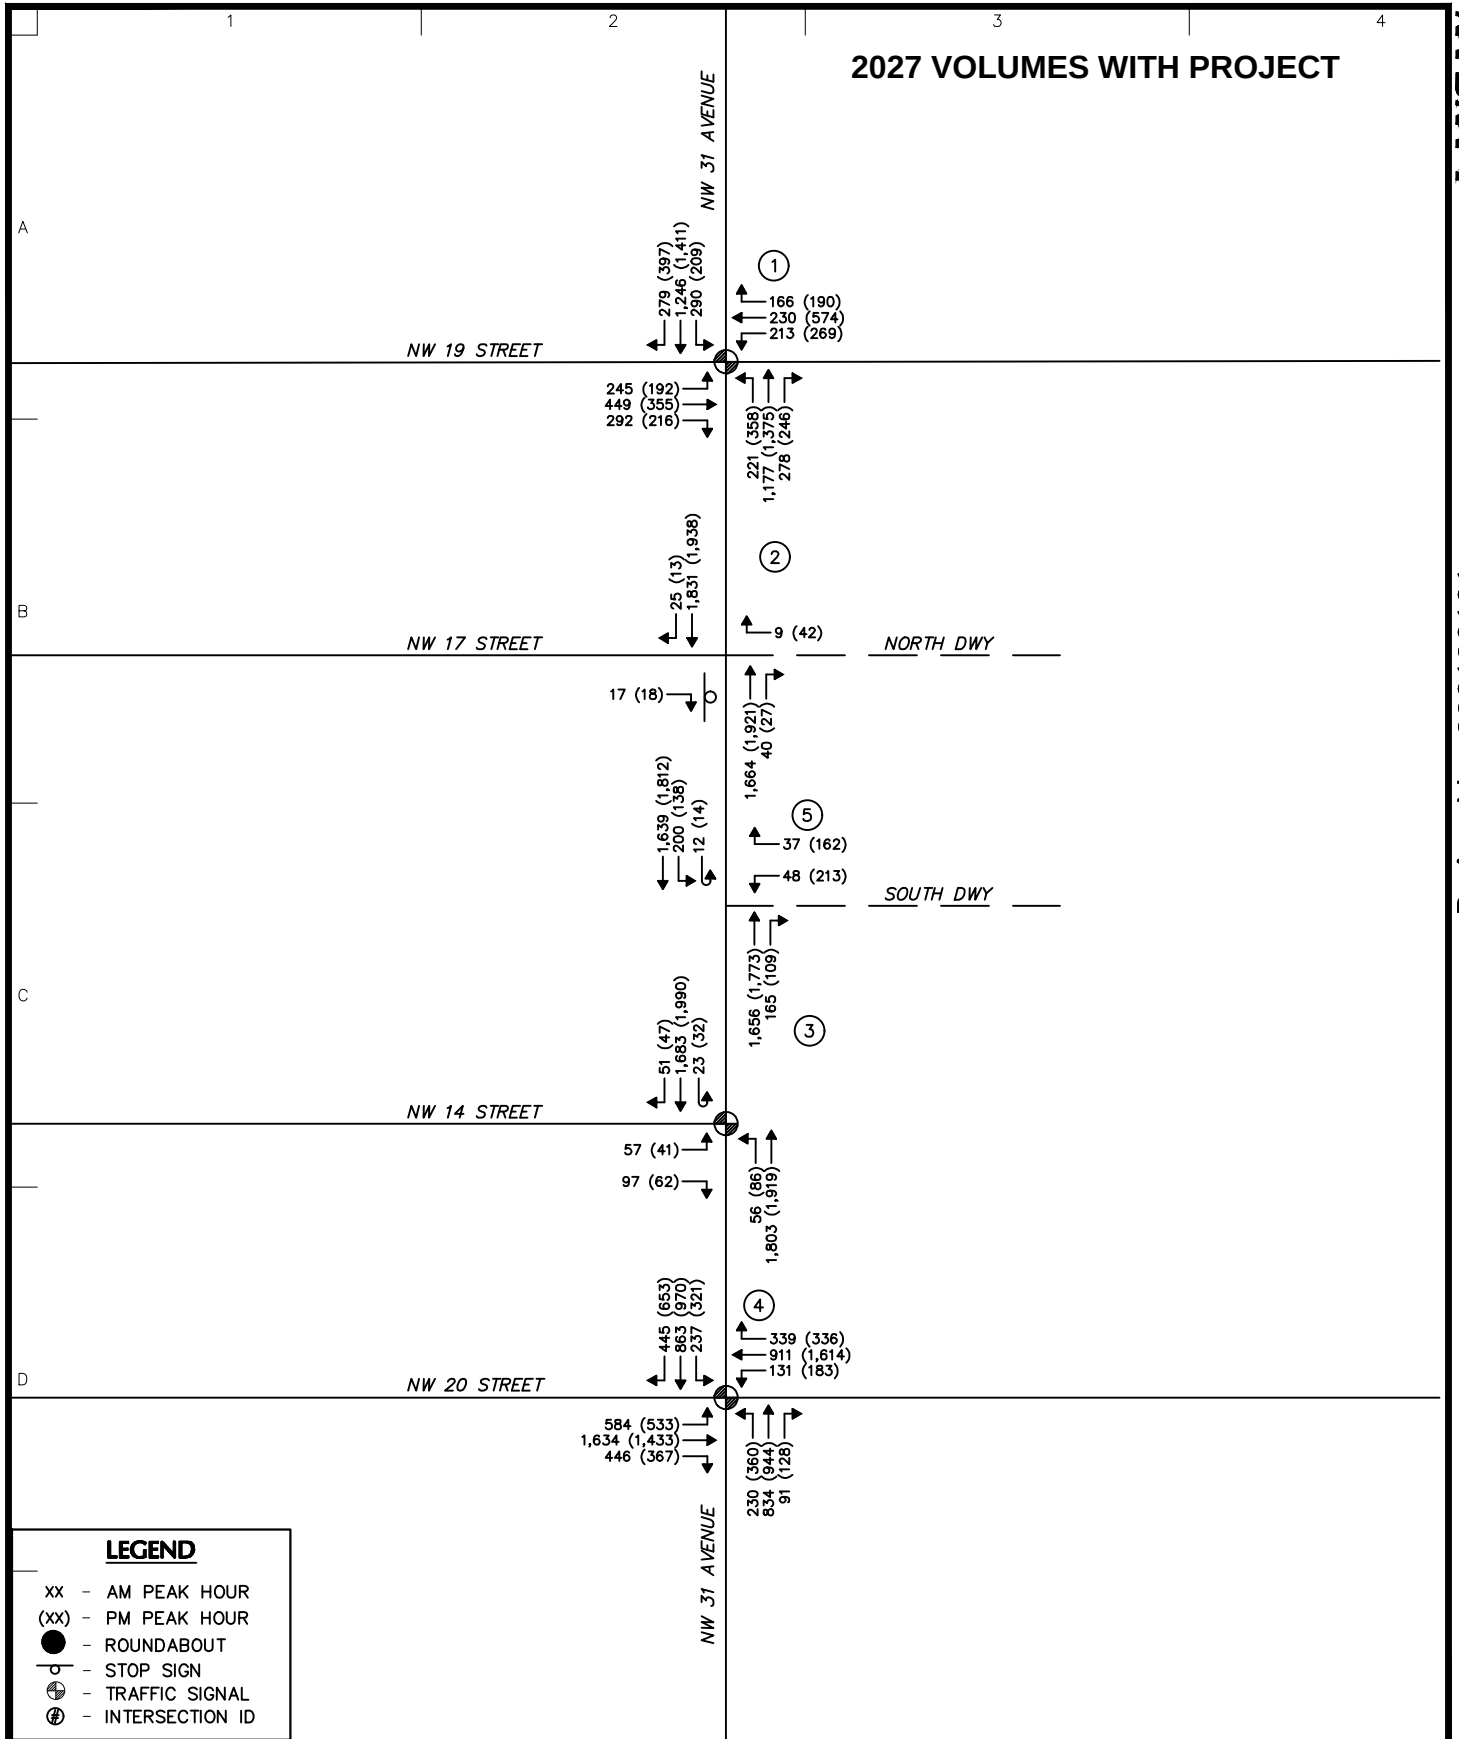

LANGAN Langan Engineering and Environmental Services, Inc. 110 East Broward Boulevard, Suite 1500 Fort Lauderdale, FL 33301 T: 954.320.2100 F: 954.320.2101 www.langan.com FL CERTIFICATE OF AUTHORIZATION NO. 00006601/LB8172/LB8198	Project CENTRAL BROWARD LOGISTICS FORT LAUDERDALE BROWARD COUNTY FLORIDA	Drawing Title 2027 BUILD TRAFFIC VOLUMES	Project No. 330130101 Date JULY 2024 Drawn By CWA Checked By MGP	Drawing No. 8 Sheet 8 of 8
---	--	---	--	--

EXHIBIT M

Broward County Transit Correspondence



Transportation Department
Service and Strategic Planning Division
1 N. University Drive, Suite 3100A • Plantation, Florida 33324 • 954-357-8300 • FAX 954-357-8382

VIA EMAIL

August 5, 2024

Nectaria M. Chakas, Esq.
Lochrie & Chakas, P.A.
699 N. Federal Highway, Suite 400
Fort Lauderdale, FL 33304

RE: Land Use Plan Amendment (LUPA) – Central Broward Logistics, Fort Lauderdale,
FL - Transit Verification Letter

Dear Ms. Chakas,

Broward County Transit (BCT) has reviewed your correspondence dated July 30, 2024, regarding the proposed LUPA for Central Broward Logistics, folio IDs 494232000100, 494232000070, 494232000030, 494232000040, 494232000050, Fort Lauderdale, FL for current and planned transit service. The transit service provided within a quarter mile of the amendment site is limited to BCT Fixed Routes 31, 40, and the community shuttle Lauderhill 6 – Route 751. Please refer to the following table for detailed information.

BUS ROUTE	DAYS OF SERVICE	SERVICE SPAN A.M. – P.M.	SERVICE FREQUENCY
BCT Route 31	WEEKDAY	5:22 A.M. – 12:21 P.M.	34 Minutes
	SATURDAY	5:26 A.M. – 12:05 P.M.	30 Minutes
	SUNDAY	6:30 A.M. – 11:01 P.M.	40 Minutes
BCT Route 40	WEEKDAY	5:26 A.M. – 11:10 P.M.	25 Minutes
	SATURDAY	5:30 A.M. – 11:10 P.M.	29 Minutes
	SUNDAY	6:40 A.M. – 8:26 P.M.	40 Minutes
Lauderhill 6 - Route 751	WEEKDAY	7:00 A.M. – 11:00 A.M. 3:00 P.M. – 7:00 P.M.	40 Minutes

BCT can accommodate additional transit demand, as described in the Mass Transit Analysis, with planned fixed route bus service to the amendment site.

As part of the Transportation Surtax, BCT will be implementing fixed route bus improvements, including shorter headways and increased span of service on weekdays and weekends, in addition to new service types like demand-response. The development of subject property will support the utilization of mass transit by increasing the residential opportunities along an existing transit route. The proposed development will provide safe circulation routes for pedestrians and bicycles including transit connectivity between existing sidewalks and proposed future bus stops.

Please be advised that the needs of any existing or future bus stops located adjacent or within the amendment site will be addressed during the project's development review process.

Please feel free to call me at 954-357-5481 or email me at dacohen@broward.org if you require any additional information or clarification on this matter.

Sincerely,

Daniel Cohen

Daniel Cohen

Service Planner

Service and Strategic Planning – Broward County Transit

EXHIBIT N

Historical and Cultural Resources Correspondence

Nectaria Chakas

From: Greenwood, Ezekiel <Ezekiel.Greenwood@dos.fl.gov>
Sent: Tuesday, July 30, 2024 1:29 PM
To: Nectaria Chakas
Subject: RE: Inquiring regarding properties in City of Fort Lauderdale, FL - having addresses of 1680 and 1690 NW 31st Avenue
Attachments: Map.pdf

Hello,



There are no previously recorded cultural resources within the search area. I have attached a PDF map for your reference. Please let me know if there is anything else you need.

This record search is for informational purposes only and does NOT constitute a project review. This search only identifies resources recorded at the Florida Master Site File and does NOT provide project approval from the Division of Historical Resources. Contact the Compliance and Review Section of the Division of Historical Resources at 850-245-6333 for project review information.

EZEKIEL GREENWOOD

Historic Data Analyst | Florida Master Site File | Bureau of Historic Preservation | Division of Historical Resources |
Florida Department of State | 500 South Bronough Street | Tallahassee, Florida
32399 | 850.245.6315 | 1.800.847.7278 | Fax: 850.245.6439 | flheritage.com

From: Nectaria Chakas <nchakas@lochrielaw.com>
Sent: Tuesday, July 30, 2024 1:00 PM
To: FMSFILE <FMSFILE@dos.myflorida.com>
Subject: Inquiring regarding properties in City of Fort Lauderdale, FL - having addresses of 1680 and 1690 NW 31st Avenue

EMAIL RECEIVED FROM EXTERNAL SOURCE

The attachments/links in this message have been scanned by Proofpoint.

Hello.

I would like to request information regarding the attached 5 parcels shown on the attached documents (Property Appraiser Records). The properties are located in the City of Fort Lauderdale at 1680 and 1690 NW 31st Avenue.

I am completing an application for development approvals with the City of Fort Lauderdale and Broward County and the application requests confirmation that the site (which is currently vacant) is not listed on the Florida Master File for Historic Places or Archaeological significance.

Please let me know if there is anything else you need from me in order to complete this request.

Thank you!

Nectaria M. Chakas, Esq. | LOCHRIE & CHAKAS, P.A.

699 N. Federal Highway, Suite 400, Fort Lauderdale, FL 33304

Direct: 954-779-1123

E-Mail: NChakas@LochrieLaw.com



Esri, HERE, Garmin, (c) OpenStreetMap contributors, Sources: Esri, HERE, Garmin, Intermap, increment P Corp., GEBCO, USGS, FAO, NPS, NRCAN, GeoBase, IGN, Kadaster NL, Ordnance Survey, Esri Japan, METI, Esri China (Hong Kong), (c) OpenStreetMap contributors, and the GIS User Community, Source: Esri, Maxar, Earthstar Geographics, and the GIS User Community

TRAFFIC IMPACT ANALYSIS

For


Central Broward Logistics Industrial Development Fort Lauderdale, Florida

Prepared For:

**Prologis
8355 NW 12th Street
South Miami, FL 33143**

Prepared By:

**Langan Engineering & Environmental Services, LLC
1221 Brickell Avenue, Suite 1800
Miami, FL 33016
FL Certificate of Authorization No: 6601**

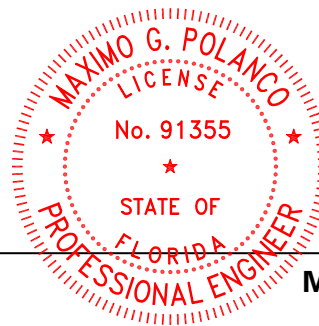

This item has been digitally signed and sealed by Maximo Polanco, PE on the date adjacent to the seal.

Printed copies of this document are not considered signed and sealed and the signature must be verified on any electronic copies.

**Maximo G. Polanco, P.E.
P.E. License No. 91355**

A handwritten signature in blue ink, appearing to read "E. Schwarz".

**Eric Schwarz, P.E., LEED AP
Principal/Vice President**

August 2024

LANGAN

330130101

Table of Contents

EXECUTIVE SUMMARY	i
1.0 INTRODUCTION.....	1
1.1 Project Description	1
1.2 Study Methodology and Study Area.....	2
2.0 DESCRIPTION OF EXISTING CONDITIONS	3
2.1 Roadway Characteristics	3
2.2 Traffic Counts and Volumes	4
2.3 Intersection Capacity Analysis (Level of Service)	4
3.0 PLANNED AND PROGRAMMED ROADWAY IMPROVEMENTS	6
4.0 NO-BUILD CONDITIONS	7
4.1 Background/No-Build Traffic.....	7
4.2 Intersection Analysis No Build Conditions.....	7
5.0 BUILD CONDITIONS.....	8
5.1 Site-Generated Trips.....	8
5.2 Trip Distribution	8
5.3 Intersection Analysis Build Conditions.....	9
5.4 Driveway Volumes and Turn Lane Analysis	10
6.0 MODES OF TRANSPORTATION.....	11
7.0 TRAFFIC SIGNAL WARRANT ANALYSIS	12
8.0 LOADING OPERATIONS	14
9.0 CONCLUSIONS.....	15

List of Figures

Figure 1 - Site Location Map
Figure 2 - Intersection Lane Configurations
Figure 3 - 2024 Existing Peak-Hour Traffic Volumes
Figure 4 - 2027 No-Build Peak-Hour Traffic Volumes
Figure 5 - Project Traffic Distribution
Figure 6 - Project Traffic Assignment
Figure 7 - Diverted Trips
Figure 8 - 2027 Build Peak-Hour Traffic Volumes
Figure 9 - Pedestrian Access

List of Tables

Table 1 - 2024 Existing Conditions Intersection Capacity Analysis Summary
Table 2 - 2027 No-Build Conditions Intersection Capacity Analysis Summary
Table 3 - Trip Generation Estimates
Table 4 - 2027 Build Conditions Intersection Capacity Analysis Summary
Table 5 - Traffic Signal Warrant Analysis

Appendices

Appendix A - Figures
Appendix B - Site Plan
Appendix C - Methodology
Appendix D - Traffic, TAZ, Signal Timing Data, Census Data & FDOT Tables
Appendix E - Intersection Volume Spreadsheets
Appendix F - Intersection Capacity Reports
Appendix G - Trip Generation Data
Appendix H - Traffic Signal Warrant Analysis

EXECUTIVE SUMMARY

Langan Engineering & Environmental Services, LLC, was retained to prepare a traffic-impact analysis for the proposed Central Broward Logistics Industrial development in Fort Lauderdale, Florida. The traffic analysis demonstrates that the proposed development is not expected to significantly impact the surrounding roadway network. The 40.7-acre site is located east of NW 31st Avenue between NW 17th Court and NW 15th Court in Fort Lauderdale, Florida and is currently occupied by Rock Pit Lake as well as vacant land. The proposed redevelopment will comprise of filling in the lake and the construction of five warehouse buildings totaling ±570,000 square feet expected to be built by 2027. We analyzed three signalized intersections and one stop-sign controlled intersection for the 2027 build conditions. The peak-hour traffic-impact analyses with the proposed development's impacts in 2027 yielded the following results:

- o The study intersections are expected to operate within their adopted Level of Service (LOS), except for the intersection of NW 31st Avenue and Sunrise Boulevard, which is expected to operate beyond capacity during the afternoon peak hour with and without the proposed development impacts.
- o Minor signal timing optimization is recommended to improve the traffic operations at the intersections of NW 31st Avenue at NW 19th Street and Sunrise Boulevard.
- o We analyzed the proposed main driveway to NW 31st Avenue under signalized conditions to achieve an acceptable LOS, and is expected to operate at LOS D or better during the morning and afternoon peak hours.
- o Due to right-of-way constraints, an exclusive right-turn lane cannot be provided. Therefore, the development will provide a 220-foot on-site stacking/queuing area to the first point of conflict to avoid any delay to the traffic flow entering the site and ensure that there are no impacts to NW 31st Avenue. Additionally, an exclusive 250-foot southbound left turn lane at the proposed main driveway is warranted, which the developer has agreed to construct.
- o Based on future traffic conditions, a traffic signal is warranted at the proposed main driveway to NW 31st Avenue.

We conducted intersection-capacity analyses for the existing, no-build (future without project), and build (future with project) conditions. The proposed development is expected to generate 3,671 daily, 496 morning peak-hour, and 684 afternoon net new peak-hour trips.

Proposed Improvements

In order to mitigate the expected traffic impacts the development is proposing to construct the following roadway/traffic improvements.

1. Construct a traffic signal at the project's main driveway on NW 31st Avenue.
2. Close the existing median opening at the intersection of NW 31st Avenue and NW 17th Street.
3. Construct a new median opening with a southbound left-turn lane at the project's main driveway.
4. Signal timing optimization, without changing cycle length, at the intersections of NW 31st Avenue at NW 19th Street and Sunrise Boulevard.

1.0 INTRODUCTION

Langan was retained to prepare this impact-analysis report for the proposed Central Broward Logistics Industrial development. The 40.7-acre site is located east of NW 31st Avenue between NW 17th Court and NW 15th Court in Fort Lauderdale, Florida and is currently occupied by Rock Pit Lake as well as vacant land. The proposed redevelopment will comprise of filling in the lake and the construction of five warehouse buildings totaling ±570,000 square feet expected to be built by 2027.

We analyzed three signalized intersections and one stop-sign controlled intersection for the 2027 build conditions. We found that all the study intersections are expected to operate within their adopted Level of Service (LOS) during the morning and afternoon peak hours with the proposed development's impacts, except for the intersection of NW 31st Avenue and Sunrise Boulevard, which is expected to operate beyond capacity during the afternoon peak hour with and without the proposed project's impacts. We optimized the signal timing, without changing the cycle length, of two of the signalized intersections to mitigate most of the movements and approaches that are expected to operate beyond capacity during the morning and afternoon peak hours. The proposed development is expected to impact the one failing intersection (NW 31st Avenue and Sunrise Boulevard) at less than five percent of the total traffic, which is the threshold for significantly impacting an intersection. As such, no further mitigation beyond signal timing optimization should be required. This report presents the traffic data and traffic impact analysis for this proposed development.

1.1 Project Description

Appendix A contains the figures of this report and **Figure 1** illustrates the site location. **Appendix B** contains a copy of the site plan showing the proposed development program and the development parcels (Property ID Nos. 494232000100; 494232000070; 494232000040; 494232000030 & 494232000050). The proposed development will have access through two driveway connections to NW 31st Avenue. The north driveway will operate as a right-turn only ingress/egress driveway. The south driveway (main driveway) will align with the proposed new median opening and will operate as a full access driveway. Both driveways will provide access to the warehouse facility, with the main driveway serving as the direct route with access to all buildings.

1.2 Study Methodology and Study Area

Langan undertook the following steps to prepare this study in accordance with the methodology requirements of the City of Fort Lauderdale Traffic Engineering Division. **Appendix C** contains a copy of the methodology letter.

- Collected morning (7 to 9 AM) and afternoon (4 to 6 PM) peak-hour vehicle turning-movement volumes at the following study intersections:
 - o NW 31st Avenue and NW 19th Street (signalized)
 - o NW 31st Avenue and NW 17th Street (unsignalized)
 - o NW 31st Avenue and NW 14th Street (signalized)
 - o NW 31st Avenue and Sunrise Boulevard (signalized)
- Collected 24-hour ATR data along NW 31st Avenue between NW 19th Street and Sunrise Boulevard.
- Used Peak Season Conversion Factors (PSCF) from the Florida Department of Transportation (FDOT) to convert the traffic data into peak-season volumes.
- Prepared trip-generation estimates for the proposed development, based on accepted trip-generation rates developed by the Institute of Transportation Engineers (ITE)
- Calculated a growth rate for background traffic by using FDOT historical data from traffic-count stations near the project. Since the FDOT historical data yielded a declining rate, we used a 0.5% growth rate to provide a conservative analysis.
- Developed trip-distribution estimates for the project using census data and the Journey to Work (JTW) model. The OnTheMap website, created by the United States Census Bureau, was used to produce a work destination report based on census blocks. The report produces the number of people who commute to the selected work census blocks from home census blocks. Work census blocks are designated as census blocks that are within a 5-mile radius of the project site. Preferred routes were then assigned to the roadway originating from the project site that follows the JTW distribution. Additionally, 24-hour traffic data along NW 31st Avenue was collected to determine the breakdown of vehicular traffic deriving from the north and from the south.
- Prepared morning and afternoon peak-hour intersection-capacity analyses for the following conditions at the study intersections: 2024 existing, 2027 future no-build, and 2027 future build.
- Prepared tables summarizing the LOS and delay for each intersection and intersection approaches for the existing, no-build, and build conditions.
- Calculated the morning and afternoon peak-hour LOS intersection-capacity analyses of the development's driveways for the 2027 build conditions.
- Evaluated all nine of the Manual of Uniform Traffic Control Devices (MUTCD) traffic signal warrants for the intersection NW 31st Avenue and the proposed main driveway.

2.0 DESCRIPTION OF EXISTING CONDITIONS

Langan visited the study area to collect the lane-configuration and traffic-control data shown in **Figure 2. Appendix D** contains the county's signal-timing data.

2.1 Roadway Characteristics

NW 31st Avenue

NW 31st Avenue is a six-lane, divided, north-south, county-maintained minor arterial with a 35 MPH posted speed limit.

NW 19th Street

NW 19th Street is a four-lane, divided, east-west, county-maintained major collector with a 35 MPH posted speed limit.

NW 17th Street

NW 17th Street is a two-lane, undivided, east-west, city-maintained local roadway with a 25 MPH posted speed limit.

NW 14th Street

NW 14th Street is a two-lane, undivided, east-west, city-maintained local roadway with a 25 MPH posted speed limit.

Sunrise Boulevard

Sunrise Boulevard is a six-lane, divided, east-west, state-maintained principal arterial roadway with a 45 MPH posted speed limit.

2.2 Traffic Counts and Volumes

Traffic-volume data was collected on Wednesday, October 25, 2023, from 7:00 to 9:00 AM and 4:00 to 6:00 PM at each of the study intersections. The traffic data collected in 2023 was grown annually at a rate of 0.5% to project the volumes into the 2024 existing year. The rate of 0.5% was selected based on available FDOT AADT stations in the vicinity of the project which indicated a declining trend of the traffic volumes in the area. Therefore, to provide a conservative analysis 0.5% growth rate was applied to the 2023 data. We then applied FDOT's seasonal adjustment factor (1.04) to convert the traffic data into peak season volumes. We compared the data of each intersection and determined that the morning peak hour occurred between 7:15 and 8:15 AM and the afternoon peak hour between 5:00 and 6:00 PM. **Figure 3** illustrates the existing weekday morning and afternoon peak-hour traffic volumes. Appendix D contains the traffic data and seasonal adjustment factor.

2.3 Intersection Capacity Analysis (Level of Service)

We conducted 2024 existing-conditions capacity analyses for the study intersections using Synchro software. We found that all study intersections are operating within their adopted LOS during the morning and afternoon peak hours, except for the intersection at NW 31st Avenue and Sunrise Boulevard, which is operating beyond capacity during the afternoon peak hour. **Table 1** summarizes the results of the existing conditions analysis. **Appendix E** contains intersection-volume tables; **Appendix F** contains the capacity-analyses worksheets.

Table 1 - 2024 Existing Intersection Capacity Analysis Summary

Location	Traffic Control	Approach	AM Peak Hour		PM Peak Hour	
			LOS	Delay (sec/veh)	LOS	Delay (sec/veh)
(1) NW 31 Avenue & NW 19 Street	Signalized	Overall	D	44.4	E	64.2
(2) NW 31 Avenue & NW 17 Street	Unsignalized	Eastbound	D	25.4	E	46.2
(3) NW 31 Avenue & NW 14 Street	Signalized	Overall	A	6.3	A	6.0
(4) NW 31 Avenue & Sunrise Boulevard	Signalized	Overall	E	67.6	F	83.1

Capacity analyses for stop-sign controlled intersections are calculated for certain intersection approaches, not for the entire intersection. The stop-sign controlled approaches of stop-sign controlled intersections often exceed their adopted LOS during peak hours because all vehicles

must stop and incur a delay before proceeding through the intersection. Capacity analysis provides an indication of the adequacy of intersection and roadway facilities to serve traffic demand. The evaluation criteria used to analyze the study intersections are based on the *2010 Highway Capacity Manual* published by the Transportation Research Board.

3.0 PLANNED AND PROGRAMMED ROADWAY IMPROVEMENTS

We reviewed the Broward County 2045 Metropolitan Transportation Plan (MTP) and the FDOT Five Year Work Program (2024 through 2028) and found no planned or approved projects that would impact our study intersections or roadways.

4.0 NO-BUILD CONDITIONS

This section of the report covers background traffic growth and future traffic volumes used to evaluate the no-build conditions. The no-build conditions evaluate future traffic volumes without the impacts of the proposed residential development.

4.1 Background/No-Build Traffic

Background, or no-build traffic volumes, account for annual increases in traffic from approved and unbuilt land-development projects and historical increases in traffic volumes. Developing no-build traffic operating conditions allows us to project what can be expected to exist in the study area without the proposed development.

We developed 2027 no-build traffic volumes by applying a compounded growth rate to the 2024 volumes. Since the FDOT historical data yielded a declining rate, we conservatively applied a 0.5 percent growth rate. The growth-rate factor accounts for increased background traffic volumes and was applied to the existing volumes to develop 2027 no-build traffic volumes. Appendix D includes excerpts of the growth rate calculations.

4.2 Intersection Analysis No Build Conditions

The intersection capacity analyses show that the study intersections are expected to operate within their adopted LOS during the morning and afternoon peak hours for the 2027 no-build conditions except for the intersection of NW 31st Avenue and Sunrise Boulevard, which is expected to operate beyond capacity during the afternoon peak hour. **Figure 4** illustrates the 2027 no-build traffic volumes. **Table 2** summarizes the results of the 2027 no-build conditions capacity analysis. Appendix F contains the capacity-analyses worksheets.

Table 2 - 2027 No Build Intersection Capacity Analysis Summary

Location	Traffic Control	Approach	AM Peak Hour		PM Peak Hour	
			LOS	Delay (sec/veh)	LOS	Delay (sec/veh)
(1) NW 31 Avenue & NW 19 Street	Signalized	Overall	D	49.4	E	62.7
(2) NW 31 Avenue & NW 17 Street	Unsignalized	Eastbound	D	26.2	E	48.8
(3) NW 31 Avenue & NW 14 Street	Signalized	Overall	A	6.2	A	6.2
(4) NW 31 Avenue & Sunrise Boulevard	Signalized	Overall	E	69.4	F	85.6

5.0 BUILD CONDITIONS

This section of the report covers site-generated trips, trip distribution, and future traffic volumes used to evaluate the build conditions. The evaluation of the build conditions analyzes the future traffic volumes for the anticipated build-out year of the residential development by adding the development-generated traffic to the 2027 no-build peak hour traffic volumes.

5.1 Site-Generated Trips

The proposed development is expected to generate 3,671 daily, 496 morning peak-hour, and 684 afternoon peak-hour net-new trips. We prepared daily, morning peak-hour, and afternoon peak-hour trip estimates for the proposed development using equations from the 11th Edition of the *ITE Trip Generation Manual* based on Land Use 155 – High-Cube Fulfillment Center Warehouse (Sort). **Table 3** summarizes the trip-generation estimates for the proposed development. **Appendix G** contains the trip-generation data.

Table 3 - Trip Generation Estimates

Use	Size	Daily	Weekday Morning Peak Hour			Weekday Afternoon Peak Hour		
			In	Out	Total	In	Out	Total
High-Cube Fulfillment Center Warehouse (Sort)	570,000 SF	3,671	402	94	496	267	417	684

5.2 Trip Distribution

We used census data and the Journey to Work (JTW) Model to determine the directional distribution of site-generated trips. The OnTheMap website, created by the United States Census Bureau, was used to produce a work destination report based on census blocks. The report produces the number of people who commute to the selected work census blocks from home census blocks. Work census blocks were designated as census blocks that are within a 5-mile radius of the project site. A distribution was developed based on the direction of the home census blocks from the work census blocks and the number of employees in each home census block. Preferred routes were then assigned to the existing roadway, originating from the project site that follows the JTW distribution. Additionally, we collected 24-hour traffic data along NW 31st Avenue to determine the breakdown of vehicular traffic deriving from the north and from the south. Both methods determined that approximately 49% of the project traffic is expected to access the site from the north and approximately 51% of the project traffic is expected to derive from the south. Attachment C contains the census data and 24-hour volume spreadsheet. **Figure 5** shows the proposed development's traffic distributions to the study intersections. **Figure 6**

illustrates the morning and afternoon development-traffic assignments at the study intersections. Under the future build conditions, the existing median opening at NW 17th Street and NW 31st Avenue will be closed, and a new full access opening will align with the proposed main driveway. As such, eastbound left, southbound left, and northbound left turn movements at the intersection of NW 17th Street and NW 31st Avenue were rerouted, as shown in **Figure 7**.

5.3 Intersection Analysis Build Conditions

We conducted capacity analyses for the study intersections and determined that all study intersections are expected to operate within their adopted LOS during the morning and afternoon peak hours with the development's impacts in the 2027 build conditions except for the intersection of Sunrise Boulevard and NW 31st Avenue, which is expected to operate beyond capacity during the afternoon peak hour with and without the proposed development's impacts. We optimized the signal timing, without changing the cycle length, of the signalized intersections at NW 31st Avenue and NW 19th Street and Sunrise Boulevard to mitigate the movements and approaches that are expected to operate beyond capacity during the morning and afternoon peak hours. Although the intersection at Sunrise Boulevard and NW 31st Avenue is still expected to operate beyond capacity under the proposed signal timing, we note that the proposed development is expected to impact the subject intersection at most by 4.45 percent of the total traffic at the intersection, which is below the five percent significance threshold. As such, no further mitigation beyond signal timing optimization should be required.

The stop-sign controlled intersection is expected to operate at LOS C during the morning and afternoon peak hour period. We analyzed this intersection under the proposed configuration with the existing median closed. As such, the eastbound approach is now restricted to right turns only. The 2027 build traffic volumes were derived by adding the total site-generated trips to the 2027 no-build traffic volumes. **Figure 8** illustrates the 2027 build morning and afternoon peak-hour traffic volumes. **Table 4** summarizes the 2027 build LOS for the morning and afternoon peak hours.

Table 4 - 2027 Build Intersection Capacity Analysis Summary

Location	Traffic Control	Approach	AM Peak Hour		PM Peak Hour	
			LOS	Delay (sec/veh)	LOS	Delay (sec/veh)
(1) NW 31 Avenue & NW 19 Street	Signalized	Overall	E	57.6	E	74.1
		Overall ^[1]	D	42.3	E	70.6
(2) NW 31 Avenue & NW 17 Street	Unsignalized	Overall	C	22.5	C	25.5
(3) NW 31 Avenue & NW 14 Street	Signalized	Overall	A	4.8	A	6.6
(4) NW 31 Avenue & Sunrise Boulevard	Signalized	Overall	E	77.8	F	107.7
		Overall ^[1]	E	75.0	F	97.3

[1] Optimized signal timing without changing cycle length

5.4 Driveway Volumes and Turn Lane Analysis

We analyzed the development's proposed driveway connections to NW 31st Avenue and determined that the north driveway is expected to operate at LOS D during the morning and afternoon peak hours, and the main driveway (south driveway) is expected to operate beyond capacity during the morning and afternoon peak hours. We analyzed the main driveway under signalized conditions to improve the intersection to operate at LOS B during the morning and afternoon peak hours. The developer has agreed to construct a signal at this intersection. The proposed north driveway will operate as a right-turn only ingress/egress driveway, while the main driveway (south driveway) will operate as a full-access driveway.

We analyzed the need for exclusive turn lanes at the proposed driveway connections to NW 31st Avenue based on Broward County's Code of Ordinances Sec. 5-192 and found that the development warrants a right-turn lane and left-turn lane at the proposed main driveway connection. However, given the right-of-way constraints, an exclusive turn lane cannot be provided and the development will provide a 220-feet of stacking/queuing area to the first point of conflict to avoid any delay to the traffic flow entering the site and ensure that there are no impacts to NW 31st Avenue. The southbound left-turn lane will have minimum 250-feet of deceleration lane. Figure 8 includes the project site generated trips at the driveway connections to public roadways; Appendix F contains the capacity analysis worksheets and an excerpt from the FDOT Access Management Guidebook. The site plan included in Appendix B shows the proposed south bound left-turn lane and median opening.

6.0 MODES OF TRANSPORTATION

The site abuts NW 31st Avenue and there are existing sidewalks along both sides of the road. The proposed development is approximately a one-minute walk to the nearest bus stop located at NW 31st Avenue and NW 16th Street and is served by Broward County Bus Route 40. Crosswalks will be installed at the proposed signalized intersection at the proposed main driveway and NW 31st Avenue. Therefore, the proposed development has direct access to the public transportation in the area. Additionally, dedicated bike lanes are currently striped on NW 31st Avenue. Appendix D contains a copy of the transit route maps. **Figure 9** shows the pedestrian access to the site.

7.0 TRAFFIC SIGNAL WARRANT ANALYSIS

We conducted a traffic-signal warrant analysis for the intersection of NW 31st Avenue and the proposed main driveway (south driveway) and found that the intersection warrants a traffic signal in the future build conditions. We evaluated the need for traffic signals using the traffic-signal warrants from the current edition of the MUTCD and determined that the future build volumes at the intersection meets Warrant 1B (Eight-Hour Volume), Warrant 2 (Four-Hour Vehicular Volume) and Warrant 3 (Peak-Hour Vehicular Volume). We performed the following tasks to evaluate the intersections:

- Collected 24 hours of approach-volume data on Tuesday, October 24, 2023, Wednesday, October 25, 2023, and Thursday, October 26, 2023, and used the data with the highest traffic volume observed.
- Developed peak season volumes by applying the Peak Season Conversion Factor (PSCF) factor to the existing volumes.
- Evaluated the major approaches (NW 31st Avenue) as a three-lane approach and the minor approach (the project driveway) as a one-lane approach.
- Evaluated all nine of the MUTCD traffic signal warrants.
- Used Warrant 1 (Eight-Hour Vehicular Volume), Warrant 2 (Four-Hour Vehicular Volume), and Warrant 3 (Peak-Hour Vehicular Volume) to determine the need for traffic signals at the subject intersections.

The current MUTCD provides nine traffic signal warrants, but only warrants one, two, and three are applicable to the subject intersection. Warrant 1 is evaluated using eight hours of intersection volume data and includes two criteria, conditions A and B. Condition A is based on the minimum vehicular volume and is intended for applications where a large volume of intersecting traffic is the main reason for installing the traffic signal. Condition B is based on the interruption of continuous traffic and is intended for application at locations where condition A is not satisfied and where the traffic volume on a major street is so high that traffic on the minor street experiences excessive delay or conflict in entering or crossing the major street. Conditions A and B are applied separately but can be combined when neither A or B are met and should be applied after an adequate trial of other alternatives to reduce delay has failed. Warrant 2 is evaluated using four hours of intersection volume data and is applied where the volume of the intersecting traffic is the principal reason to consider the installation of a traffic signal. Similarly, Warrant 3 is evaluated using one hour of intersection volume data, and is applied where the volume of the intersecting traffic is the principal reason to consider the installation of a traffic signal. **Table 5** summarizes the results of the analysis and indicates that traffic signals are warranted at the

proposed main driveway. The signal warrant analysis data and analysis tables are included in **Appendix H**. The raw traffic data is included in Appendix D.

Table 5 - Traffic Signal Warrant Analysis Summary

Warrant	NW 31 st Avenue and Main Driveway (Build Conditions)	
	Applicable	Warranted
1 - Eight-Hour Vehicular Volume	YES	YES
2 - Four-Hour Vehicular Volume	YES	YES
3 - Peak Hour	YES	YES
4 - Pedestrian Volume	NO	NO
5 - School Crossing	NO	NO
6 - Coordinated Signal System	NO	NO
7 - Crash Experience	NO	NO
8 - Roadway Network	NO	NO
9 - Intersection Near a Grade Crossing	NO	NO

8.0 LOADING OPERATIONS

The proposed development is proposing an on-site loading area to avoid pedestrian/vehicular conflicts within the proposed development. The proposed loading areas will be located at each warehouse building to provide efficient access to the facilities. The timeframes for such activities will be controlled by the proposed development. The proposed loading area will also serve as the trash pick-up location where trash will be pulled outside by employees in the timeframes coordinated with the City of Fort Lauderdale Public Works. Appendix B provides the turning movement plans.

9.0 CONCLUSIONS

Langan performed a traffic-impact analysis for the Central Broward Logistics industrial development expected to be completed by 2027 and found that the proposed development will not have a significant impact on the surrounding roadway network. The analysis shows the following results for the 2027 build conditions:

- o The study intersections are expected to operate within their adopted Level of Service (LOS) during the morning and afternoon peak hours with the proposed project's impacts, except for the intersection of NW 31st Avenue and Sunrise Boulevard, which is expected to operate beyond capacity during the afternoon peak hour with and without the proposed project's impacts.
- o We optimized the signal timing, without changing the cycle length, of two of the signalized intersections to improve certain movements and approaches during the morning and afternoon peak hours.
 - o Although the intersection of NW 31st Avenue and NW 19th Street is expected to operate within its adopted LOS during the morning and afternoon peak hour periods, certain movements are expected to operate beyond capacity. Through signal timing optimization, most of the failing movements were improved to a condition that is better than the 2027 no-build condition for the morning and afternoon peak hour periods.
 - o Through signal timing optimization, most of the failing movements on NW 31st Avenue and Sunrise Boulevard were improved to a condition that is better than the 2027 no-build condition for the morning and afternoon peak hour periods. The proposed development is expected to impact the subject intersection by 4.45 percent of the total traffic at the intersection, which is less than the five percent significance threshold. As such, no further mitigation beyond signal timing optimization should be required.
- o The stop-controlled approach of the stop-sign controlled intersection is expected to operate within its adopted LOS during the morning and afternoon peak hour periods.
- o The proposed main driveway connection to NW 31st Avenue is expected to operate beyond capacity during the morning and afternoon peak hour periods. We analyzed the intersection under signalized conditions to achieve an acceptable LOS. The proposed north driveway connection to NW 31st Avenue is expected to operate at LOS D or better during the morning and afternoon peak hours.

- o The expected volumes from the proposed development warrant the need for an exclusive northbound right turn lane at the proposed main driveway connection to NW 31st Avenue. However, given the right-of-way constraints, an exclusive right-turn lane cannot be provided. Therefore, the development will provide a 220-foot onsite stacking/queuing area to the first point of conflict to avoid any delay to the traffic flow entering the site and ensure that there are no impacts to NW 31st Avenue. Additionally, an exclusive southbound left turn lane at the proposed main driveway is warranted, which the developer has agreed to construct.
- o We performed a traffic signal warrant analysis at the proposed main driveway and NW 31st Avenue and determined that a traffic signal is warranted in the future conditions with the proposed project.

Proposed Improvements


1. Construct a traffic signal at the project's main driveway on NW 31st Avenue.
2. Close the existing median opening at the intersection of NW 31st Avenue and NW 17th Street.
3. Construct a new median opening with a southbound left-turn lane at the project's main driveway.
4. Signal timing optimization, without changing cycle length, at the intersections of NW 31st Avenue at NW 19th Street and Sunrise Boulevard.

APPENDIX A


FIGURES




LANGAN Langan Engineering and Environmental Services, Inc. 110 East Broward Boulevard, Suite 1500 Fort Lauderdale, FL 33301 T: 954.320.2100 F: 954.320.2101 www.langan.com FL CERTIFICATE OF AUTHORIZATION NO. 00006601/LB8172/LB8198	Project		Drawing Title		Project No.	Drawing No.
	CENTRAL BROWARD LOGISTICS FORT LAUDERDALE BROWARD COUNTY FLORIDA		SITE LOCATION MAP		330130101	1 Sheet 2 of 9
					Date	
					JULY 2024	
					Drawn By	
					CWA	
					Checked By	
					MGP	

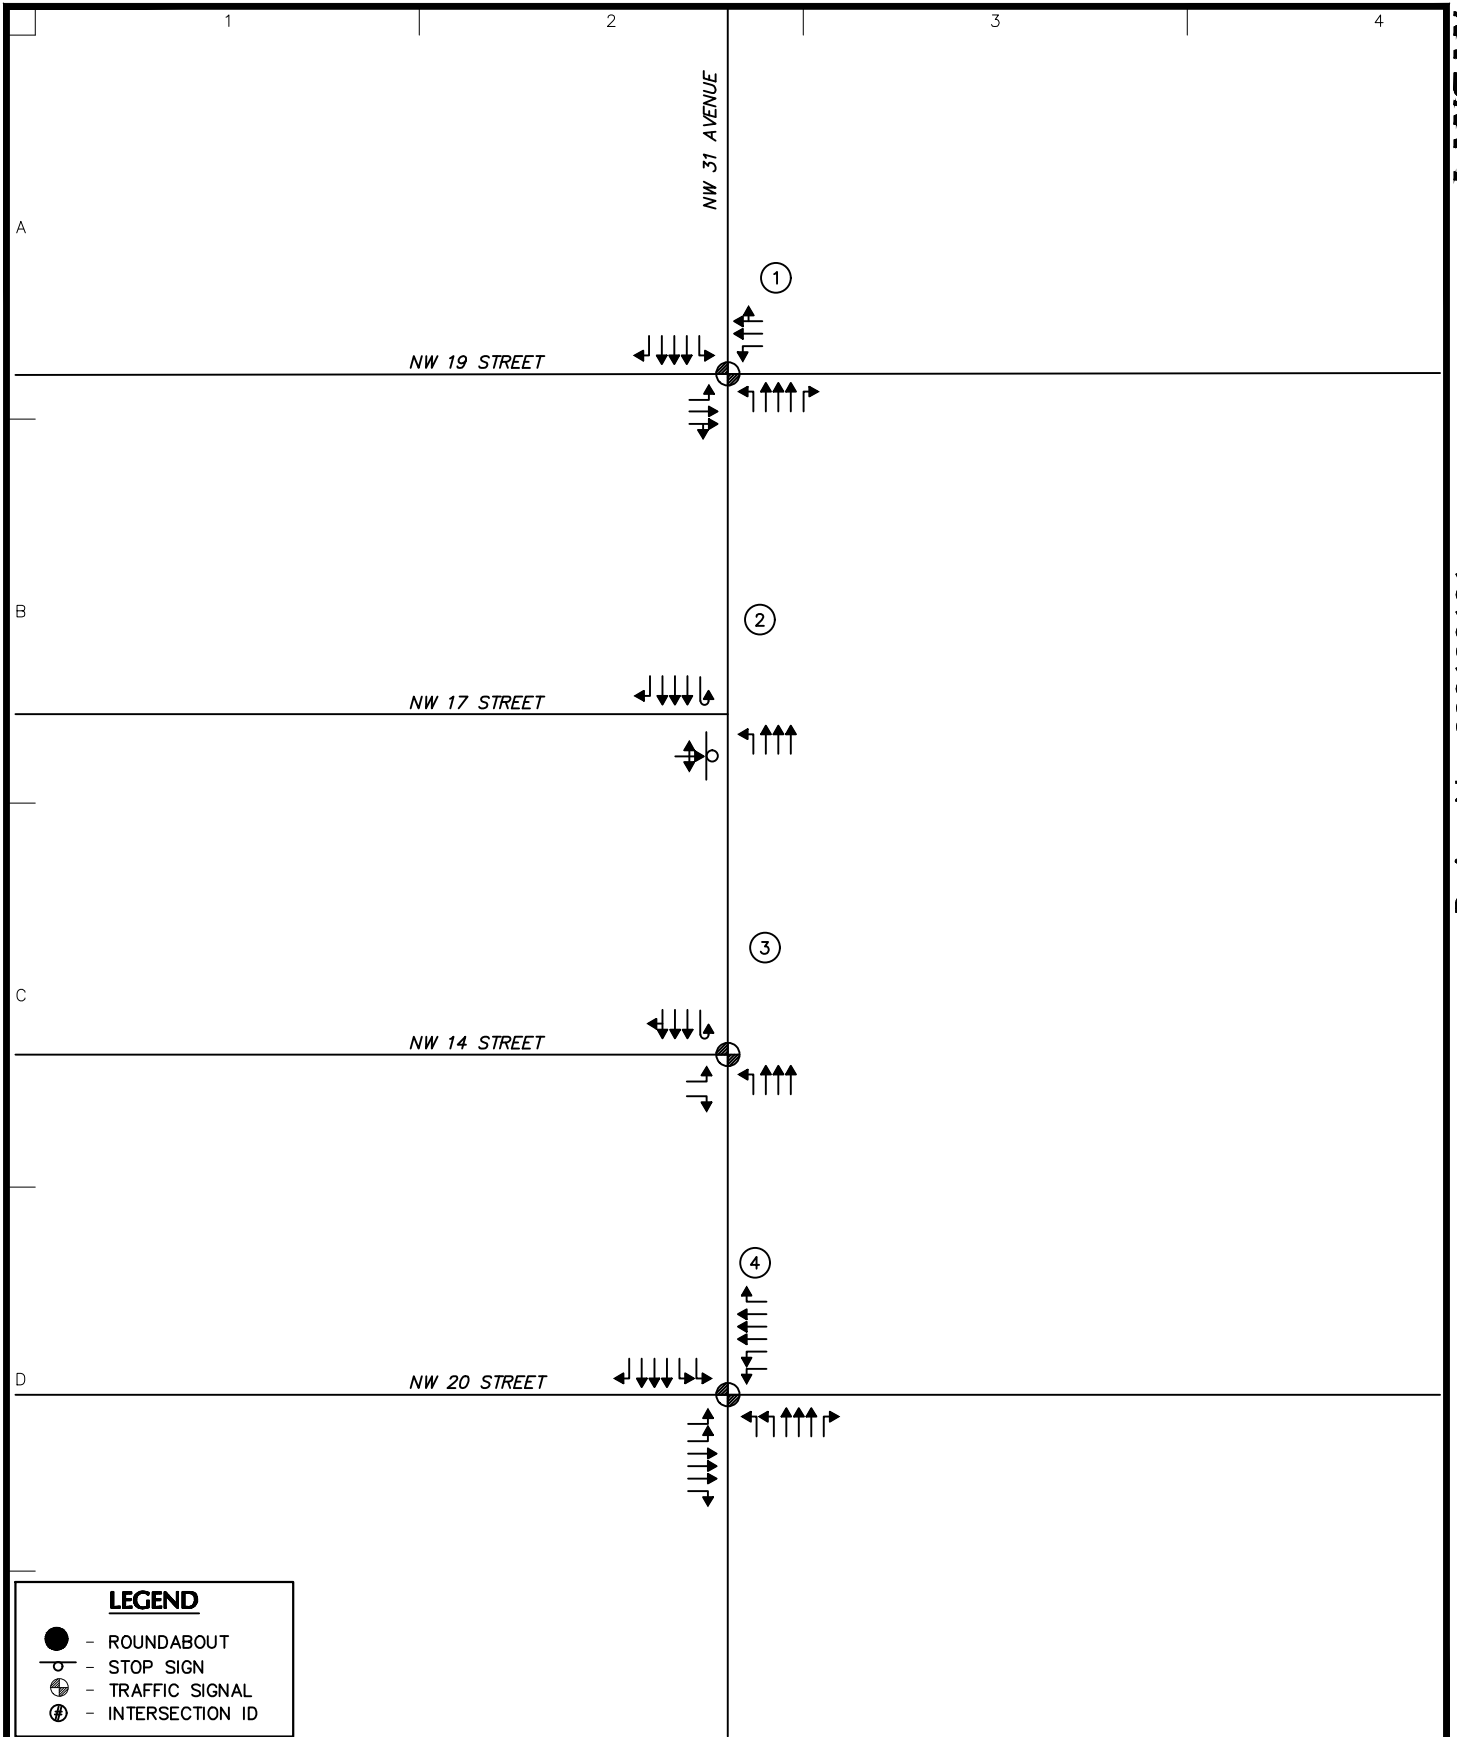


LANGAN Langan Engineering and Environmental Services, Inc. 110 East Broward Boulevard, Suite 1500 Fort Lauderdale, FL 33301 T: 954.320.2100 F: 954.320.2101 www.langan.com FL CERTIFICATE OF AUTHORIZATION NO. 00006601/LB8172/LB8198	Project CENTRAL BROWARD LOGISTICS FORT LAUDERDALE BROWARD COUNTY FLORIDA	Drawing Title INTERSECTION LANE ASSIGNMENTS	Project No. 330130101 Date JULY 2024 Drawn By CWA Checked By MGP	Drawing No. 2 Sheet 2 of 9
---	--	--	--	--

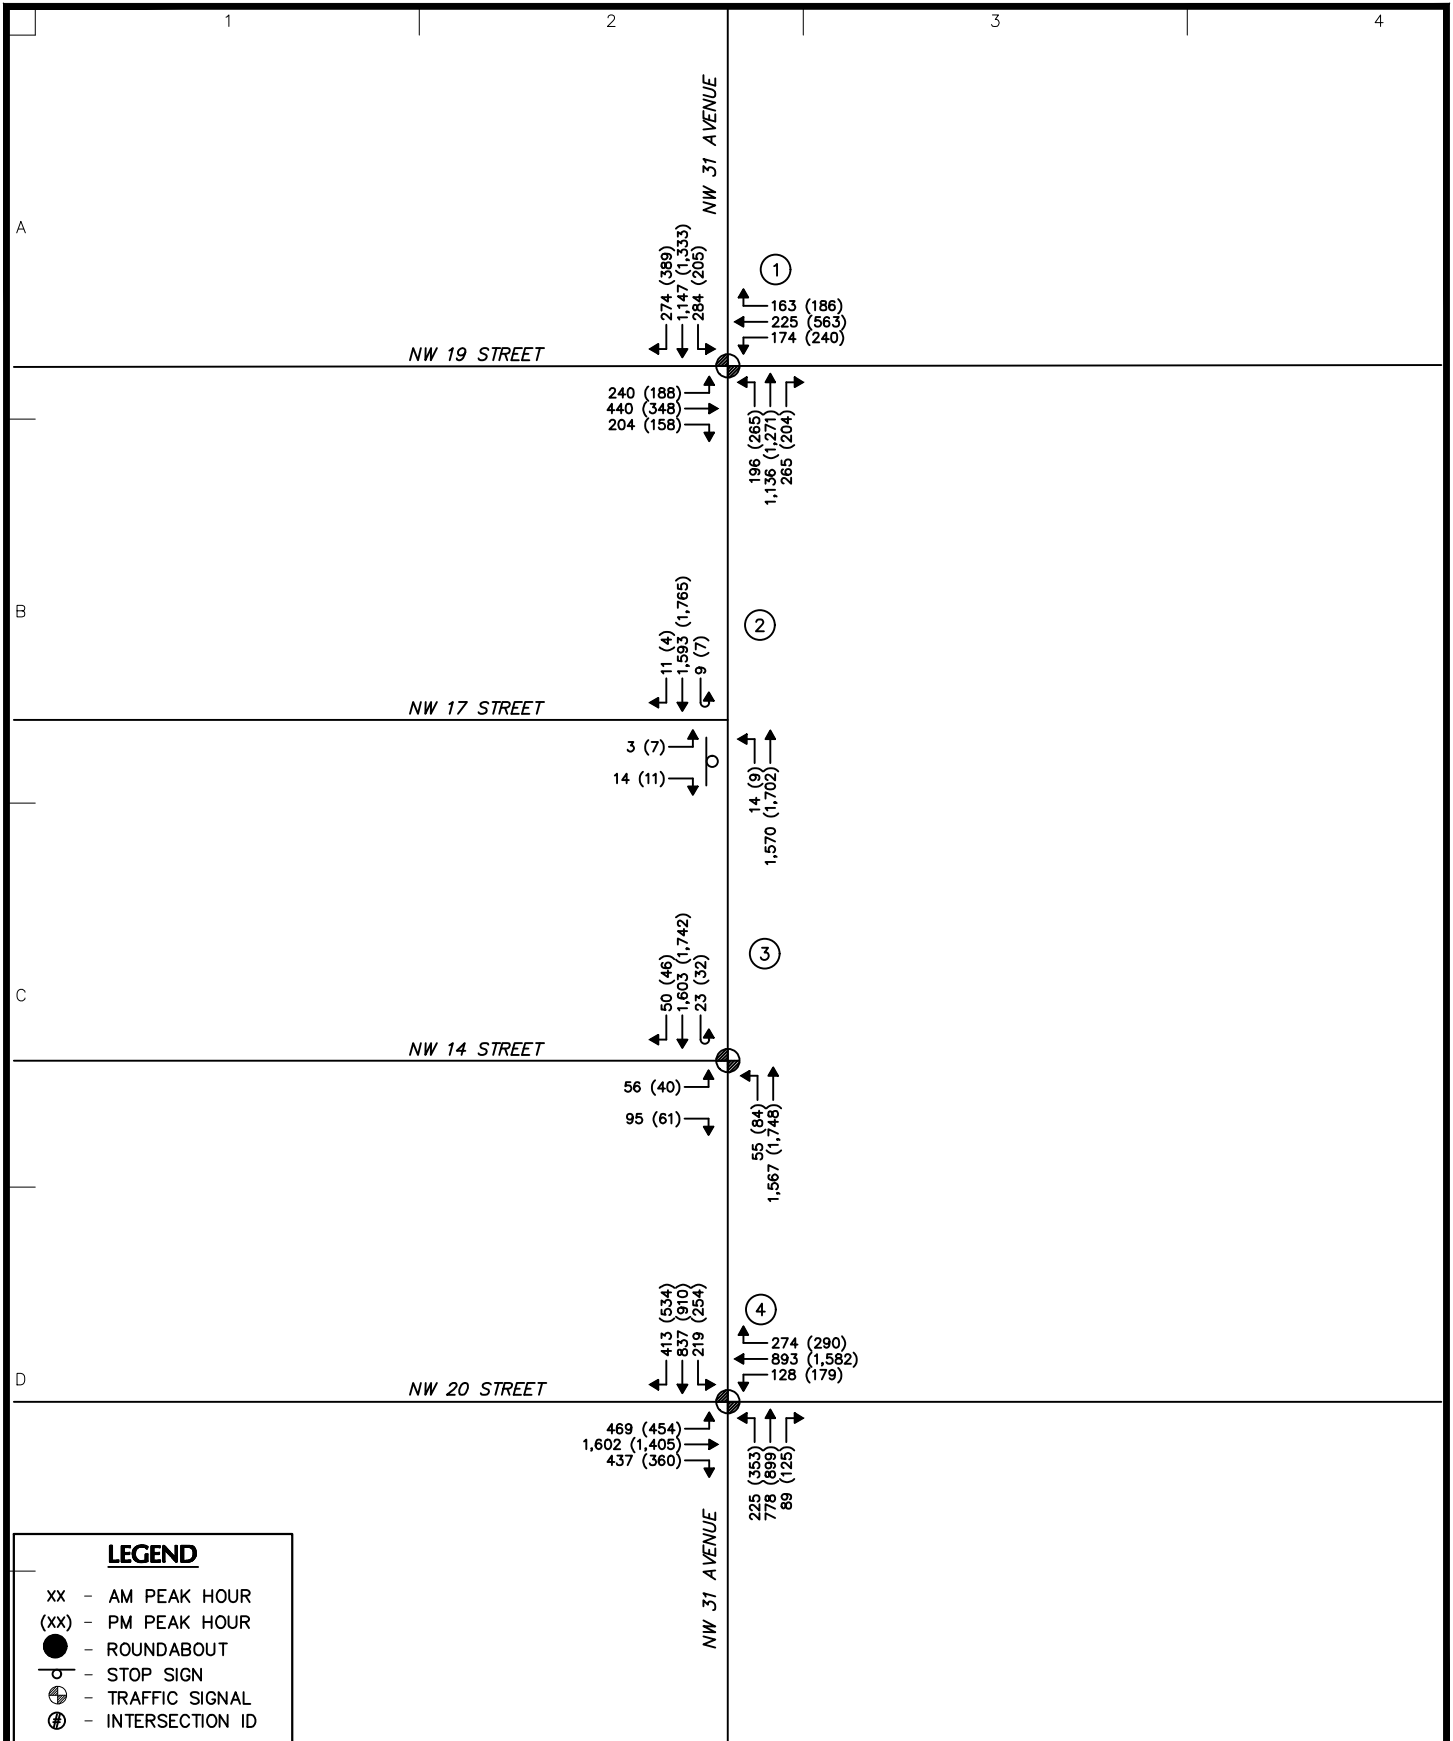

LANGAN Langan Engineering and Environmental Services, Inc. 110 East Broward Boulevard, Suite 1500 Fort Lauderdale, FL 33301 T: 954.320.2100 F: 954.320.2101 www.langan.com FL CERTIFICATE OF AUTHORIZATION NO. 00006601/LB8172/LB8198	Project CENTRAL BROWARD LOGISTICS FORT LAUDERDALE BROWARD COUNTY FLORIDA	Drawing Title 2024 EXISTING TRAFFIC VOLUMES	Project No. 330130101 Date JULY 2024 Drawn By CWA Checked By MGP	Drawing No. 3 Sheet 3 of 9
---	--	--	--	--

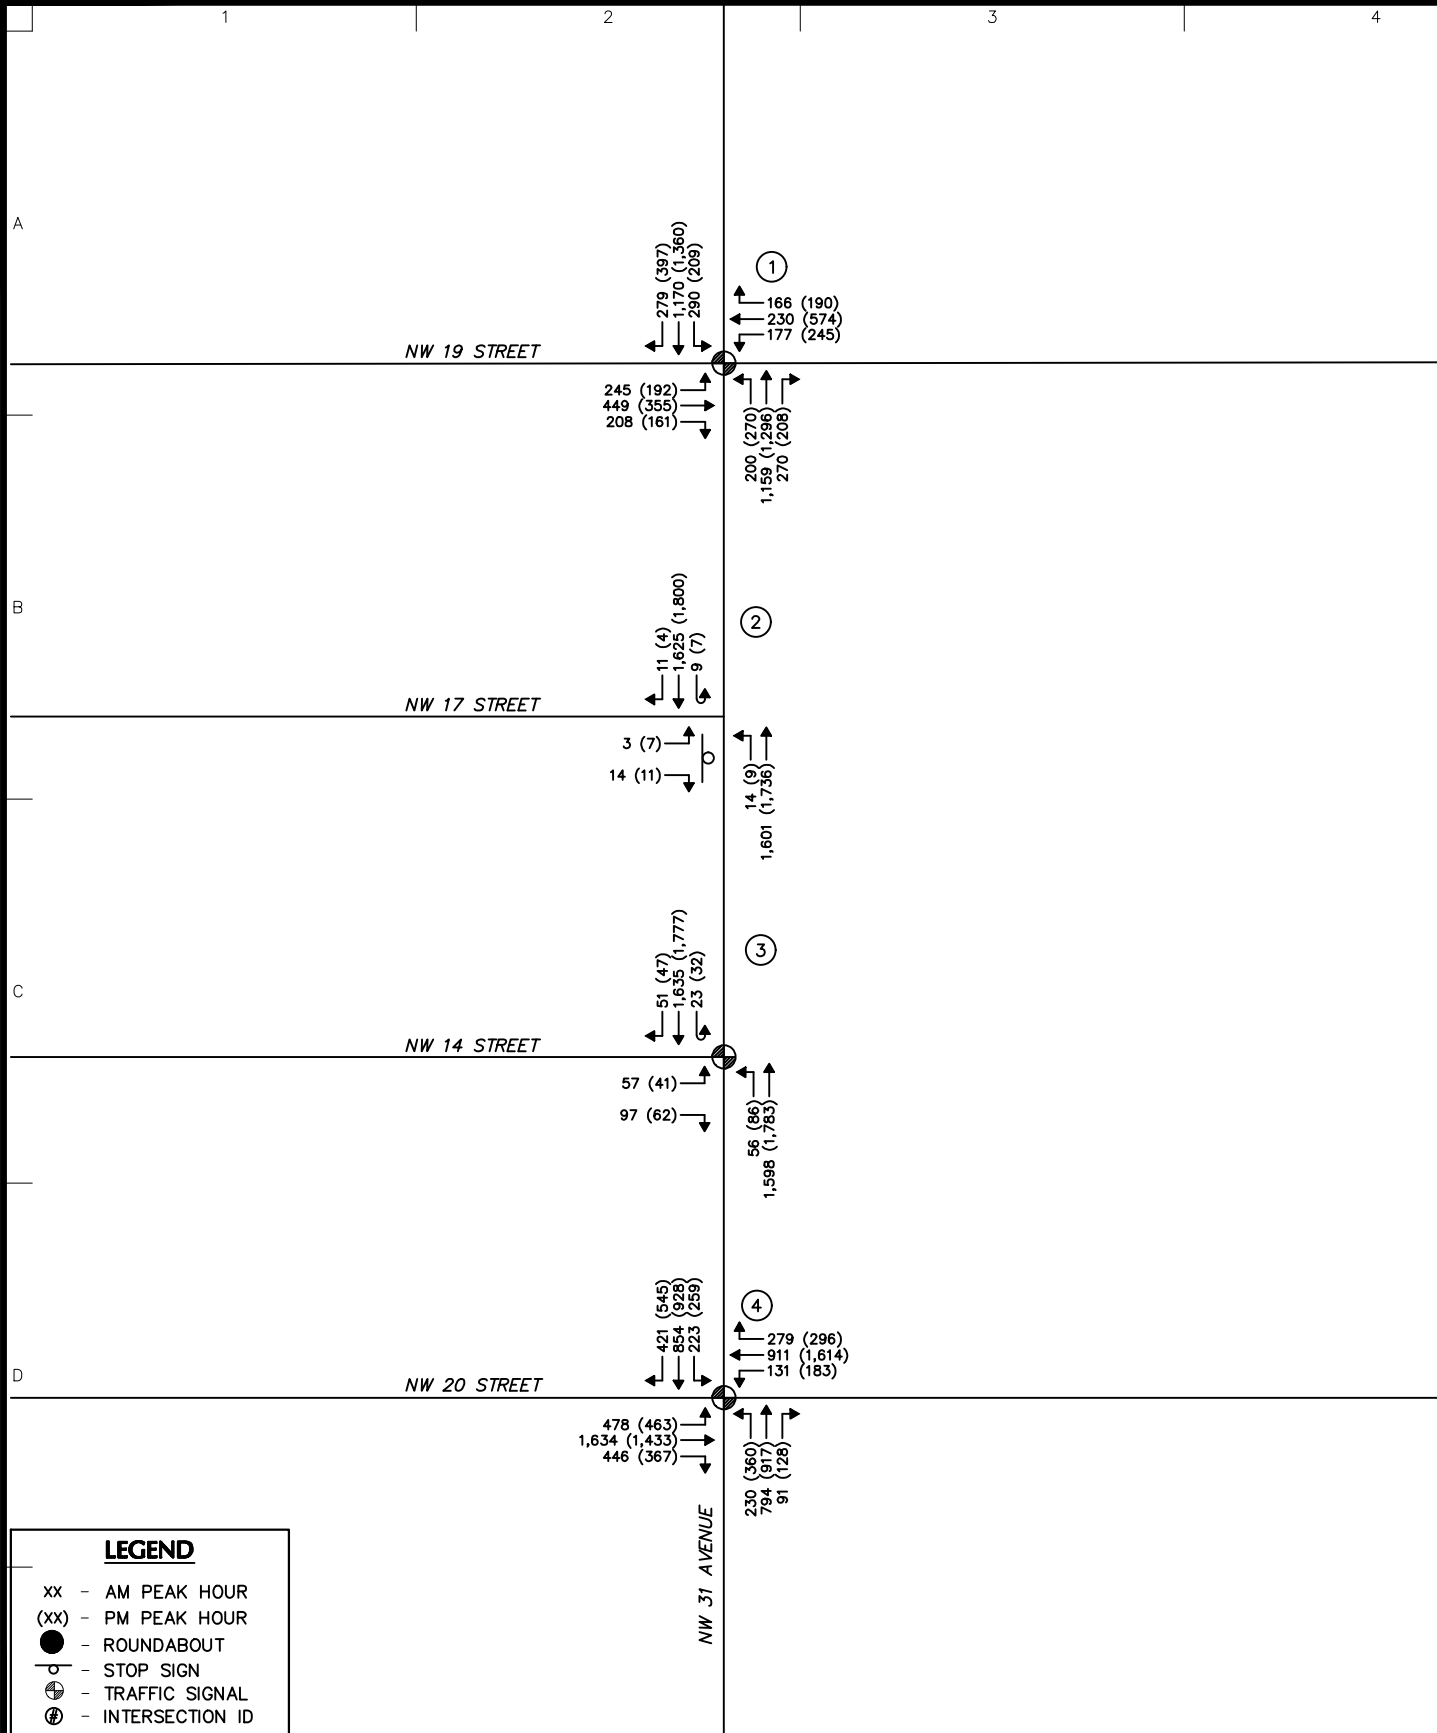

LANGAN Langan Engineering and Environmental Services, Inc. 110 East Broward Boulevard, Suite 1500 Fort Lauderdale, FL 33301 T: 954.320.2100 F: 954.320.2101 www.langan.com FL CERTIFICATE OF AUTHORIZATION NO. 00006601/LB8172/LB8198	Project CENTRAL BROWARD LOGISTICS FORT LAUDERDALE BROWARD COUNTY FLORIDA	Drawing Title 2027 NO BUILD TRAFFIC VOLUMES	Project No. 330130101 Date JULY 2024 Drawn By CWA Checked By MGP	Drawing No. 4 Sheet 4 of 9
---	--	--	--	--

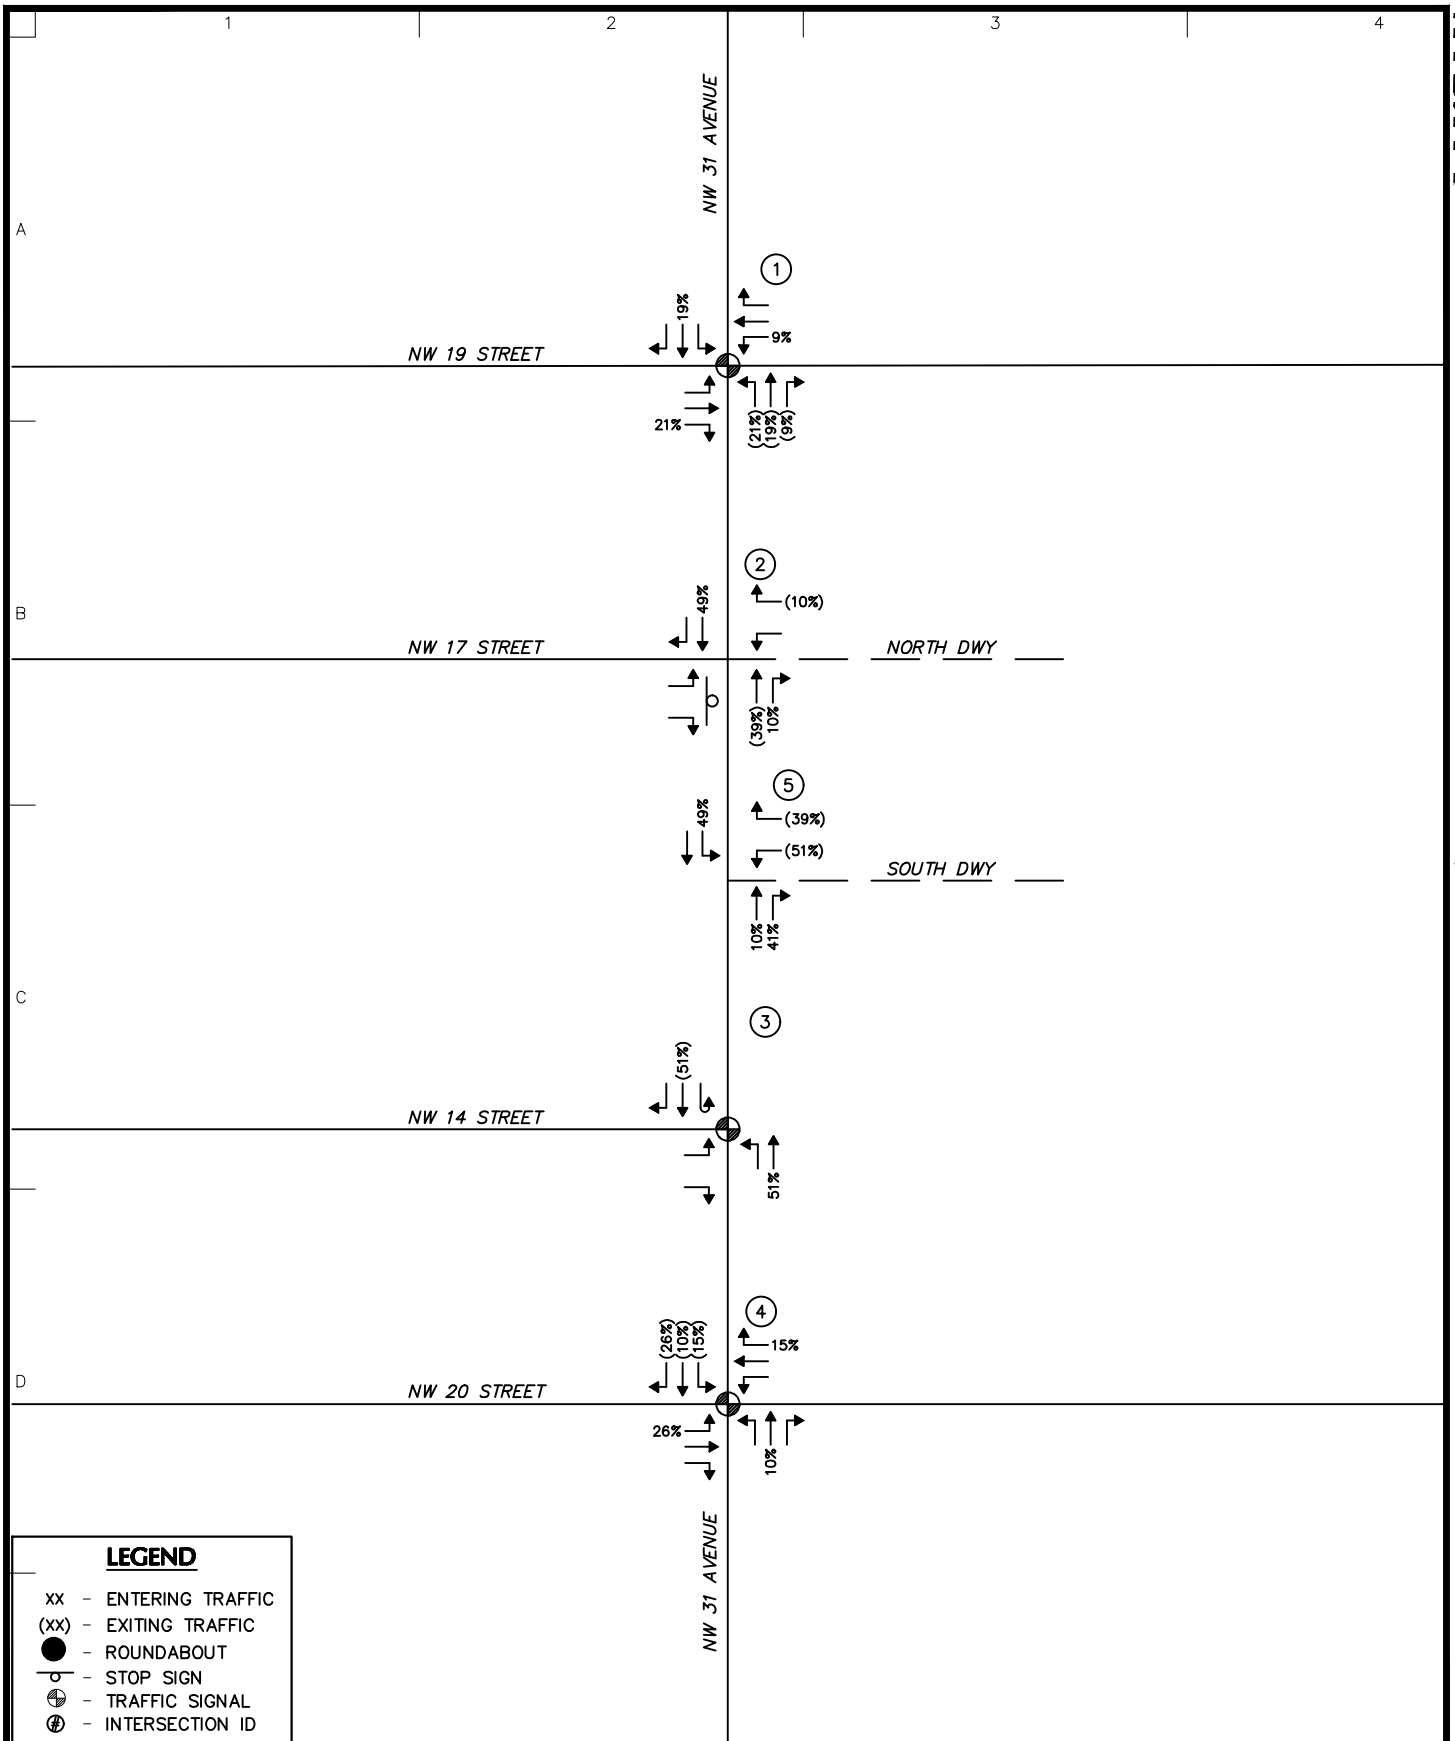**LANGAN**

Langan Engineering and
Environmental Services, Inc.
110 East Broward Boulevard, Suite 1500
Fort Lauderdale, FL 33301

T: 954.320.2100 F: 954.320.2101 www.langan.com
FL CERTIFICATE OF AUTHORIZATION NO. 00006601/LB8172/LB8198

Project

**CENTRAL BROWARD
LOGISTICS**

**FORT LAUDERDALE
BROWARD COUNTY FLORIDA**

Drawing Title

**SITE TRIP
DISTRIBUTION
PERCENTAGES**

Project No.

330130101

Date

JULY 2024

Drawn By

CWA


Checked By

MGP

Drawing No.

5

Sheet 5 of 9

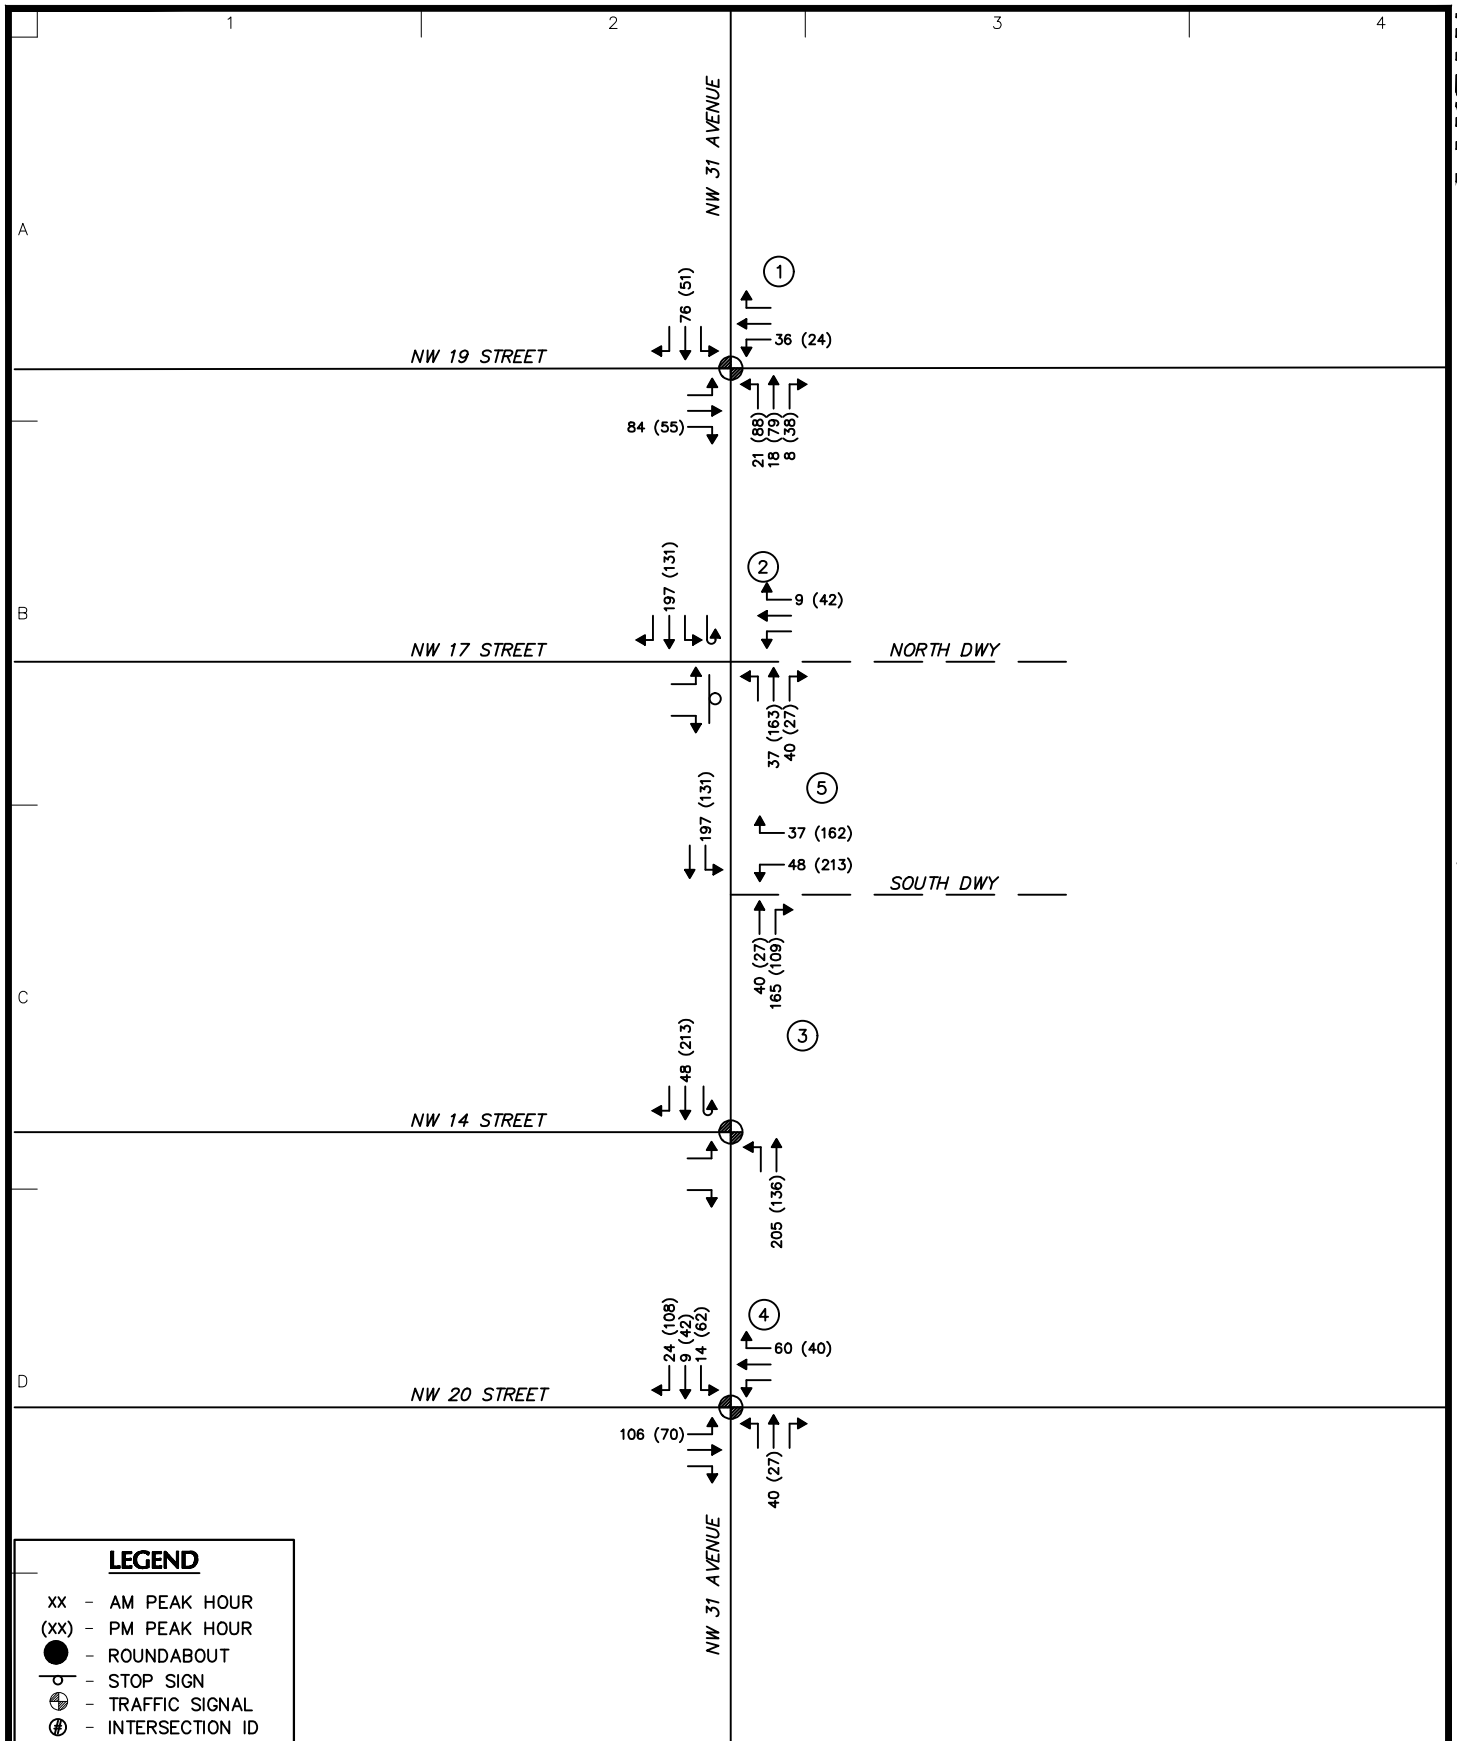**LANGAN**

Langan Engineering and
Environmental Services, Inc.
110 East Broward Boulevard, Suite 1500
Fort Lauderdale, FL 33301

T: 954.320.2100 F: 954.320.2101 www.langan.com
FL CERTIFICATE OF AUTHORIZATION NO. 00006601/LB8172/LB8198

Project

**CENTRAL BROWARD
LOGISTICS**

**FORT LAUDERDALE
BROWARD COUNTY FLORIDA**

Drawing Title

**SITE TRIP
ASSIGNMENT
VOLUMES**

Project No.

330130101

Date

JULY 2024

Drawn By


CWA

Checked By

MGP

Drawing No.

6Sheet **6** of **9**

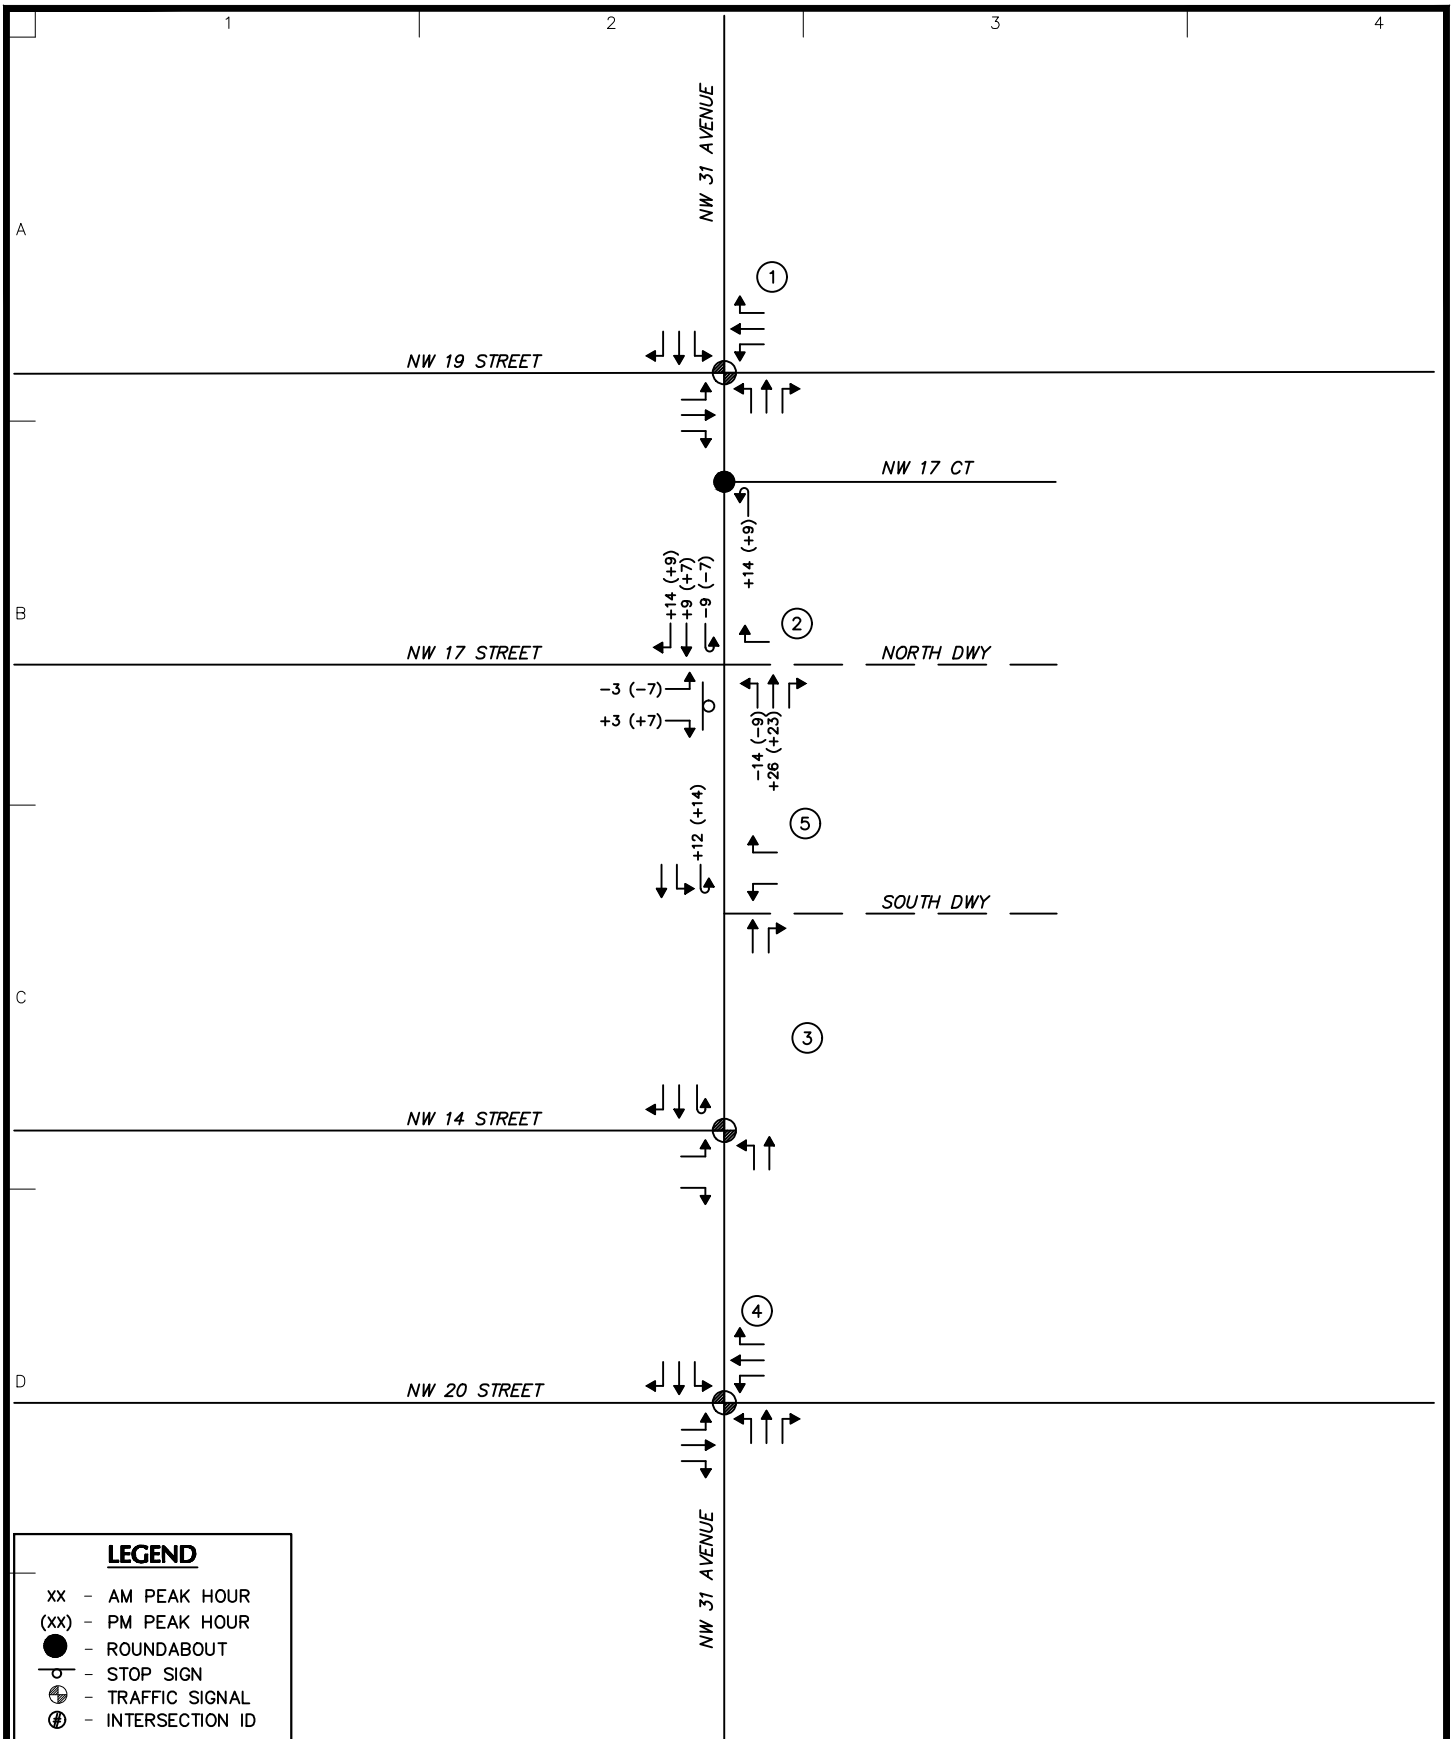**LANGAN**

Langan Engineering and
Environmental Services, Inc.
110 East Broward Boulevard, Suite 1500
Fort Lauderdale, FL 33301

T: 954.320.2100 F: 954.320.2101 www.langan.com
FL CERTIFICATE OF AUTHORIZATION NO. 00006601/LB8172/LB8198

Project

**CENTRAL BROWARD
LOGISTICS**

**FORT LAUDERDALE
BROWARD COUNTY FLORIDA**

Drawing Title

**DIVERTED TRIP
VOLUMES**

Project No.

330130101

Date

JULY 2024

Drawn By


CWA

Checked By


MGP

Drawing No.

7Sheet **7** of **9**

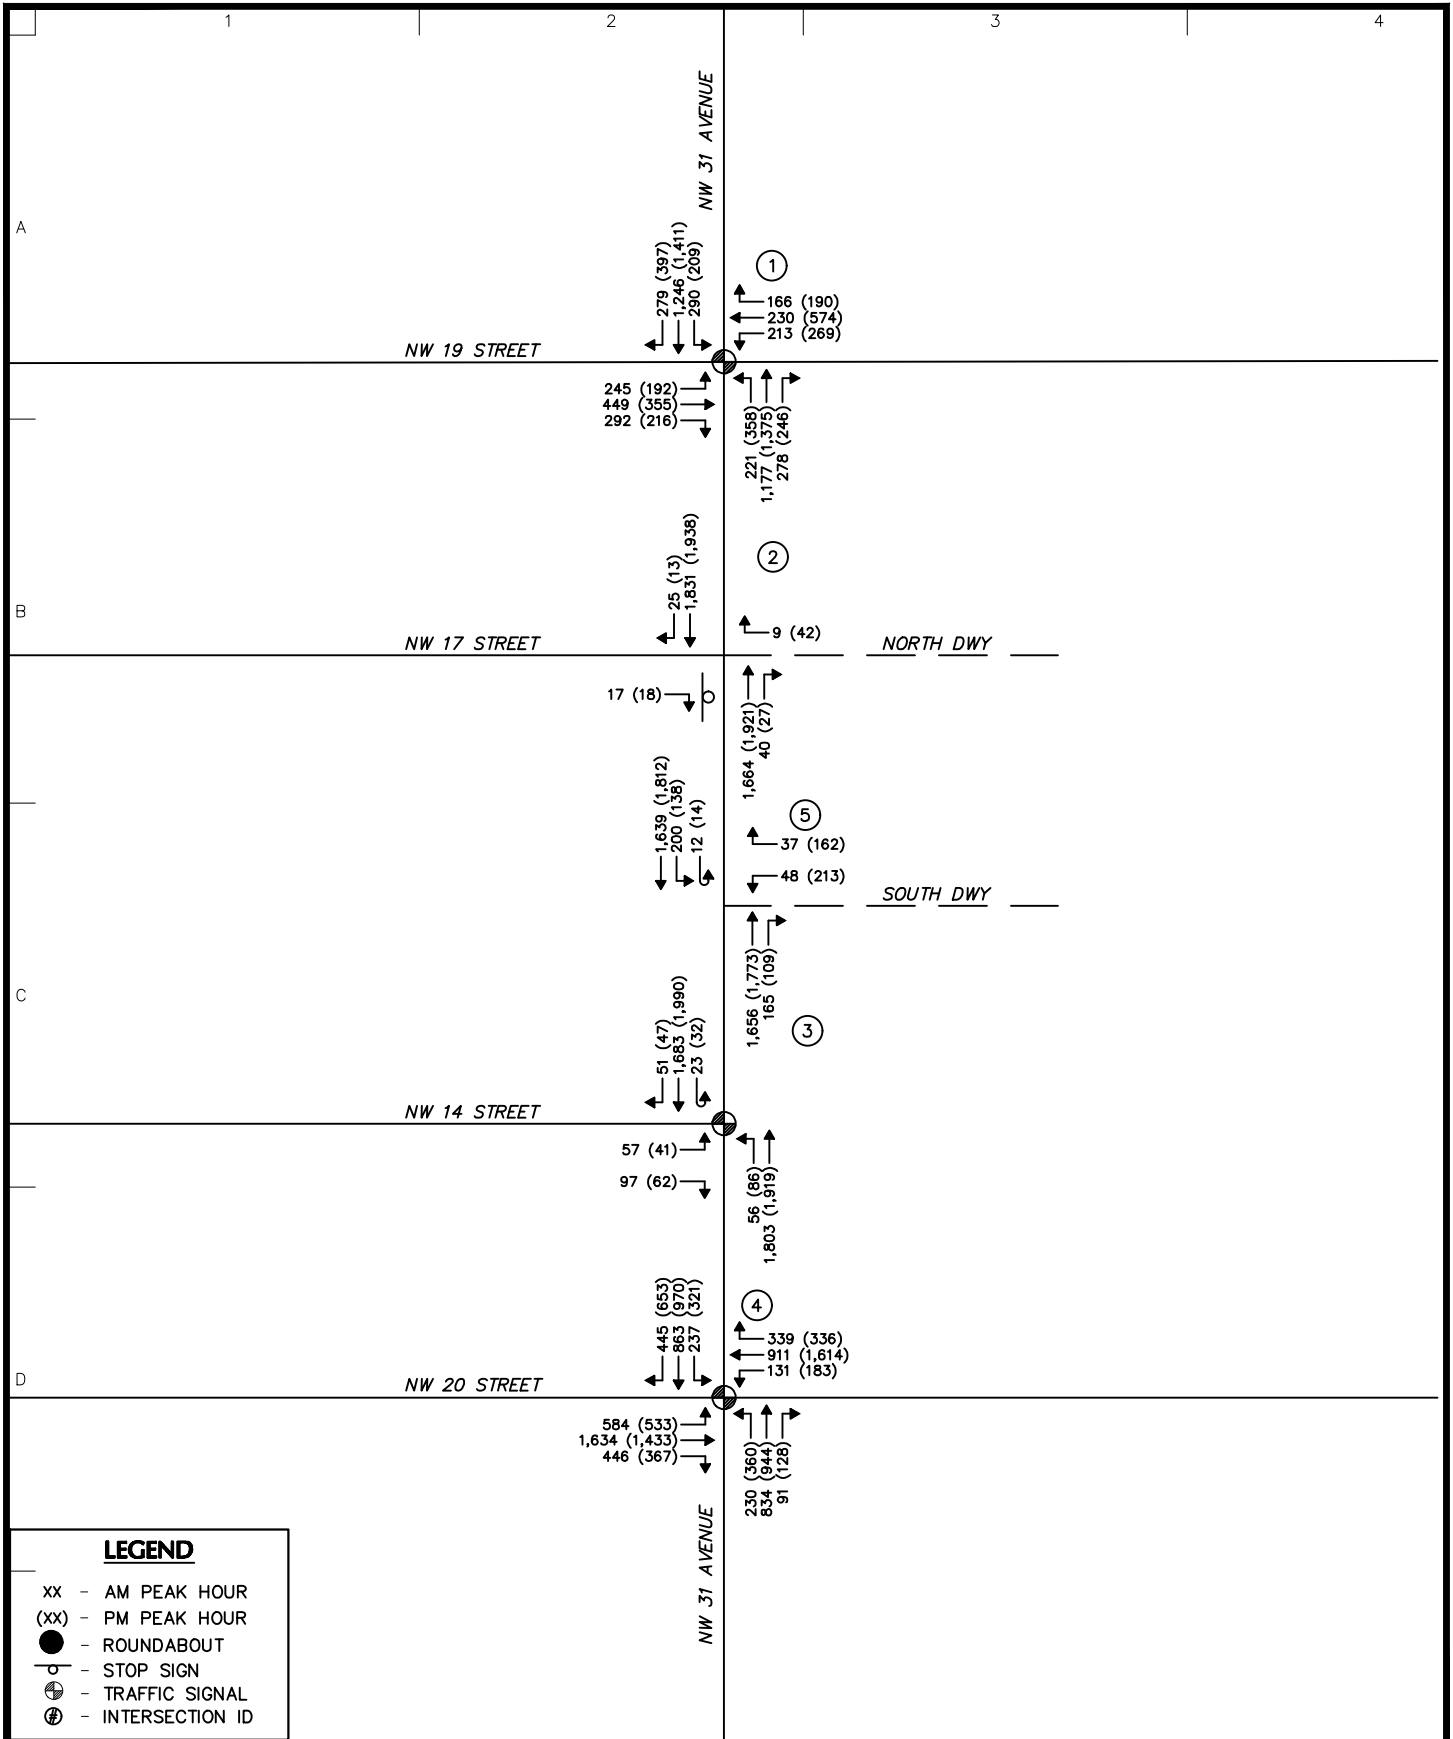

LANGAN Langan Engineering and Environmental Services, Inc. 110 East Broward Boulevard, Suite 1500 Fort Lauderdale, FL 33301 T: 954.320.2100 F: 954.320.2101 www.langan.com FL CERTIFICATE OF AUTHORIZATION NO. 00006601/LB8172/LB8198	Project CENTRAL BROWARD LOGISTICS FORT LAUDERDALE BROWARD COUNTY FLORIDA	Drawing Title 2027 BUILD TRAFFIC VOLUMES	Project No. 330130101	Drawing No. 8 Sheet 8 of 9
			Date JULY 2024	
			Drawn By CWA	
			Checked By MGP	

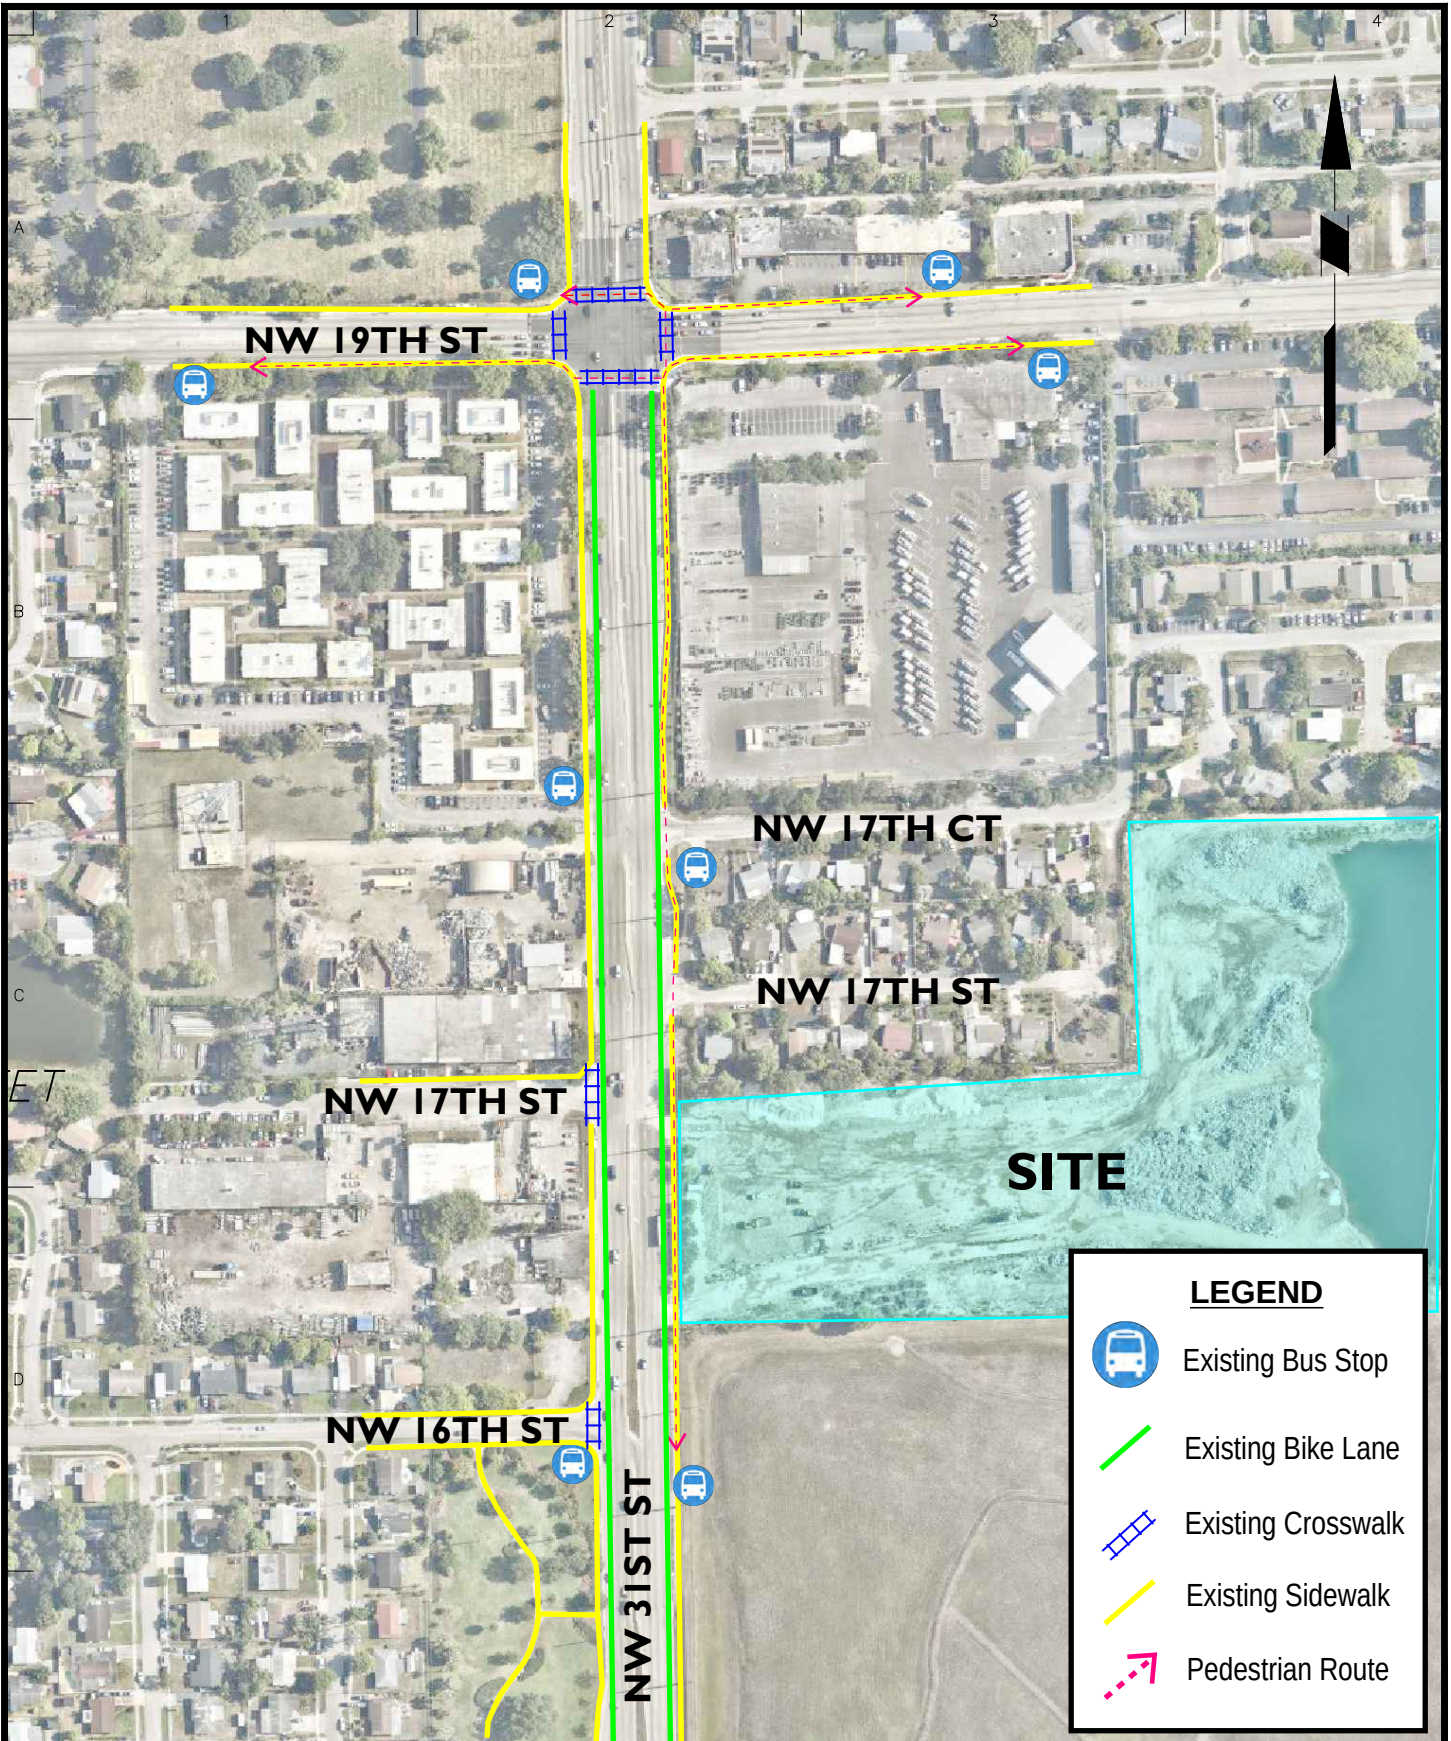

LANGAN

Langan Engineering and
Environmental Services, Inc.
110 East Broward Boulevard, Suite 1500
Fort Lauderdale, FL 33301

T: 954.320.2100 F: 954.320.2101 www.langan.com
FL CERTIFICATE OF AUTHORIZATION NO. 00006601/LB8172/LB8198

Project

**CENTRAL BROWARD
LOGISTICS**

**FORT LAUDERDALE
BROWARD COUNTY FLORIDA**

Drawing Title

**PEDESTRIAN
ACCESS FIGURE**

Project No.

330130101

Date

JULY 2024

Drawn By

CWA

Checked By


MCP

Drawing No.

9

Sheet **9** of **9**

APPENDIX B
SITE PLAN

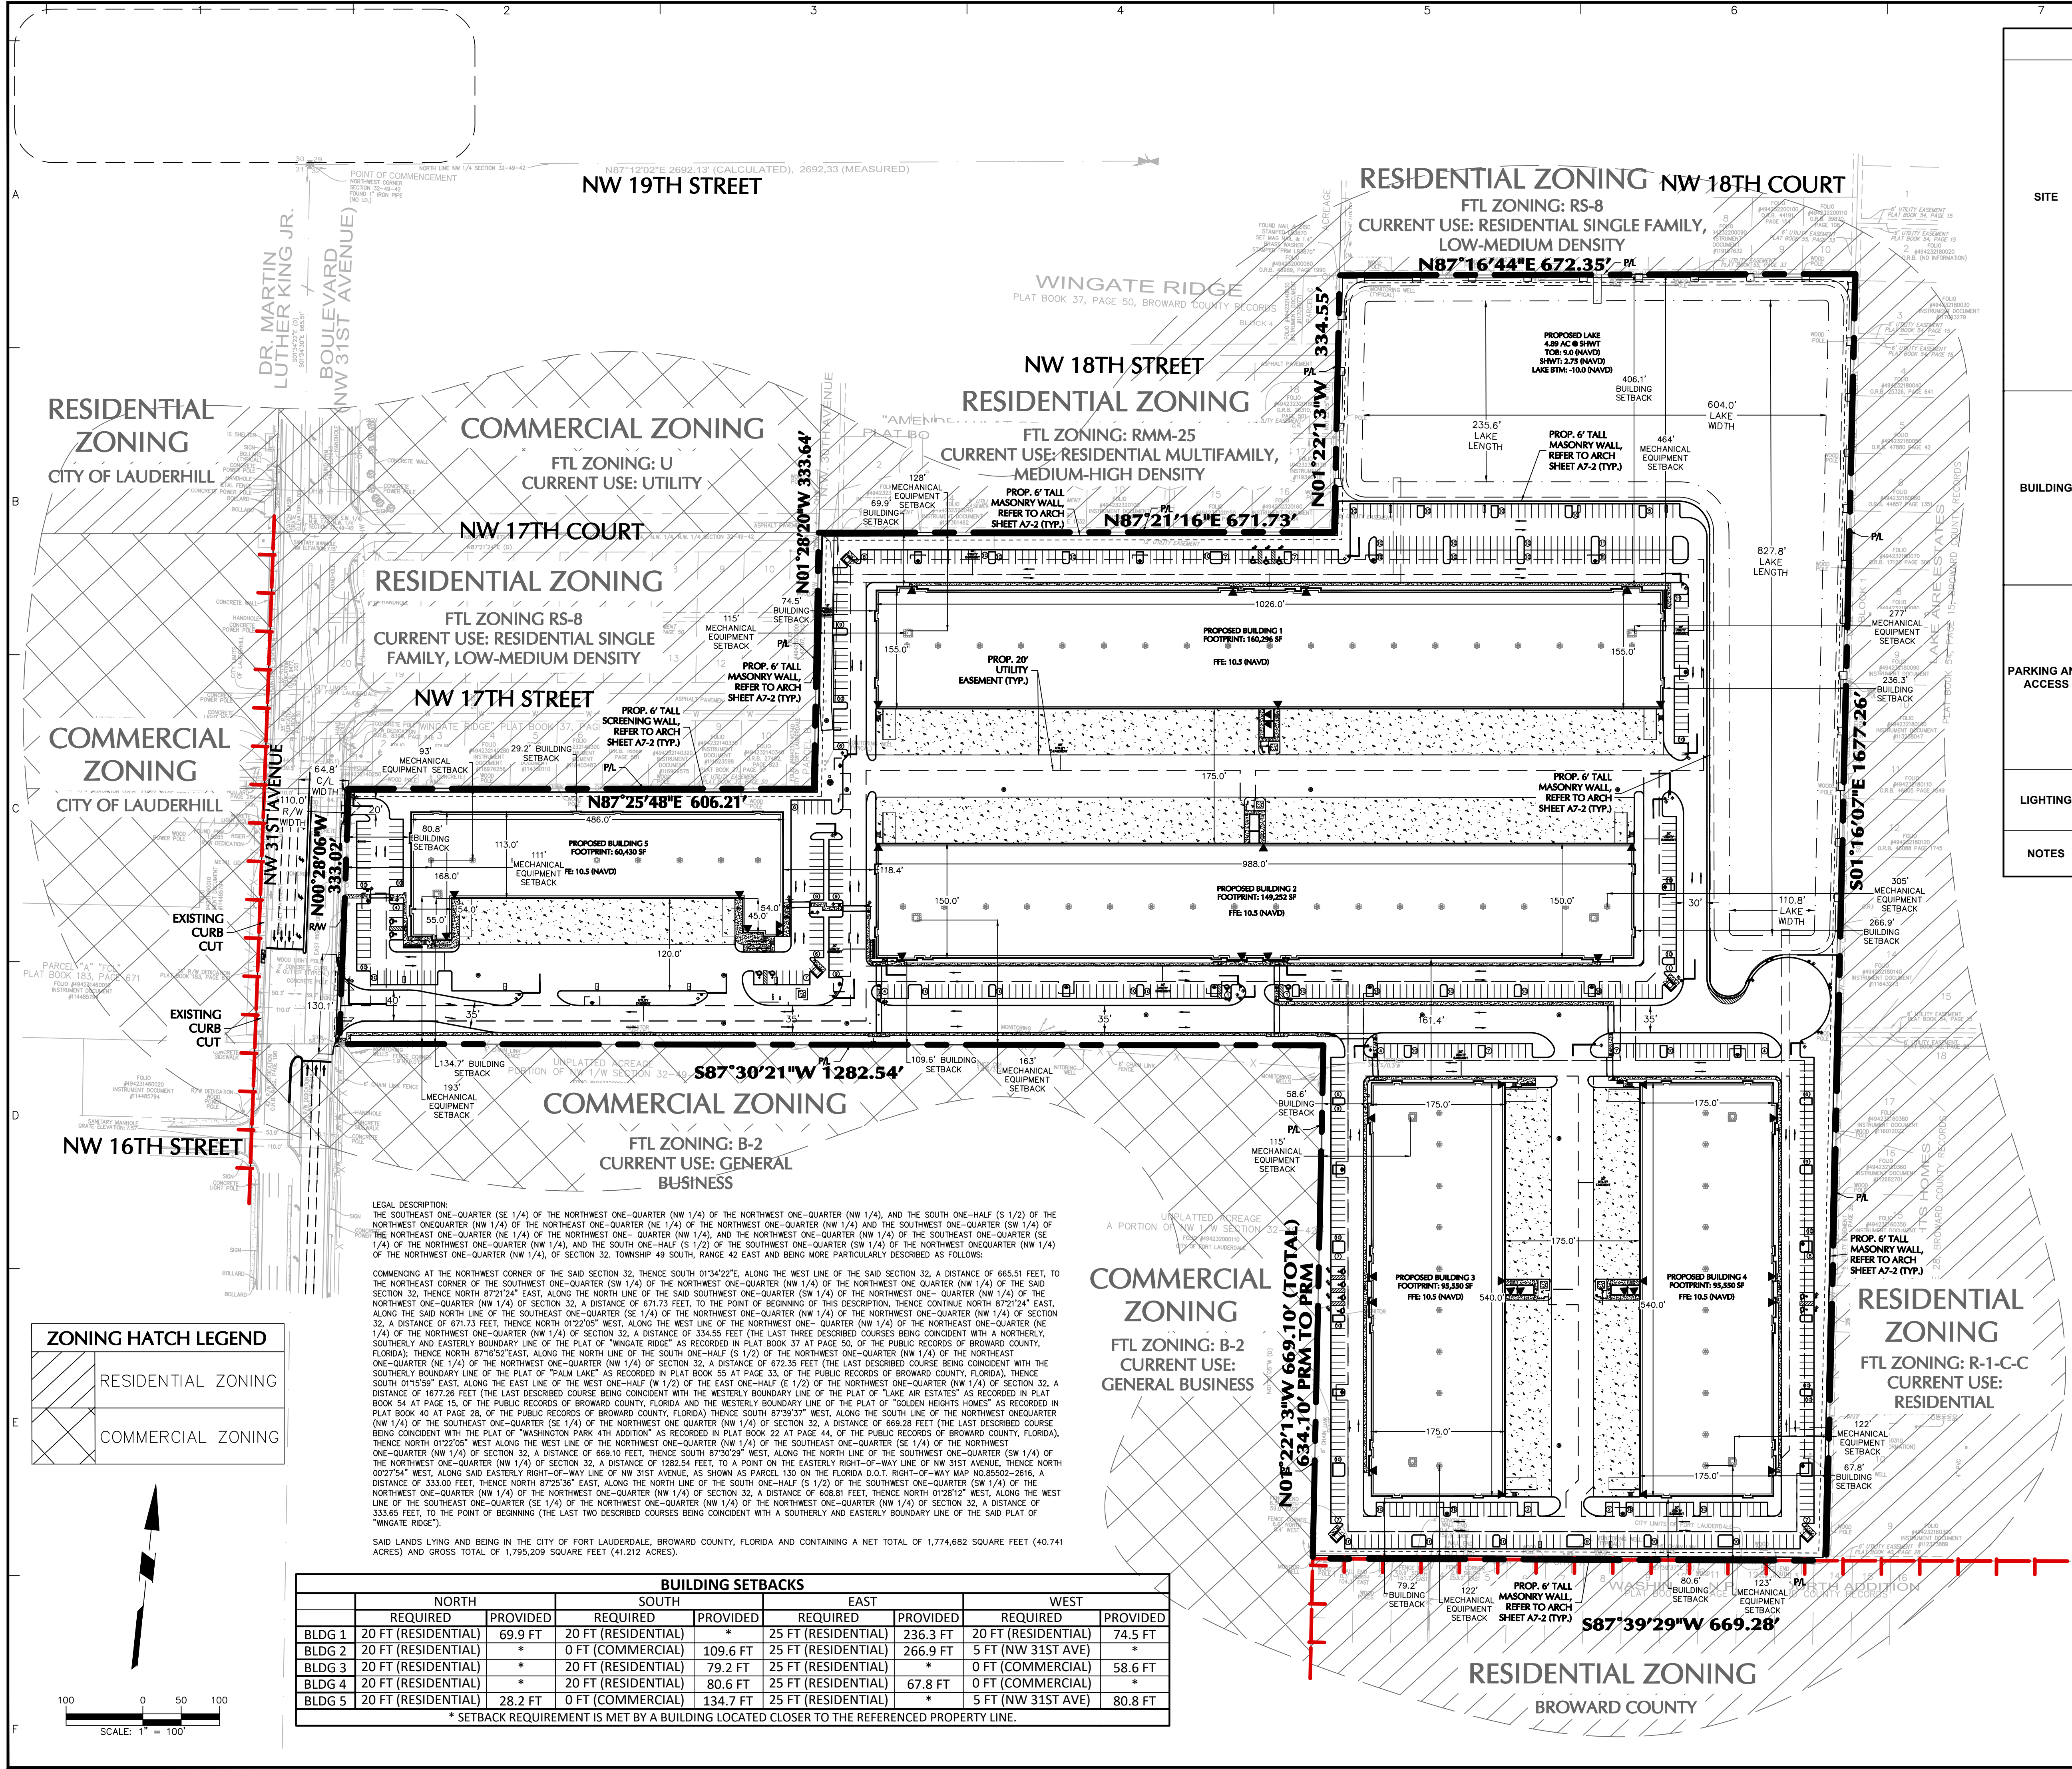

CITY OF FORT LAUDERDALE ZONING TABLE			
ZONING DISTRICT: B-3 (Heavy Commercial/Light Industrial Business)			
ZONING	EXISTING	PROPOSED	
	City of Fort Lauderdale Zoning City of Fort Lauderdale Current Land Use: City of Fort Lauderdale Future Land Use: Use:	RS-8, RC-15 Mixed Residential Mixed Residential Vacant Borrow Pit	B-3 Commercial Commercial Commercial/Light Industrial
ITEM	ALLOWED	ALLOWED	PROPOSED
	Land Use: Lot Area: Min. Lot Area Min. Lot Frontage Landscape Buffer:	Warehousing N/A N/A N/A 10 FT 10 FT (2.5 FT ALONG LANDFILL) 10 FT 10 FT (2.5 FT ALONG LANDFILL)	Warehousing 1,774,566 SF = 40.74 Acres 333 FT 10 FT 10 FT 10 FT
SITE	Site Areas:	Site Areas:	Site Areas:
	Building (Gross Floor Area) Pavement/VUA Area Sidewalk Lake Area Landscape Areas VUA Landscape Area Additional Landscape Area Total Open Space (Lake + Total Landscape) Impervious vs Pervious Areas: Impervious Area (SF) Pervious Area (SF) Pervious Area (%)	N/A N/A N/A N/A 20% of VUA Area = 137,860 SF N/A N/A N/A N/A N/A N/A	561,078 SF 689,300 SF 35,938 SF 212,986 SF 138,721 SF (20%) 136,531 SF 488,240 SF 1,499,304 SF 84% 275,252 SF 16%
BUILDING	Building Setbacks:	Building Setbacks:	Building Setbacks:
	North South East West Building Height/Stories: Building 1 Building 2 Building 3 Building 4 Building 5 Building Areas: FAR Total Maximum Building Coverage (SF) Building Use Areas: Warehouse Interior Office(?)	20 FT 20 FT 25 FT 5 FT 150 FT (MAX.) 150 FT (MAX.) 150 FT (MAX.) 150 FT (MAX.) 150 FT (MAX.) N/A N/A N/A N/A	See Setback Table See Setback Table See Setback Table See Setback Table 52.5 FT (1 STORY) 51.5 FT (1 STORY) 52.5 FT (1 STORY) 52.5 FT (1 STORY) 49.0 FT (1 STORY) 0.32 559,183 SF (32%) 503,265 SF 55,918 SF
PARKING AND ACCESS	Car Parking Space Size: Standard Space Size ADA Space Size Car Parking Spaces: Min. Number of Spaces for Warehouse Number of ADA Parking Spaces	8 FT - 8 IN x 18 FT 12 FT x 18 FT 561,078 SF (1 SP / 800 SF) = 701.3 2% of total spaces = 705.02 = 14.1	8 FT - 8 IN x 18 FT 12 FT x 18 FT 705 15
	Min. Aisle Width Minimum Number of Loading Berths: Min. Loading Berth Dimensions Lot Accesses: Min. Driveway Access Width Min. Lane width Min. Internal Drive Aisle Bicycle Parking Spaces	24 FT 12 FT x 45 FT 20 FT 10 FT 24 FT 1 per 20 parking spaces 705/20=35.3	24 FT 12 FT x 55 FT 20 FT 10 FT 24 FT 37
LIGHTING	Maximum Height of Light Pole	32.5 FT	25 FT
	NOTES	(1) All data referenced from the Unified Land Development Code of City of Fort Lauderdale. (2) Interior offices are uses located within the warehouse buildings. The City of Fort Lauderdale will provide water and wastewater service to the proposed site.	

SIGN LEGEND

- R1-1 (STOP SIGN)
- R7-8 (ACCESSIBLE PARKING ONLY)
- R1-5 (YIELD HERE TO PEDESTRIANS)
- R8-3 (NO PARKING)

LOCATION MAP

Date: _____ Description: _____ No. _____

Revisions

Signature: _____ Date: _____

MICHAEL CARR
PROFESSIONAL ENGINEER FL Lic. No. 72424

LANGAN
Langan Engineering and
Environmental Services, LLC
110 East Broward Boulevard, Suite 1500
Fort Lauderdale, FL 33301
T: 954.320.2100 F: 954.320.2101 www.langan.com
FL CERTIFICATE OF AUTHORIZATION NO. 00006801LB8172LB8198

Project

CENTRAL BROWARD LOGISTICS
1680 AND 1690 NW 31ST AVENUE
FORT LAUDERDALE
BROWARD COUNTY FLORIDA

Drawing Title

OVERALL SITE PLAN

Project No. 330130101 Drawing No. _____

Date 9 AUGUST 2024



Drawn By EWM

Checked By CL

SP-1



BUILDING SETBACKS								
	NORTH		SOUTH		EAST		WEST	
	REQUIRED	PROVIDED	REQUIRED	PROVIDED	REQUIRED	PROVIDED	REQUIRED	PROVIDED
BLDG 1	20 FT (RESIDENTIAL)	69.9 FT	20 FT (RESIDENTIAL)	*	25 FT (RESIDENTIAL)	236.3 FT	20 FT (RESIDENTIAL)	74.5 FT
BLDG 2	20 FT (RESIDENTIAL)	*	0 FT (COMMERCIAL)	109.6 FT	25 FT (RESIDENTIAL)	266.9 FT	5 FT (NW 31ST AVE)	*
BLDG 3	20 FT (RESIDENTIAL)	*	20 FT (RESIDENTIAL)	79.2 FT	25 FT (RESIDENTIAL)	*	0 FT (COMMERCIAL)	58.6 FT
BLDG 4	20 FT (RESIDENTIAL)	*	20 FT (RESIDENTIAL)	80.6 FT	25 FT (RESIDENTIAL)	67.8 FT	0 FT (COMMERCIAL)	*
BLDG 5	20 FT (RESIDENTIAL)	28.2 FT	0 FT (COMMERCIAL)	134.7 FT	25 FT (RESIDENTIAL)	*	5 FT (NW 31ST AVE)	80.8 FT

* SETBACK REQUIREMENT IS MET BY A BUILDING LOCATED CLOSER TO THE REFERENCED PROPERTY LINE.

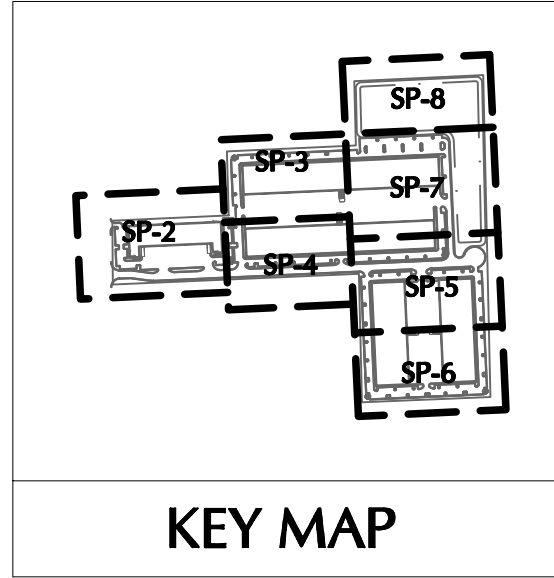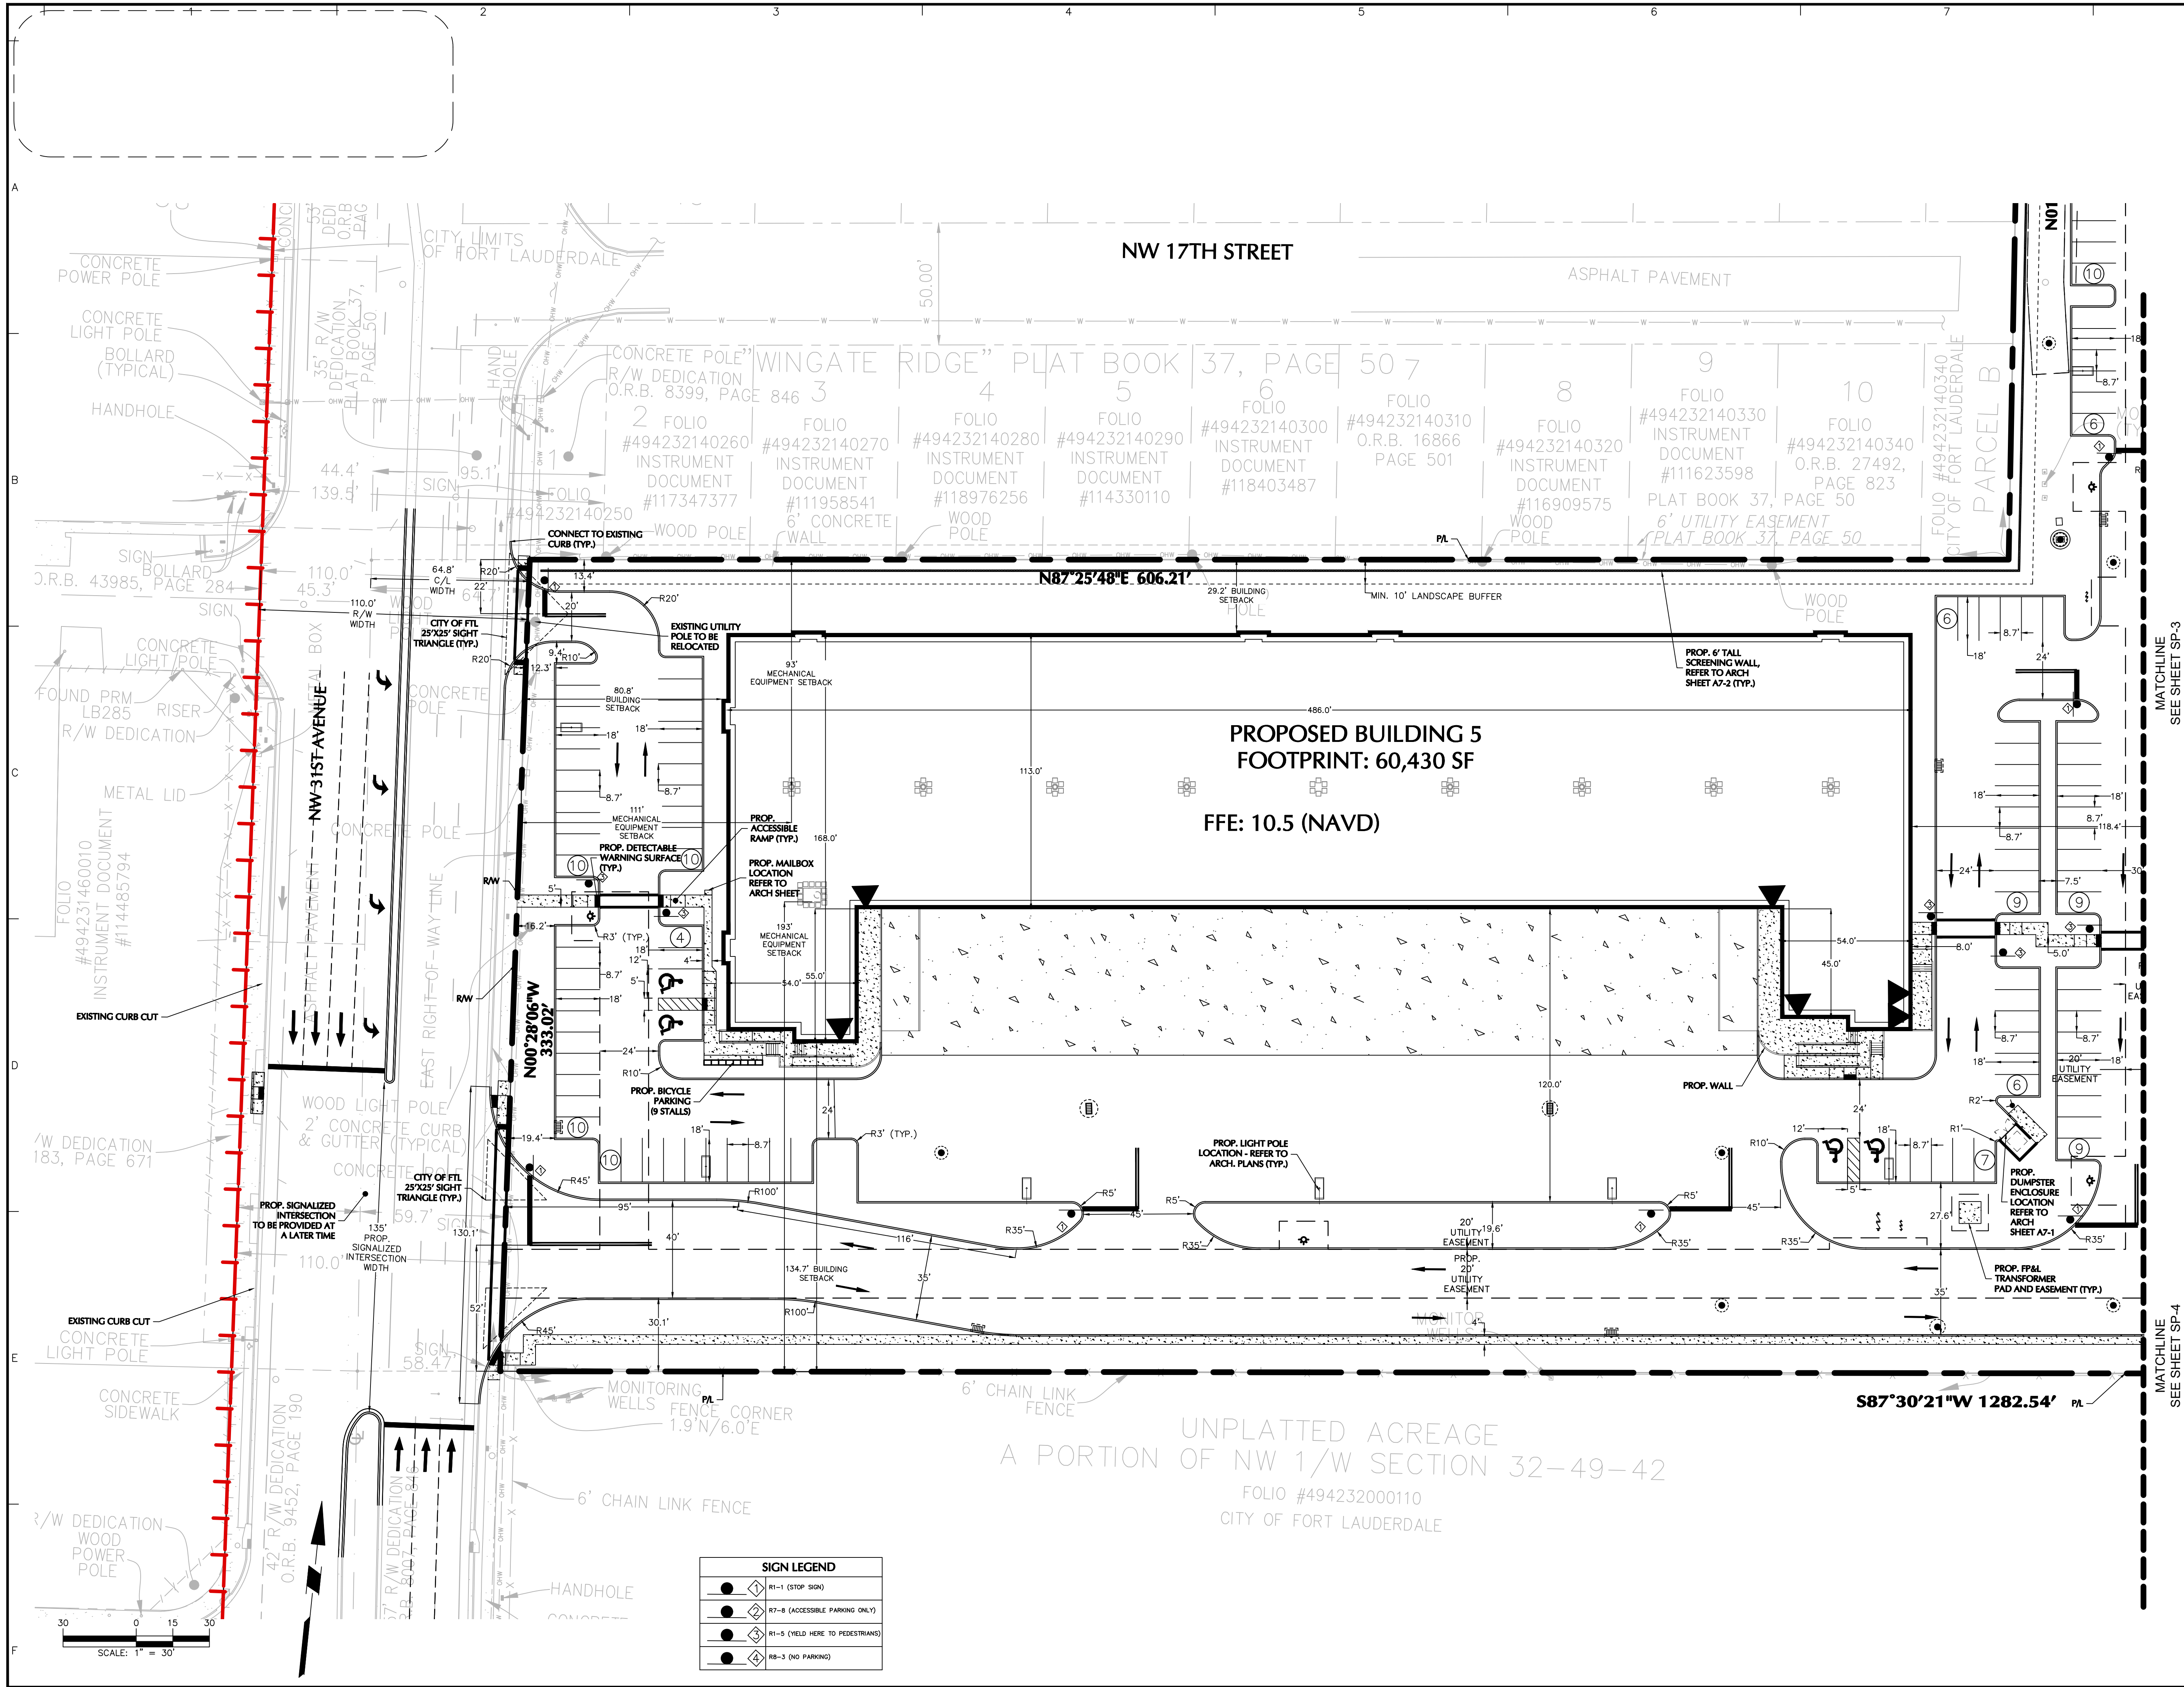


SITE FEATURES LEGEND	
	FORT LAUDERDALE CITY LIMITS
	PROPERTY LINE
	FIRE HYDRANT
	BACK FLOW PREVENTER
	CATCH BASIN
	CURB INLET
	DRAINAGE OUTFALL STRUCTURE
	BICYCLE PARKING
	LIGHT POLE
	SEWER MANHOLE
	SEWER PUMP STATION

Date	Description	No.
Revisions		
Signature		Date
MICHAEL CARR PROFESSIONAL ENGINEER FL Lic. No. 72424		
LANGAN Langan Engineering and Environmental Services, LLC 110 East Broward Boulevard, Suite 1500 Fort Lauderdale, FL 33301 T: 954.320.2100 F: 954.320.2101 www.langan.com FL CERTIFICATE OF AUTHORIZATION NO. 00006601/LB8172/LB8198		
Project		
CENTRAL BROWARD LOGISTICS 1680 AND 1690 NW 31ST AVENUE FORT LAUDERDALE BROWARD COUNTY FLORIDA		
Drawing Title		
PARTIAL SITE PLAN		
Project No.		Drawing No.
330130101		
Date		
9 AUGUST 2024		
Drawn By		SP-2
EWM		
Checked By		
CL		

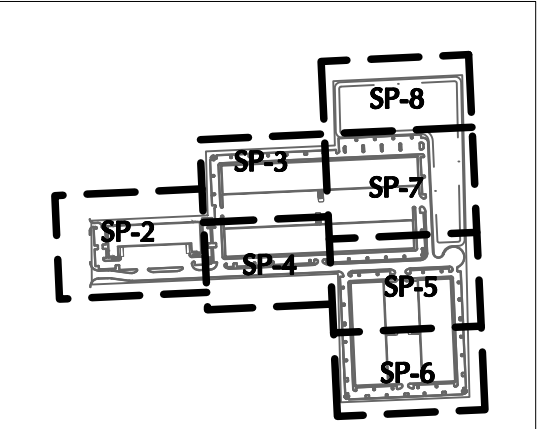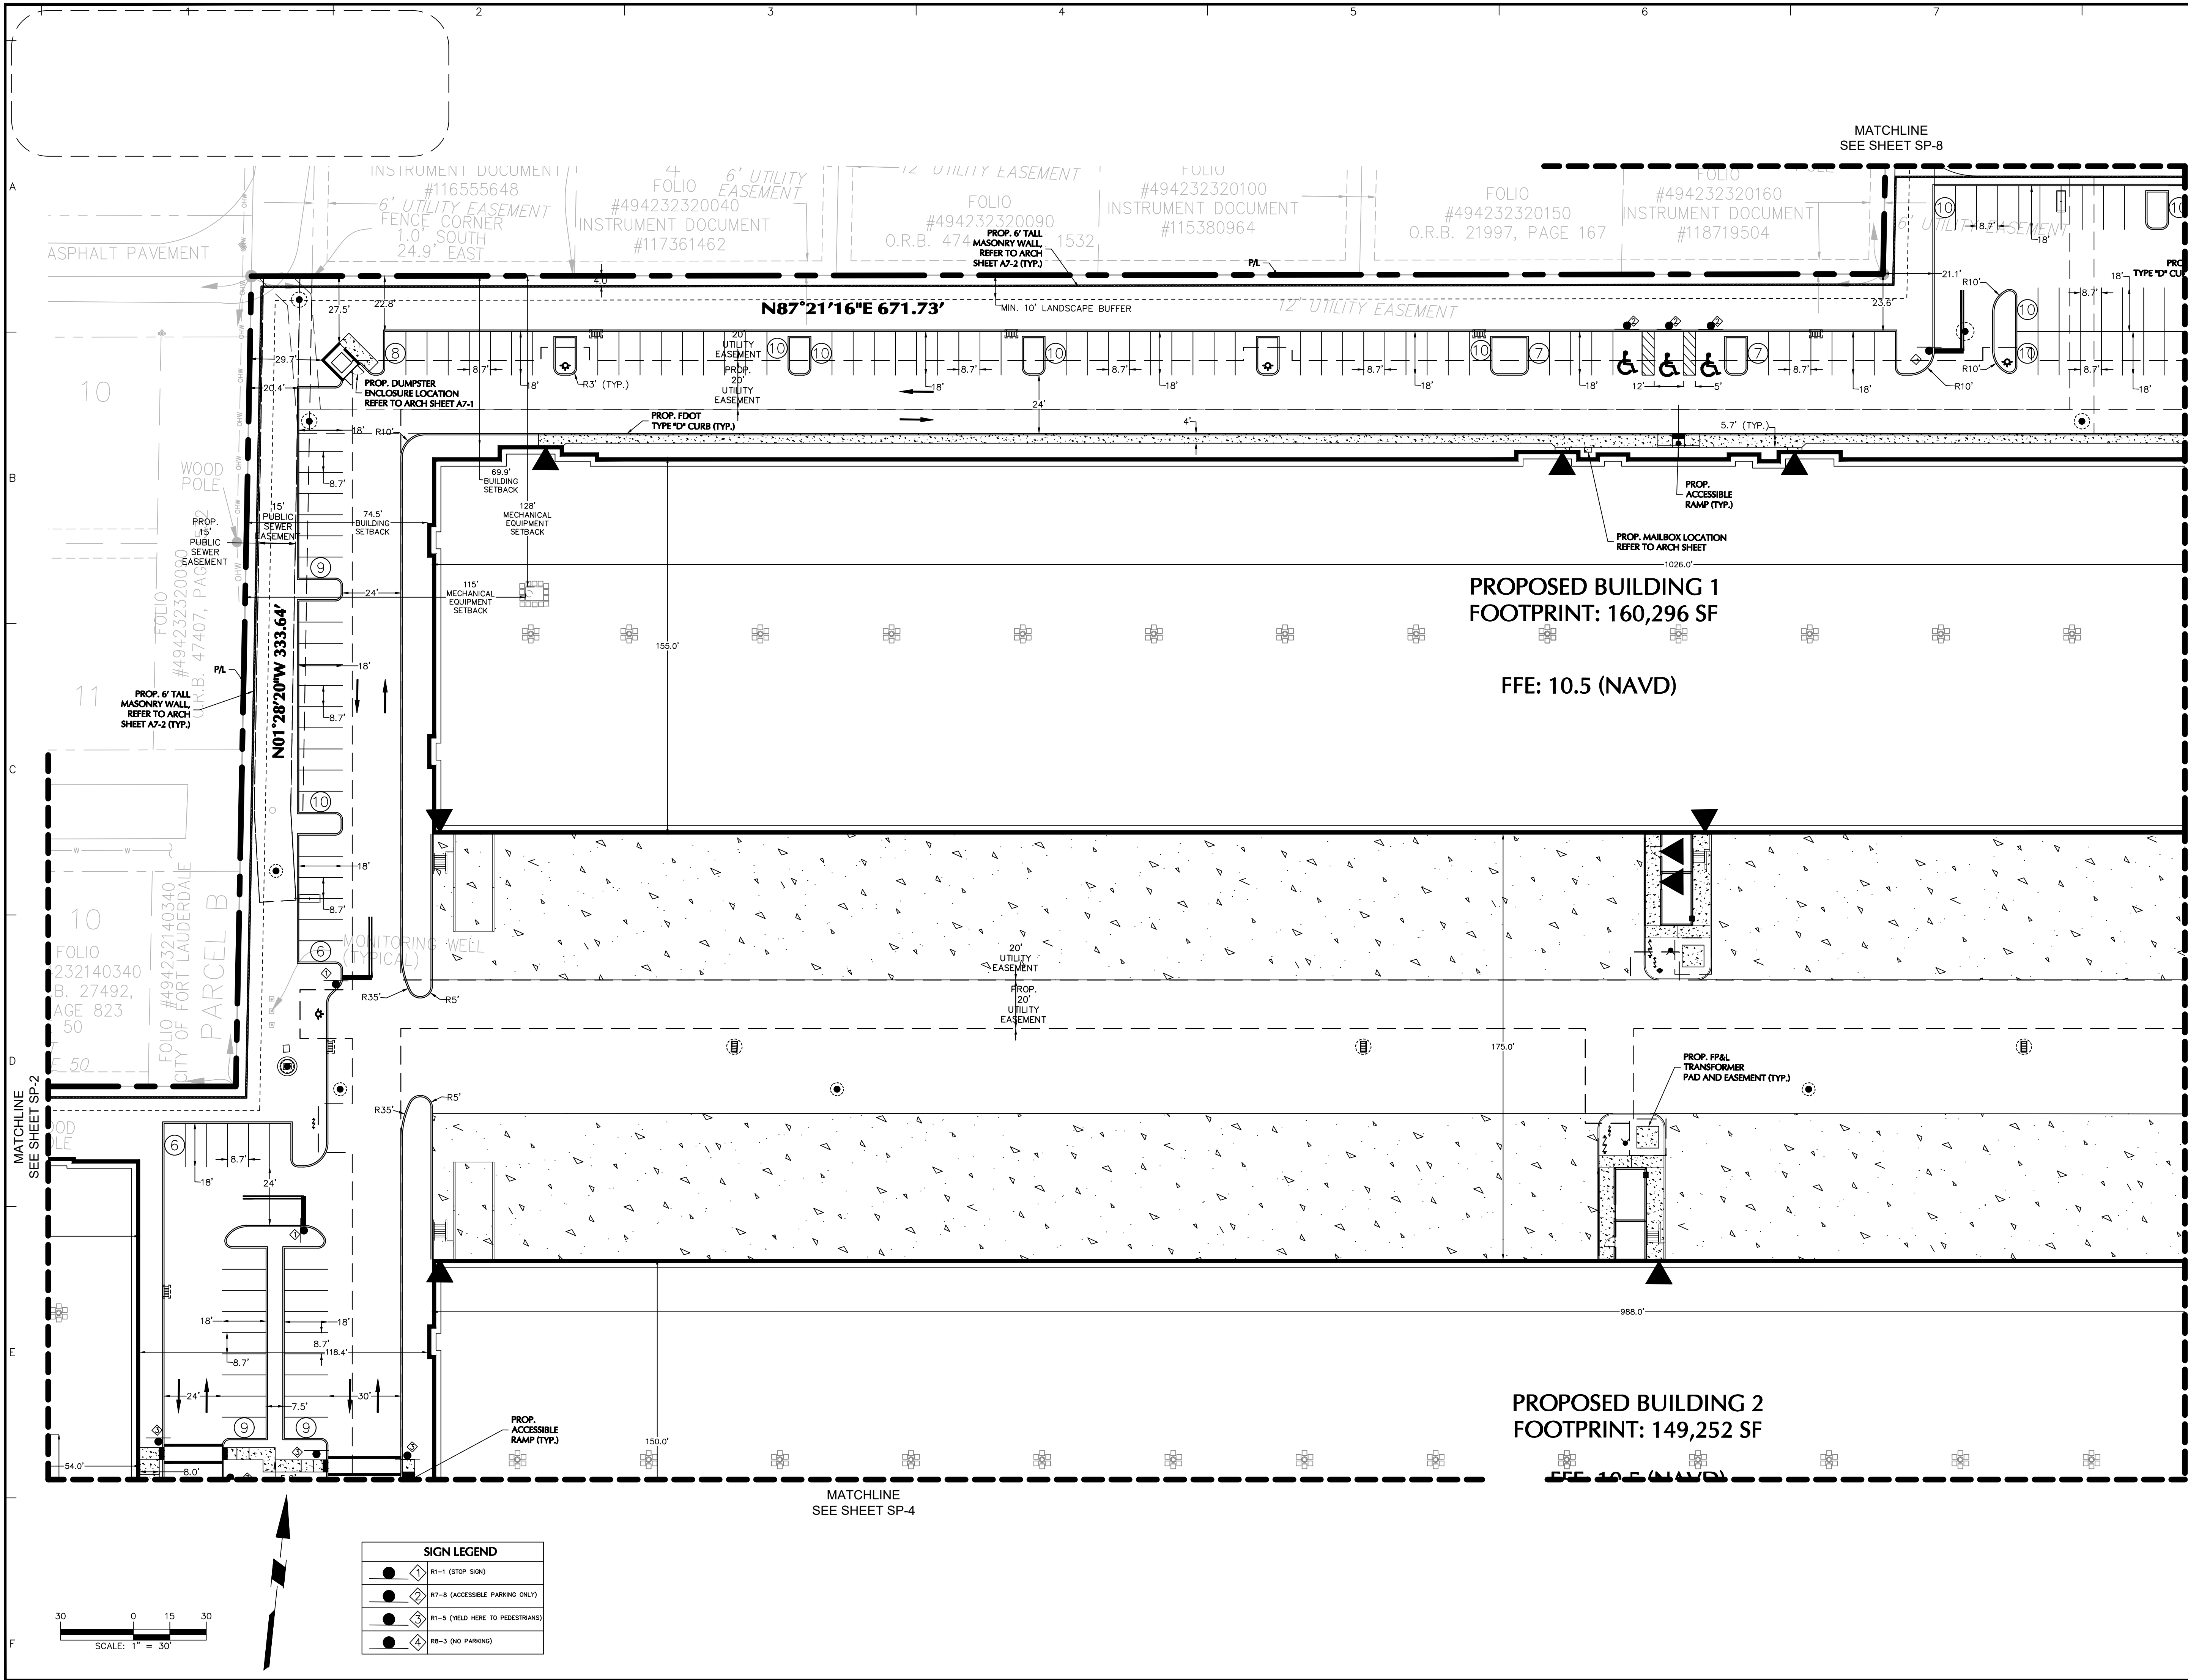


KEY MAP



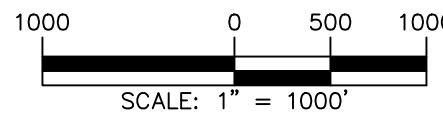


SITE FEATURES LEGEND	
	FORT LAUDERDALE CITY LIMITS
	PROPERTY LINE
	FIRE HYDRANT
	BACK FLOW PREVENTER
	CATCH BASIN
	CURB INLET
	DRAINAGE OUTFALL STRUCTURE
	BICYCLE PARKING
	LIGHT POLE
	SEWER MANHOLE
	SEWER PUMP STATION

Date	Description	No.
Revisions		
Signature		Date
MICHAEL CARR PROFESSIONAL ENGINEER FL Lic. No. 72424		
LANGAN Langan Engineering and Environmental Services, LLC 110 East Broward Boulevard, Suite 1500 Fort Lauderdale, FL 33301 T: 954.320.2100 F: 954.320.2101 www.langan.com FL CERTIFICATE OF AUTHORIZATION NO. 00006601/LB8172/LB8198		
Project		
CENTRAL BROWARD LOGISTICS 1680 AND 1690 NW 31ST AVENUE FORT LAUDERDALE BROWARD COUNTY FLORIDA		
Drawing Title		
PARTIAL SITE PLAN		
Project No.		Drawing No.
330130101		SP-3
Date		
9 AUGUST 2024		
Drawn By		
EWM		
Checked By		
CL		

SIGN LEGEND	
	R1-1 (STOP SIGN)
	R7-8 (ACCESSIBLE PARKING ONLY)
	R1-5 (YIELD HERE TO PEDESTRIANS)
	R8-3 (NO PARKING)

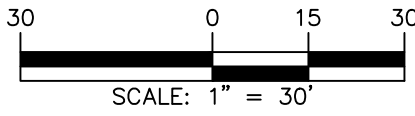


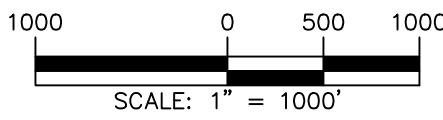
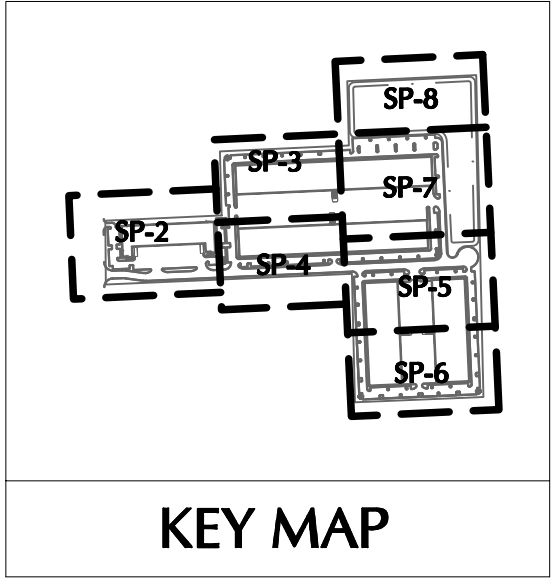
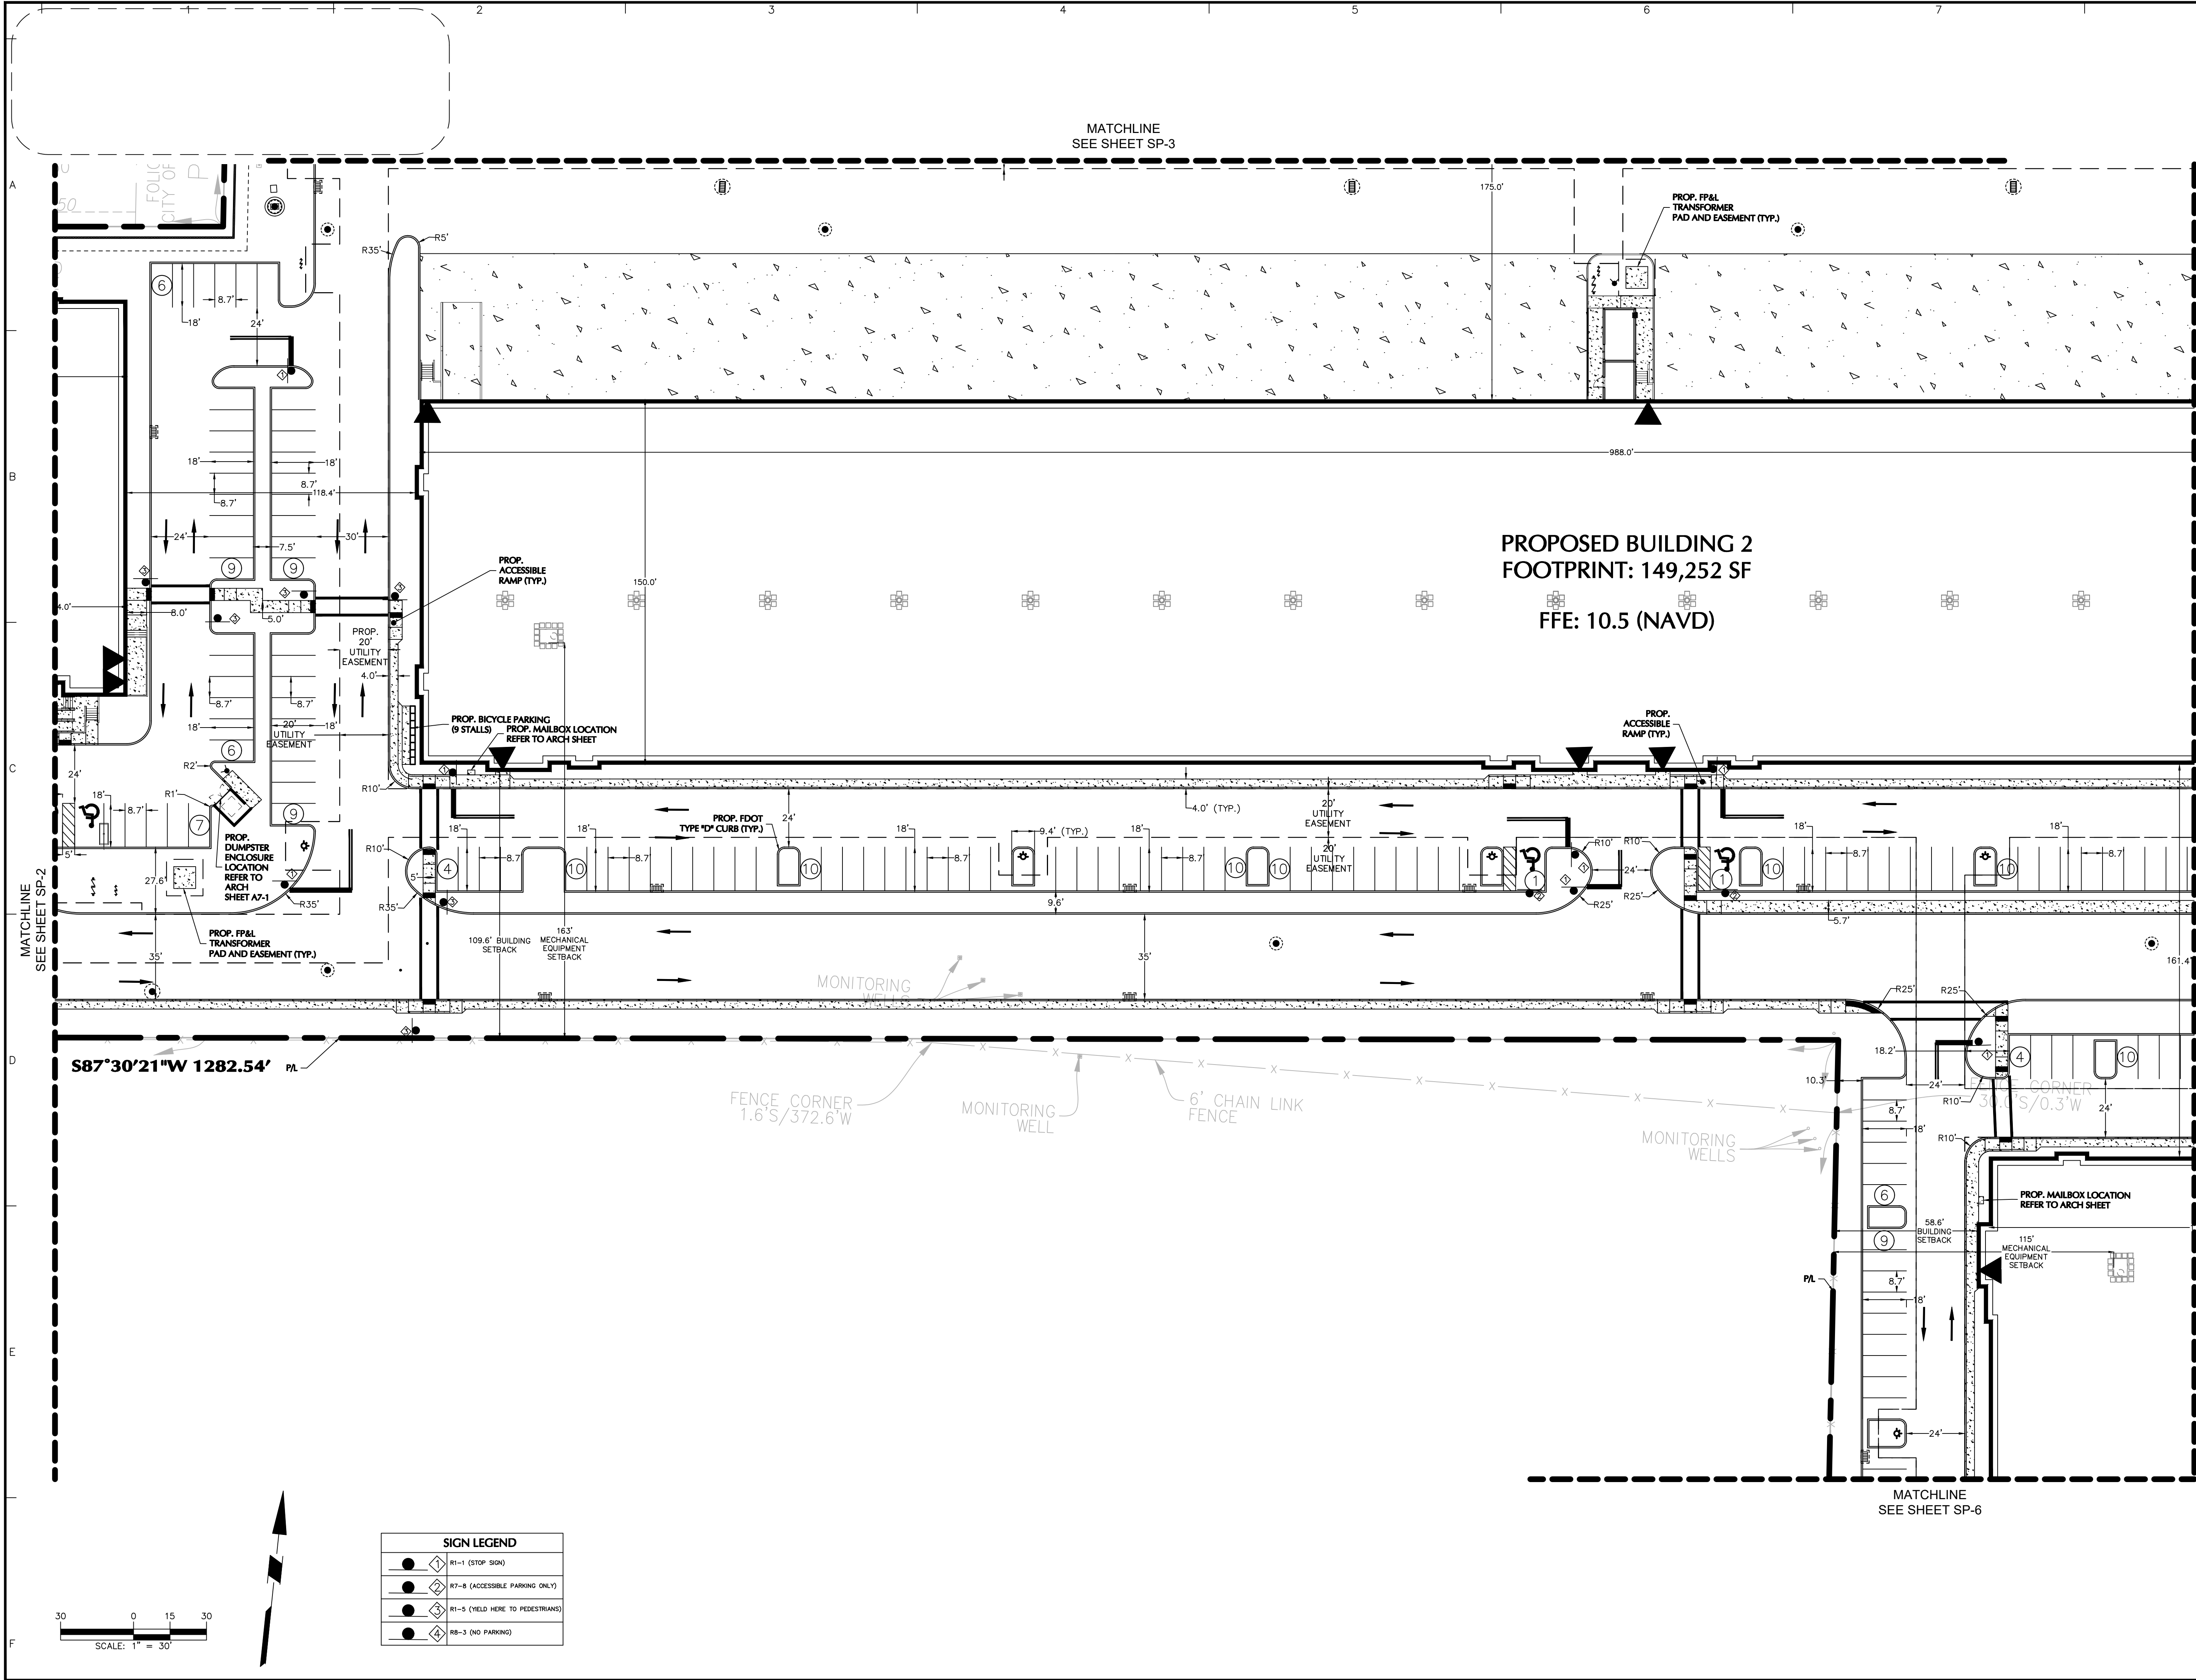


SITE FEATURES LEGEND	
	FORT LAUDERDALE CITY LIMITS
	PROPERTY LINE
	FIRE HYDRANT
	BACK FLOW PREVENTER
	CATCH BASIN
	CURB INLET
	DRAINAGE OUTFALL STRUCTURE
	BICYCLE PARKING
	LIGHT POLE
	SEWER MANHOLE
	SEWER PUMP STATION

Date	Description	No.
Revisions		
Signature		Date
MICHAEL CARR		
PROFESSIONAL ENGINEER FL Lic. No. 72424		
LANGAN Langan Engineering and Environmental Services, LLC 110 East Broward Boulevard, Suite 1500 Fort Lauderdale, FL 33301 T: 954.320.2100 F: 954.320.2101 www.langan.com FL CERTIFICATE OF AUTHORIZATION NO. 00006601/LB8172/LB8198		
Project		
CENTRAL BROWARD LOGISTICS 1680 AND 1690 NW 31ST AVENUE FORT LAUDERDALE BROWARD COUNTYFLORIDA		
Drawing Title		
PARTIAL SITE PLAN		
Project No.		Drawing No.
330130101		SP-4
Date		
9 AUGUST 2024		
Drawn By		
EWM		
Checked By		
CL		

SIGN LEGEND	
	R1-1 (STOP SIGN)
	R7-8 (ACCESSIBLE PARKING ONLY)
	R1-5 (YIELD HERE TO PEDESTRIANS)
	R8-3 (NO PARKING)

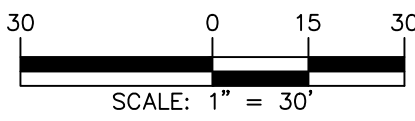

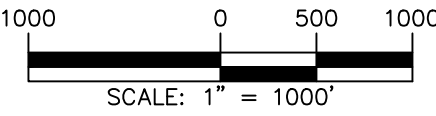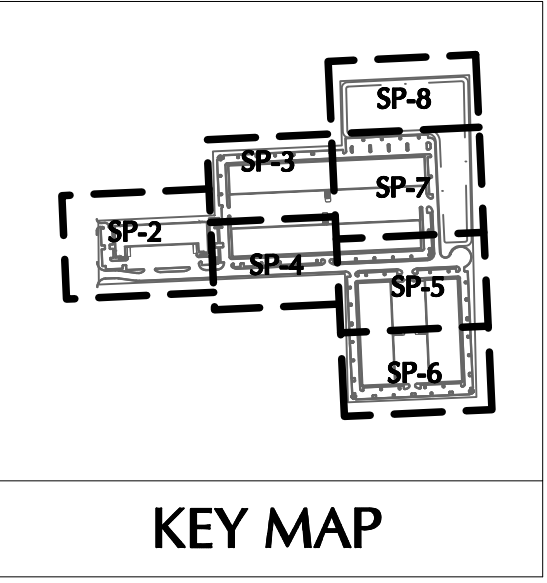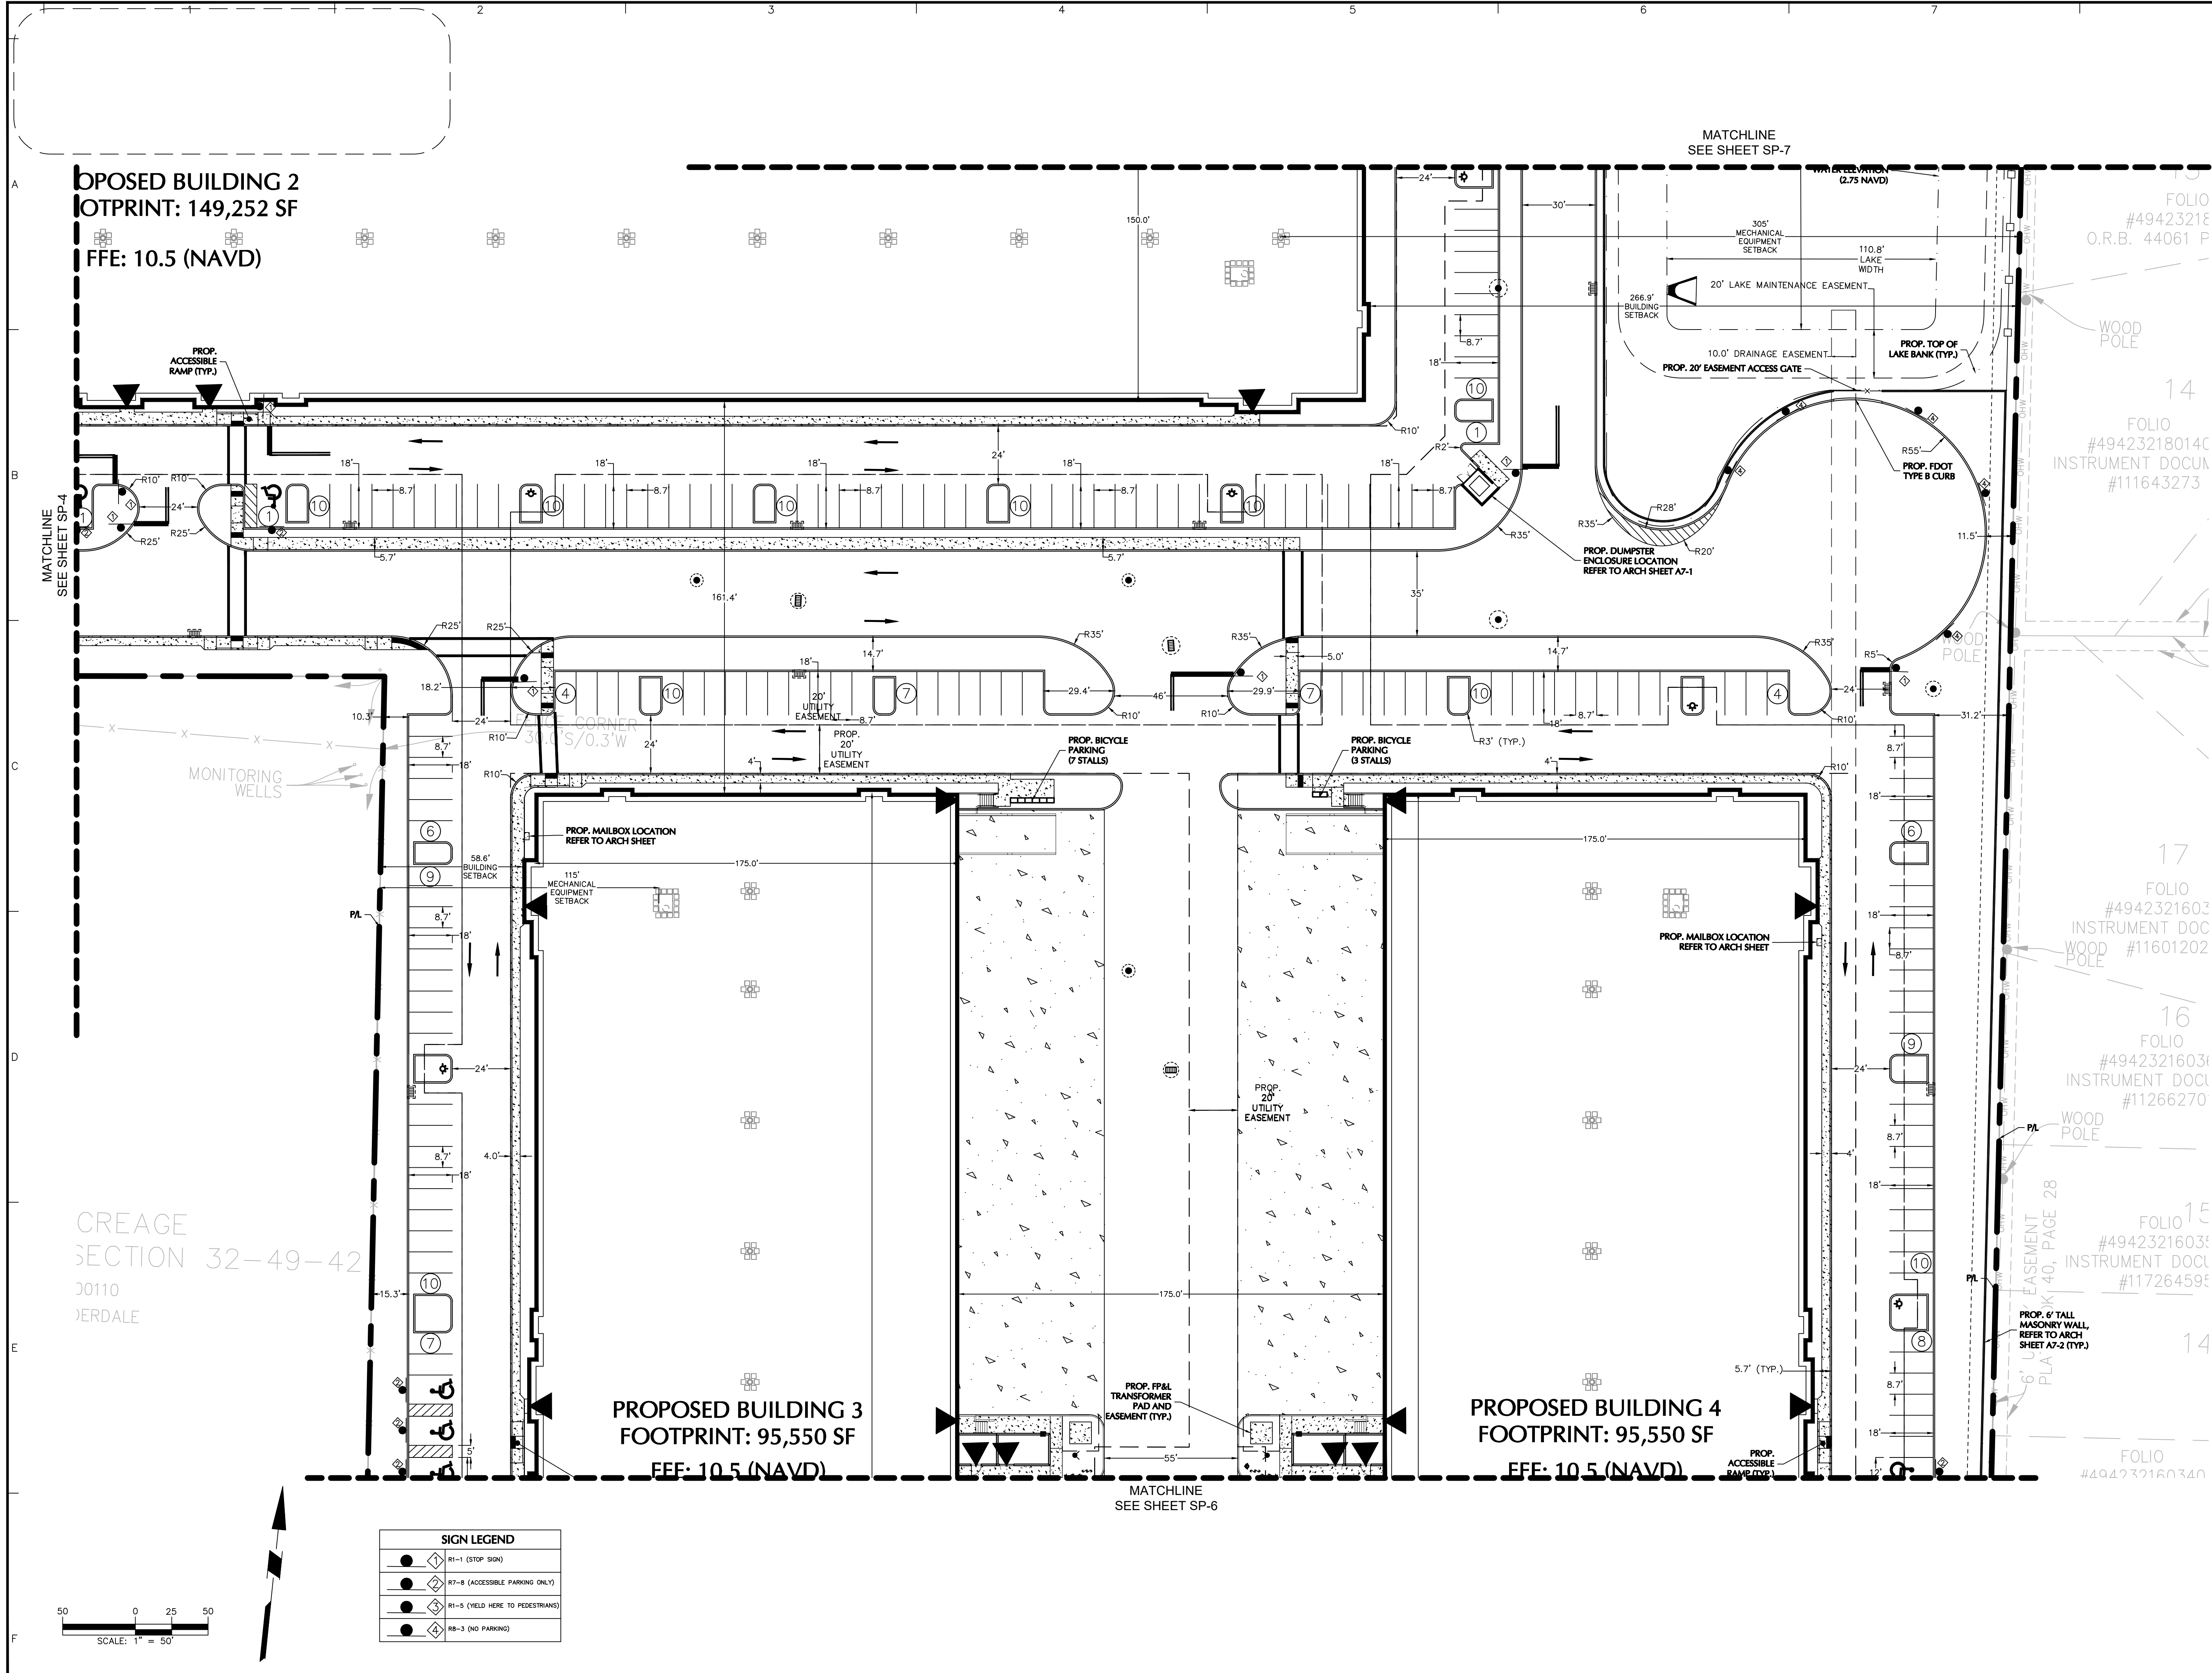

SITE FEATURES LEGEND	
	FORT LAUDERDALE CITY LIMITS
	PROPERTY LINE
	FIRE HYDRANT
	BACK FLOW PREVENTER
	CATCH BASIN
	CURB INLET
	DRAINAGE OUTFALL STRUCTURE
	BICYCLE PARKING
	LIGHT POLE
	SEWER MANHOLE
	SEWER PUMP STATION

Date	Description	No.
Revisions		

Signature: MICHAEL CARR
PROFESSIONAL ENGINEER FL Lic. No. 72424


LANGAN
Langan Engineering and Environmental Services, LLC
110 East Broward Boulevard, Suite 1500
Fort Lauderdale, FL 33301
T: 954.320.2100 F: 954.320.2101 www.langan.com
FL CERTIFICATE OF AUTHORIZATION NO. 00006601/LB8172/LB8198


Project: **CENTRAL BROWARD LOGISTICS**
1680 AND 1690 NW 31ST AVENUE
FORT LAUDERDALE
BROWARD COUNTY FLORIDA
Drawing Title

PARTIAL SITE PLAN

Project No. 330130101	Drawing No. SP-5
Date 9 AUGUST 2024	
Drawn By EWM	
Checked By CL	

SIGN LEGEND	
	R1-1 (STOP SIGN)
	R7-8 (ACCESSIBLE PARKING ONLY)
	R1-5 (YIELD HERE TO PEDESTRIANS)
	R8-3 (NO PARKING)

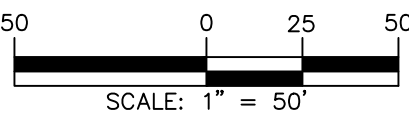

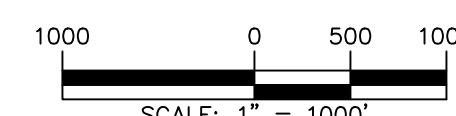

Date	Description	No.
Revisions		

Signature _____ Date _____
MICHAEL CARR
PROFESSIONAL ENGINEER FL Lic. No. 72424

Langan Engineering and
Environmental Services, LLC
110 East Broward Boulevard, Suite 1500
Fort Lauderdale, FL 33301

Project


1680 AND 1690 NW 31ST AVENUE
FORT LAUDERDALE


Project No.	Drawing No.
330130101	

Date 2 AUGUST 2024

9 AUGUST 2024

EWM	
Checked By	
CL	

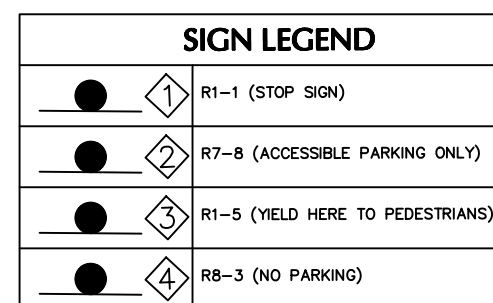

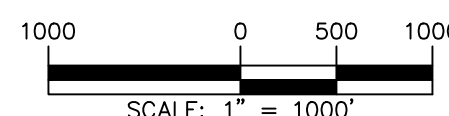



Date	Description	No.
Revisions		

LANGAN
Langan Engineering and
Environmental Services, LLC
110 East Broward Boulevard, Suite 1500
Fort Lauderdale, FL 33301
T: 954.320.2100 F: 954.320.2101 www.langan.com
FL CERTIFICATE OF AUTHORIZATION NO. 00006801/LB8172/LB8198

PARTIAL SITE PLAN

Project No. 330130101	Drawing No. SP-7
Date 9 AUGUST 2024	
Drawn By EWM	
Checked By CL	

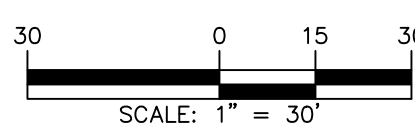

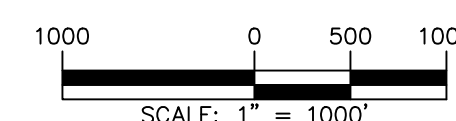


Date	Description	No.
Revisions		

LANGAN
Langan Engineering and
Environmental Services, LLC
110 East Broward Boulevard, Suite 1500
Fort Lauderdale, FL 33301
T: 954.320.2100 F: 954.320.2101 www.langan.com
FL CERTIFICATE OF AUTHORIZATION NO. 0006601/LB8172/LB8198


PARTIAL SITE PLAN

Project No.	Drawing No.
330130101	SP-8
Date	
9 AUGUST 2024	
Drawn By	
EWM	
Checked By	
CL	




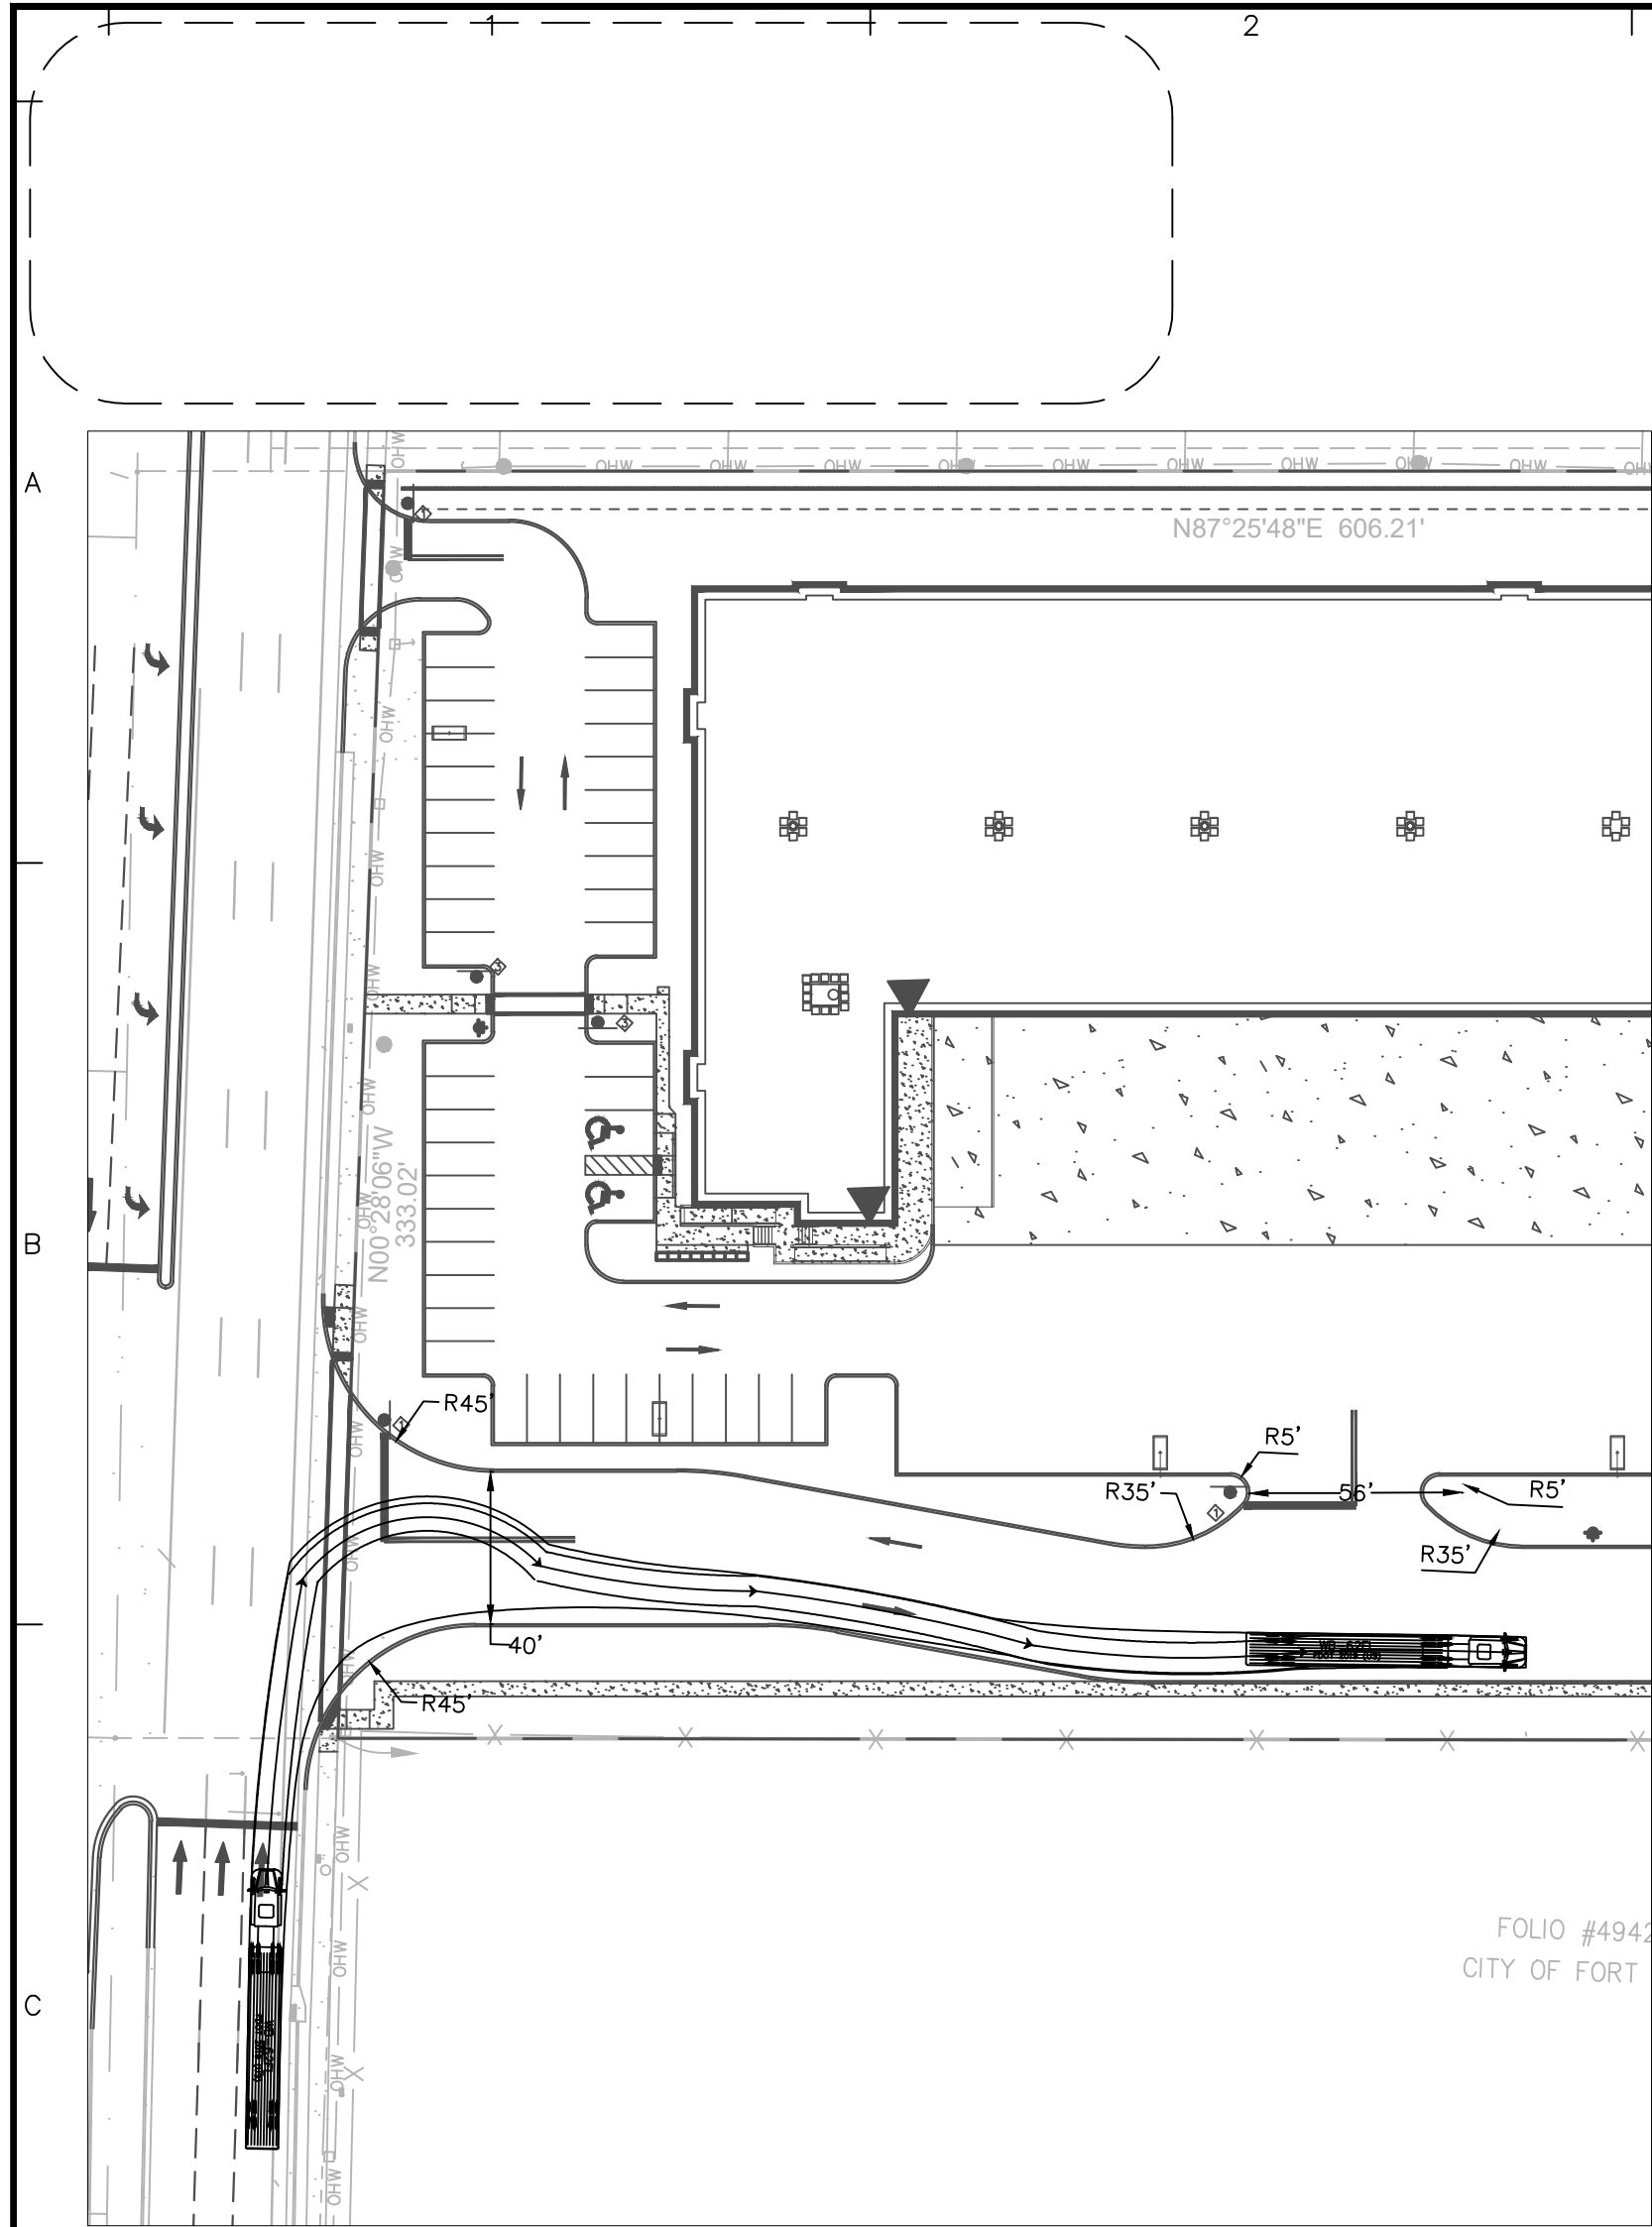


INSET A1
SCALE: 1" = 50'

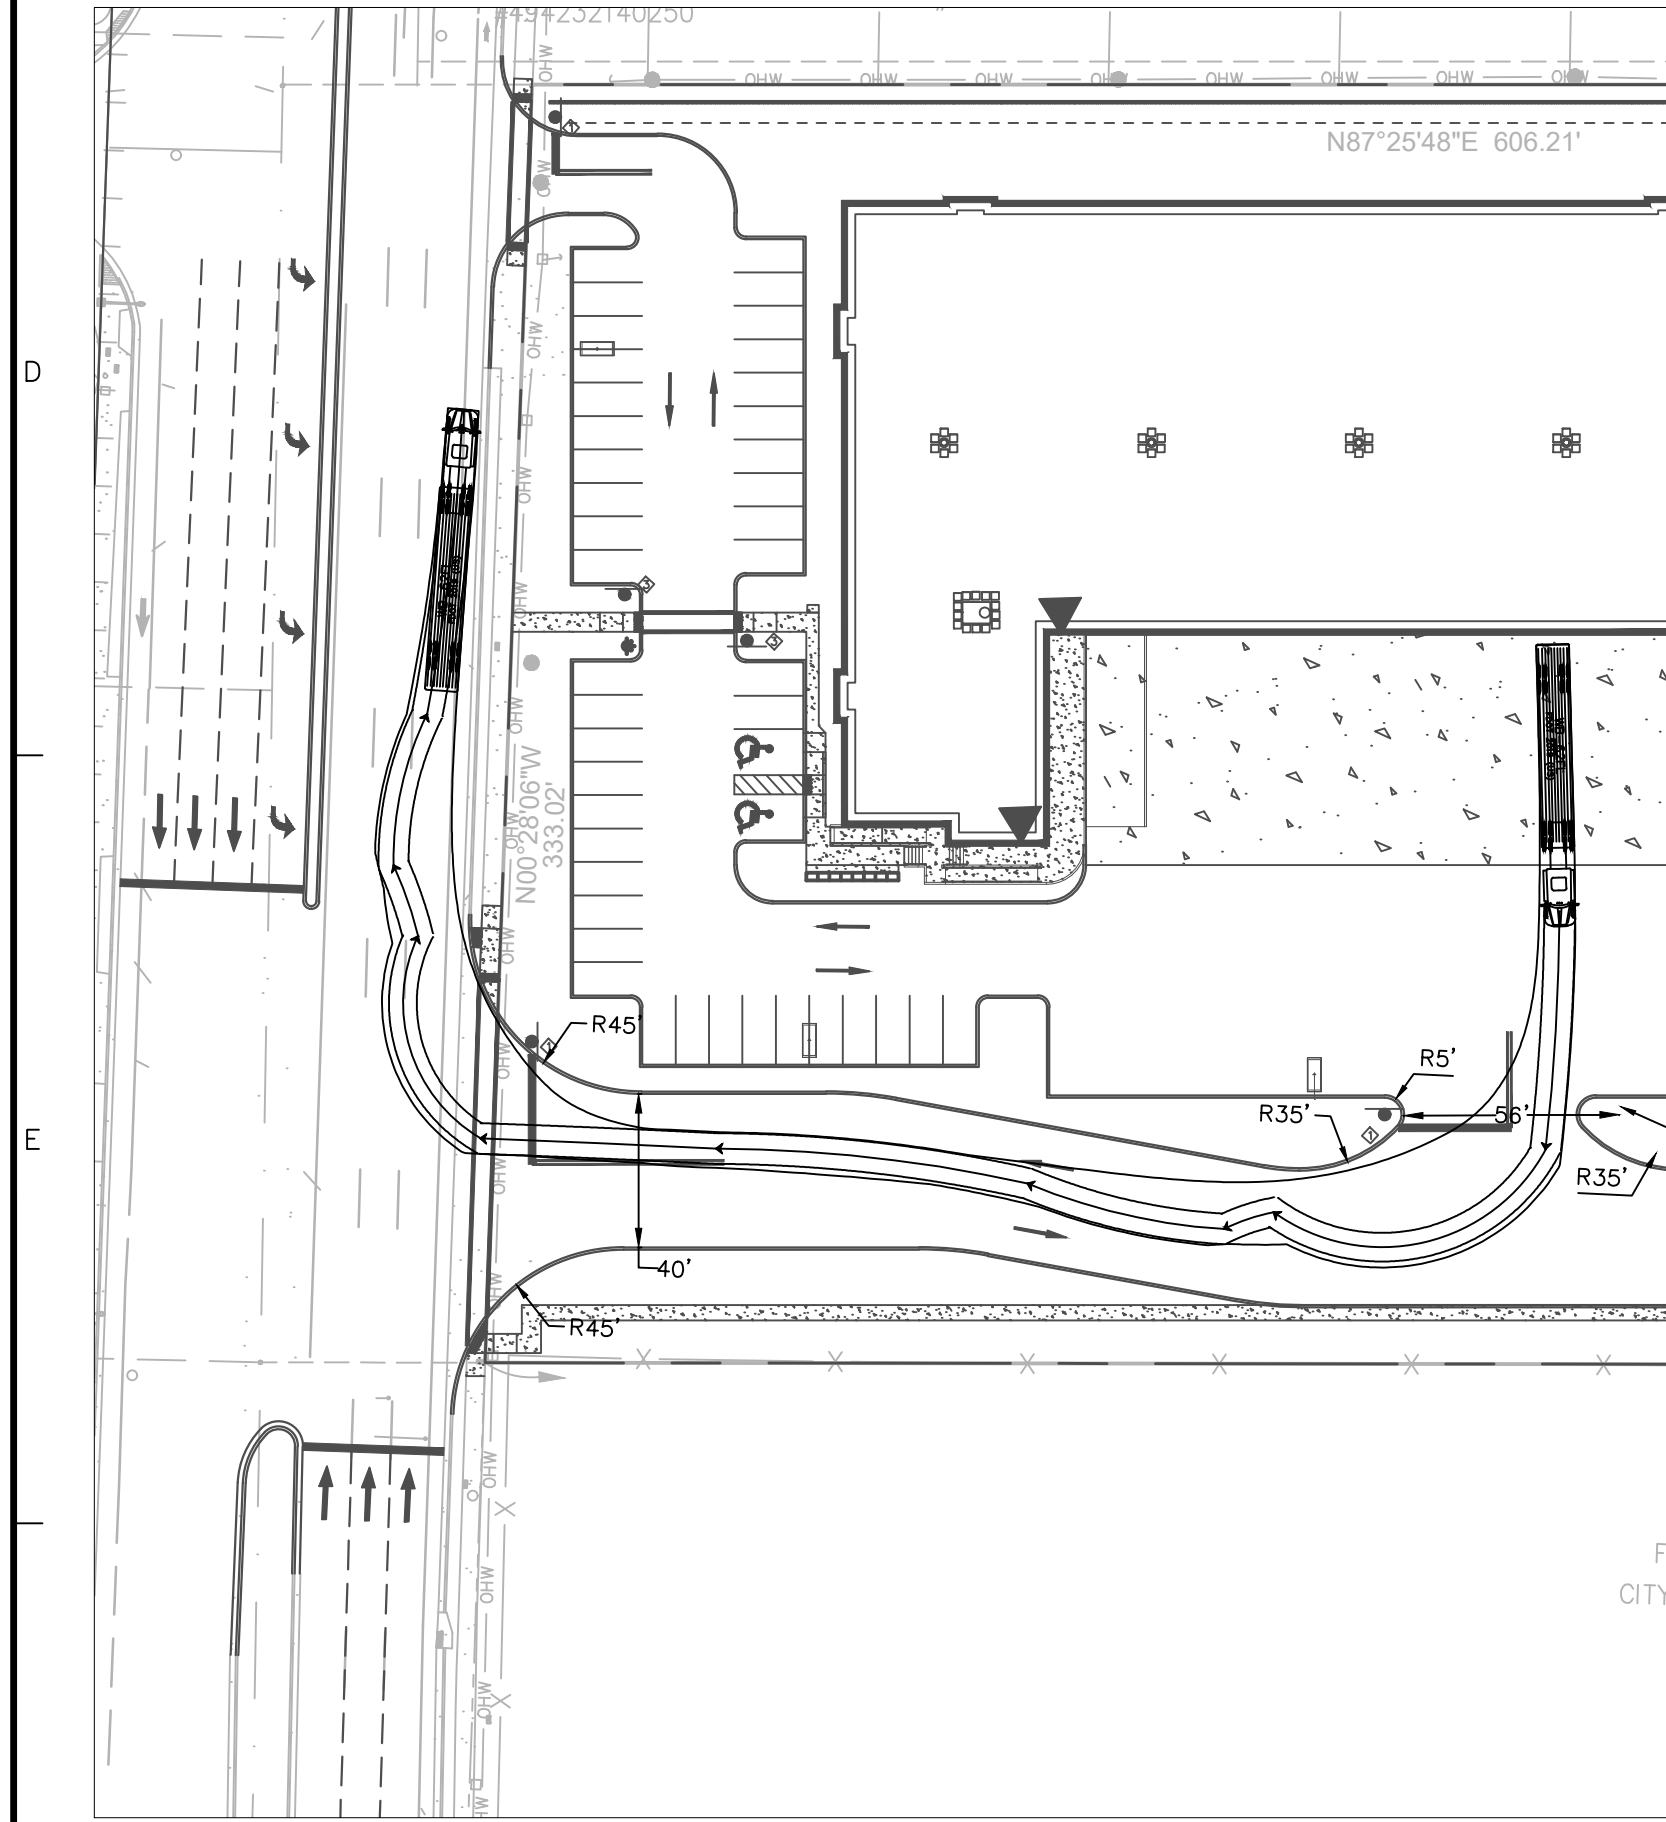


INSET A2
SCALE: 1" = 50'

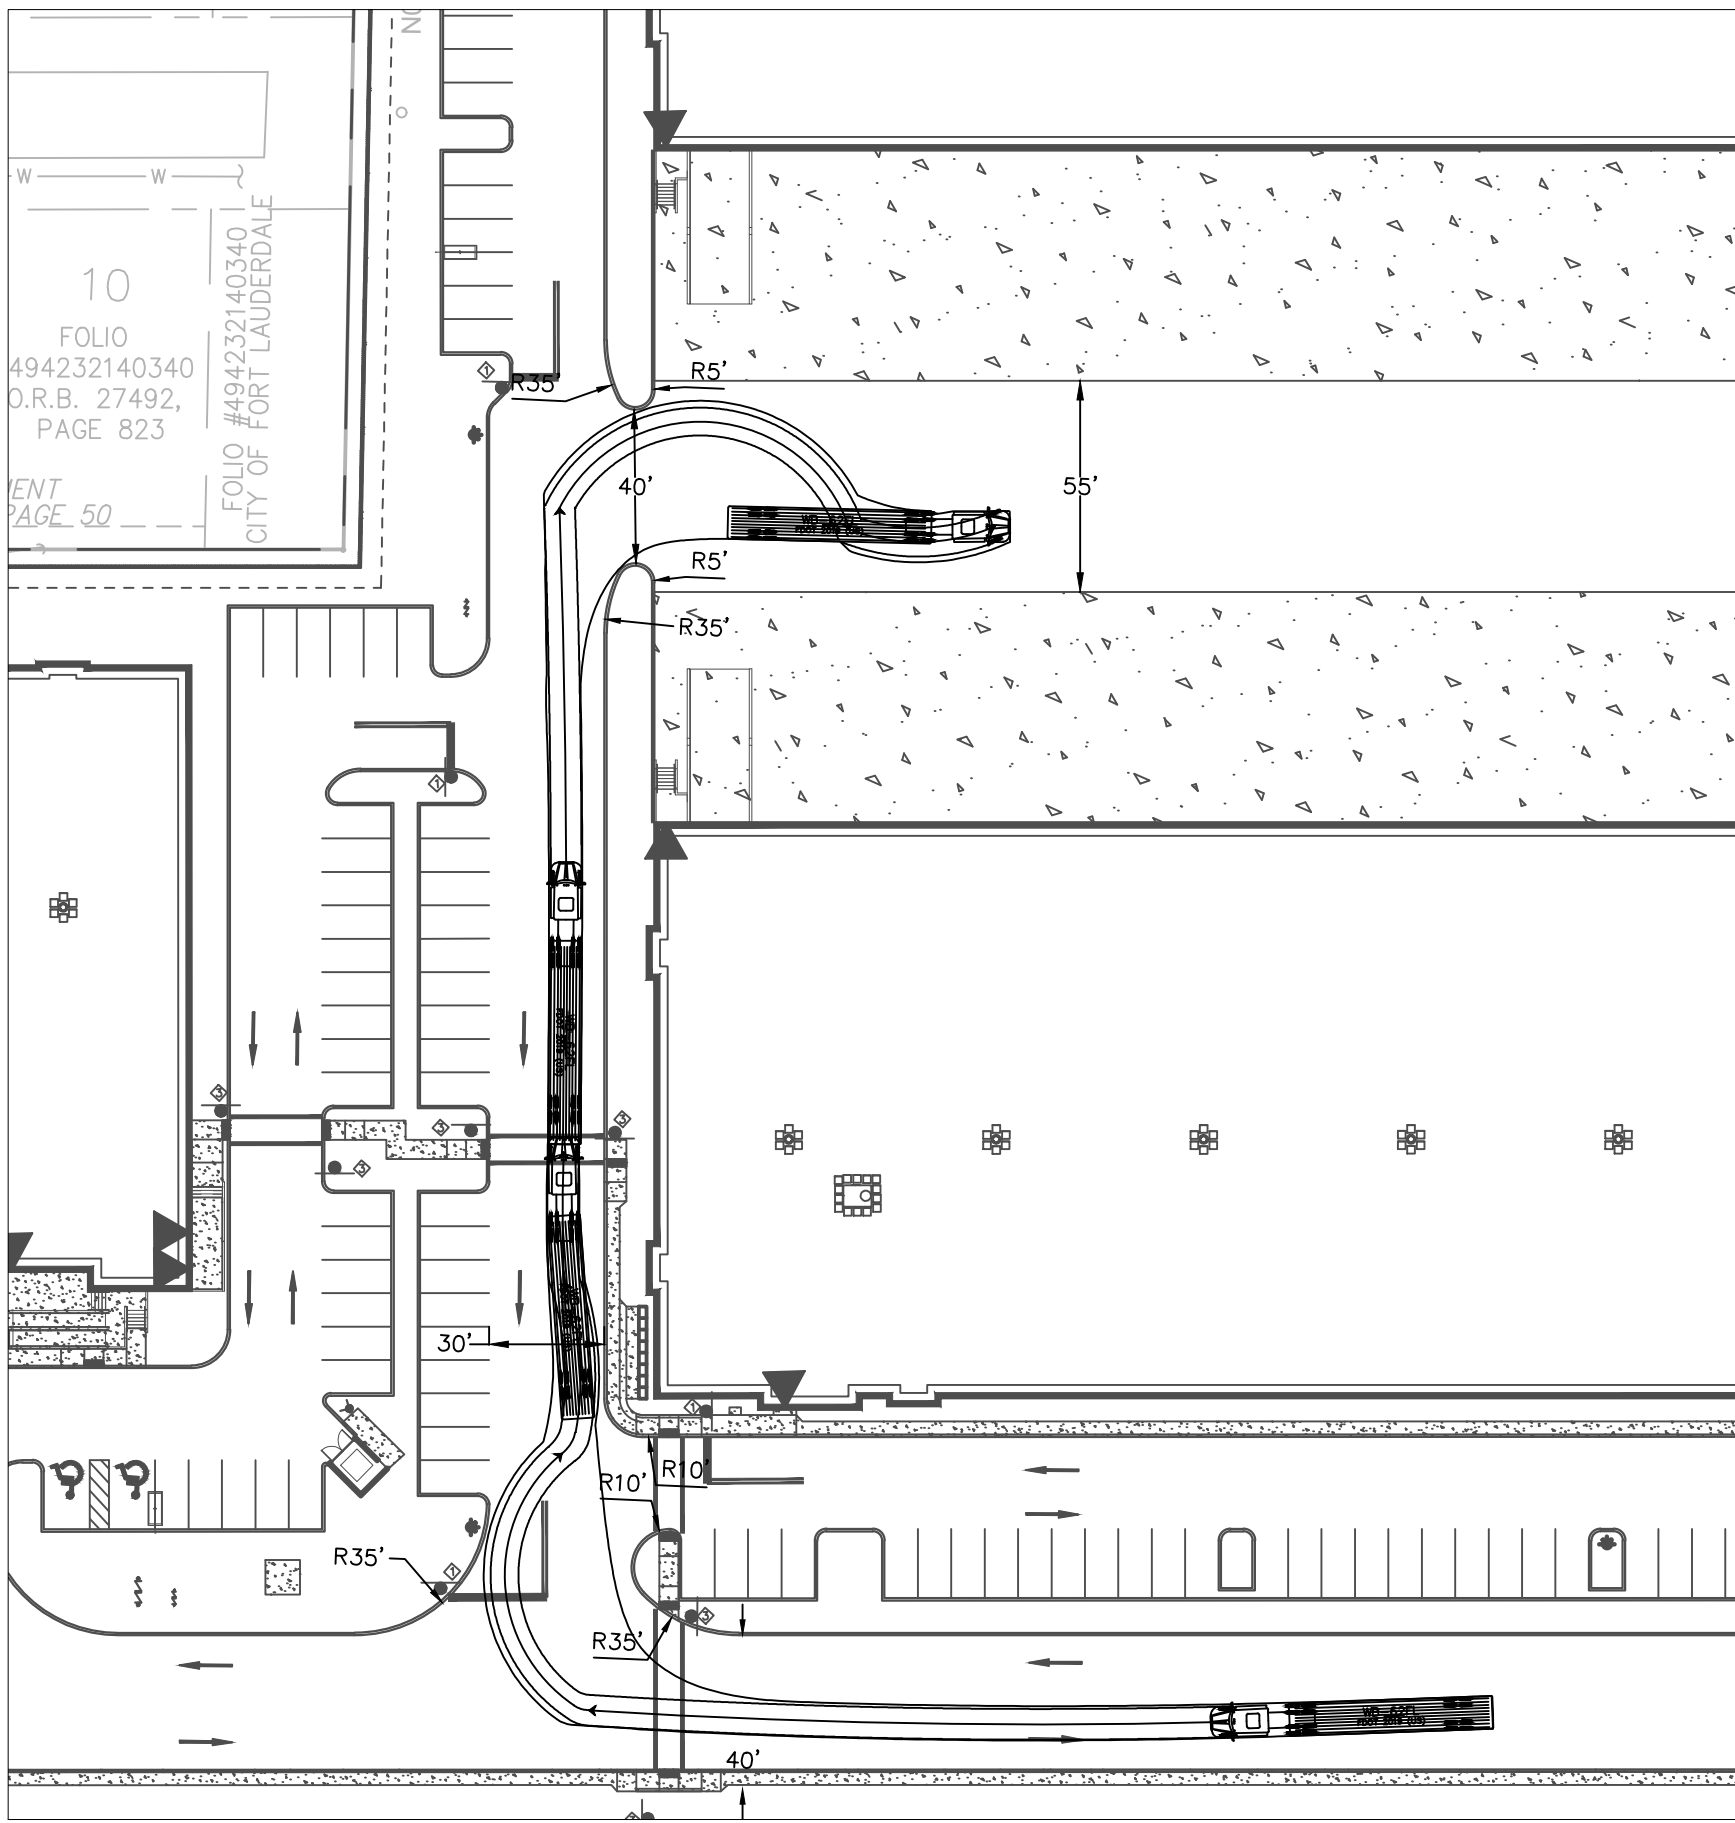


INSET B1
SCALE: 1" = 50'

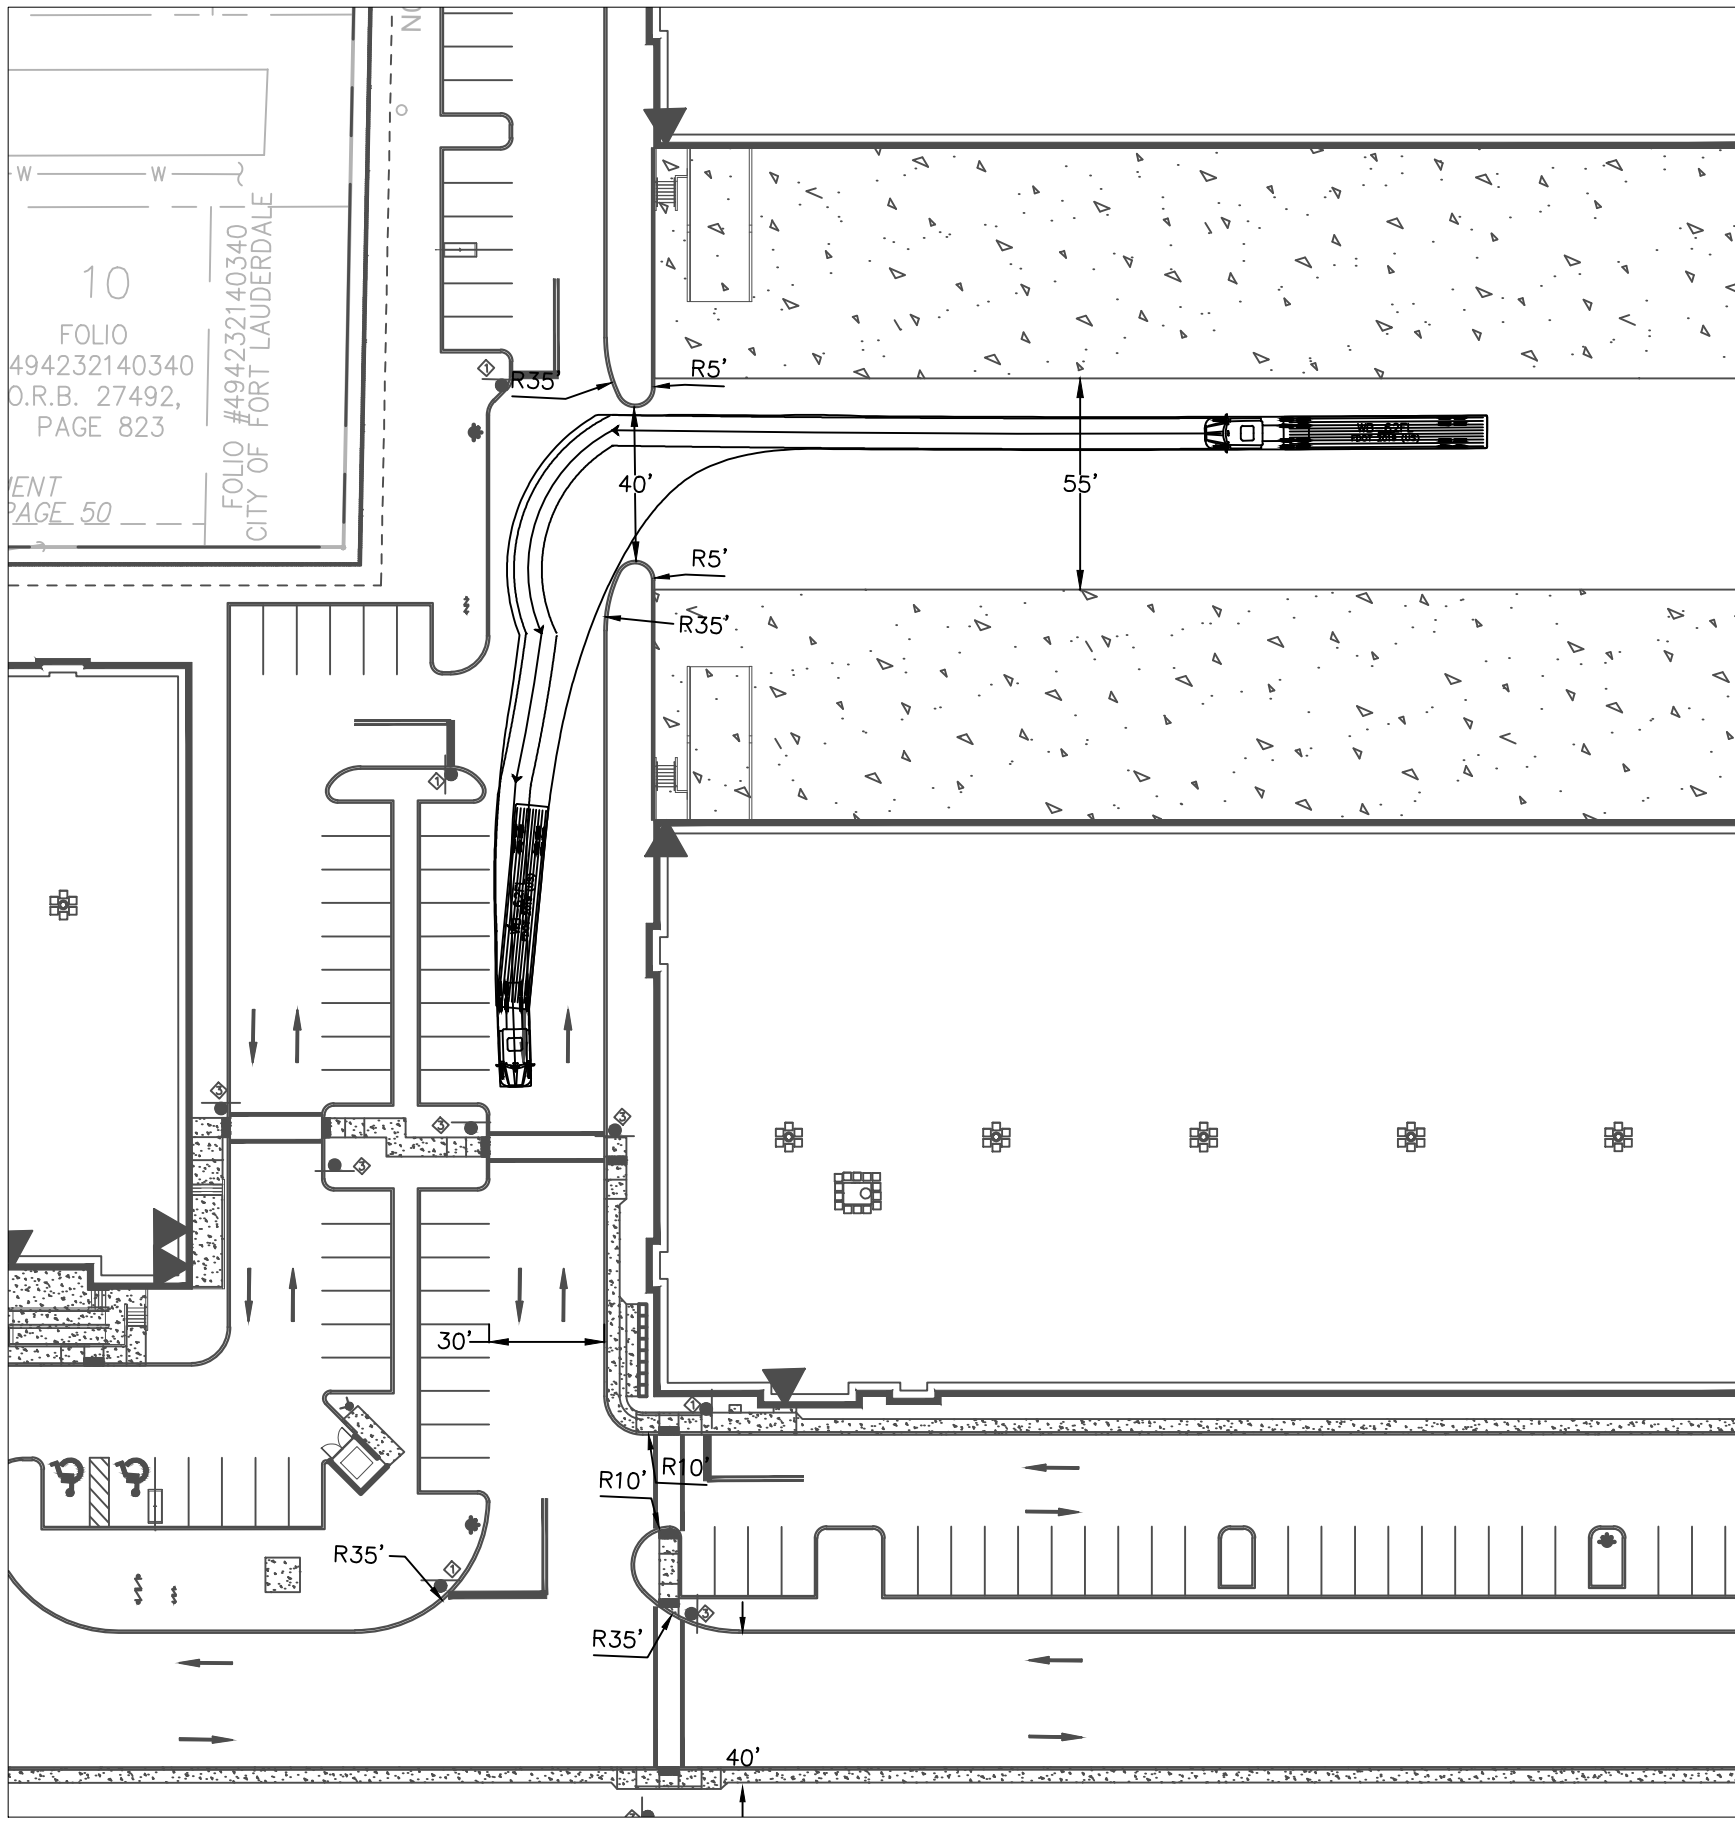


INSET B2
SCALE: 1" = 50'

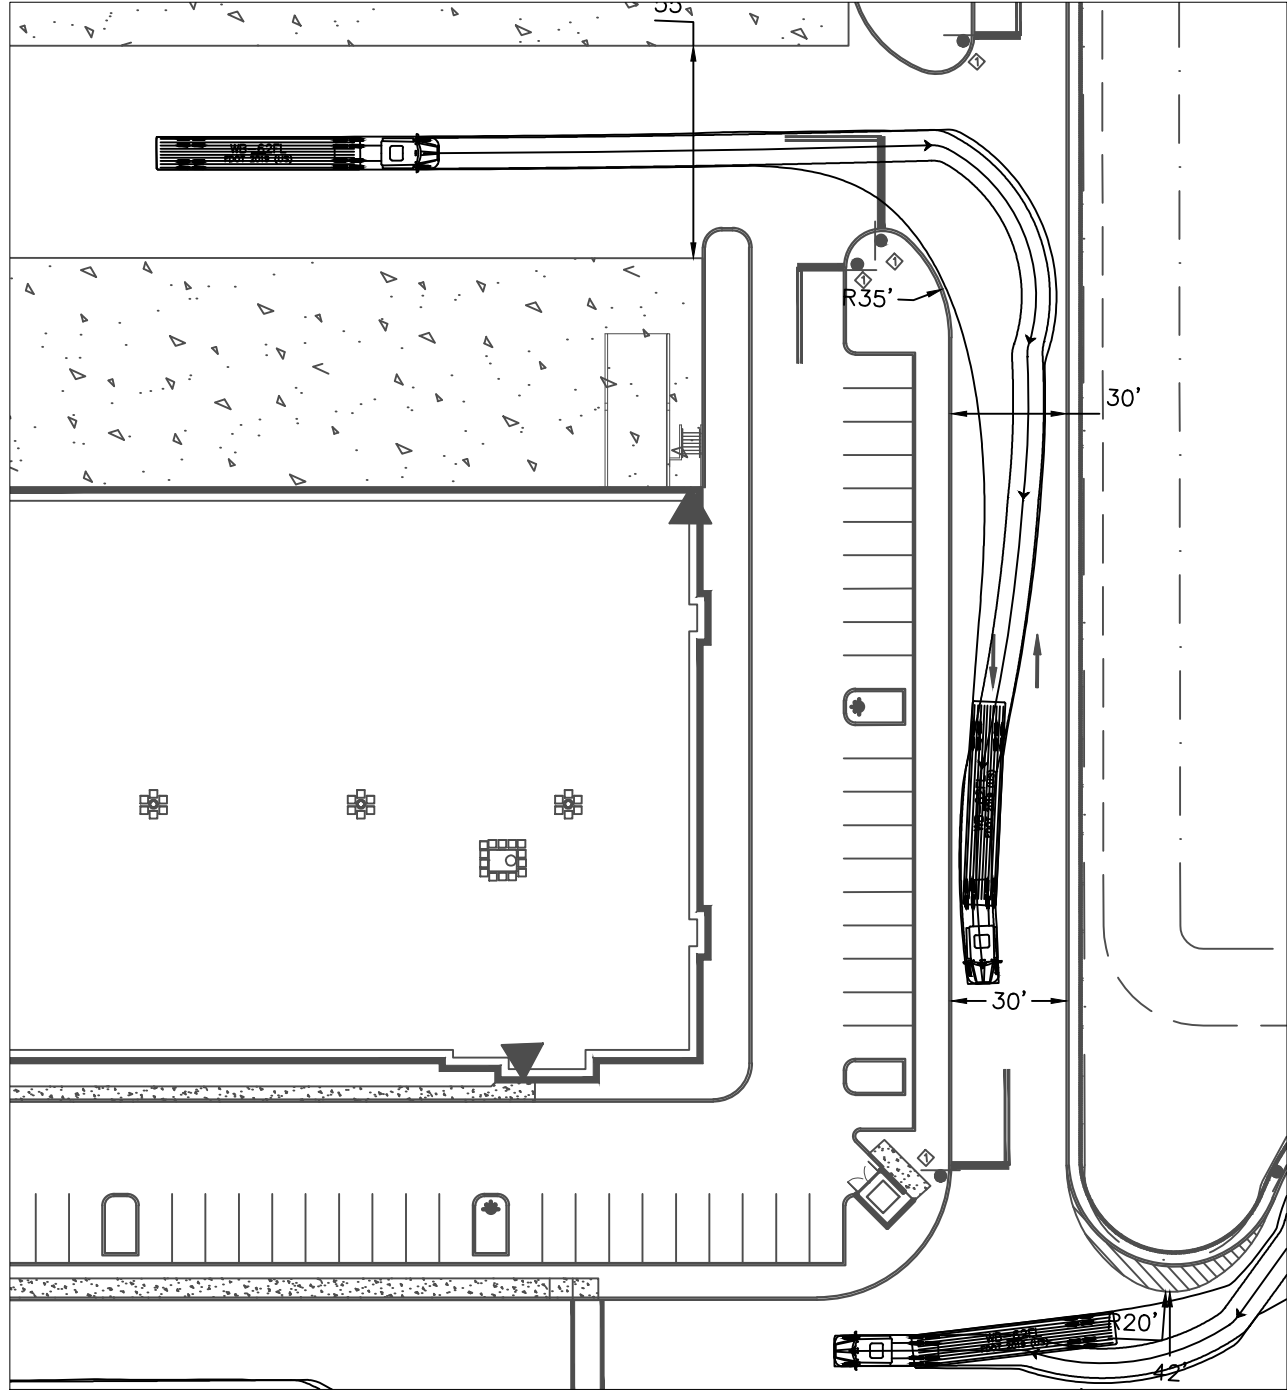


INSET C
SCALE: 1" = 50'

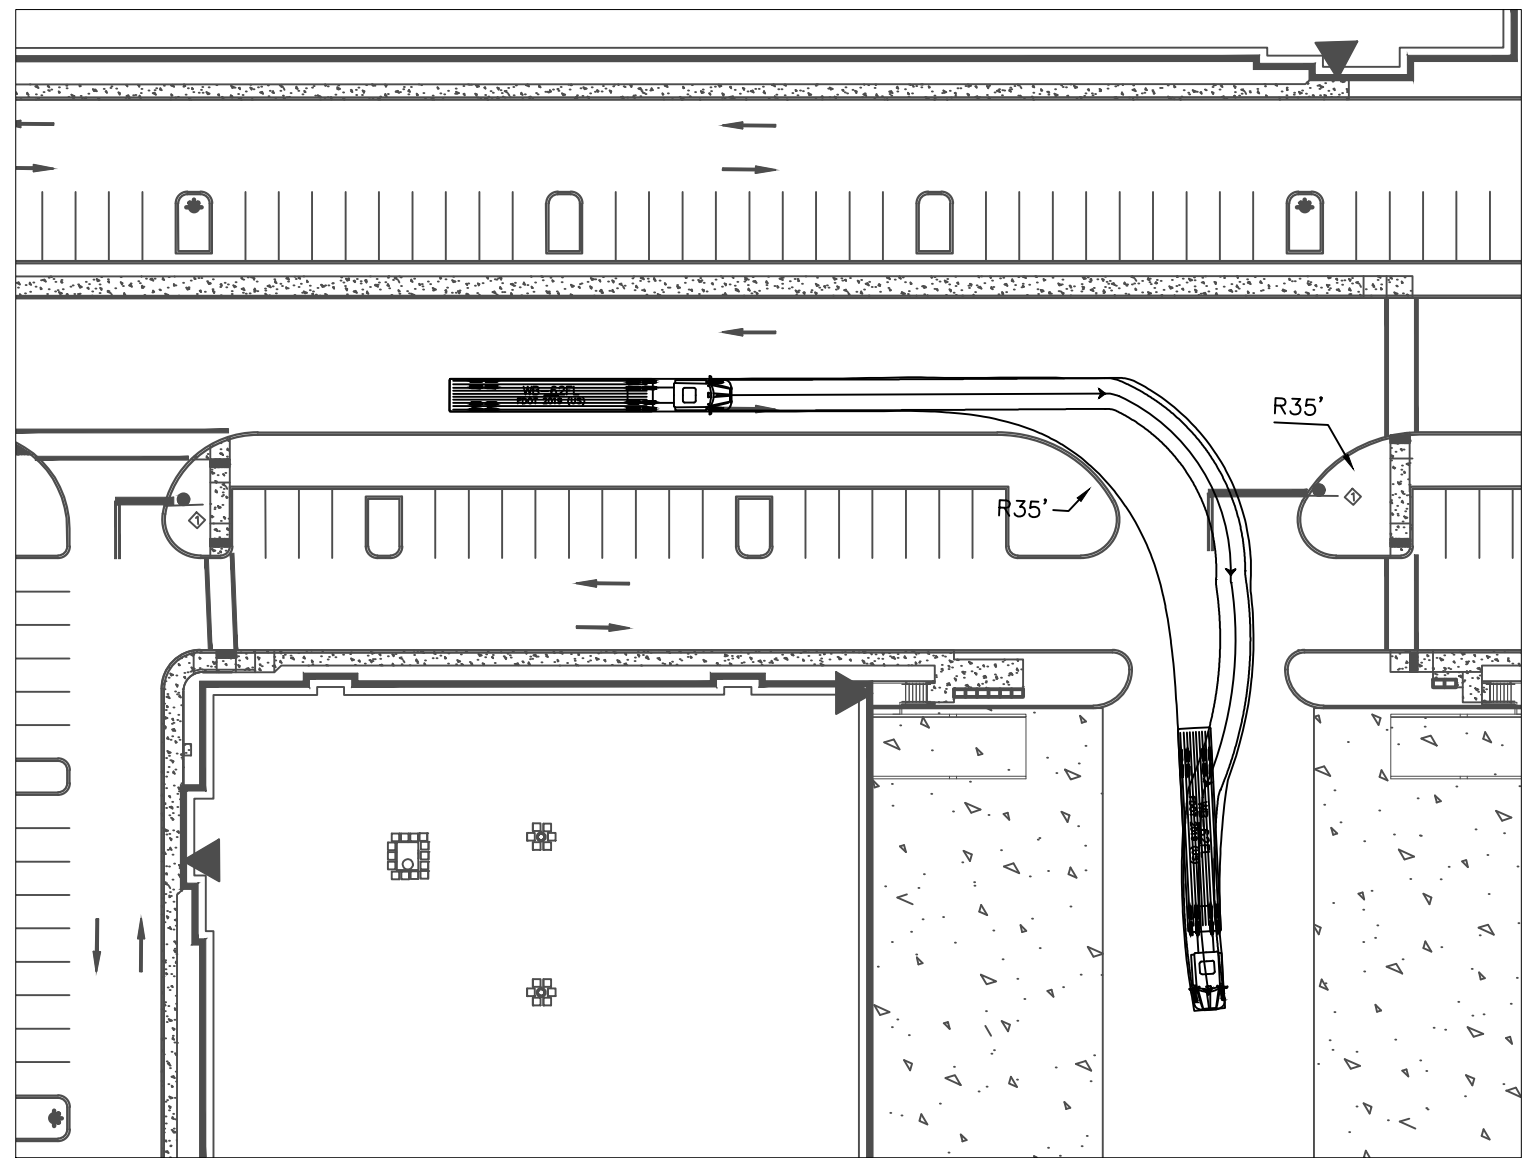


INSET D
SCALE: 1" = 50'

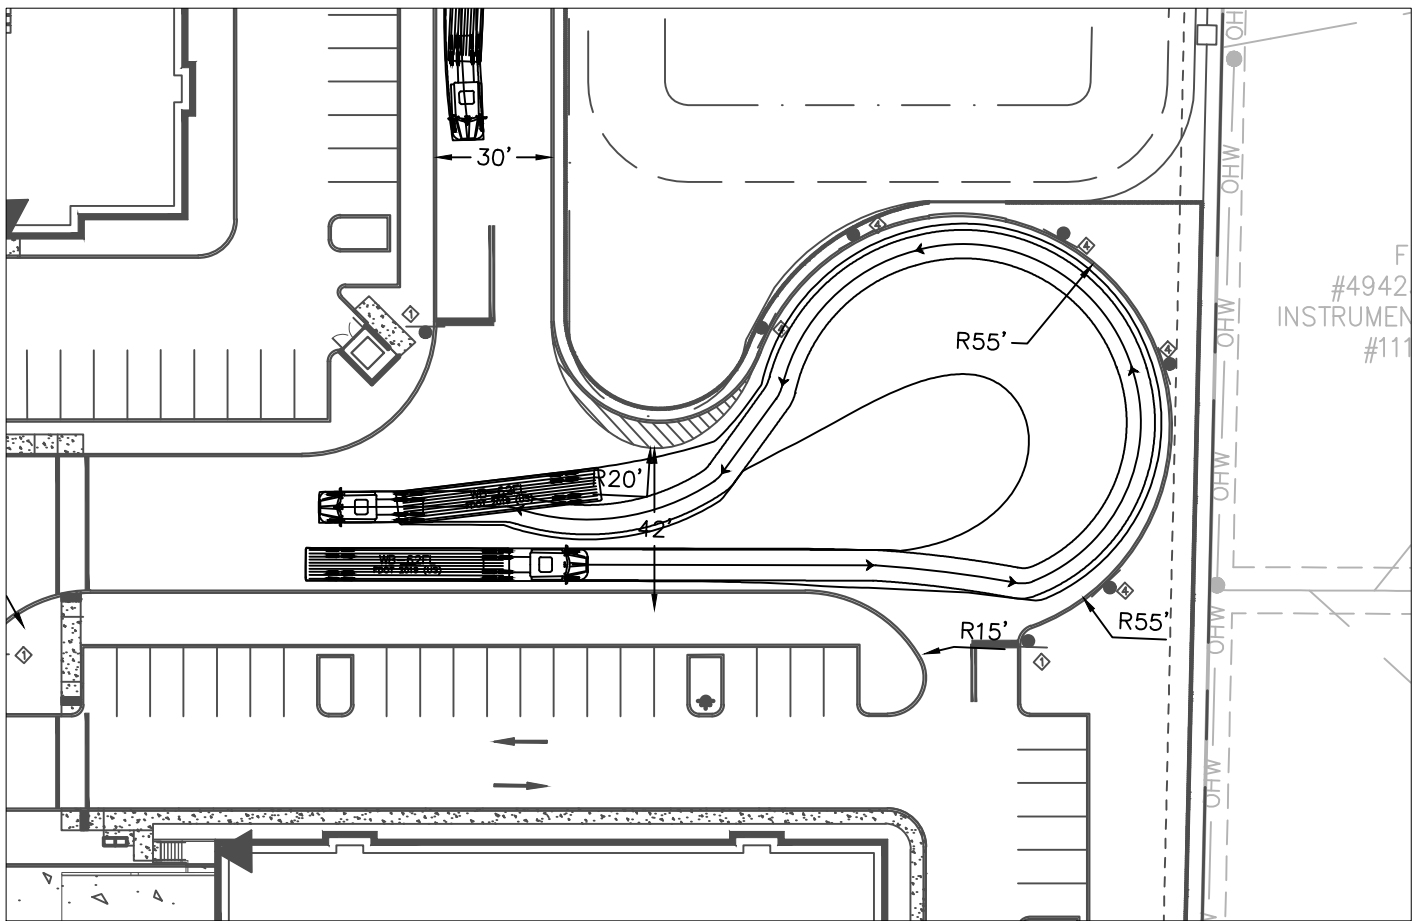

INSET E
SCALE: 1" = 50'

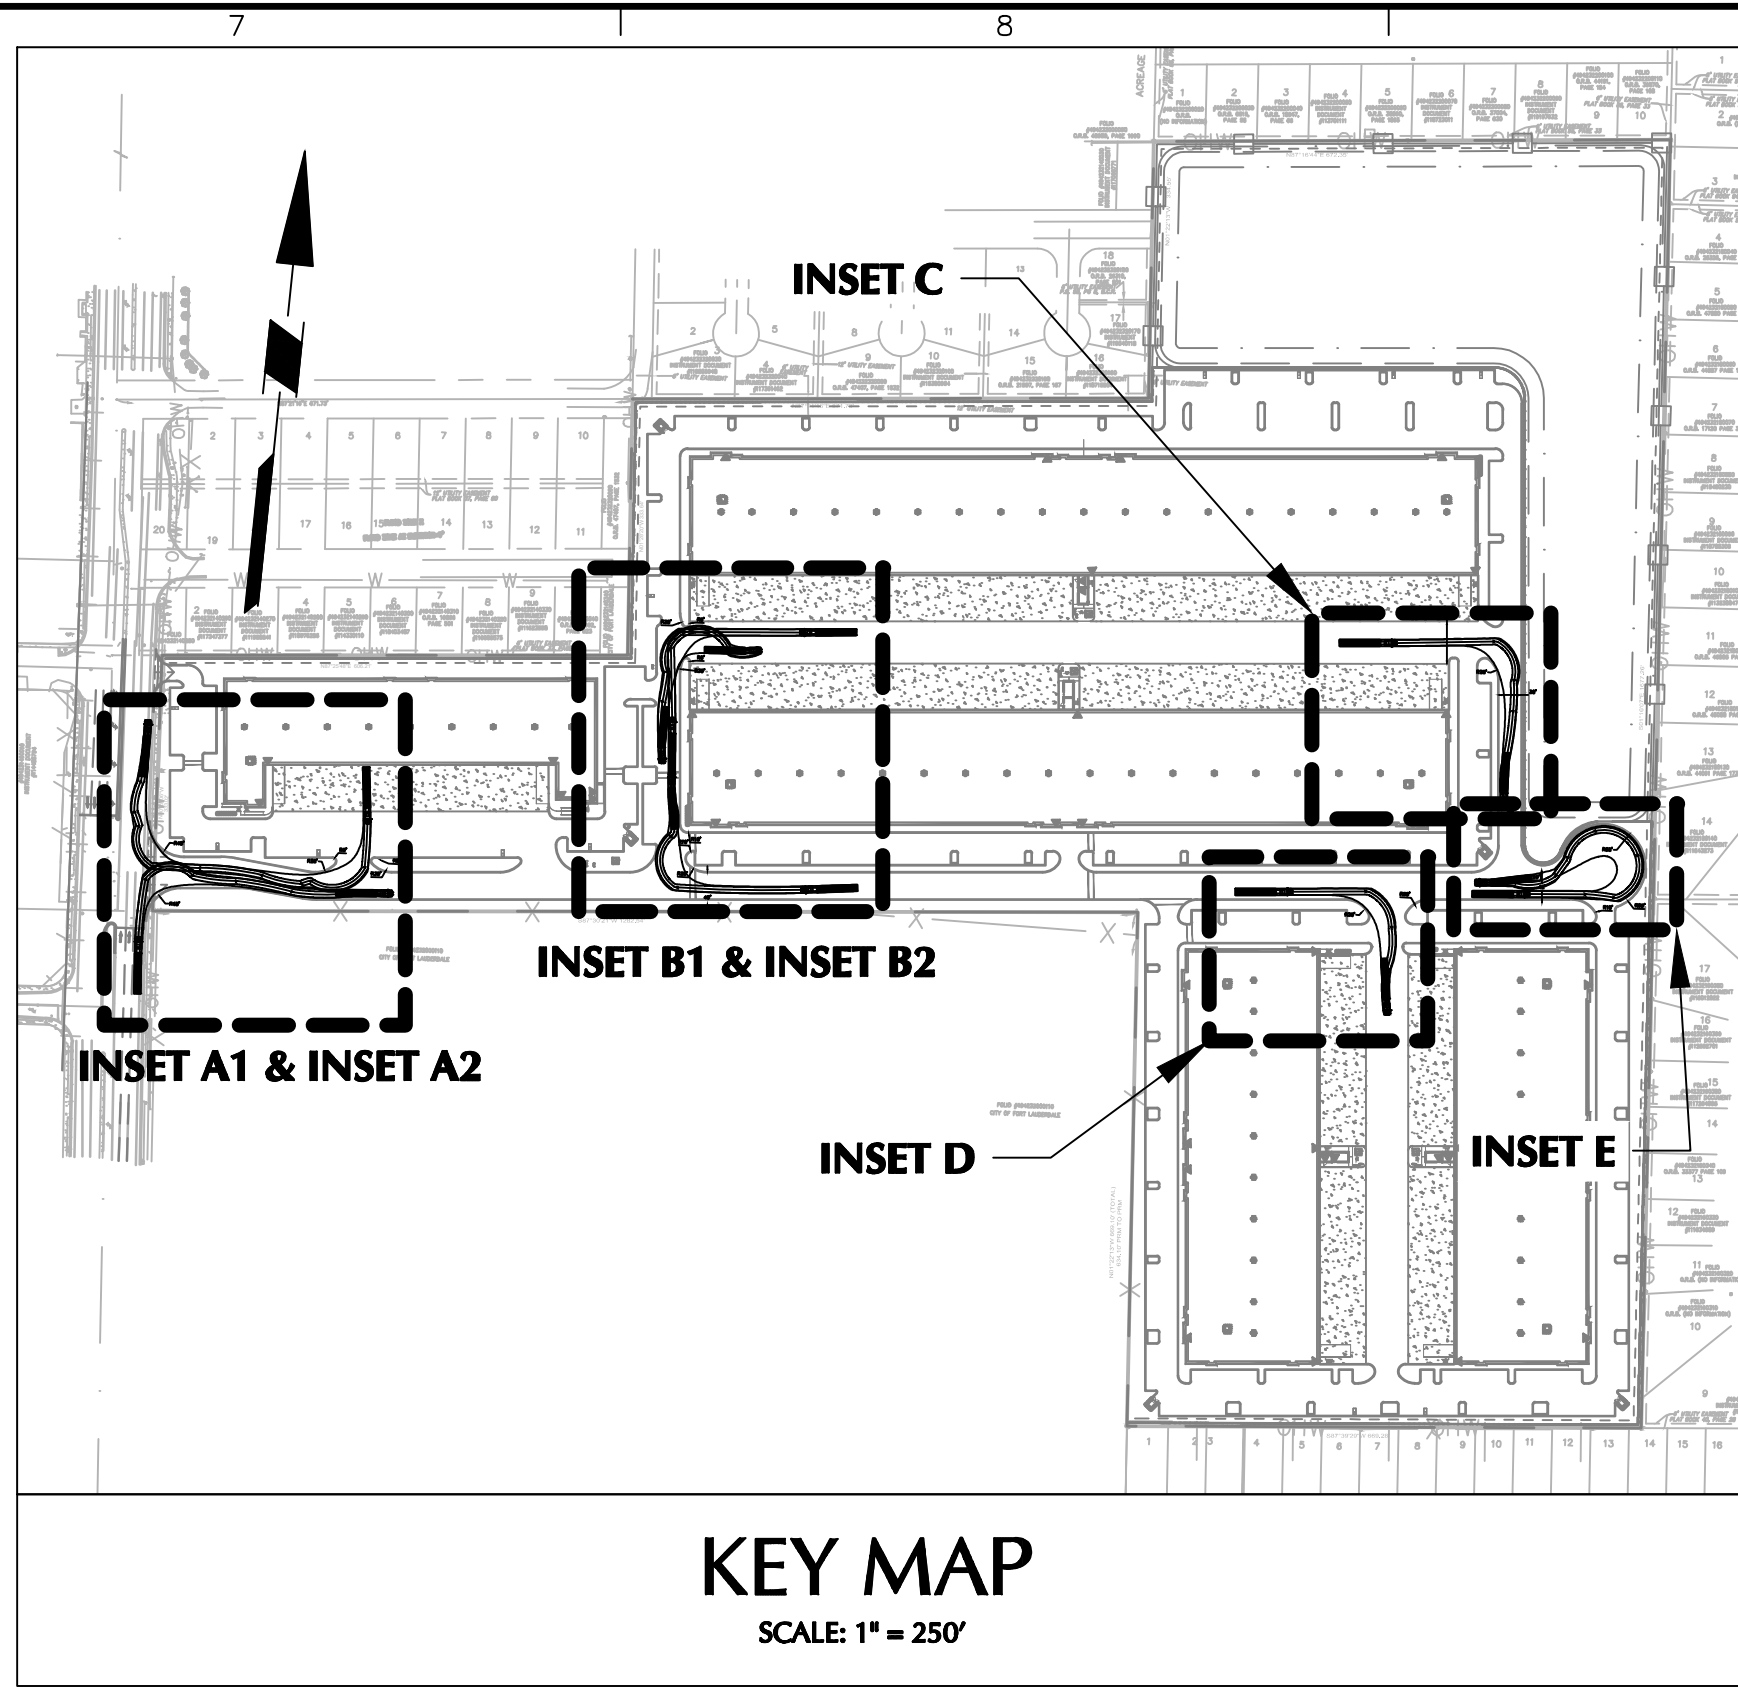



KEY MAP
SCALE: 1" = 250'

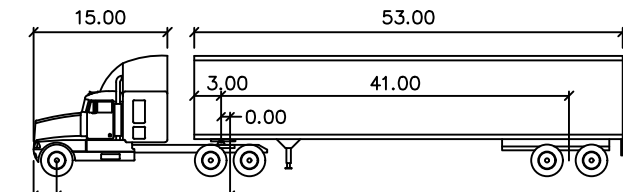


	feet		
Tractor Width	: 8.00	Lock to Lock Time	: 6.0
Trailer Width	: 8.50	Steering Angle	: 28
Tractor Track	: 8.00	Articulating Angle	: 70
Trailer Track	: 8.50		

Date	Description	No
Revisions		
Signature		Date
MICHAEL CARR PROFESSIONAL ENGINEER FL Lic. No. 72424		
LANGAN Langan Engineering and Environmental Services, LLC 110 East Broward Boulevard, Suite 1500 Fort Lauderdale, FL 33301		
T: 954.320.2100 F: 954.320.2101 www.langan.com		
FL CERTIFICATE OF AUTHORIZATION NO. 00006601LB8172/LB8198		
Project		
CENTRAL BROWARD LOGISTICS 1680 AND 1690 NW 31ST AVENUE FORT LAUDERDALE BROWARD COUNTY FLORIDA		
Drawing Title		
VEHICLE CIRCULATION PLAN		
Project No.		Drawing No.
330130101		
Date		
9 AUGUST 2024		
Drawn By		C-900
CU		
Checked By		
CL		

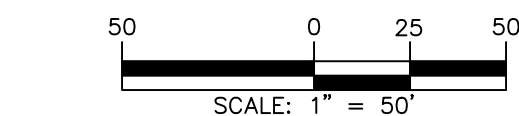


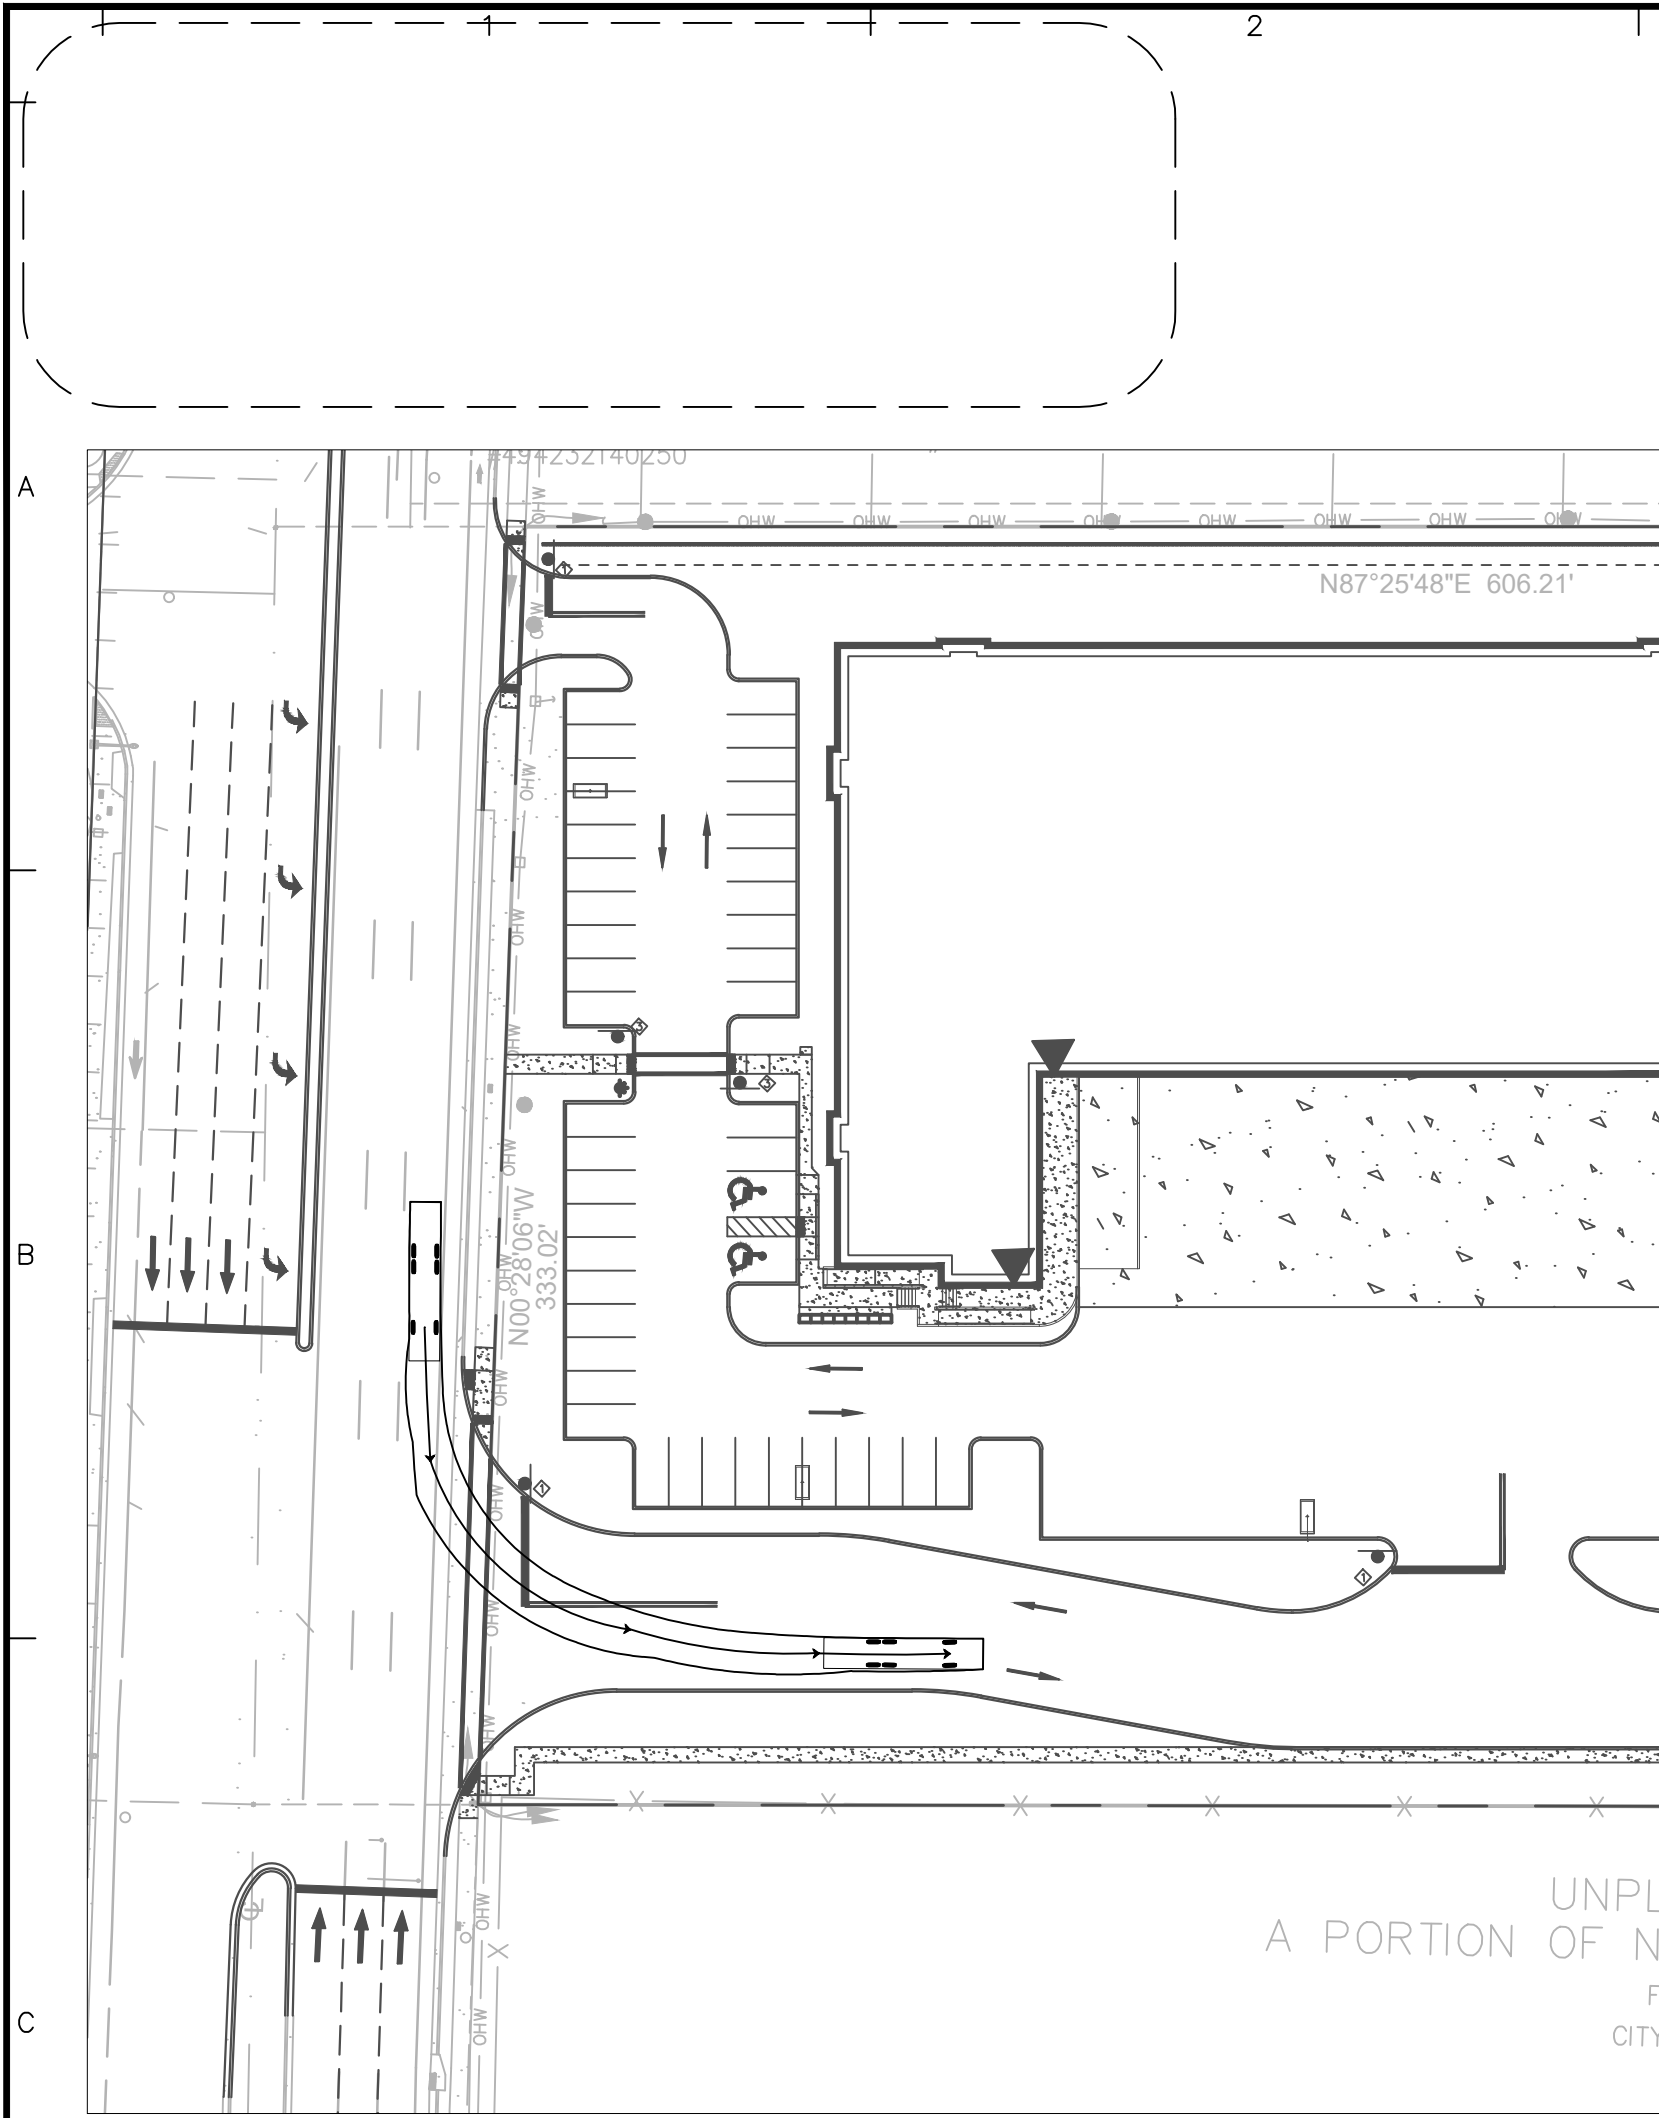


INSET A1
SCALE: 1" = 50'

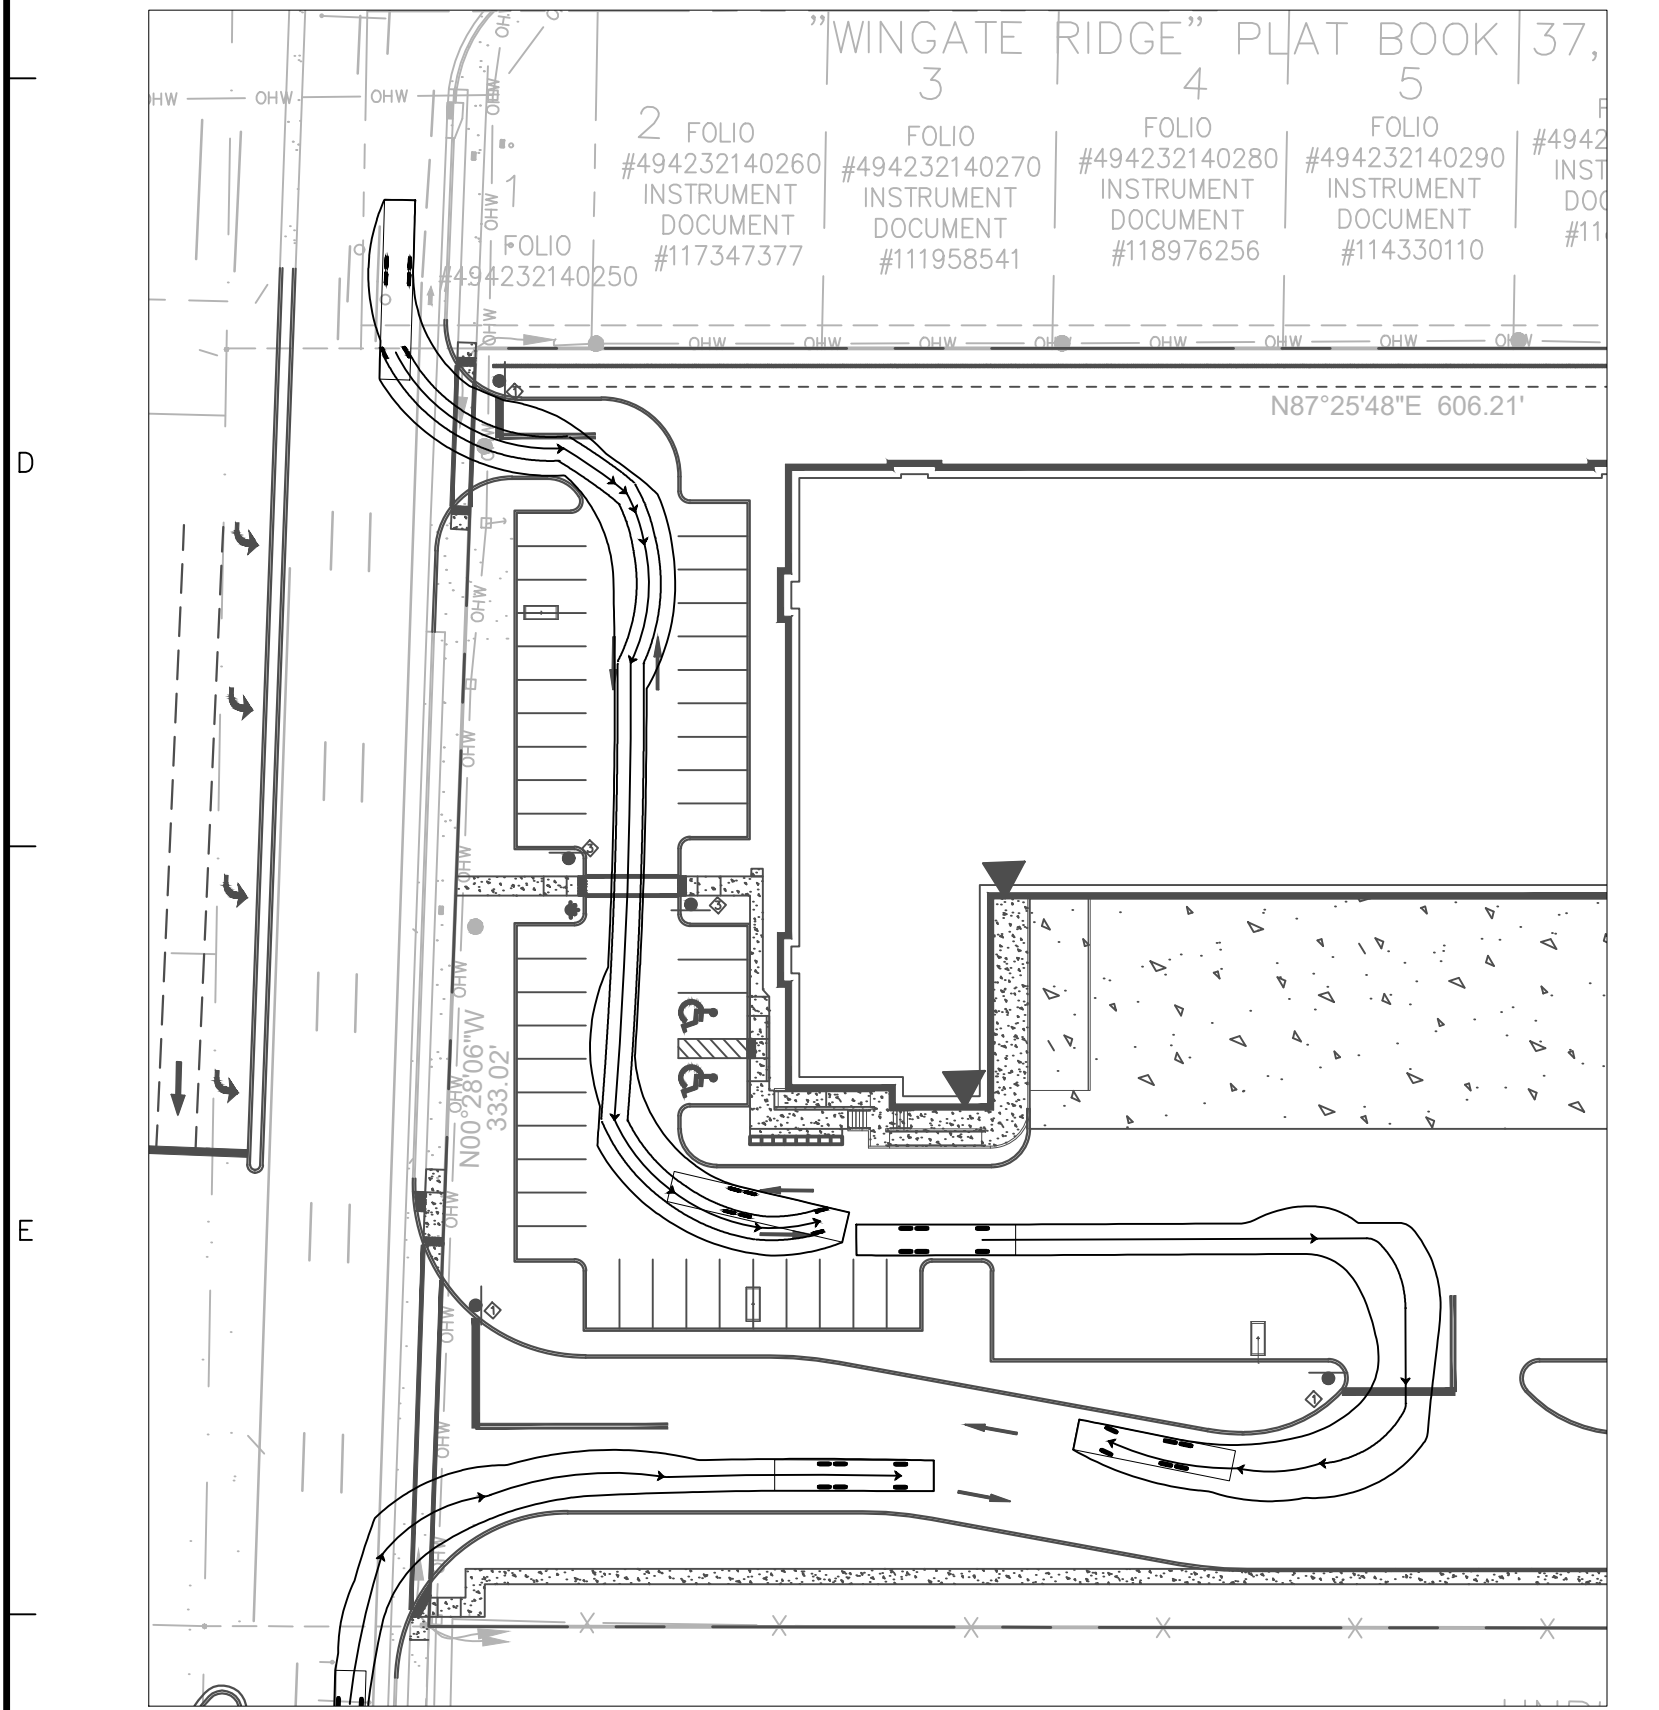


INSET A2
SCALE: 1" = 50'

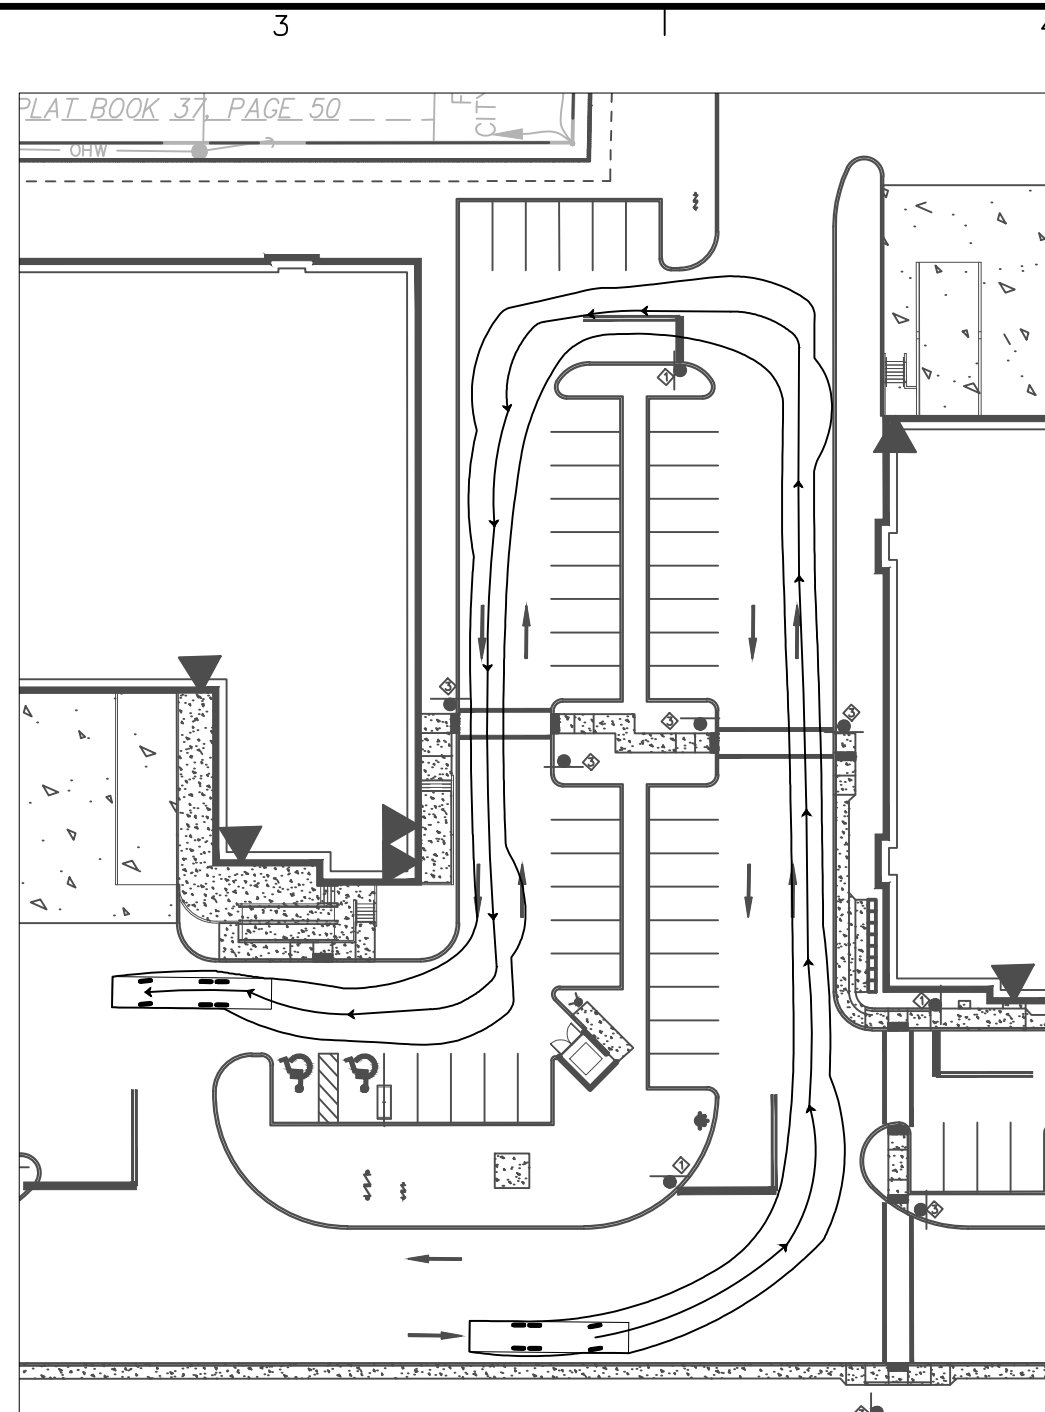


INSET B
SCALE: 1" = 50'

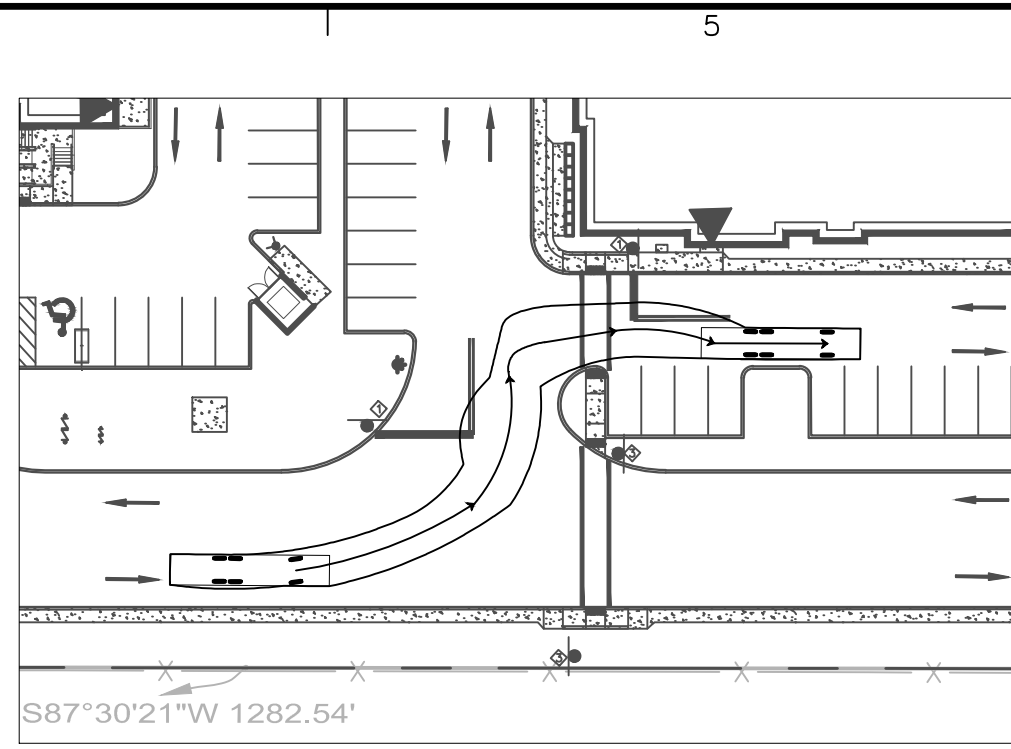


INSET C
SCALE: 1" = 50'

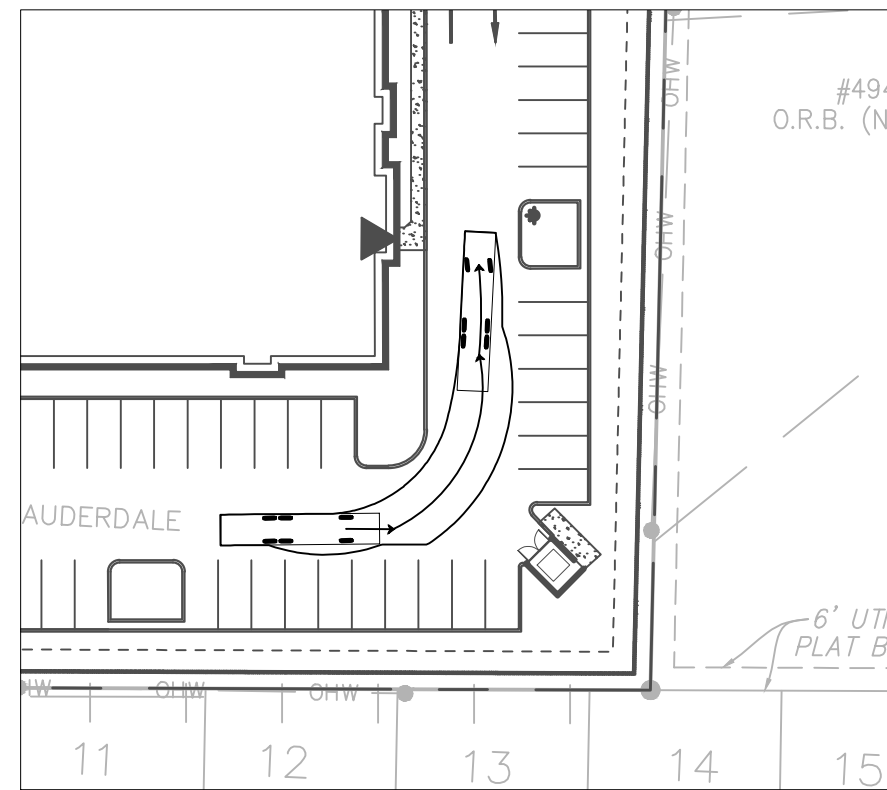


INSET D
SCALE: 1" = 50'

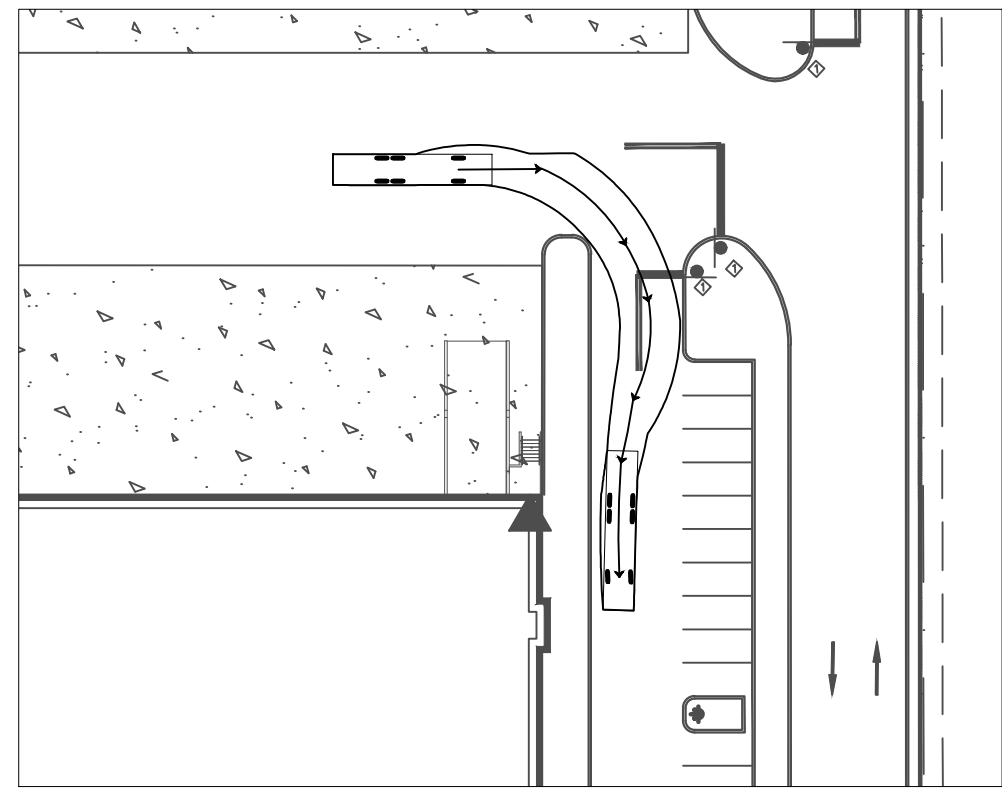


INSET E
SCALE: 1" = 50'

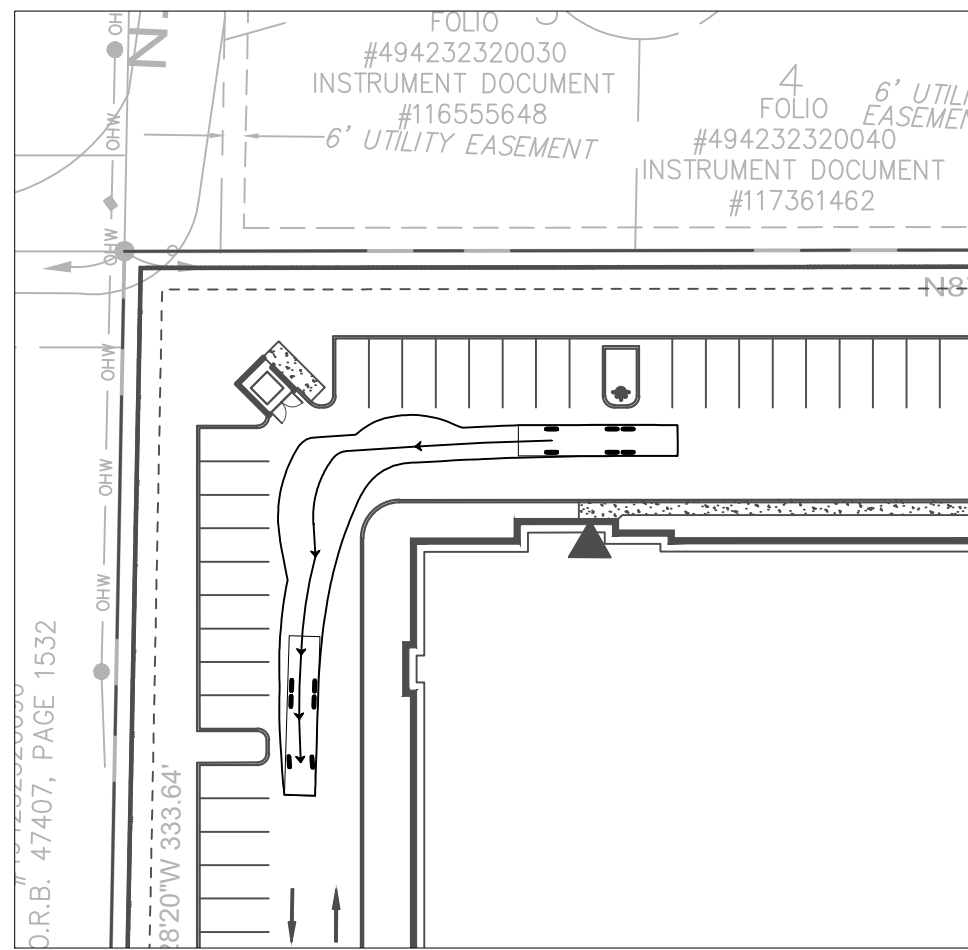


INSET F
SCALE: 1" = 50'

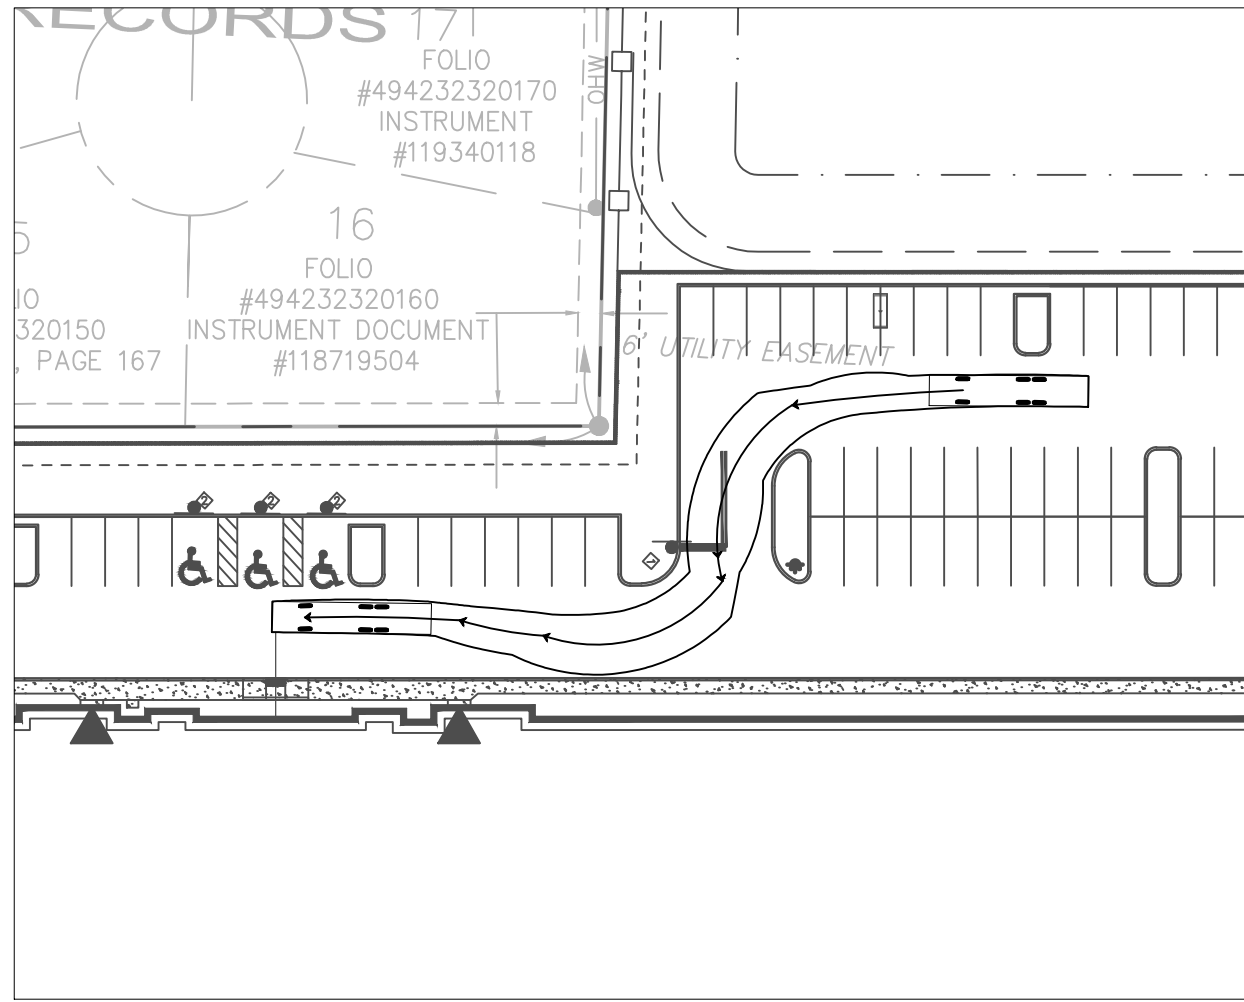


INSET G
SCALE: 1" = 50'

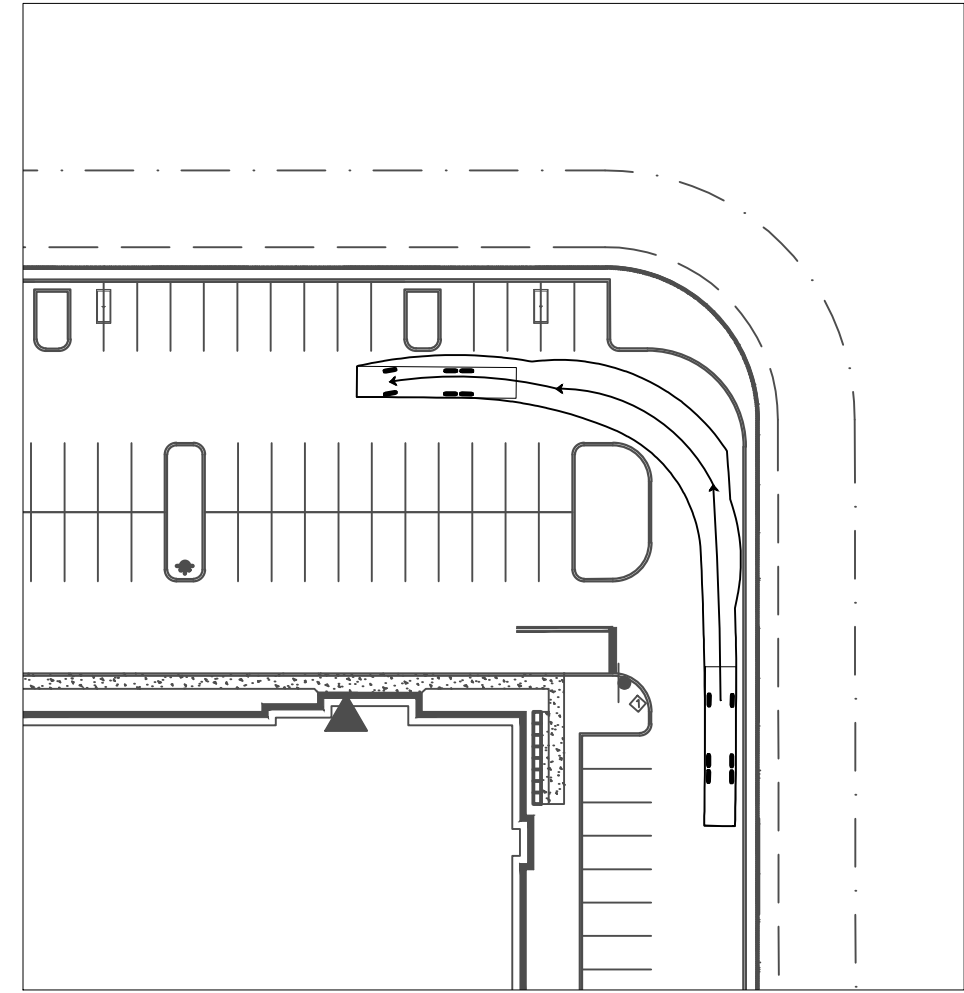


INSET H
SCALE: 1" = 50'

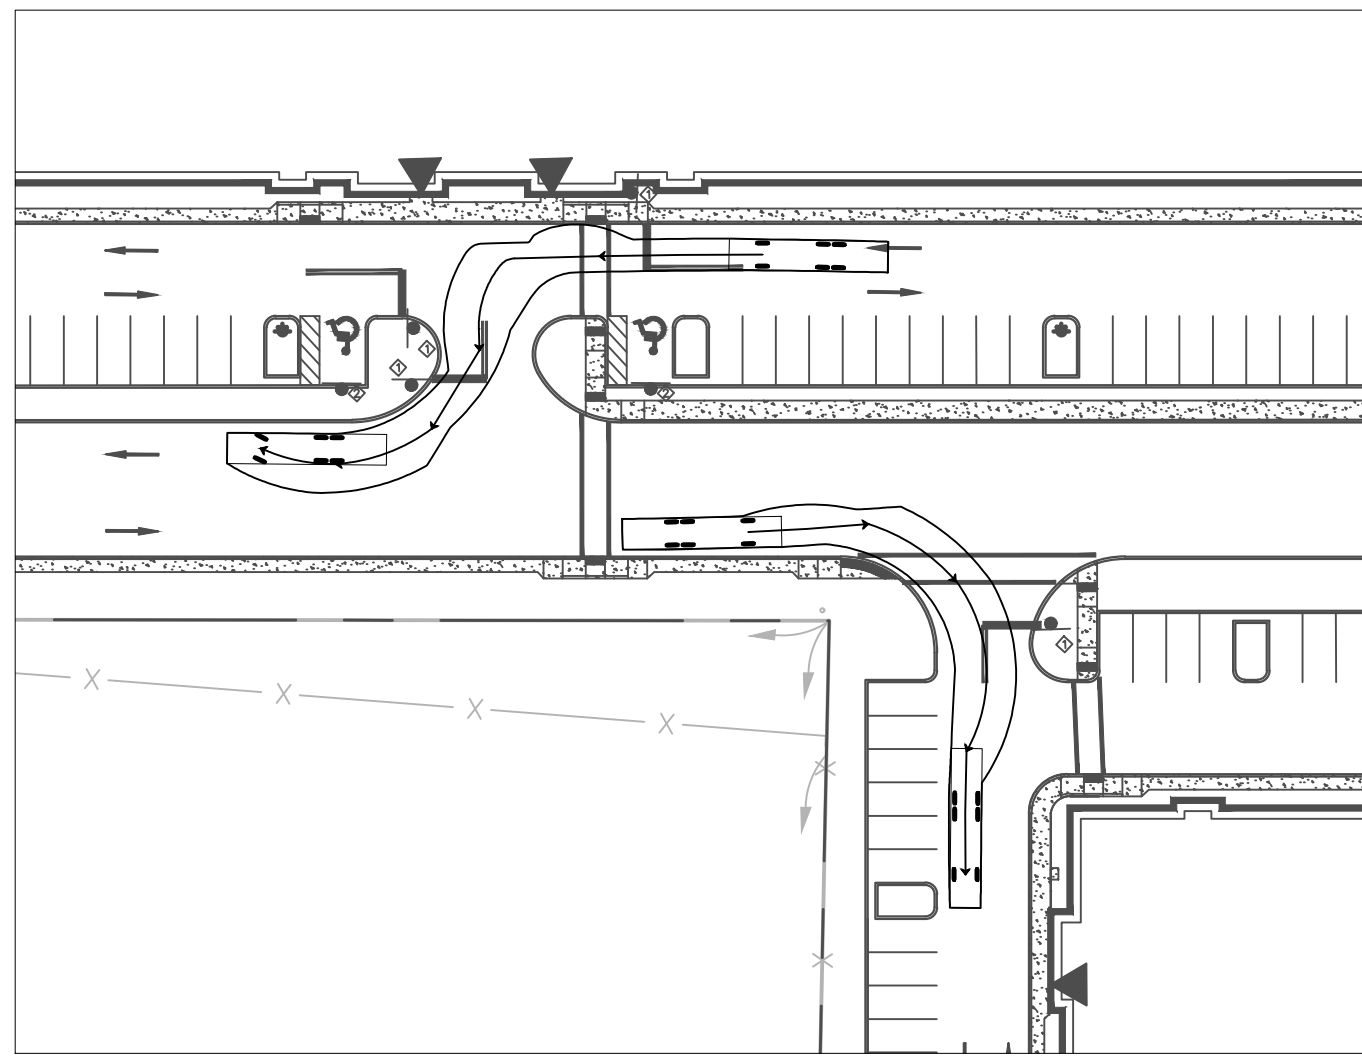

INSET I
SCALE: 1" = 50'

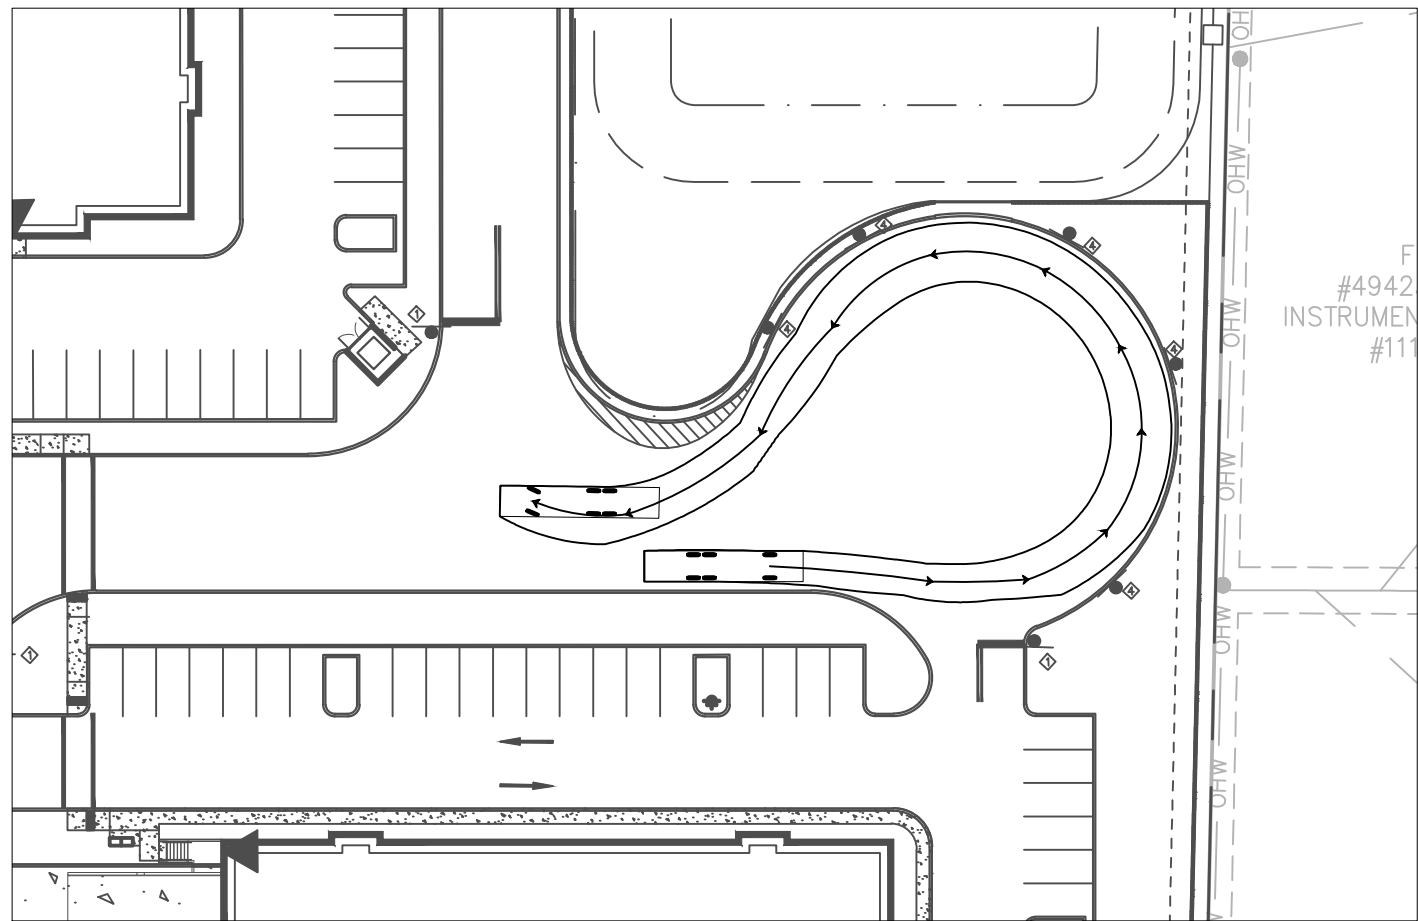

INSET J
SCALE: 1" = 50'

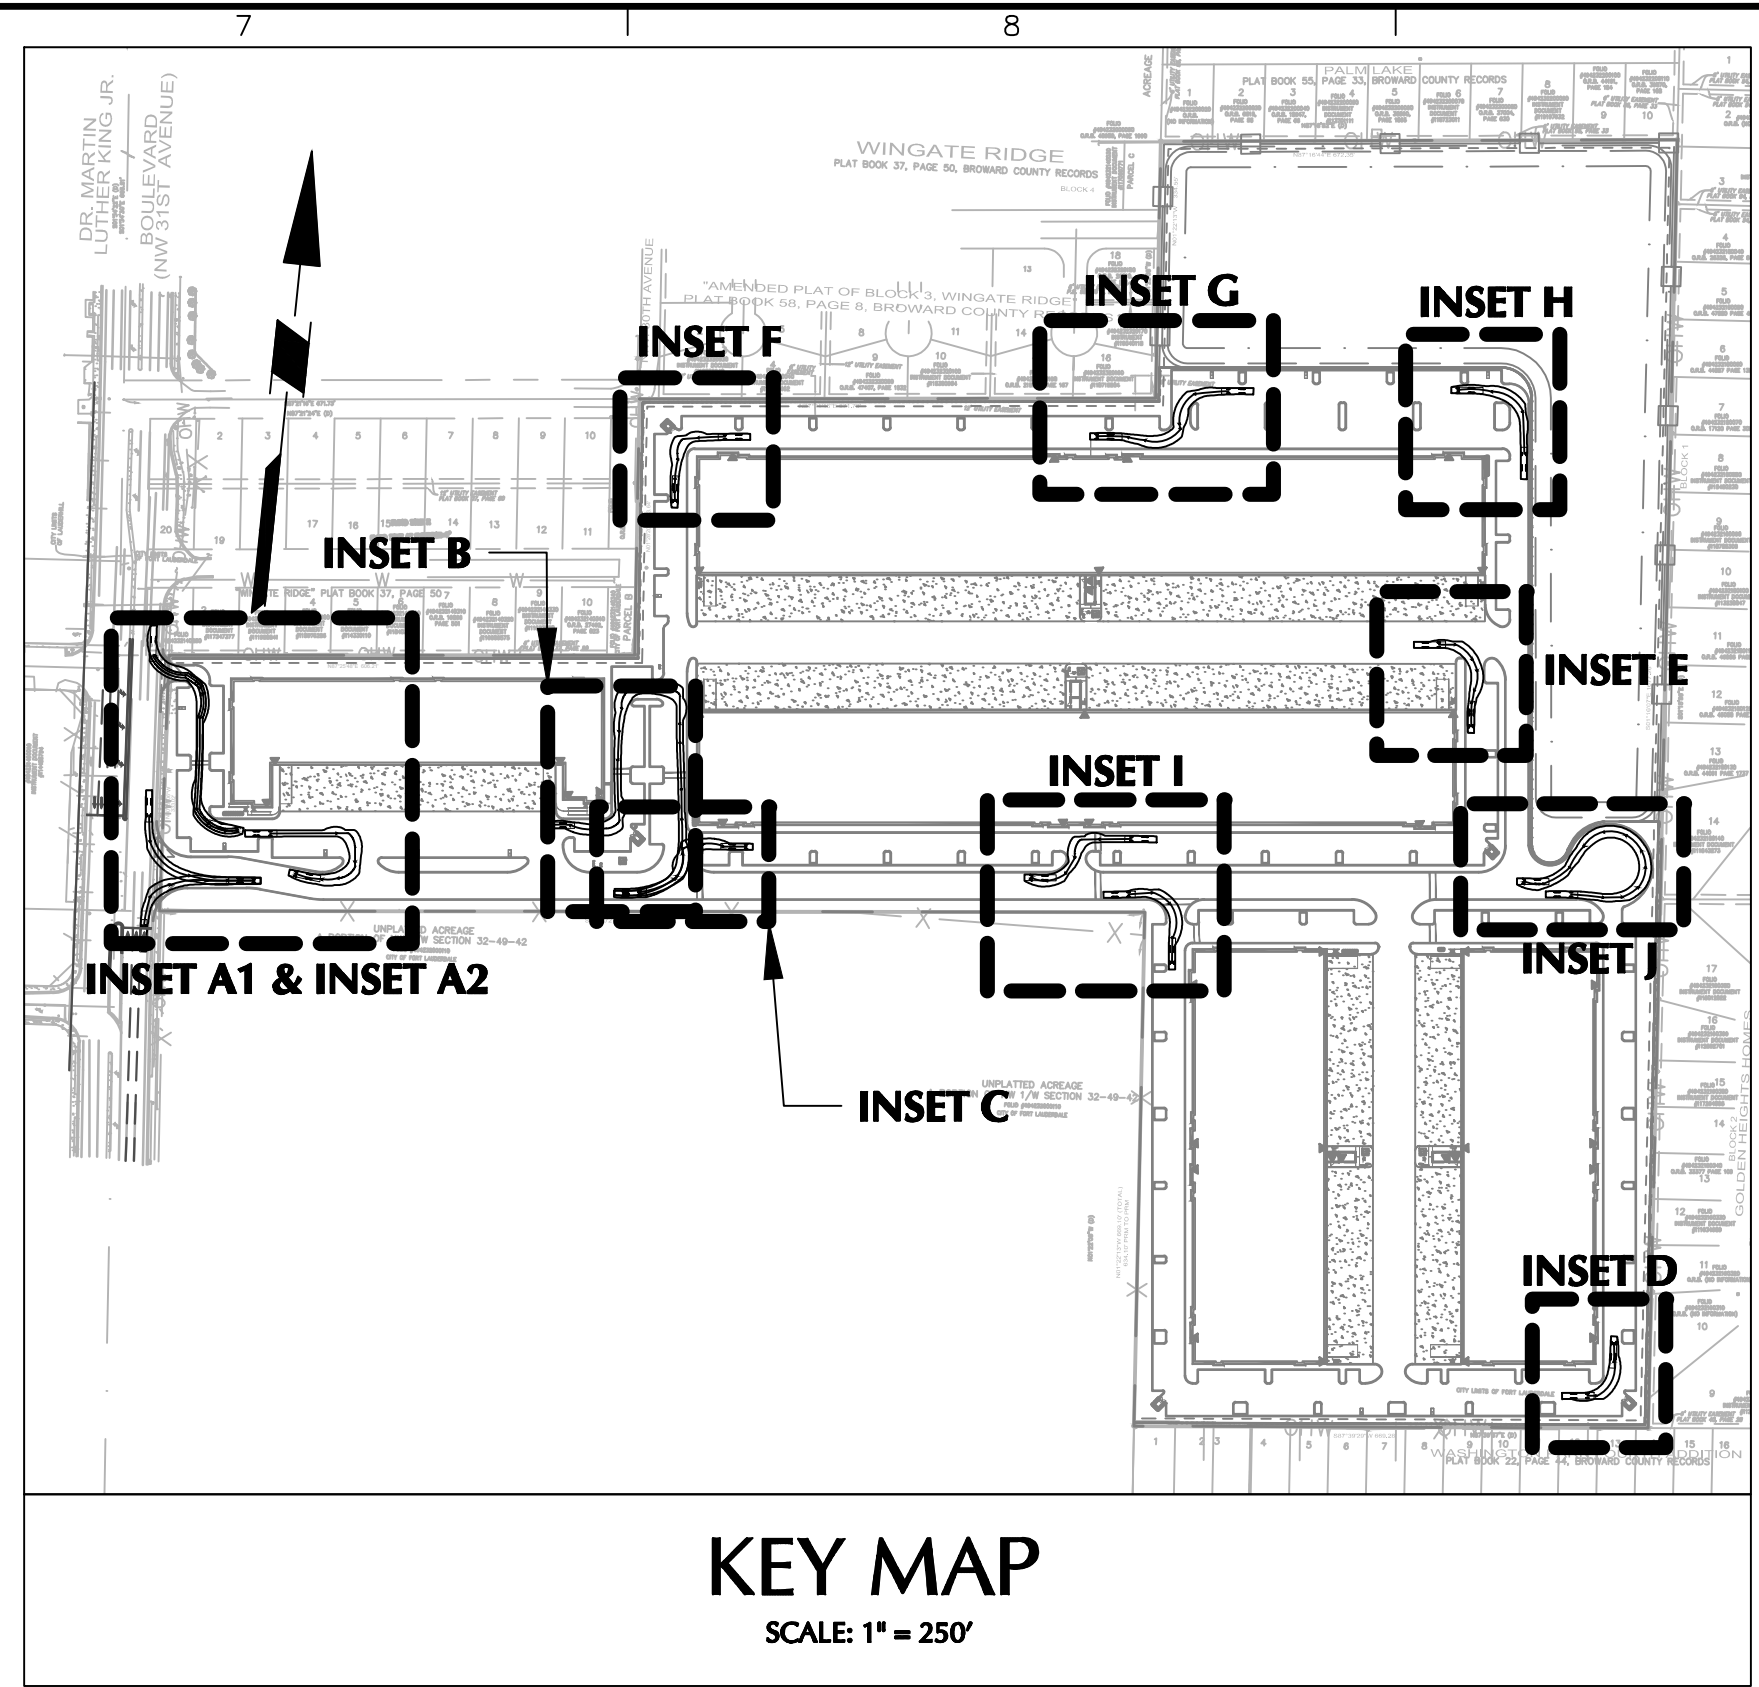

KEY MAP
SCALE: 1" = 250'

Date	Description	No.
Revisions		
Signature		Date
MICHAEL CARR PROFESSIONAL ENGINEER FL Lic. No. 72424		
LANGAN Langan Engineering and Environmental Services, LLC 110 East Broward Boulevard, Suite 1500 Fort Lauderdale, FL 33301 T: 954.320.2100 F: 954.320.2101 www.langan.com FL CERTIFICATE OF AUTHORIZATION NO. 00006601/LB8172/LB8198		
Project		
CENTRAL BROWARD LOGISTICS 1680 AND 1690 NW 31ST AVENUE FORT LAUDERDALE BROWARD COUNTY FLORIDA		
Drawing Title		
FIRE TRUCK CIRCULATION PLAN		
Project No.		Drawing No.
330130101		
Date		
9 AUGUST 2024		
Drawn By		
DJC		C-901
Checked By		
MPC		

50 0 25 50
SCALE: 1" = 50'

PROPERTY SUMMARY

Tax Year: 2024	Property Use: 00 - Vacant residential	Deputy Appraiser: Residential Department
Property ID: 494232000100	Millage Code: 0312	Appraisers Number: 954-357-6831
Property Owner(s): RPL LAND LLC	Adj. Bldg. S.F: 0	Email: realprop@bcpa.net
Mailing Address: 11300 NW 97 AVE MEDLEY, FL 33178	Bldg Under Air S.F:	Zoning : RC-15 - RESIDENTIAL SINGLE FAMILY AND CLUSTER/MEDIUM DENSITY
Physical Address: NW 31 AVENUE FORT LAUDERDALE, 33311	Effective Year: 0	Abbr. Legal Des.: 32-49-42 S1/2 OF SW1/4 OF NW1/4 OF NW1/4, LESS PT DESC AS BEG AT SWCOR OF SAID S1/2, N 332.36, E 64.91, S 332.67, WLY 58.47 TO POB FOR RD
	Year Built:	
	Units/Beds/Baths: 0 / /	

PROPERTY ASSESSMENT

Year	Land	Building / Improvement	Agricultural Saving	Just / Market Value	Assessed / SOH Value	Tax
2024	\$1,420,930	0	0	\$1,420,930	\$1,420,930	
2023	\$1,420,930	0	0	\$1,420,930	\$1,420,930	\$29,644.31
2022	\$1,420,920	0	\$151,950	\$1,268,970	\$1,268,970	\$26,149.74

EXEMPTIONS AND TAXING AUTHORITY INFORMATION

	County	School Board	Municipal	Independent
Just Value	\$1,420,930	\$1,420,930	\$1,420,930	\$1,420,930
Portability	0	0	0	0
Assessed / SOH	\$1,420,930	\$1,420,930	\$1,420,930	\$1,420,930
Granny Flat				
Homestead	0	0	0	0
Add. Homestead	0	0	0	0
Wid/Vet/Dis	0	0	0	0
Senior	0	0	0	0
Exemption Type	0	0	0	0
Affordable Housing	0	0	0	0
Taxable	\$1,420,930	\$1,420,930	\$1,420,930	\$1,420,930

SALES HISTORY FOR THIS PARCEL

Date	Type	Price	Book/Page or Cin
06/13/2022	Multi Quit Claim Deed Non-Sale Title Change	\$100	118214586
11/20/2017	Multi Warranty Deed Excluded Sale	\$2,240,000	114734222
12/25/2010	Multi Quit Claim Deed Non-Sale Title Change	\$100	47653 / 879
12/16/2005	Multi Warranty Deed	\$2,200,000	41173 / 1080
06/01/1963	Warranty Deed	\$30,000	2152 / 701

LAND CALCULATIONS

Unit Price	Units	Type
\$304,920	4.66 Acre	Acreage

RECENT SALES IN THIS SUBDIVISION

Property ID	Date	Type	Qualified/ Disqualified	Price	CIN	Property Address
-------------	------	------	-------------------------	-------	-----	------------------

SPECIAL ASSESSMENTS

Fire	Garb	Light	Drain	Impr	Safe	Storm	Clean	Misc
Ft Lauderdale Fire-rescue (03)						(F3)		

SCHOOL

Dillard Elementary: C
Dillard 6-12: C
Dillard High: C

APPENDIX C
METHODOLOGY LETTER

10 July 2024

**Re: Traffic Analysis Methodology
Geosynergy Lake Fill
Fort Lauderdale, Florida
Langan Project No.: 330130102**

To whom it may concern:

Langan Engineering and Environmental Services, LLC was retained to prepare a traffic-impact analysis for the proposed Geosynergy Lake Fill warehouse development that is expected to be built by 2027. The 40.7-acre site (Parcel IDs: 494232000040; 494232000050; 494232000030; 494232000070; and 494232000100) is located west of NW 31st Avenue between NW 17th Court and NW 15th Court in Fort Lauderdale, Florida. The site is currently vacant, comprising of open land and the Rock Pit Lake, which will be filled in to serve as additional land for the proposed site comprising of five warehouse buildings totaling 557,794 square feet. **Figure 1** below shows the site location. A copy of the proposed site plan and the property information is included in Attachment A. Please accept this letter as the traffic-analysis methodology for the proposed development.



Figure 1 – Site Aerial Photograph

Trip Generation

Trip generation will be based on information contained in the Institute of Transportation Engineer's (ITE), Trip Generation Manual, 11th Edition. We used Land Use Code 155 – High-Cube Fulfillment Center Warehouse (Sort) to calculate the expected number of trips that the project will generate. We did not apply a non-vehicular reduction factor to provide a conservative analysis. Attachment B contains the trip-generation calculations and excerpts from the ITE manual. The proposed development is expected to generate 3,592 daily, 485 morning peak-hour, and 669 afternoon peak-hour trips as summarized in **Table 1** below.

Table 1 - Trip Generation Estimates

Use	Size	Daily	Weekday Morning Peak Hour			Weekday Afternoon Peak Hour		
			In	Out	Total	In	Out	Total
High-Cube Fulfillment Center Warehouse (Sort)	557,794 SF	3,592	393	92	485	261	408	669

Data Collection

Morning and afternoon peak hour turning movement data will be collected on a typical weekday at the following intersections:

- NW 31st Avenue and NW 19th Street (signalized)
- NW 31st Avenue and NW 17th Street (signalized)
- NW 31st Avenue and NW 14th Street (unsignalized)
- NW 31st Avenue and Sunrise Boulevard (signalized)

Data will be collected for four hours between 7:00 and 9:00 AM and between 4:00 and 6:00 PM and will be adjusted to reflect peak season traffic volumes using historical data from *Florida Department of Transportation (FDOT)*.

24-hour ATR traffic counts will be collected at the following location:

- NW 31st Avenue between NW 16th Street and NW 14th Street

Project Distribution

We used census data and the Journey to Work (JTW) Model to determine the directional distribution of site-generated trips. The OnTheMap website, created by the United States Census Bureau, was used to produce a work destination report based on census blocks. The report produces the number of people who commute to the selected work census blocks from home census blocks. Work census blocks were designated as census blocks that are within a 5-mile radius of the project site. A distribution was developed based on the direction of the home census blocks from the work census blocks and the number of employees in each home census block. Preferred routes were then assigned to the existing roadway, originating from the project site that follows the JTW distribution. Additionally, traffic data along NW 31st Avenue shows a breakdown of vehicular traffic deriving from the north and from the south. Both methods determined that approximately 49% of the project traffic is expected to access the site from the north and approximately 51% of the project traffic is expected to derive from the south. Attachment C contains the census data and 24-hour volume spreadsheet.

Future Traffic

We will develop future traffic volumes by applying a compound growth rate to the collected traffic data. The growth rate will be based on a FDOT historical data from a traffic count station near the project. A one-half percent annual growth rate will be used if a negative growth rate is determined. We will review the county's platting database and include traffic from any approved but unbuilt projects. We will also include any roadway improvements planned within the next three years.

Intersection Analysis

Intersection capacity analysis will be performed for the study intersection using software based on the Highway Capacity Manual methodology. The analysis will be performed for morning and afternoon peak-hour conditions using Synchro Software. The analysis scenarios will include the existing (2024), no-build (2027 without the project), and build (2027 with project) conditions. Project driveways will be analyzed for the build conditions. We will provide tables in the appendices that summarize the LOS and delay for each intersection and intersection approaches for the existing, no-build, and build conditions. Tables summarizing the LOS and delay for each intersection and intersection approaches for the existing, no-build, and build conditions will be included in the report appendices. Synchro reports for the 95th percentile queue lengths and tables summarizing this information for all exclusive turn-lanes will also be included in the report appendices.

Traffic Signal Warrant Analysis

We will conduct a traffic-signal warrant analysis for the intersection of NW 31st Avenue and NW 17th Street to determine if the intersection warrants a traffic signal under the existing or 2027 build conditions. We will evaluate the need for a traffic signal using the traffic-signal warrants from the current edition of the MUTCD which include nine traffic signal warrants. We will primarily focus on Warrants one, two and three which focus on vehicular traffic volumes. The findings of the traffic signal warrant analysis will be included in the report and appendices.

Gate Queuing Analysis

If gates are provided, we will prepare a queueing analysis for the proposed gate-controlled access points to the site directly accessing public right-of-way using the queueing-analysis methodology from *Transportation and Land Development* published by the ITE.

Multimodal Evaluation Analysis

We will provide a multimodal evaluation as part of the study and document the provided transit, pedestrian, and bicycle facilities near the project.

Report

The study methodology, analysis and findings will be summarized in a report that will be signed and sealed by a Florida registered professional engineer. Synchro LOS, queuing and signal-timing reports will be included in report's appendices.

If you have any questions regarding the information contained herein, please do not hesitate to contact me at (954) 320-2155.

Sincerely,

Langan Engineering and Environmental Services, LLC



Maximo G. Polanco, P.E.
Senior Project Manager



Joe Goldberg, P.E.
Project Engineer

MGP:mgp

Attachments

Attachment A – Site Plan

Attachment B – Trip Generation Data & ITE Excerpts

Attachment C – Census Data

FL Certificate of Authorization No. 6601

\\langan.com\data\FTL\data1\330130101\Project Data\Correspondence\Methodology\2024-07-10 Geosynergy Lake Fill Traffic Methodology.docx

APPENDIX D
TRAFFIC, TAZ, SIGNAL TIMING & FDOT DATA

National Data & Surveying Services

Intersection Turning Movement Count


Location: NW 31st Ave & NW 14th St
City: Fort Lauderdale
Control: Signalized

Project ID: 23-140433-002
Date: 10/25/2023


Data - Total

NS/EW Streets:	NW 31st Ave				NW 31st Ave				NW 14th St				NW 14th St				
AM	NORTHBOUND				SOUTHBOUND				EASTBOUND				WESTBOUND				TOTAL
	0 NL	0 NT	0 NR	0 NU	0 SL	0 ST	0 SR	0 SU	0 EL	0 ET	0 ER	0 EU	0 WL	0 WT	0 WR	0 WU	
7:00 AM	7	232	0	1	0	329	3	7	11	0	16	0	0	0	0	0	606
7:15 AM	12	380	0	0	0	360	11	5	11	0	26	0	0	0	0	0	805
7:30 AM	17	338	0	0	0	403	17	6	16	0	22	0	0	0	0	0	819
7:45 AM	13	378	0	3	0	389	15	5	21	0	22	0	0	0	0	0	846
8:00 AM	5	396	0	2	0	374	5	6	5	0	20	0	0	0	0	0	813
8:15 AM	6	304	0	1	0	293	4	3	10	0	13	0	0	0	0	0	634
8:30 AM	7	320	0	2	0	324	2	3	6	0	12	0	0	0	0	0	676
8:45 AM	11	327	0	4	0	308	1	6	5	0	14	0	0	0	0	0	676
TOTAL VOLUMES :	NL 78	NT 2675	NR 0	NU 13	SL 0	ST 2780	SR 58	SU 41	EL 85	ET 0	ER 145	EU 0	WL 0	WT 0	WR 0	WU 0	TOTAL 5875
APPROACH %'s :	2.82%	96.71%	0.00%	0.47%	0.00%	96.56%	2.01%	1.42%	36.96%	0.00%	63.04%	0.00%					
PEAK HR :	07:15 AM - 08:15 AM																TOTAL
PEAK HR VOL :	47	1492	0	5	0	1526	48	22	53	0	90	0	0	0	0	0	3283
PEAK HR FACTOR :	0.691	0.942	0.000	0.417	0.000	0.947	0.706	0.917	0.631	0.000	0.865	0.000	0.000	0.000	0.000	0.000	0.970
	0.958				0.937				0.831								
PM	NORTHBOUND				SOUTHBOUND				EASTBOUND				WESTBOUND				TOTAL
	0 NL	0 NT	0 NR	0 NU	0 SL	0 ST	0 SR	0 SU	0 EL	0 ET	0 ER	0 EU	0 WL	0 WT	0 WR	0 WU	
4:00 PM	8	343	0	3	0	311	5	6	8	0	12	0	0	0	0	0	696
4:15 PM	18	338	0	6	0	322	11	7	7	0	12	0	0	0	0	0	721
4:30 PM	18	370	0	5	0	380	11	9	6	0	15	0	0	0	0	0	814
4:45 PM	9	362	0	2	0	402	9	4	13	0	13	0	0	0	0	0	814
5:00 PM	10	425	0	6	0	465	10	10	7	0	13	0	0	0	0	0	946
5:15 PM	14	431	0	7	0	421	12	7	8	0	15	0	0	0	0	0	915
5:30 PM	14	405	0	6	0	385	15	10	11	0	13	0	0	0	0	0	859
5:45 PM	20	403	0	3	0	387	7	4	12	0	17	0	0	0	0	0	853
TOTAL VOLUMES :	NL 111	NT 3077	NR 0	NU 38	SL 0	ST 3073	SR 80	SU 57	EL 72	ET 0	ER 110	EU 0	WL 0	WT 0	WR 0	WU 0	TOTAL 6618
APPROACH %'s :	3.44%	95.38%	0.00%	1.18%	0.00%	95.73%	2.49%	1.78%	39.56%	0.00%	60.44%	0.00%					
PEAK HR :	05:00 PM - 06:00 PM																TOTAL
PEAK HR VOL :	58	1664	0	22	0	1658	44	31	38	0	58	0	0	0	0	0	3573
PEAK HR FACTOR :	0.725	0.965	0.000	0.786	0.000	0.891	0.733	0.775	0.792	0.000	0.853	0.000	0.000	0.000	0.000	0.000	0.944
	0.965				0.893				0.828								
PEAK HR :	07:15 AM - 08:15 AM																TOTAL
PEAK HR VOL :	47	1492	0	5	0	1526	48	22	53	0	90	0	0	0	0	0	3283
PEAK HR :	05:00 PM - 06:00 PM																TOTAL
PEAK HR VOL :	58	1664	0	22	0	1658	44	31	38	0	58	0	0	0	0	0	3573

PROJECT ID: 23-140433-002
DATE: Wed, Oct 25, 2023

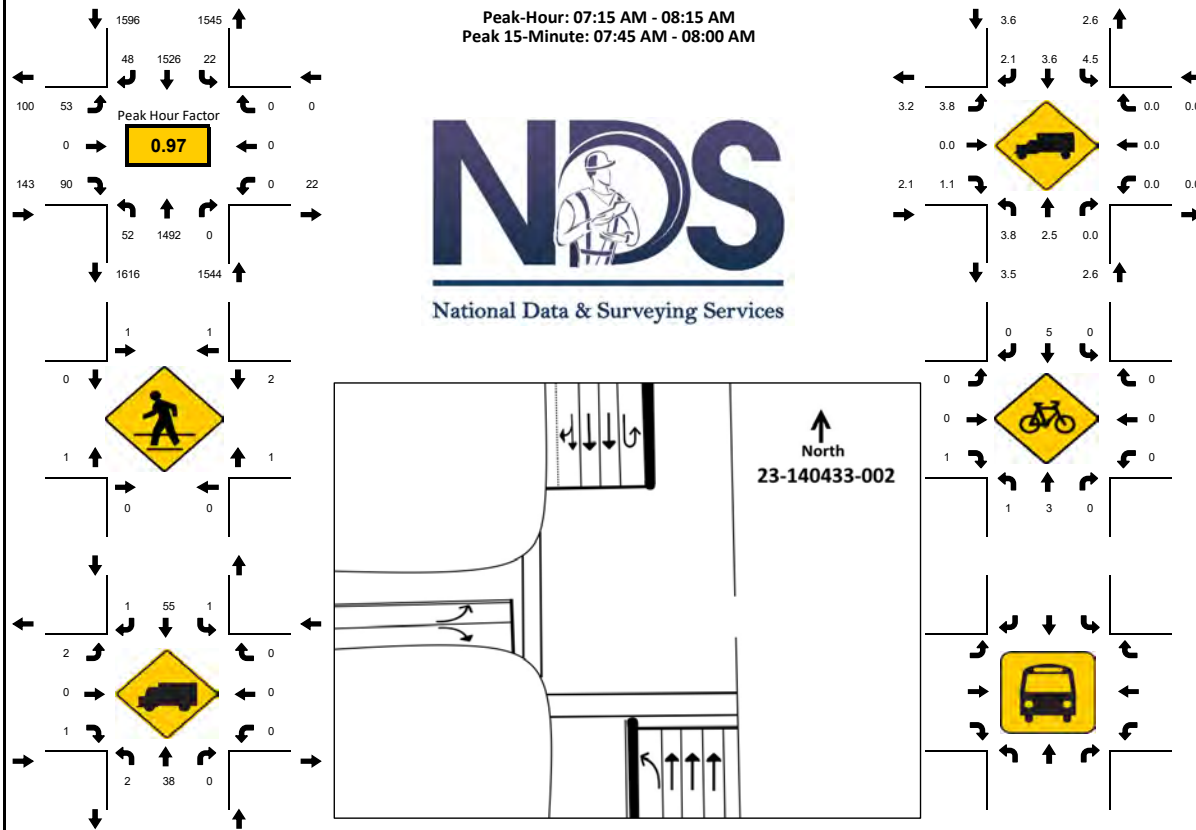[illegible]

PROJECT ID: 23-140433-002
DATE: Wed, Oct 25, 2023

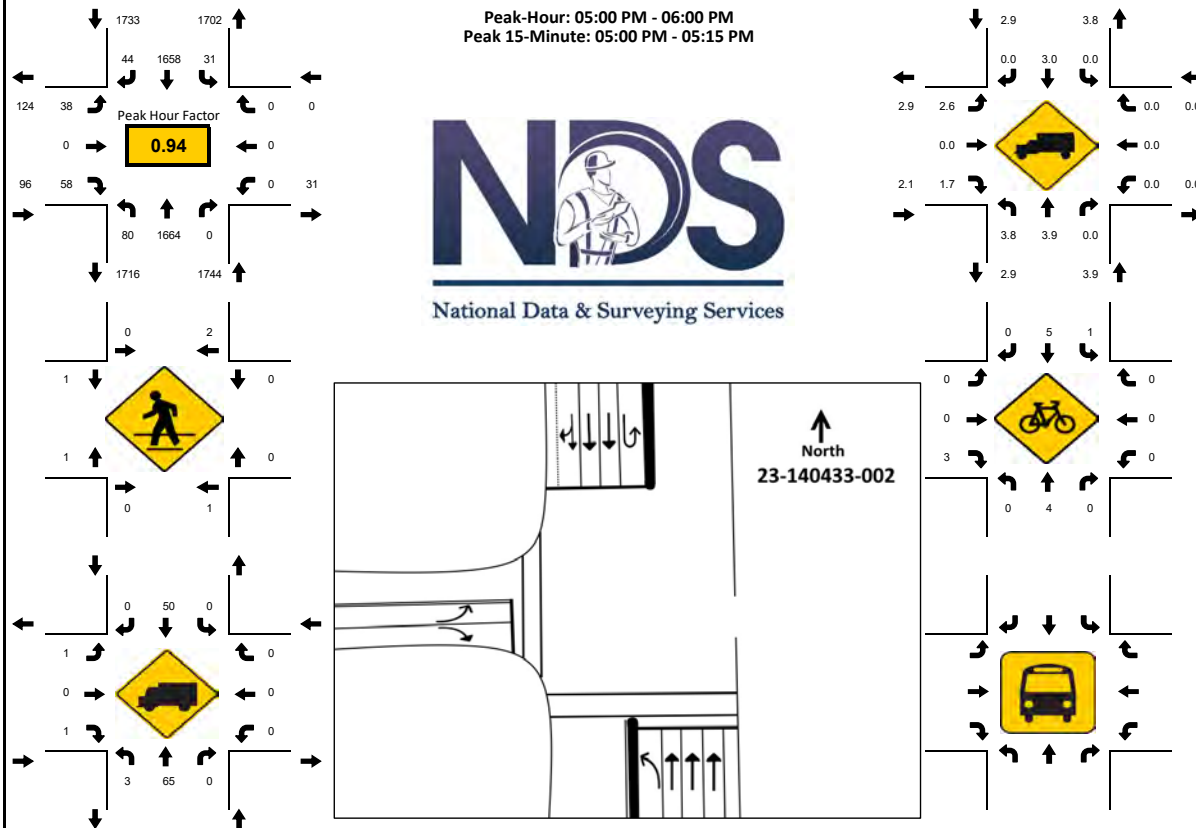
[illegible]

NW 31st Ave & NW 14th St

Peak Hour Turning Movement Count

ID: 23-140433-002
City: Fort Lauderdale

Day: Wednesday
Date: 10/25/2023

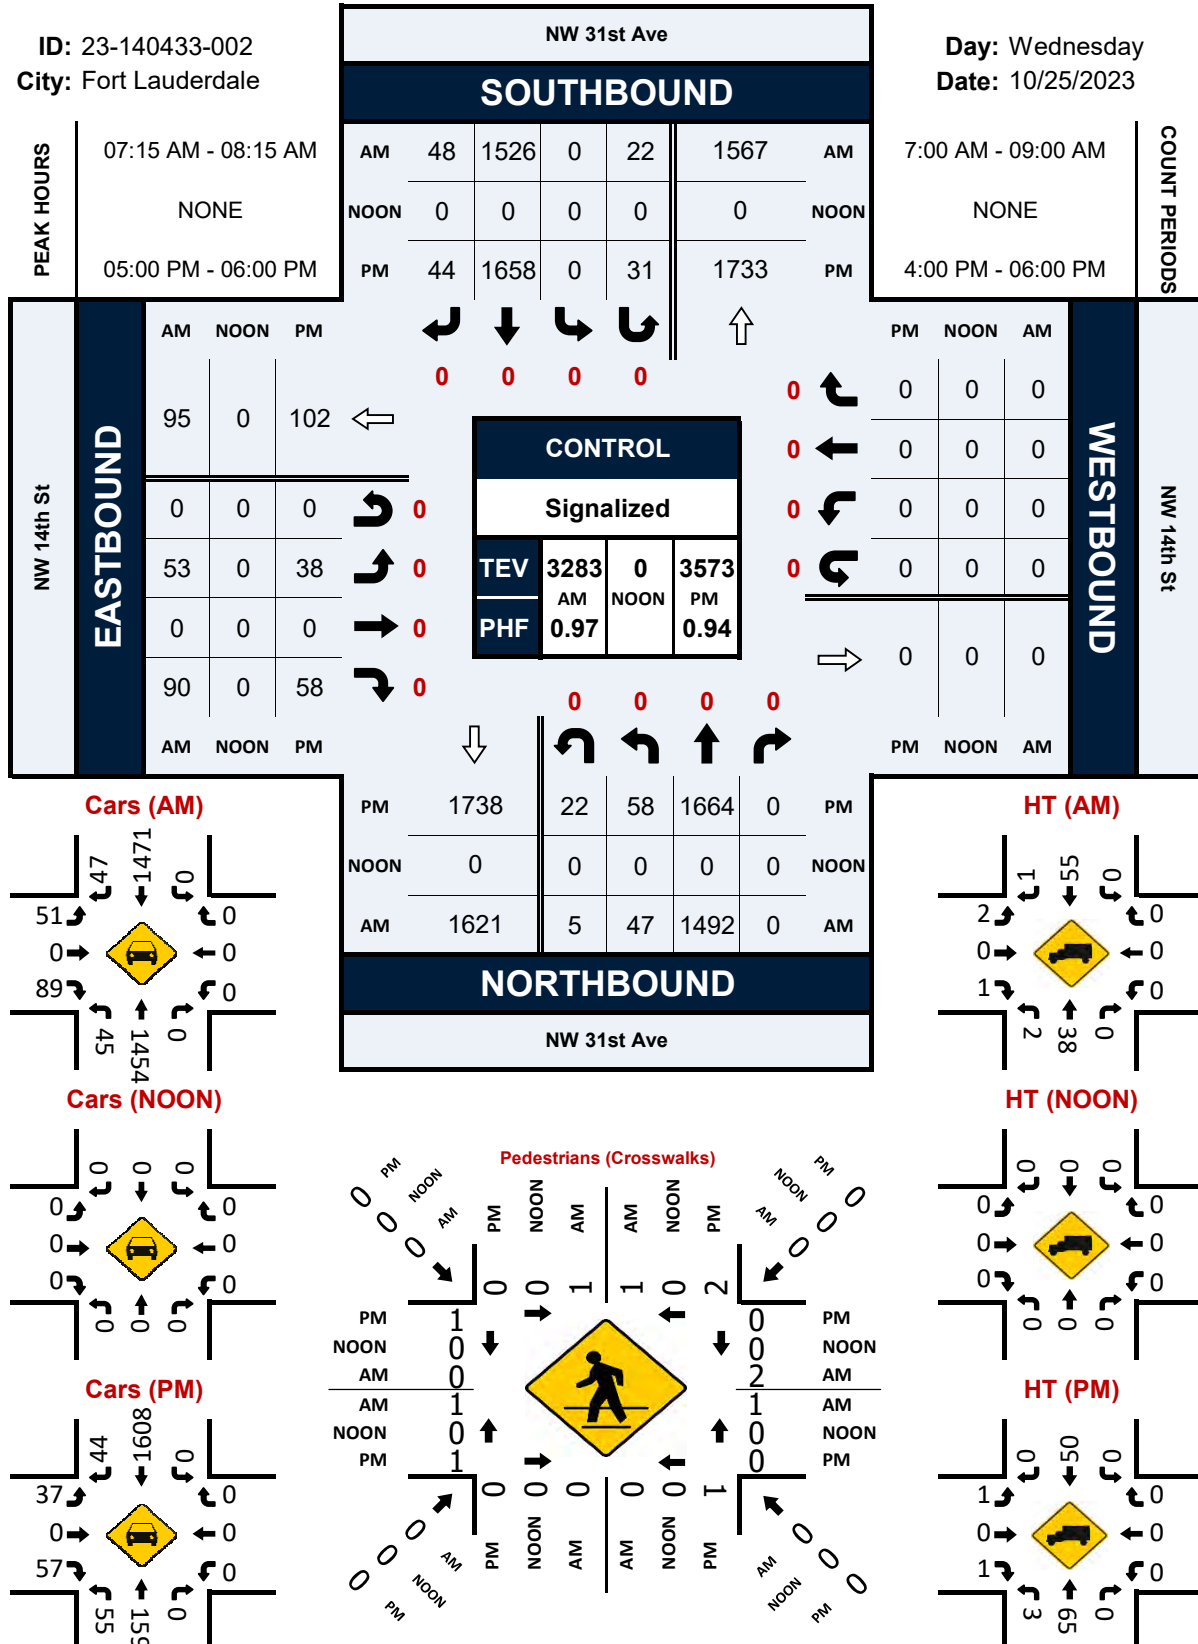

National Data & Surveying Services

Intersection Turning Movement Count

Location: NW 31st Ave & NW 17th St
City: Fort Lauderdale
Control: 1-Way Stop(EB)

Project ID: 23-140433-004
Date: 10/25/2023


Total																			
NS/EW Streets:		NW 31st Ave				NW 31st Ave				NW 17th St				NW 17th St					
AM		NORTHBOUND				SOUTHBOUND				EASTBOUND				WESTBOUND				TOTAL	
		NL	NT	NR	NU	SL	ST	SR	SU	EL	ET	ER	EU	WL	WT	WR	WU		
	12:00 AM	0	65	0	0	0	113	0	0	0	0	0	0	0	0	0	0	178	
	12:15 AM	0	77	0	0	0	89	0	0	0	0	0	0	0	0	0	0	166	
	12:30 AM	0	62	0	0	0	78	0	0	0	0	0	0	0	0	0	0	140	
	12:45 AM	0	58	0	0	0	82	0	0	0	0	0	0	0	0	0	0	140	
	1:00 AM	0	44	0	0	0	65	0	0	0	0	0	0	0	0	0	0	109	
	1:15 AM	0	51	0	0	0	75	0	0	0	0	0	0	0	0	0	0	126	
	1:30 AM	0	40	0	0	0	59	0	0	0	0	0	0	0	0	0	0	99	
	1:45 AM	0	38	0	0	0	68	0	0	0	0	0	0	0	0	0	0	106	
	2:00 AM	0	35	0	0	0	44	0	0	0	0	0	0	0	0	0	0	80	
	2:15 AM	0	26	0	0	0	50	0	0	0	0	0	0	0	0	0	0	76	
	2:30 AM	0	27	0	1	0	36	0	1	0	0	0	0	0	0	0	0	65	
	2:45 AM	0	24	0	0	0	47	0	0	0	0	0	0	0	0	0	0	71	
	3:00 AM	0	19	0	0	0	45	0	0	0	0	0	0	0	0	0	0	64	
	3:15 AM	0	32	0	0	0	36	0	0	0	0	0	0	0	0	0	0	68	
	3:30 AM	0	20	0	0	0	41	0	0	0	0	0	0	0	0	0	0	61	
	3:45 AM	0	29	0	0	0	43	0	0	0	0	0	0	0	0	0	0	72	
	4:00 AM	0	36	0	0	0	51	0	0	0	0	0	0	0	0	0	0	87	
	4:15 AM	0	32	0	0	0	59	0	0	0	0	0	0	0	0	0	0	91	
	4:30 AM	0	41	0	0	0	69	0	0	0	0	0	0	0	0	0	0	110	
	4:45 AM	0	56	0	0	0	85	1	0	0	0	0	0	0	0	0	0	142	
	5:00 AM	0	56	0	0	0	103	1	0	0	0	0	0	0	0	0	0	160	
	5:15 AM	0	68	0	0	0	118	0	0	0	0	0	0	0	0	0	0	186	
	5:30 AM	0	106	0	0	0	122	0	0	0	0	0	0	0	0	0	0	228	
	5:45 AM	0	101	1	0	0	107	1	1	0	0	0	0	0	0	0	0	211	
	6:00 AM	0	110	0	0	0	137	0	0	0	0	1	0	0	0	0	0	248	
	6:15 AM	1	146	0	0	1	160	1	0	0	0	0	0	0	0	0	0	309	
	6:30 AM	2	152	0	0	0	207	2	2	0	0	0	0	1	1	0	0	366	
	6:45 AM	4	227	0	0	0	266	6	2	0	0	0	1	0	0	0	0	506	
	7:00 AM	4	243	1	0	0	312	3	4	1	0	0	0	0	0	0	0	568	
	7:15 AM	3	373	0	0	0	352	4	2	1	0	3	0	0	0	0	0	738	
	7:30 AM	2	351	0	0	0	414	2	0	1	0	2	1	0	0	0	0	773	
	7:45 AM	2	388	0	1	0	383	2	3	0	0	3	0	0	0	1	0	783	
TOTAL VOLUMES:		NL	NT	NR	NU	SL	ST	SR	SU	EL	ET	ER	EU	WL	WT	WR	WU	TOTAL	
APPROACH %'s:		18	313	2	2	1	3916	23	16	3	0	10	1	1	0	1	0	7127	
		0.57%	99.30%	0.06%	0.06%	0.03%	98.99%	0.58%	0.40%	21.43%	0.00%	71.43%	7.14%	50.00%	0.00%	50.00%	0.00%		
PEAK HR:		07:00 AM - 08:00 AM																TOTAL	
PEAK HR VOL:		11	1355	1	1	0	1461	11	9	3	0	8	1	0	0	1	0	2862	
PEAK HR FACTOR:		0.688	0.873	0.250	0.250	0.000	0.882	0.688	0.563	0.750	0.000	0.667	0.250	0.000	0.000	0.250	0.000	0.914	
		0.875				0.890				0.750				0.250					
NOON		NORTHBOUND				SOUTHBOUND				EASTBOUND				WESTBOUND				TOTAL	
		NL	NT	NR	NU	SL	ST	SR	SU	EL	ET	ER	EU	WL	WT	WR	WU		
	8:00 AM	5	383	0	0	0	368	3	4	0	0	5	0	0	0	0	0	768	
	8:15 AM	3	305	0	1	0	291	1	0	0	0	0	0	0	0	0	0	601	
	8:30 AM	1	313	0	0	0	308	2	6	2	0	2	1	0	0	0	0	635	
	8:45 AM	1	338	0	0	0	296	5	4	2	0	1	0	0	0	0	0	647	
	9:00 AM	4	298	0	0	0	280	4	1	5	0	0	0	0	0	0	0	592	
	9:15 AM	2	264	0	1	0	278	5	2	3	0	5	0	0	0	0	0	560	
	9:30 AM	0	277	0	0	0	244	2	2	3	0	0	0	0	0	0	0	528	
	9:45 AM	3	256	0	1	0	238	7	4	1	0	2	0	0	0	0	0	512	
	10:00 AM	1	252	0	0	1	225	0	5	2	0	0	0	0	0	0	0	489	
	10:15 AM	0	220	0	0	0	222	0	0	3	0	1	0	0	0	0	0	446	
	10:30 AM	2	193	0	0	0	215	1	2	1	0	1	0	0	0	0	0	415	
	10:45 AM	0	220	0	0	0	227	3	1	2	0	0	0	0	0	0	0	453	
	11:00 AM	3	202	0	0	0	190	2	8	1	0	3	0	0	0	0	0	411	
	11:15 AM	1	232	0	0	0	204	1	2	3	0	3	0	0	0	0	0	446	
	11:30 AM	5	246	0	0	0	220	4	6	3	0	2	0	0	0	0	0	486	
	11:45 AM	0	191	0	0	0	215	1	4	5	0	3	0	0	0	0	0	419	
	12:00 PM	3	240	0	0	0	222	1	1	3	0	2	0	0	0	0	0	473	
	12:15 PM	1	225	0	0	0	251	2	3	3	0	1	0	0	0	0	0	486	
	12:30 PM	1	239	0	0	0	233	6	1	0	0	1	0	0	0	0	0	481	
	12:45 PM	0	229	0	0	0	207	2	1	1	0	3	0	0	0	0	0	444	
	1:00 PM	2	222	0	0	0	213	1	1	0	0	0	0	0	0	0	0	439	
	1:15 PM	2	252	0	0	0	234	6	4	2	0	3	0	0	0	0	0	503	
	1:30 PM	3	247	0	0	0	276	3	2	3	0	2	0	0	0	0	0	536	
	1:45 PM	3	233	0	0	0	274	2	3	2	0	2	0	0	0	0	0	519	
	2:00 PM	1	272	0	1	0	254	2	4	2	0	6	0	0	0	0	0	542	
	2:15 PM	3	263	0	0	0	286	0	4	0	0	2	0	0	0	0	0	559	
	2:30 PM	1	297	0	0	0	321	0	0	3	0	2	0	0	0	0	0	624	
	2:45 PM	1	303	1	0	0	270	6	1	5	0	2	0	0	0	0	0	590	
	3:00 PM	2	372	0	1	0	304	1	1	3	0	1	1	1	0	0	0	687	
	3:15 PM	0	352	0	0	0	332	5	5	2	0	2	0	0	0	0	0	699	
	3:30 PM	2	334	0	0	0	342	3	7	3	0	5	0	0	0	0	0	696	
	3:45 PM	0	359	0	0	0	298	2	3	2	0	1	0	0	0	0	0	666	
TOTAL VOLUMES:		NL	NT	NR	NU	SL	ST	SR	SU	EL	ET	ER	EU	WL	WT	WR	WU	TOTAL	
APPROACH %'s:		56	8629	1	6	1	8328	84	92	70	0	64	2	6	0	3	0	17352	
		0.64%	99.28%	0.01%	0.07%	0.01%	97.92%	0.99%	1.08%	51.47%	0.00%	47.06%	1.47%	66.67%	0.00%	33.33%	0.00%		
PEAK HR:		03:00 PM - 04:00 PM																TOTAL	
PEAK HR VOL:		4	1417	0	2	0	1276	11	16	10	0	9	1	1	0	1	0	2748	
PEAK HR FACTOR:		0.500	0.952	0.000	0.500	0.000	0.933	0.550	0.571	0.833	0.000	0.450	0.250	0.250	0.000	0.250	0.000	0.983	
		0.949				0.925				0.625				0.500					
PM		NORTHBOUND				SOUTHBOUND				EASTBOUND				WESTBOUND				TOTAL	
		NL	NT	NR	NU	SL	ST	SR	SU	EL	ET	ER	EU	WL	WT	WR	WU		
	4:00 PM	3	317	0	0	0	311	0	9	1	0	5	0	0	0	0	0	666	
	4:15 PM	1	327	0	0	0	343	1	2	6	0	2	0	0	0	0	0	682	
	4:30 PM	0	360	0	0	0	373	2	2	3	0	0	0	0	0	0	0	740	
	4:45 PM	0	348	0	2	0	422	4	4	6	0	1	0	0	0	0	0	787	
	5:00 PM	3	410	0	1	0	461	0	2	4	0	3	0	0	0	0	0	884	
	5:15 PM	0	432	0	0	0	461	0	2	1	0	0	0	0	0	0	0	867	
	5:30 PM	3	400	0	0	0	403	2	3	0	0	2	0	0	0	0	0	813	
	5:45 PM	2	379	0	0	0	389	1	0	0	0	0	0	0	0	0	0	775	
	6:00 PM	2	401	0	1	0	381	1	1	2	0	3	0	0	0	0	0	792	
	6:15 PM	2	342	0	0	0	394	4	3	0	0	6	0	0	0	0	0	751	
	6:30 PM	2	352	0	0	0	392	2	3	2	0	0	0	0	0	0	0	753	
	6:45 PM	0	280	0	0	0	280	1	2	0	0	3	0	0	0	0	0	621	
	7:00 PM	1	310	0	0	0	280	1	0	0	0	1	0	0	0	0	0	593	
	7:15 PM	0	261	0	0	0	257	1	0	0	0	4	0	0	0	0	0	523	
	7:30 PM	0	238	0	0	0	246	0	4	2	0	1	0	0	0	0	0	491	
	7:45 PM	0	227	0	0	0	210	0	4	2	0	0	0	0</					

NW 31st Ave & NW 17th St


Peak Hour Turning Movement Count

ID: 23-140433-004
City: Fort Lauderdale

Day: Wednesday
Date: 10/25/2023

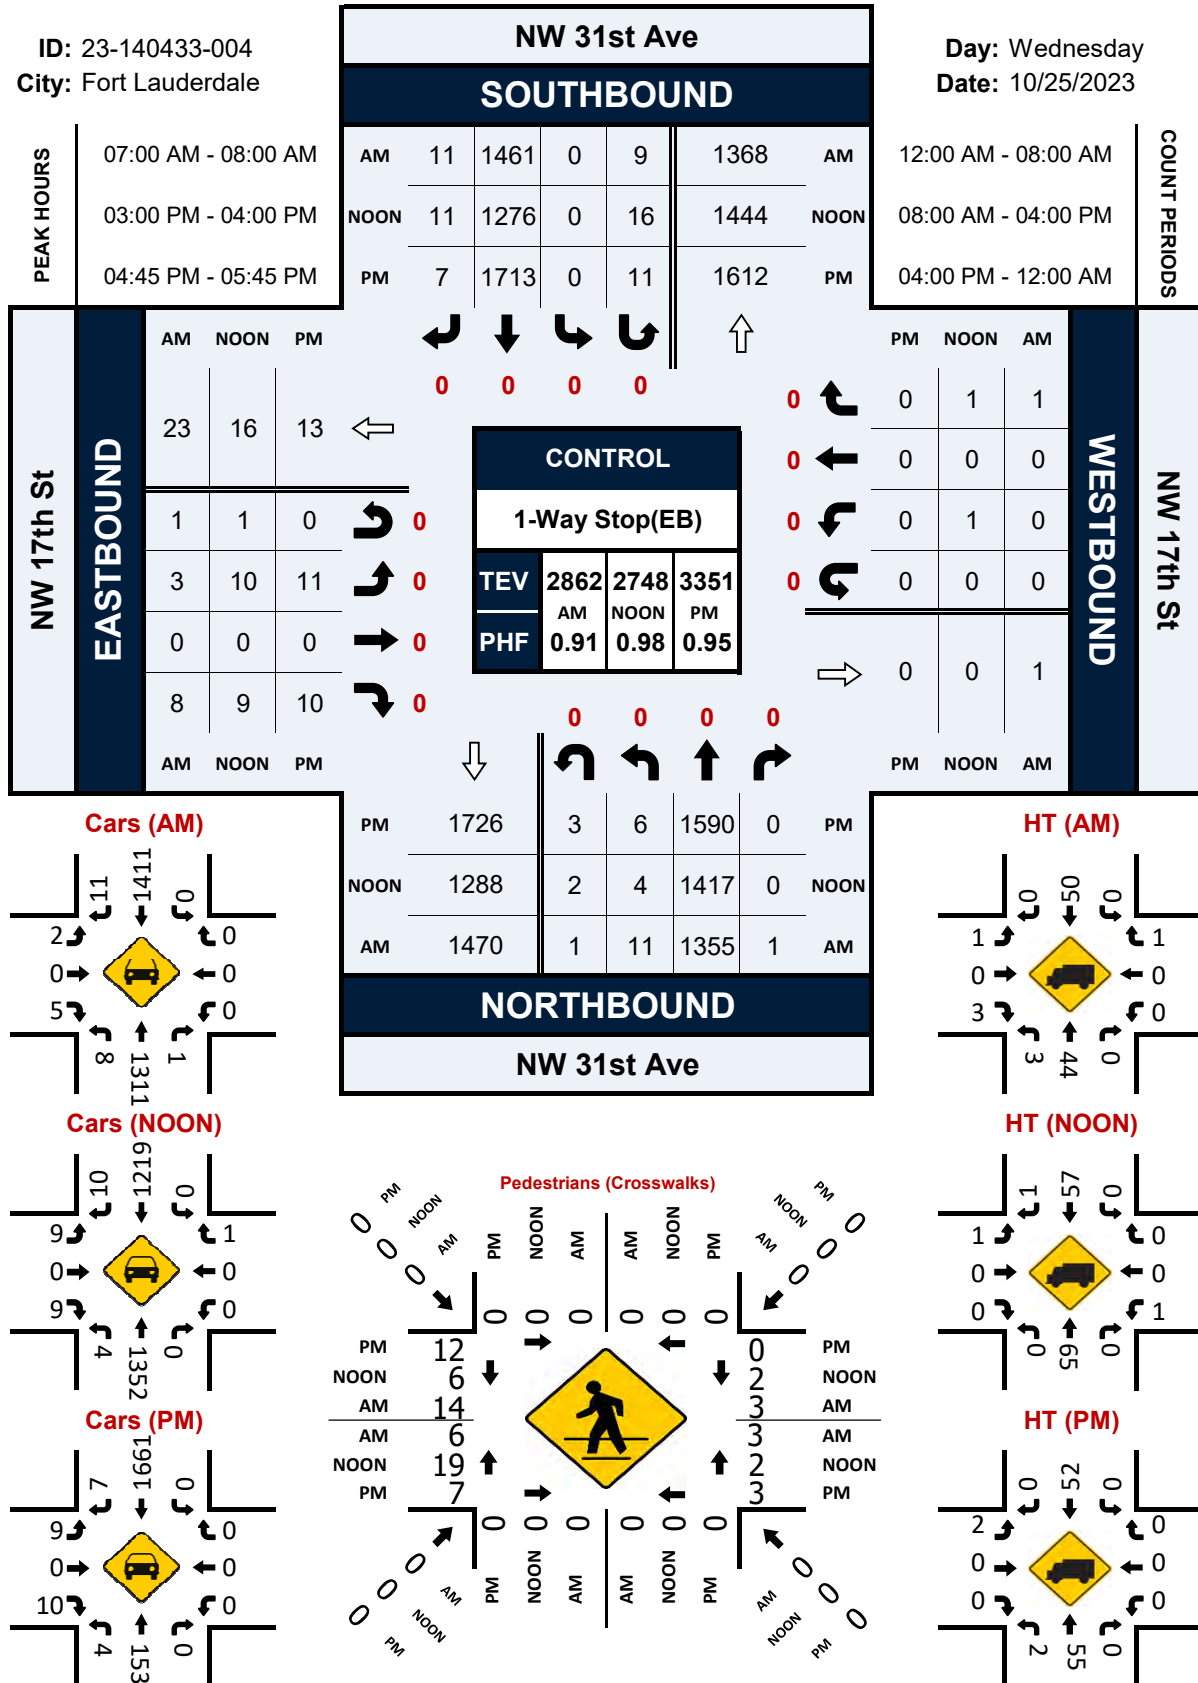


PROJECT ID: 23-140433-004
DATE: 10/25/2023

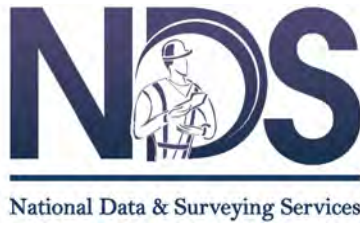

15-Min Count Period Beginning At	NW 31st Ave Northbound					NW 31st Ave Southbound					NW 17th St Eastbound					NW 17th St Westbound					Total	Hourly Total
	Left	Thru	Rgt	U	R*	Left	Thru	Rgt	U	R*	Left	Thru	Rgt	U	R*	Left	Thru	Rgt	U	R*		
12:00 AM	0	65	0	0		0	113	0	0		0	0	0	0		0	0	0	0		178	624
12:15 AM	0	77	0	0		0	89	0	0		0	0	0	0		0	0	0	0		166	555
12:30 AM	0	62	0	0		0	78	0	0		0	0	0	0		0	0	0	0		140	515
12:45 AM	0	58	0	0		0	82	0	0		0	0	0	0		0	0	0	0		140	474
01:00 AM	0	44	0	0		0	65	0	0		0	0	0	0		0	0	0	0		109	440
01:15 AM	0	51	0	0		0	75	0	0		0	0	0	0		0	0	0	0		126	411
01:30 AM	0	40	0	0		0	59	0	0		0	0	0	0		0	0	0	0		99	361
01:45 AM	0	38	0	0		0	68	0	0		0	0	0	0		0	0	0	0		106	327
02:00 AM	0	35	0	0		0	44	0	1		0	0	0	0		0	0	0	0		80	292
02:15 AM	0	26	0	0		0	50	0	0		0	0	0	0		0	0	0	0		76	276
02:30 AM	0	27	0	1		0	36	0	1		0	0	0	0		0	0	0	0		65	268
02:45 AM	0	24	0	0		0	47	0	0		0	0	0	0		0	0	0	0		71	264
03:00 AM	0	19	0	0		0	45	0	0		0	0	0	0		0	0	0	0		64	265
03:15 AM	0	32	0	0		0	36	0	0		0	0	0	0		0	0	0	0		68	288
03:30 AM	0	20	0	0		0	41	0	0		0	0	0	0		0	0	0	0		61	311
03:45 AM	0	29	0	0		0	43	0	0		0	0	0	0		0	0	0	0		72	360
04:00 AM	0	36	0	0		0	51	0	0		0	0	0	0		0	0	0	0		87	430
04:15 AM	0	32	0	0		0	59	0	0		0	0	0	0		0	0	0	0		91	503
04:30 AM	0	41	0	0		0	69	0	0		0	0	0	0		0	0	0	0		110	598
04:45 AM	0	56	0	0		0	85	1	0		0	0	0	0		0	0	0	0		142	716
05:00 AM	0	56	0	0		0	103	1	0		0	0	0	0		0	0	0	0		160	785
05:15 AM	0	68	0	0		0	118	0	0		0	0	0	0		0	0	0	0		186	873
05:30 AM	0	106	0	0		0	122	0	0		0	0	0	0		0	0	0	0		228	996
05:45 AM	0	101	1	0		0	107	1	1		0	0	0	0		0	0	0	0		211	1134
06:00 AM	0	110	0	0		0	137	0	0		0	0	1	0		0	0	0	0		248	1429
06:15 AM	1	146	0	0		1	160	1	0		0	0	0	0		0	0	0	0		309	1749
06:30 AM	2	152	0	0		0	207	2	2		0	0	0	0		1	0	0	0		366	2178
06:45 AM	4	227	0	0		0	266	6	2		0	0	1	0		0	0	0	0		506	2585
07:00 AM	4	243	1	0		0	312	3	4		1	0	0	0		0	0	0	0		568	2862
07:15 AM	3	373	0	0		0	352	4	2		1	0	3	0		0	0	0	0		738	2294
07:30 AM	2	351	0	0		0	414	2	0		1	0	2	1		0	0	0	0		773	1556
07:45 AM	2	388	0	1		0	383	2	3		0	0	3	0		0	0	1	0		783	783
Peak 15-Min Flowrates	Northbound					Southbound					Eastbound					Westbound					Total	
	Left	Thru	Rgt	U	R*	Left	Thru	Rgt	U	R*	Left	Thru	Rgt	U	R*	Left	Thru	Rgt	U	R*		
All Vehicles	16	1552	4	4		0	1656	16	16		4	0	12	4		0	0	4	0		3288	
Heavy Trucks	8	68	0			0	56	0			4	0	8			0	0	4			148	
Pedestrians	0						0					36					12				48	
Bicycles	0	12	0			0	16	0			0	0	0			0	0	0			28	
Railroad																						
Stopped Buses																						

PROJECT ID: 23-140433-004
DATE: 10/25/2023

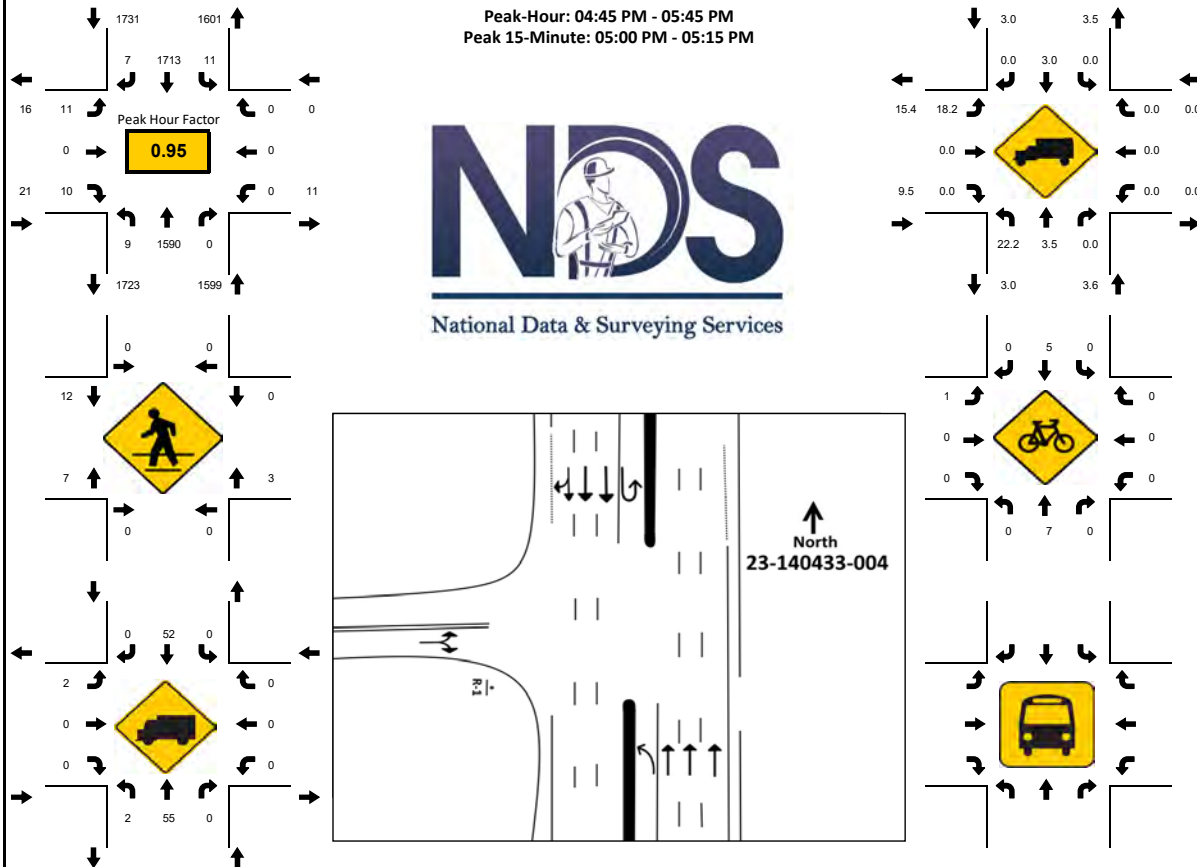

15-Min Count Period Beginning At	NW 31st Ave Northbound					NW 31st Ave Southbound					NW 17th St Eastbound					NW 17th St Westbound					Total	Hourly Total
	Left	Thru	Rgt	U	R*	Left	Thru	Rgt	U	R*	Left	Thru	Rgt	U	R*	Left	Thru	Rgt	U	R*		
04:00 PM	3	337	0	0		0	311	0	9		1	0	5	0		0	0	0	0		666	2875
04:15 PM	1	327	0	0		0	343	1	2		6	0	2	0		0	0	0	0		682	3093
04:30 PM	0	360	0	0		0	373	2	2		3	0	0	0		0	0	0	0		740	3278
04:45 PM	0	348	0	2		0	422	4	4		6	0	1	0		0	0	0	0		787	3351
05:00 PM	3	410	0	1		0	461	0	2		4	0	3	0		0	0	0	0		884	3339
05:15 PM	0	432	0	0		0	427	1	2		1	0	4	0		0	0	0	0		867	3247
05:30 PM	3	400	0	0		0	403	2	3		0	0	2	0		0	0	0	0		813	3131
05:45 PM	2	379	0	0		0	389	1	0		2	0	2	0		0	0	0	0		775	3071
06:00 PM	2	401	0	1		0	381	1	1		2	0	3	0		0	0	0	0		792	2917
06:15 PM	2	342	0	0		0	394	4	3		0	0	6	0		0	0	0	0		751	2718
06:30 PM	2	352	0	0		0	392	2	3		2	0	0	0		0	0	0	0		753	2490
06:45 PM	0	290	0	0		0	327	1	2		0	0	1	0		0	0	0	0		621	2228
07:00 PM	1	310	0	0		0	280	1	0		0	0	1	0		0	0	0	0		593	2050
07:15 PM	0	261	0	0		0	257	1	0		0	0	4	0		0	0	0	0		523	1860
07:30 PM	0	238	0	0		0	246	0	4		2	0	1	0		0	0	0	0		491	1766
07:45 PM	0	227	0	0		0	210	0	4		2	688	0			0	0	0	0		443	1688
08:00 PM	1	251	0	0		0	148	1	2		0	0	0	0		0	0	0	0		403	1619
08:15 PM	0	238	0	0		0	186	0	3		1	0	1	0		0	0	0	0		429	1565
08:30 PM	0	217	0	0		0	193	0	3		0	0	0	0		0	0	0	0		413	1538
08:45 PM	1	203	0	0		0	166	0	2		0	0	2	0		0	0	0	0		374	1443
09:00 PM	0	191	0	0		0	153	1	3		0	0	1	0		0	0	0	0		349	1368
09:15 PM	1	200	0	0		0	199	0	1		0	0	1	0		0	0	0	0		402	1325
09:30 PM	0	161	0	0		0	156	0	1		0	0	0	0		0	0	0	0		318	1176
09:45 PM	0	151	0	0		0	143	0	1		1	0	3	0		0	0	0	0		299	1113
10:00 PM	0	170	0	0		0	134	1	1		0	0	0	0		0	0	0	0		306	1057
10:15 PM	3	136	0	1		0	112	0	1		0	0	0	0		0	0	0	0		253	967
10:30 PM	0	140	0	1		0	113	0	0		0	0	1	0		0	0	0	0		255	935
10:45 PM	0	133	0	0		0	105	1	1		0	0	3	0		0	0	0	0		243	894
11:00 PM	0	117	0	0		0	98	0	1		0	0	0	0		0	0	0	0		216	817
11:15 PM	3	126	0	0		0	87	0	2		1	0	2	0		0	0	0	0		221	601
11:30 PM	0	126	0	0		0	87	0	1		0	0	0	0		0	0	0	0		214	380
11:45 PM	0	92	0	0		0	74	0	0		0	0	0	0		0	0	0	0		166	166
Peak 15-Min Flowrates	Northbound					Southbound					Eastbound					Westbound					Total	
	Left	Thru	Rgt	U	R*	Left	Thru	Rgt	U	R*	Left	Thru	Rgt	U	R*	Left	Thru	Rgt	U	R*		
All Vehicles	12	1728	0	8		0	1844	16	16		24	0	16	0		0	0	0	0		3664	
Heavy Trucks	8	84	0			0	88	0			8	0	0			0	0	0			188	
Pedestrians		0					0					44					4				48	
Bicycles	0	8	0			0	16	0			4	0	0			0	0	0			28	
Railroad																						
Stopped Buses																						

National Data & Surveying Services

Intersection Turning Movement Count

Location: NW 31st Ave & NW 19th St
City: Fort Lauderdale
Control: Signalized

Project ID: 23-140433-001
Date: 10/25/2023

Data - Total


NS/EW Streets:	NW 31st Ave				NW 31st Ave				NW 19th St				NW 19th St				
AM	NORTHBOUND				SOUTHBOUND				EASTBOUND				WESTBOUND				TOTAL
	0 NL	0 NT	0 NR	0 NU	0 SL	0 ST	0 SR	0 SU	0 EL	0 ET	0 ER	0 EU	0 WL	0 WT	0 WR	0 WU	
7:00 AM	43	142	36	0	59	218	44	0	47	72	43	0	43	47	24	0	818
7:15 AM	39	268	53	0	78	256	62	0	50	96	38	0	39	41	31	0	1051
7:30 AM	32	274	60	0	65	295	62	2	64	109	55	0	53	50	39	0	1160
7:45 AM	68	253	81	1	58	268	68	1	62	112	60	0	26	58	34	0	1150
8:00 AM	46	286	58	0	65	273	68	1	53	102	41	0	47	65	51	0	1156
8:15 AM	46	250	38	0	65	240	52	2	67	107	29	0	29	75	33	0	1033
8:30 AM	50	218	37	0	62	228	64	0	66	76	43	0	24	50	26	0	944
8:45 AM	42	229	51	1	55	250	57	0	45	81	37	0	32	56	27	0	963
TOTAL VOLUMES :	NL 366	NT 1920	NR 414	NU 2	SL 507	ST 2028	SR 477	SU 6	EL 454	ET 755	ER 346	EU 0	WL 293	WT 442	WR 265	WU 0	TOTAL 8275
APPROACH %'s :	13.55%	71.06%	15.32%	0.07%	16.80%	67.20%	15.81%	0.20%	29.20%	48.55%	22.25%	0.00%	29.30%	44.20%	26.50%	0.00%	
PEAK HR :	07:15 AM - 08:15 AM																TOTAL
PEAK HR VOL :	185	1081	252	1	266	1092	260	4	229	419	194	0	165	214	155	0	4517
PEAK HR FACTOR :	0.680	0.945	0.778	0.250	0.853	0.925	0.956	0.500	0.895	0.935	0.808	0.000	0.778	0.823	0.760	0.000	0.973
	0.942				0.956				0.900				0.819				

PM	NORTHBOUND				SOUTHBOUND				EASTBOUND				WESTBOUND				TOTAL
	0 NL	0 NT	0 NR	0 NU	0 SL	0 ST	0 SR	0 SU	0 EL	0 ET	0 ER	0 EU	0 WL	0 WT	0 WR	0 WU	
4:00 PM	51	233	44	0	48	236	87	1	53	80	28	0	32	81	47	0	1021
4:15 PM	55	238	39	1	57	252	78	1	38	72	37	0	52	121	41	0	1082
4:30 PM	58	257	42	1	42	283	85	0	59	93	33	0	52	114	44	0	1163
4:45 PM	55	255	36	0	51	320	71	1	61	93	47	0	54	118	46	0	1208
5:00 PM	55	305	56	0	48	355	100	0	48	92	40	0	56	109	51	0	1315
5:15 PM	65	321	43	0	51	328	90	1	44	56	23	0	61	141	42	0	1266
5:30 PM	66	315	44	0	45	289	90	0	42	84	45	0	62	158	38	0	1278
5:45 PM	66	269	51	0	50	297	90	0	45	100	42	0	50	128	46	0	1234
TOTAL VOLUMES :	NL 471	NT 2193	NR 355	NU 2	SL 392	ST 2360	SR 691	SU 4	EL 390	ET 670	ER 295	EU 0	WL 419	WT 970	WR 355	WU 0	TOTAL 9567
APPROACH %'s :	15.59%	72.59%	11.75%	0.07%	11.37%	68.47%	20.05%	0.12%	28.78%	49.45%	21.77%	0.00%	24.03%	55.62%	20.36%	0.00%	
PEAK HR :	05:00 PM - 06:00 PM																TOTAL
PEAK HR VOL :	252	1210	194	0	194	1269	370	1	179	332	150	0	229	536	177	0	5093
PEAK HR FACTOR :	0.955	0.942	0.866	0.000	0.951	0.894	0.925	0.250	0.932	0.830	0.833	0.000	0.923	0.848	0.868	0.000	0.968
	0.965				0.912				0.884				0.913				


PEAK HR :	07:15 AM - 08:15 AM																TOTAL
PEAK HR VOL :	185	1081	252	1	266	1092	260	4	229	419	194	0	165	214	155	0	4517

PEAK HR :	05:00 PM - 06:00 PM																TOTAL
PEAK HR VOL :	252	1210	194	0	194	1269	370	1	179	332	150	0	229	536	177	0	5093

PROJECT ID: 23-140433-001
DATE: Wed, Oct 25, 2023

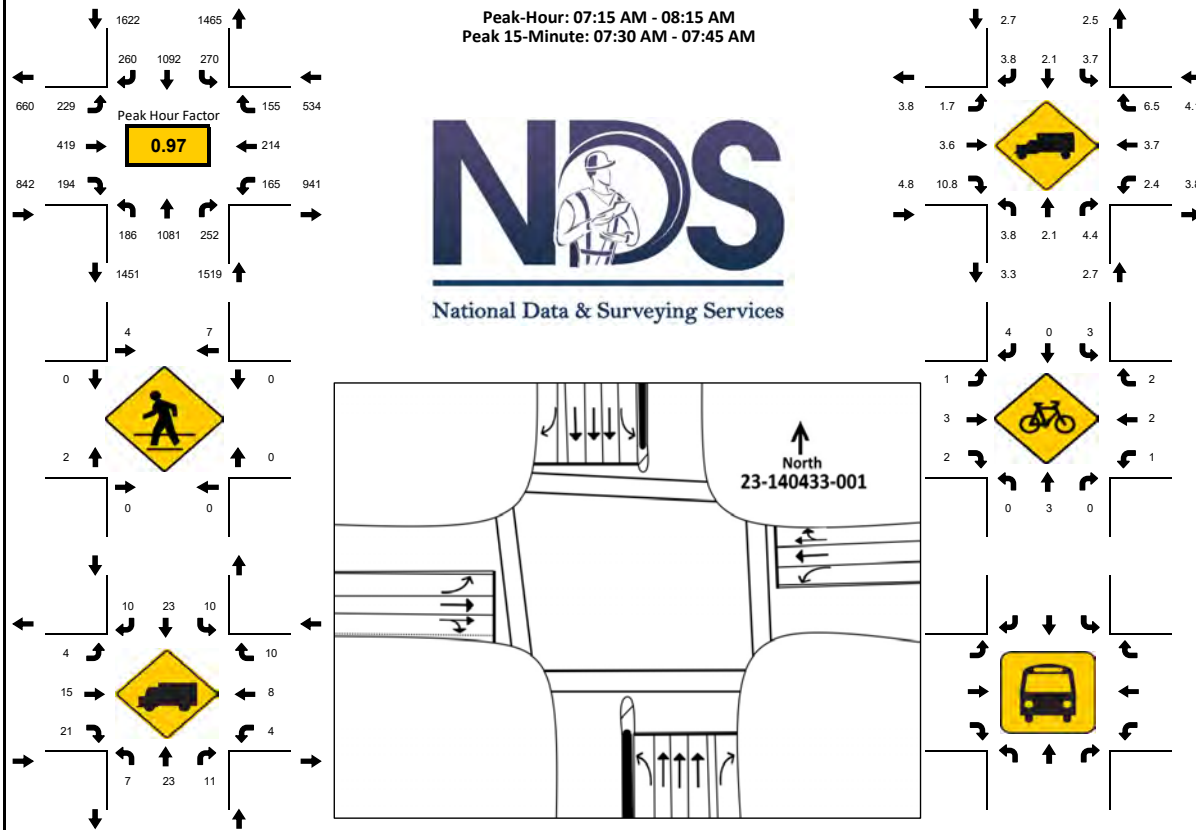[illegible]

PROJECT ID: 23-140433-001
DATE: Wed, Oct 25, 2023

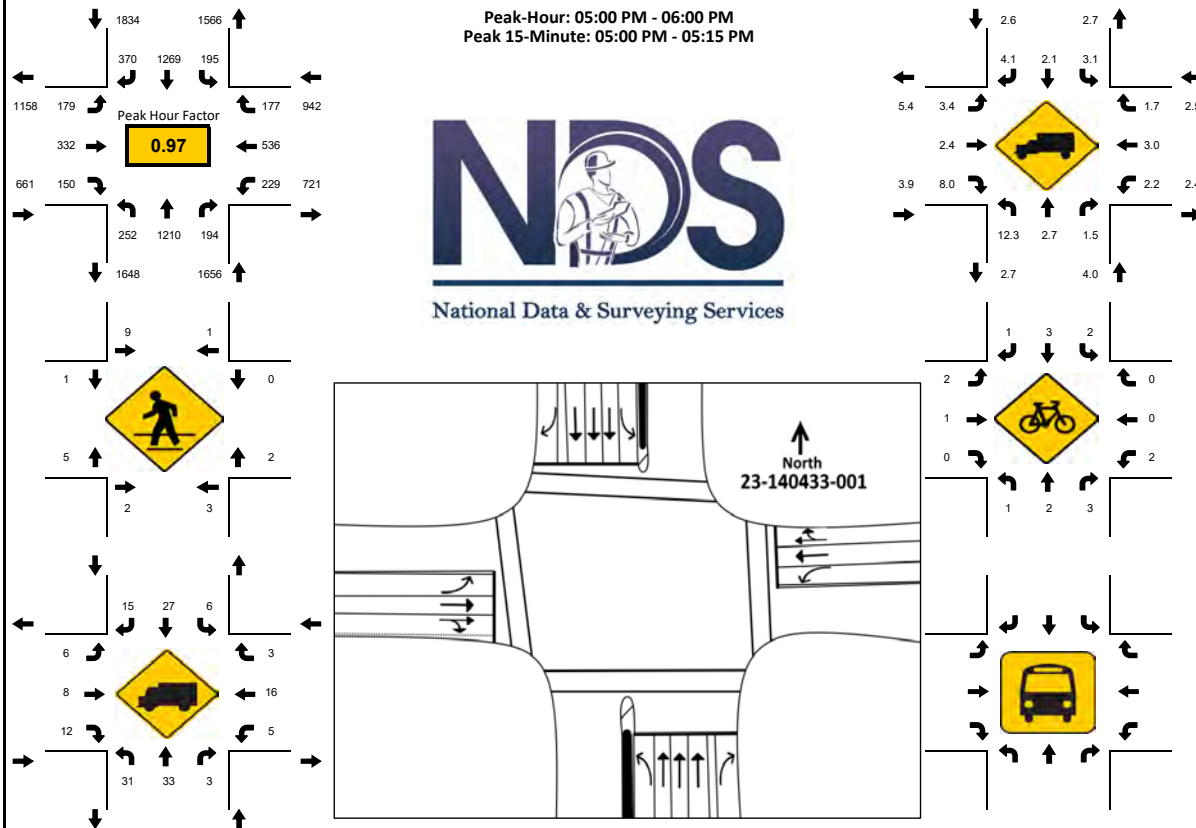[illegible]

National Data & Surveying Services

Intersection Turning Movement Count


Location: NW 31st Ave & Sunrise Blvd
City: Fort Lauderdale
Control: Signalized

Project ID: 23-140433-003
Date: 10/25/2023


Data - Total

NS/EW Streets:	NW 31st Ave				NW 31st Ave				Sunrise Blvd				Sunrise Blvd				
AM	NORTHBOUND				SOUTHBOUND				EASTBOUND				WESTBOUND				TOTAL
	0 NL	0 NT	0 NR	0 NU	0 SL	0 ST	0 SR	0 SU	0 EL	0 ET	0 ER	0 EU	0 WL	0 WT	0 WR	0 WU	
7:00 AM	51	99	17	0	48	162	78	1	76	355	93	0	9	175	54	0	1218
7:15 AM	59	189	18	0	37	177	104	1	98	337	95	0	23	217	70	1	1426
7:30 AM	40	145	32	0	50	217	98	2	127	377	132	0	30	217	61	2	1530
7:45 AM	51	179	17	0	60	219	95	1	118	411	97	0	35	202	62	3	1550
8:00 AM	64	228	18	0	56	184	96	2	104	400	92	0	28	214	67	0	1553
8:15 AM	43	163	29	1	71	176	72	0	88	428	112	1	24	236	51	1	1496
8:30 AM	65	161	51	1	60	159	94	2	89	399	108	0	26	223	58	0	1496
8:45 AM	70	160	48	1	61	162	88	2	105	396	101	0	25	220	56	0	1495
TOTAL VOLUMES :	NL 443	NT 1324	NR 230	NU 3	SL 443	ST 1456	SR 725	SU 11	EL 805	ET 3103	ER 830	EU 1	WL 200	WT 1704	WR 479	WU 7	TOTAL 11764
APPROACH %'s :	22.15%	66.20%	11.50%	0.15%	16.81%	55.26%	27.51%	0.42%	16.99%	65.48%	17.51%	0.02%	8.37%	71.30%	20.04%	0.29%	
PEAK HR :	07:30 AM - 08:30 AM																TOTAL
PEAK HR VOL :	198	715	96	1	237	796	361	5	437	1616	433	1	117	869	241	6	6129
PEAK HR FACTOR :	0.773	0.784	0.750	0.250	0.835	0.909	0.921	0.625	0.860	0.944	0.820	0.250	0.836	0.921	0.899	0.500	0.987
	0.815				0.933				0.978				0.988				
PM	NORTHBOUND				SOUTHBOUND				EASTBOUND				WESTBOUND				TOTAL
	0 NL	0 NT	0 NR	0 NU	0 SL	0 ST	0 SR	0 SU	0 EL	0 ET	0 ER	0 EU	0 WL	0 WT	0 WR	0 WU	
4:00 PM	80	175	34	2	52	162	92	2	82	240	71	3	38	310	73	1	1417
4:15 PM	83	161	33	1	46	169	96	1	93	290	59	4	48	380	58	0	1522
4:30 PM	85	196	27	1	59	180	110	2	91	295	63	2	41	407	58	0	1617
4:45 PM	87	189	28	2	50	191	126	3	103	312	49	1	54	371	62	3	1631
5:00 PM	84	221	29	4	80	209	132	2	94	332	77	1	47	386	70	2	1770
5:15 PM	82	237	46	3	36	244	131	3	121	314	84	0	39	386	59	2	1787
5:30 PM	89	198	22	2	54	200	141	2	101	324	97	2	44	383	82	3	1744
5:45 PM	72	199	22	0	65	213	104	0	114	368	85	0	32	351	65	1	1691
TOTAL VOLUMES :	NL 662	NT 1576	NR 241	NU 15	SL 442	ST 1568	SR 932	SU 15	EL 799	ET 2475	ER 585	EU 13	WL 343	WT 2974	WR 527	WU 12	TOTAL 13179
APPROACH %'s :	26.54%	63.19%	9.66%	0.60%	14.95%	53.03%	31.52%	0.51%	20.64%	63.92%	15.11%	0.34%	8.90%	77.13%	13.67%	0.31%	
PEAK HR :	05:00 PM - 06:00 PM																TOTAL
PEAK HR VOL :	327	855	119	9	235	866	508	7	430	1338	343	3	162	1506	276	8	6992
PEAK HR FACTOR :	0.919	0.902	0.647	0.563	0.734	0.887	0.901	0.583	0.888	0.909	0.884	0.375	0.862	0.975	0.841	0.667	0.978
	0.890				0.955				0.932				0.953				
PEAK HR :	07:15 AM - 08:15 AM																TOTAL
PEAK HR VOL :	214	741	85	0	203	797	393	6	447	1525	416	0	116	850	260	6	6059
PEAK HR :	05:00 PM - 06:00 PM																TOTAL
PEAK HR VOL :	327	855	119	9	235	866	508	7	430	1338	343	3	162	1506	276	8	6992

PROJECT ID: 23-140433-003
DATE: Wed, Oct 25, 2023

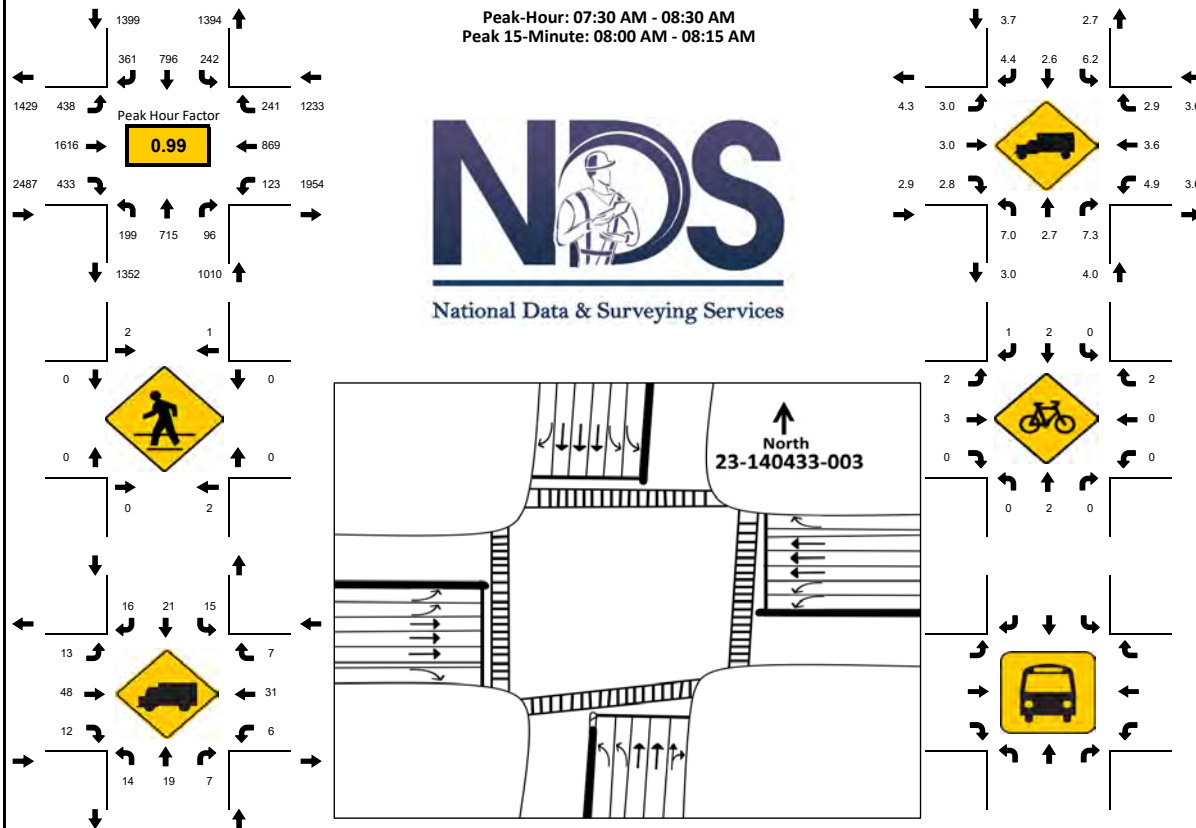[illegible]

PROJECT ID: 23-140433-003
DATE: Wed, Oct 25, 2023

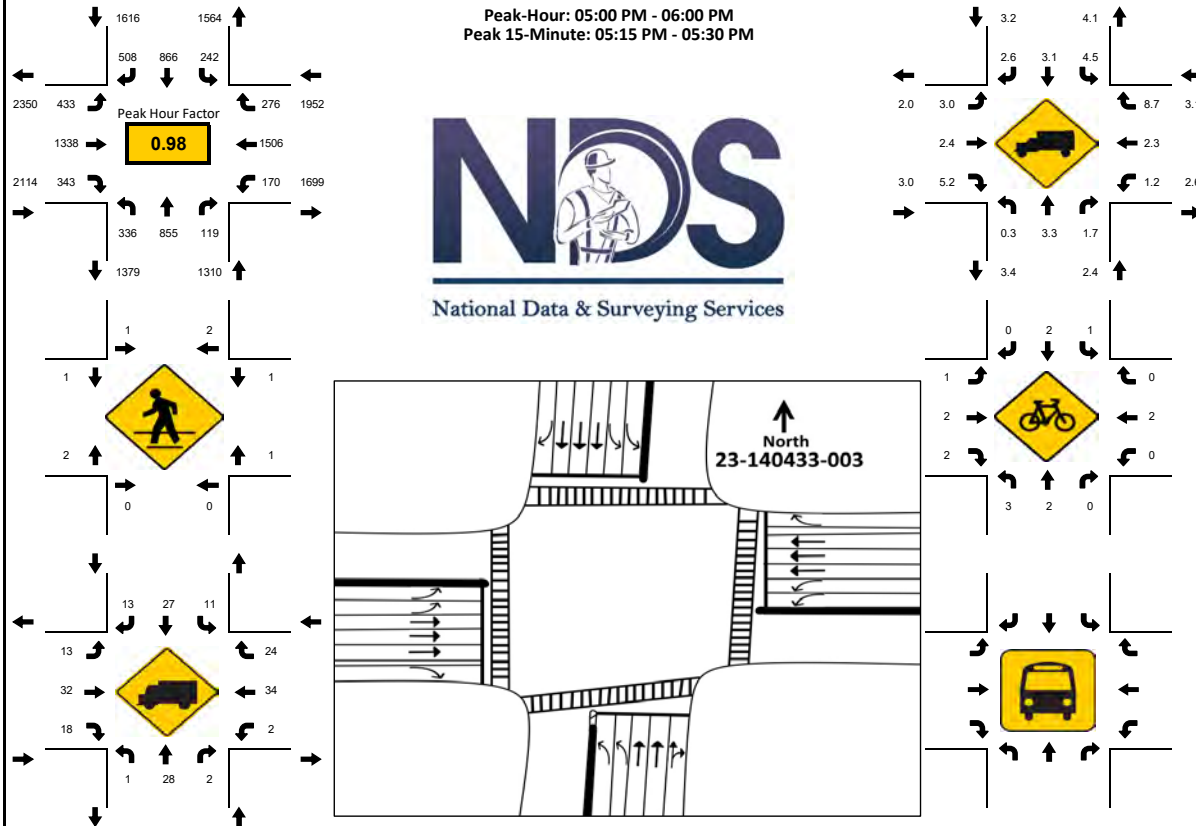









15-Min Count Period Beginning At	NW 31st Ave Northbound					NW 31st Ave Southbound					Sunrise Blvd Eastbound					Sunrise Blvd Westbound					Total	Hourly Total
	Left	Thru	Rgt	U	R*	Left	Thru	Rgt	U	R*	Left	Thru	Rgt	U	R*	Left	Thru	Rgt	U	R*		
4:00 PM	80	175	34	2		52	162	92	2		82	240	71	3		38	310	73	1		1417	6187
4:15 PM	83	161	33	1		46	169	96	1		93	290	59	4		48	380	58	0		1522	6540
4:30 PM	85	196	27	1		59	180	110	2		91	295	63	2		41	407	58	0		1617	6805
4:45 PM	87	189	28	2		50	191	126	3		103	312	49	1		54	371	62	3		1631	6932
5:00 PM	84	221	29	4		80	209	132	2		94	332	77	1		47	386	70	2		1770	6992
5:15 PM	82	237	46	3		36	244	131	3		121	314	84	0		39	386	59	2		1787	5222
5:30 PM	89	198	22	2		54	200	141	2		101	324	97	2		44	383	82	3		1744	3435
5:45 PM	72	199	22	0		65	213	104	0		114	368	85	0		32	351	65	1		1691	1691
Peak 15-Min Flowrates	Northbound					Southbound					Eastbound					Westbound					Total	
	Left	Thru	Rgt	U	R*	Left	Thru	Rgt	U	R*	Left	Thru	Rgt	U	R*	Left	Thru	Rgt	U	R*		
All Vehicles	356	948	184	16		320	976	564	12		484	1472	388	8		188	1544	328	12		7800	
Heavy Trucks	4	36	4	0		24	48	24	0		16	52	24	0		4	52	36	0		324	
Pedestrians		0					8					4					4				16	
Bicycles	8	4	0	0		4	4	0	0		4	8	4	0		0	4	0	0		40	
Buses																						
Stopped Buses																						

NW 31st Ave & Sunrise Blvd

Peak Hour Turning Movement Count

ID: 23-140433-003
City: Fort Lauderdale

Day: Wednesday
Date: 10/25/2023

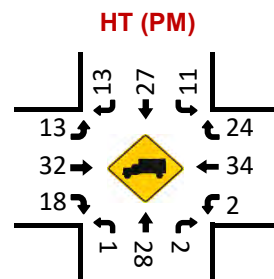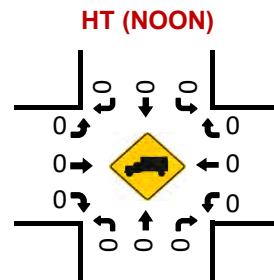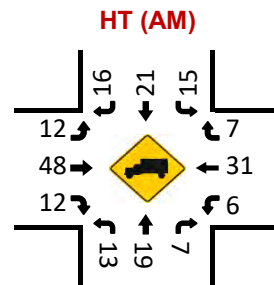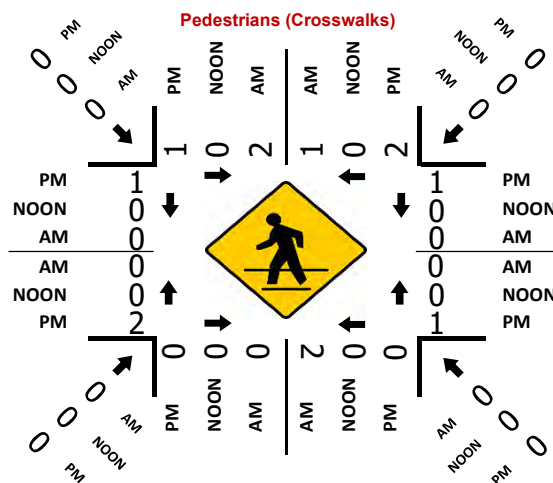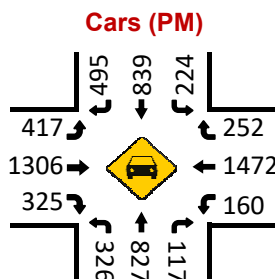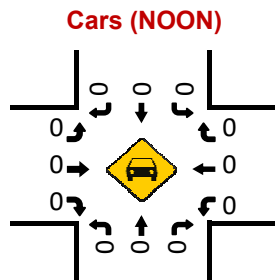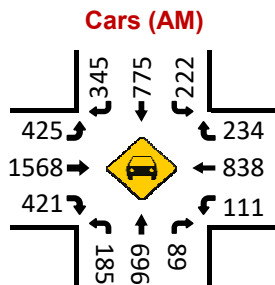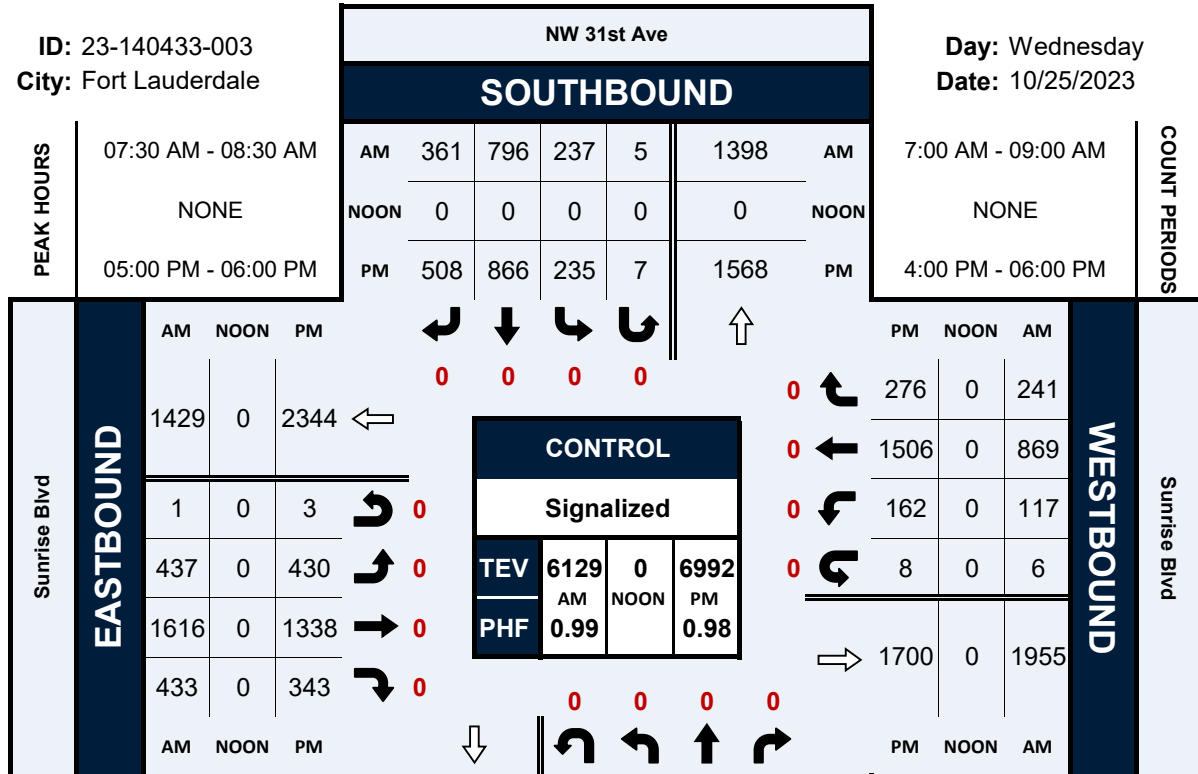

VOLUME**NW 31st Ave Bet. NW 16th St & NW 14th St**


Day: Tuesday

Date: 10/24/2023

City: Fort Lauderdale

Project #: CA23_140434_001

DAILY TOTALS						NB		SB		EB		WB		Total		DAILY TOTALS					
						20,823		19,047		0		0		39,870							
15-Minutes Interval												Hourly Intervals									
TIME	NB	SB	EB	WB	TOTAL	TIME	NB	SB	EB	WB	TOTAL	TIME	NB	SB	EB	WB	TOTAL				
00:00	120	84			204	12:00	258	245			503	00:00	01:00	375	237		612				
00:15	97	60			157	12:15	233	252			485	01:00	02:00	426	167		593				
00:30	83	51			134	12:30	257	240			497	02:00	03:00	335	107		442				
00:45	75	42			117	12:45	265	267			532	03:00	04:00	329	114		443				
01:00	94	46			140	13:00	270	245			515	04:00	05:00	343	156		499				
01:15	117	37			154	13:15	254	281			535	05:00	06:00	345	351		696				
01:30	123	48			171	13:30	279	249			528	06:00	07:00	558	650		1208				
01:45	92	36			128	13:45	275	229			504	07:00	08:00	1049	1143		2192				
02:00	85	39			124	14:00	272	242			514	08:00	09:00	1162	1210		2372				
02:15	96	26			122	14:15	313	270			583	09:00	10:00	1008	1074		2082				
02:30	69	22			91	14:30	307	325			632	10:00	11:00	937	935		1872				
02:45	85	20			105	14:45	327	286			613	11:00	12:00	971	908		1879				
03:00	77	26			103	15:00	329	286			615	12:00	13:00	1013	1004		2017				
03:15	80	29			109	15:15	358	298			656	13:00	14:00	1078	1004		2082				
03:30	90	29			119	15:30	344	294			638	14:00	15:00	1219	1123		2342				
03:45	82	30			112	15:45	321	309			630	15:00	16:00	1352	1187		2539				
04:00	84	32			116	16:00	334	316			650	16:00	17:00	1441	1321		2762				
04:15	108	29			137	16:15	360	339			699	17:00	18:00	1673	1488		3161				
04:30	103	47			150	16:30	366	325			691	18:00	19:00	1422	1291		2713				
04:45	48	48			96	16:45	381	341			722	19:00	20:00	1081	986		2067				
05:00	63	53			116	17:00	450	366			816	20:00	21:00	871	695		1566				
05:15	87	63			150	17:15	403	390			793	21:00	22:00	745	633		1378				
05:30	98	118			216	17:30	443	365			808	22:00	23:00	627	654		1281				
05:45	97	117			214	17:45	377	367			744	23:00	00:00	463	609		1072				
06:00	104	128			232	18:00	382	347			729	STATISTICS									
06:15	111	152			263	18:15	367	355			722		NB	SB	EB	WB	TOTAL				
06:30	146	192			338	18:30	347	309			656	Peak Period	00:00	to	12:00						
06:45	197	178			375	18:45	326	280			606	Volume	7838	7052			14890				
07:00	212	226			438	19:00	329	248			577	Peak Hour	7:45	7:30			7:30				
07:15	272	281			553	19:15	263	290			553	Peak Volume	1183	1273			2406				
07:30	281	346			627	19:30	265	223			488	Peak Hour Factor	0.894	0.920			0.959				
07:45	284	290			574	19:45	224	225			449	Peak Period	12:00	to	00:00						
08:00	285	328			613	20:00	228	196			424	Volume	12985	11995			24980				
08:15	283	309			592	20:15	248	174			422	Peak Hour	16:45	17:00			17:00				
08:30	331	293			624	20:30	198	187			385	Peak Volume	1677	1488			3161				
08:45	263	280			543	20:45	197	138			335	Peak Hour Factor	0.932	0.954			0.968				
09:00	267	269			536	21:00	216	165			381	Peak Period	07:00	to	09:00						
09:15	246	275			521	21:15	178	160			338	Volume	2211	2353			4564				
09:30	251	282			533	21:30	184	155			339	Peak Hour	7:45	7:30			7:30				
09:45	244	248			492	21:45	167	153			320	Peak Volume	1183	1273			2406				
10:00	239	220			459	22:00	186	149			335	Peak Hour Factor	0.894	0.920			0.959				
10:15	213	223			436	22:15	170	152			322	Peak Period	16:00	to	18:00						
10:30	226	253			479	22:30	132	164			296	Volume	3114	2809			5923				
10:45	259	239			498	22:45	139	189			328	Peak Hour	16:45	17:00			17:00				
11:00	231	251			482	23:00	145	176			321	Peak Volume	1677	1488			3161				
11:15	232	218			450	23:15	114	164			278	Peak Hour Factor	0.932	0.954			0.968				
11:30	267	240			507	23:30	106	133			239										
11:45	241	199			440	23:45	98	136			234										
TOTALS	7838	7052	0	0	14890	TOTALS	12985	11995	0	0	24980										
SPLIT %	53%	47%	0%	0%	37%	SPLIT %	52%	48%	0%	0%	63%										

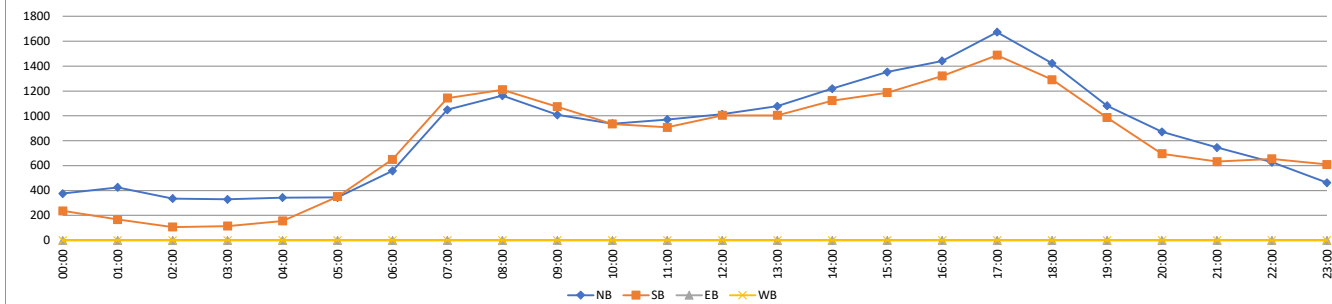

VOLUME**NW 31st Ave Bet. NW 16th St & NW 14th St**


Day: Wednesday

Date: 10/25/2023

City: Fort Lauderdale


Project #: CA23_140434_001

DAILY TOTALS						NB				SB				EB				WB				Total		DAILY TOTALS					
						21,552				20,824				0				0				42,376							
15-Minutes Interval												Hourly Intervals																	
TIME	NB	SB	EB	WB	TOTAL	TIME	NB	SB	EB	WB	TOTAL	TIME	NB	SB	EB	WB	TOTAL												
00:00	72	115			187	12:00	251	234			485	00:00	01:00	303	377		680												
00:15	85	89			174	12:15	260	262			522	01:00	02:00	243	289		532												
00:30	69	86			155	12:30	257	244			501	02:00	03:00	148	190		338												
00:45	77	87			164	12:45	242	221			463	03:00	04:00	143	174		317												
01:00	54	71			125	13:00	247	230			477	04:00	05:00	225	264		489												
01:15	71	75			146	13:15	259	249			508	05:00	06:00	430	483		913												
01:30	50	65			115	13:30	267	295			562	06:00	07:00	703	780		1483												
01:45	68	78			146	13:45	265	289			554	07:00	08:00	1427	1523		2950												
02:00	38	47			85	14:00	300	270			570	08:00	09:00	1390	1316		2706												
02:15	39	55			94	14:15	297	321			618	09:00	10:00	1166	1080		2246												
02:30	33	39			72	14:30	312	323			635	10:00	11:00	937	935		1872												
02:45	38	49			87	14:45	361	293			654	11:00	12:00	939	892		1831												
03:00	28	47			75	15:00	405	329			734	12:00	13:00	1010	961		1971												
03:15	35	37			72	15:15	377	331			708	13:00	14:00	1038	1063		2101												
03:30	35	42			77	15:30	374	353			727	14:00	15:00	1270	1207		2477												
03:45	45	48			93	15:45	356	324			680	15:00	16:00	1512	1337		2849												
04:00	53	50			103	16:00	367	320			687	16:00	17:00	1503	1473		2976												
04:15	47	64			111	16:15	363	343			706	17:00	18:00	1723	1734		3457												
04:30	57	68			125	16:30	393	398			791	18:00	19:00	1502	1513		3015												
04:45	68	82			150	16:45	380	412			792	19:00	20:00	1118	1027		2145												
05:00	99	117			216	17:00	428	487			915	20:00	21:00	961	709		1670												
05:15	91	124			215	17:15	459	431			890	21:00	22:00	746	659		1405												
05:30	126	128			254	17:30	418	417			835	22:00	23:00	635	488		1123												
05:45	114	114			228	17:45	418	399			817	23:00	00:00	480	350		830												
06:00	120	127			247	18:00	418	394			812	STATISTICS																	
06:15	163	177			340	18:15	379	398			777		NB	SB	EB	WB	TOTAL												
06:30	173	208			381	18:30	370	397			767	Peak Period	00:00	to	12:00														
06:45	247	268			515	18:45	335	324			659	Volume	8054	8303			16357												
07:00	259	336			595	19:00	322	306			628	Peak Hour	7:15	7:15			7:15												
07:15	398	375			773	19:15	283	259			542	Peak Volume	1569	1569			3138												
07:30	373	419			792	19:30	263	259			522	Peak Hour Factor	0.978	0.936			0.991												
07:45	397	393			790	19:45	250	203			453	Peak Period	12:00	to	00:00														
08:00	401	382			783	20:00	268	168			436	Volume	13498	12521			26019												
08:15	318	304			622	20:15	251	184			435	Peak Hour	17:00	16:45			17:00												
08:30	325	319			644	20:30	227	191			418	Peak Volume	1723	1747			3457												
08:45	346	311			657	20:45	215	166			381	Peak Hour Factor	0.938	0.897			0.945												
09:00	315	282			597	21:00	197	159			356	Peak Period	07:00	to	09:00														
09:15	292	297			589	21:15	213	191			404	Volume	2817	2839			5656												
09:30	289	255			544	21:30	183	163			346	Peak Hour	7:15	7:15			7:15												
09:45	270	246			516	21:45	153	146			299	Peak Volume	1569	1569			3138												
10:00	261	245			506	22:00	182	131			313	Peak Hour Factor	0.978	0.936			0.991												
10:15	231	240			471	22:15	157	130			287	Peak Period	16:00	to	18:00														
10:30	207	219			426	22:30	151	114			265	Volume	3226	3207			6433												
10:45	238	231			469	22:45	145	113			258	Peak Hour	17:00	16:45			17:00												
11:00	223	216			439	23:00	122	96			218	Peak Volume	1723	1747			3457												
11:15	250	223			473	23:15	135	92			227	Peak Hour Factor	0.938	0.897			0.945												
11:30	260	225			485	23:30	127	85			212																		
11:45	206	228			434	23:45	96	77			173																		
TOTALS	8054	8303	0	0	16357	TOTALS	13498	12521	0	0	26019																		
SPLIT %	49%	51%	0%	0%	39%	SPLIT %	52%	48%	0%	0%	61%																		

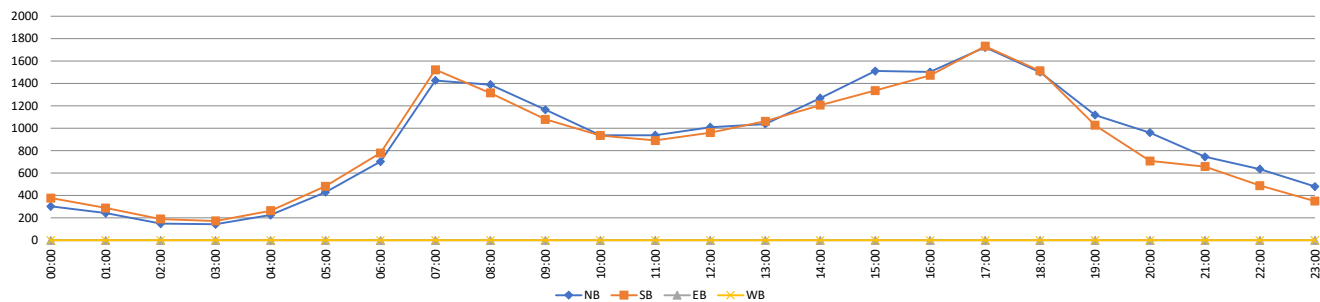

VOLUME**NW 31st Ave Bet. NW 16th St & NW 14th St**Day: Thursday
Date: 10/26/2023City: Fort Lauderdale
Project #: CA23_140434_001

DAILY TOTALS						NB				SB				EB				WB				Total		DAILY TOTALS					
						21,713		20,361		0		0		42,074															
15-Minutes Interval												Hourly Intervals																	
TIME	NB	SB	EB	WB	TOTAL	TIME	NB	SB	EB	WB	TOTAL	TIME	NB	SB	EB	WB	TOTAL												
00:00	117	65			182	12:00	262	233			495	00:00	01:00	343	234		577												
00:15	89	78			167	12:15	251	267			518	01:00	02:00	221	146		367												
00:30	82	48			130	12:30	283	263			546	02:00	03:00	150	121		271												
00:45	55	43			98	12:45	250	272			522	03:00	04:00	128	118		246												
01:00	59	48			107	13:00	268	249			517	04:00	05:00	173	173		346												
01:15	57	34			91	13:15	298	290			588	05:00	06:00	384	365		749												
01:30	59	35			94	13:30	284	256			540	06:00	07:00	646	843		1489												
01:45	46	29			75	13:45	308	297			605	07:00	08:00	1233	1549		2782												
02:00	37	33			70	14:00	295	275			570	08:00	09:00	1319	1371		2690												
02:15	37	27			64	14:15	340	354			694	09:00	10:00	1124	1147		2271												
02:30	37	30			67	14:30	308	325			633	10:00	11:00	958	980		1938												
02:45	39	31			70	14:45	371	305			676	11:00	12:00	1004	912		1916												
03:00	39	33			72	15:00	369	269			638	12:00	13:00	1046	1035		2081												
03:15	24	24			48	15:15	347	338			685	13:00	14:00	1158	1092		2250												
03:30	27	21			48	15:30	351	339			690	14:00	15:00	1314	1259		2573												
03:45	38	40			78	15:45	365	334			699	15:00	16:00	1432	1280		2712												
04:00	33	20			53	16:00	367	342			709	16:00	17:00	1587	1322		2909												
04:15	40	40			80	16:15	386	291			677	17:00	18:00	1771	1626		3397												
04:30	36	48			84	16:30	439	276			715	18:00	19:00	1666	1489		3155												
04:45	64	65			129	16:45	395	413			808	19:00	20:00	1243	1091		2334												
05:00	61	57			118	17:00	454	410			864	20:00	21:00	937	718		1655												
05:15	94	80			174	17:15	461	451			912	21:00	22:00	737	618		1355												
05:30	111	107			218	17:30	434	394			828	22:00	23:00	650	516		1166												
05:45	118	121			239	17:45	422	371			793	23:00	00:00	489	356		845												
06:00	100	146			246	18:00	455	389			844	STATISTICS																	
06:15	133	182			315	18:15	428	384			812		NB	SB	EB	WB	TOTAL												
06:30	168	249			417	18:30	414	391			805	Peak Period	00:00	to	12:00														
06:45	245	266			511	18:45	369	325			694	Volume	7683	7959			15642												
07:00	218	315			533	19:00	327	311			638	Peak Hour	7:30	7:15			7:15												
07:15	318	389			707	19:15	352	282			634	Peak Volume	1393	1623			2990												
07:30	356	432			788	19:30	298	263			561	Peak Hour Factor	0.978	0.939			0.949												
07:45	341	413			754	19:45	266	235			501	Peak Period	12:00	to	00:00														
08:00	352	389			741	20:00	253	182			435	Volume	14030	12402			26432												
08:15	344	341			685	20:15	238	182			420	Peak Hour	17:15	16:45			16:45												
08:30	291	338			629	20:30	217	168			385	Peak Volume	1772	1668			3412												
08:45	332	303			635	20:45	229	186			415	Peak Hour Factor	0.961	0.925			0.935												
09:00	302	289			591	21:00	196	156			352	Peak Period	07:00	to	09:00														
09:15	251	336			587	21:15	187	168			355	Volume	2552	2920			5472												
09:30	295	253			548	21:30	182	157			339	Peak Hour	7:30	7:15			7:15												
09:45	276	269			545	21:45	172	137			309	Peak Volume	1393	1623			2990												
10:00	246	247			493	22:00	187	137			324	Peak Hour Factor	0.978	0.939			0.949												
10:15	285	223			508	22:15	157	118			275	Peak Period	16:00	to	18:00														
10:30	203	246			449	22:30	166	130			296	Volume	3358	2948			6306												
10:45	224	264			488	22:45	140	131			271	Peak Hour	17:00	16:45			16:45												
11:00	225	192			417	23:00	134	91			225	Peak Volume	1771	1668			3412												
11:15	256	238			494	23:15	135	99			234	Peak Hour Factor	0.960	0.925			0.935												
11:30	272	247			519	23:30	120	95			215																		
11:45	251	235			486	23:45	100	71			171																		
TOTALS	7683	7959	0	0	15642	TOTALS	14030	12402	0	0	26432																		
SPLIT %	49%	51%	0%	0%	37%	SPLIT %	53%	47%	0%	0%	63%																		

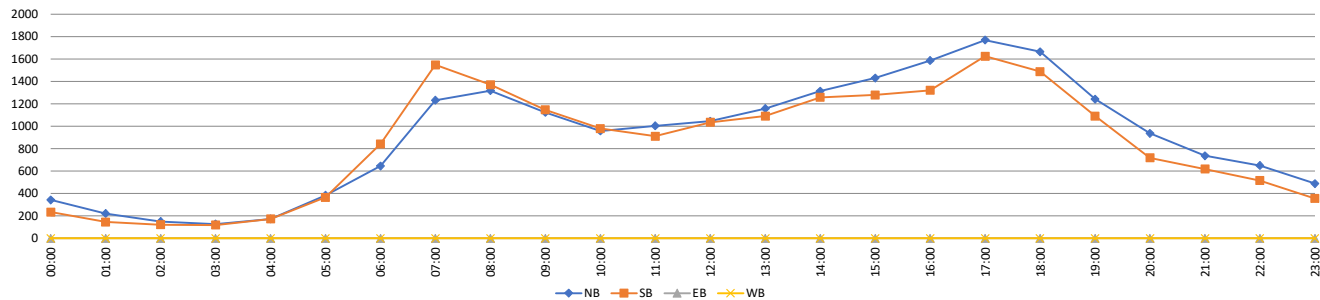

VOLUME**NW 31st Ave Bet. NW 16th St & NW 14th St**


Day: AVERAGE

City: Fort Lauderdale

Date: AVERAGE

Project #: CA23_140434_001

DAILY TOTALS						NB				SB				EB				WB				Total		DAILY TOTALS					
						21,365				20,072				0				0				41,437							
15-Minutes Interval												Hourly Intervals																	
TIME	NB	SB	EB	WB	TOTAL	TIME	NB	SB	EB	WB	TOTAL	TIME	NB	SB	EB	WB	TOTAL												
00:00	103	88			191	12:00	257	237			494	00:00	01:00	340	283		623												
00:15	90	76			166	12:15	248	260			508	01:00	02:00	297	201		498												
00:30	78	62			140	12:30	266	249			515	02:00	03:00	210	139		349												
00:45	69	57			126	12:45	252	253			505	03:00	04:00	200	135		335												
01:00	69	55			124	13:00	262	241			503	04:00	05:00	247	197		444												
01:15	82	49			131	13:15	270	273			543	05:00	06:00	387	400		787												
01:30	77	49			126	13:30	277	267			544	06:00	07:00	636	757		1393												
01:45	69	48			117	13:45	283	272			555	07:00	08:00	1237	1404		2641												
02:00	53	40			93	14:00	289	262			551	08:00	09:00	1291	1299		2590												
02:15	57	36			93	14:15	317	315			632	09:00	10:00	1099	1100		2199												
02:30	46	30			76	14:30	309	324			633	10:00	11:00	944	950		1894												
02:45	54	33			87	14:45	353	295			648	11:00	12:00	971	904		1875												
03:00	48	35			83	15:00	368	295			663	12:00	13:00	1023	999		2022												
03:15	46	30			76	15:15	361	322			683	13:00	14:00	1092	1053		2145												
03:30	51	31			82	15:30	356	329			685	14:00	15:00	1268	1196		2464												
03:45	55	39			94	15:45	347	322			669	15:00	16:00	1432	1268		2700												
04:00	57	34			91	16:00	356	326			682	16:00	17:00	1510	1372		2882												
04:15	65	44			109	16:15	370	324			694	17:00	18:00	1723	1616		3339												
04:30	65	54			119	16:30	399	333			732	18:00	19:00	1529	1432		2961												
04:45	60	65			125	16:45	385	389			774	19:00	20:00	1147	1034		2181												
05:00	74	76			150	17:00	444	421			865	20:00	21:00	924	707		1631												
05:15	91	89			180	17:15	441	424			865	21:00	22:00	743	636		1379												
05:30	112	118			230	17:30	432	392			824	22:00	23:00	637	552		1189												
05:45	110	117			227	17:45	406	379			785	23:00	00:00	478	438		916												
06:00	108	134			242	18:00	418	377			795	STATISTICS																	
06:15	136	170			306	18:15	391	379			770		NB	SB	EB	WB	TOTAL												
06:30	162	216			378	18:30	377	366			743	Peak Period	00:00	to	12:00														
06:45	230	237			467	18:45	343	310			653	Volume	7859	7769			15628												
07:00	230	292			522	19:00	326	288			614	Peak Hour	7:15	7:15			7:15												
07:15	329	348			677	19:15	299	277			576	Peak Volume	1353	1478			2831												
07:30	337	399			736	19:30	275	248			523	Peak Hour Factor	0.978	0.926			0.962												
07:45	341	365			706	19:45	247	221			468	Peak Period	12:00	to	00:00														
08:00	346	366			712	20:00	250	182			432	Volume	13506	12303			25809												
08:15	315	318			633	20:15	246	180			426	Peak Hour	17:00	16:45			17:00												
08:30	316	317			633	20:30	214	182			396	Peak Volume	1723	1626			3339												
08:45	314	298			612	20:45	214	163			377	Peak Hour Factor	0.970	0.959			0.965												
09:00	295	280			575	21:00	203	160			363	Peak Period	07:00	to	09:00														
09:15	263	303			566	21:15	193	173			366	Volume	2528	2703			5231												
09:30	278	263			541	21:30	183	158			341	Peak Hour	7:15	7:15			7:15												
09:45	263	254			517	21:45	164	145			309	Peak Volume	1353	1478			2831												
10:00	249	237			486	22:00	185	139			324	Peak Hour Factor	0.978	0.926			0.962												
10:15	243	229			472	22:15	161	133			294	Peak Period	16:00	to	18:00														
10:30	212	239			451	22:30	150	136			286	Volume	3233	2988			6221												
10:45	240	245			485	22:45	141	144			285	Peak Hour	17:00	16:45			17:00												
11:00	226	220			446	23:00	134	121			255	Peak Volume	1723	1626			3339												
11:15	246	226			472	23:15	128	118			246	Peak Hour Factor	0.970	0.959			0.965												
11:30	266	237			503	23:30	118	104			222																		
11:45	233	221			454	23:45	98	95			193																		
TOTALS	7859	7769	0	0	15628	TOTALS	13506	12303	0	0	25809																		
SPLIT %	50%	50%	0%	0%	38%	SPLIT %	52%	48%	0%	0%	62%																		

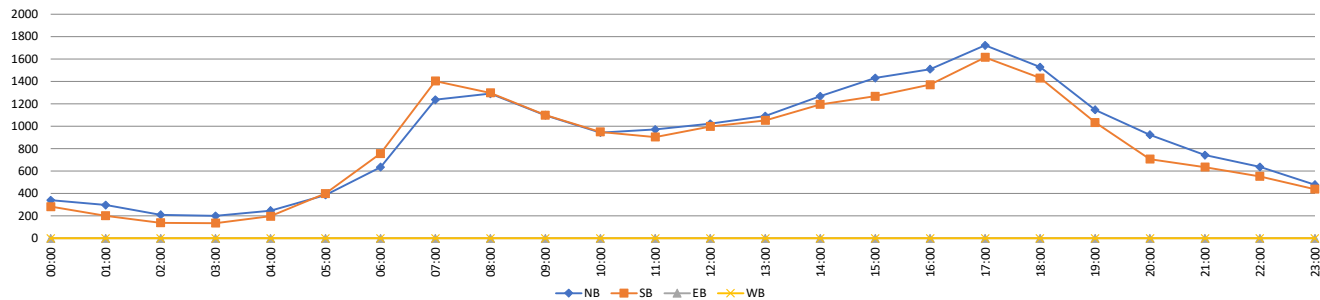

2023 PEAK SEASON FACTOR CATEGORY REPORT - REPORT TYPE: ALL
 CATEGORY: 8601 CEN.-W OF US1 TO SR7

WEEK	DATES	SF	MOCF: 0.97 PSCF
1	01/01/2023 - 01/07/2023	1.01	1.04
2	01/08/2023 - 01/14/2023	1.00	1.03
3	01/15/2023 - 01/21/2023	0.99	1.02
* 4	01/22/2023 - 01/28/2023	0.98	1.01
* 5	01/29/2023 - 02/04/2023	0.98	1.01
* 6	02/05/2023 - 02/11/2023	0.97	1.00
* 7	02/12/2023 - 02/18/2023	0.96	0.99
* 8	02/19/2023 - 02/25/2023	0.96	0.99
* 9	02/26/2023 - 03/04/2023	0.96	0.99
*10	03/05/2023 - 03/11/2023	0.96	0.99
*11	03/12/2023 - 03/18/2023	0.96	0.99
*12	03/19/2023 - 03/25/2023	0.97	1.00
*13	03/26/2023 - 04/01/2023	0.98	1.01
*14	04/02/2023 - 04/08/2023	0.99	1.02
*15	04/09/2023 - 04/15/2023	1.00	1.03
*16	04/16/2023 - 04/22/2023	0.99	1.02
17	04/23/2023 - 04/29/2023	0.99	1.02
18	04/30/2023 - 05/06/2023	0.99	1.02
19	05/07/2023 - 05/13/2023	0.99	1.02
20	05/14/2023 - 05/20/2023	0.99	1.02
21	05/21/2023 - 05/27/2023	1.00	1.03
22	05/28/2023 - 06/03/2023	1.00	1.03
23	06/04/2023 - 06/10/2023	1.01	1.04
24	06/11/2023 - 06/17/2023	1.01	1.04
25	06/18/2023 - 06/24/2023	1.02	1.05
26	06/25/2023 - 07/01/2023	1.02	1.05
27	07/02/2023 - 07/08/2023	1.02	1.05
28	07/09/2023 - 07/15/2023	1.02	1.05
29	07/16/2023 - 07/22/2023	1.02	1.05
30	07/23/2023 - 07/29/2023	1.02	1.05
31	07/30/2023 - 08/05/2023	1.02	1.05
32	08/06/2023 - 08/12/2023	1.02	1.05
33	08/13/2023 - 08/19/2023	1.02	1.05
34	08/20/2023 - 08/26/2023	1.03	1.06
35	08/27/2023 - 09/02/2023	1.03	1.06
36	09/03/2023 - 09/09/2023	1.03	1.06
37	09/10/2023 - 09/16/2023	1.03	1.06
38	09/17/2023 - 09/23/2023	1.03	1.06
39	09/24/2023 - 09/30/2023	1.02	1.05
40	10/01/2023 - 10/07/2023	1.02	1.05
41	10/08/2023 - 10/14/2023	1.01	1.04
42	10/15/2023 - 10/21/2023	1.01	1.04
43	10/22/2023 - 10/28/2023	1.01	1.04
44	10/29/2023 - 11/04/2023	1.02	1.05
45	11/05/2023 - 11/11/2023	1.03	1.06
46	11/12/2023 - 11/18/2023	1.04	1.07
47	11/19/2023 - 11/25/2023	1.03	1.06
48	11/26/2023 - 12/02/2023	1.02	1.05
49	12/03/2023 - 12/09/2023	1.02	1.05
50	12/10/2023 - 12/16/2023	1.01	1.04
51	12/17/2023 - 12/23/2023	1.01	1.04
52	12/24/2023 - 12/30/2023	1.00	1.03
53	12/31/2023 - 12/31/2023	0.99	1.02

* PEAK SEASON

09-MAR-2024 18:41:40

830UPD

4_8601_PKSEASON.TXT



BROWARD COUNTY TRAFFIC ENGINEERING
ACTUATED TRAFFIC SIGNAL TIMING SHEET

Intersection Number	2037	Initial Operation Date	11/69
Controller Type	2070 LN	System Number	2037
Modification Number	18	Modification Date	06/20/2022
Drawing/Project No	86110-3506	FPL Grid Number	87381431704
Intersection	SUNRISE BLVD. (SR 838) and NW 31 AVENUE		
Municipality	LAUDERHILL		

Controller Phase	1	2	3	4	5	6	7	8
Face Number	1	2	3	4	5	6	7	8
Direction	EBL	WB	SBL	NB	WBL	EB	NBL	SB
Initial Green(MIN)	5	10	5	6	5	10	5	6
Vehicle Ext.(GAP)	2.0	3.0	1.5	2.2	1.5	3.0	1.5	2.2
Maximum Green I	18	55	12	30	18	55	12	30
Maximum Green II								
Yellow Clearance	5.0	5.0	5.0	5.0	5.0	5.0	5.0	5.0
All Red Clearance	2.0	2.0	2.0	2.0	2.0	2.0	2.0	2.0
Phase Recall	OFF	MIN	OFF	OFF	OFF	MIN	OFF	OFF
Detector Delay								
Walk		7		7		7		7
Pedestrian Clearance		30		27		30		25
Permissive	DUAL		DUAL		DUAL		DUAL	
Flash Operation	RED	RED	RED	RED	RED	RED	RED	RED

Attachment

NOTES:

1. DUAL ENTRY HARDWIRED NORTH/SOUTH.
2. MOD. 18 UPDATES FLASH PATTERN AND PHASE 4 & 8 WALK VALUES.

Submitted By _____

Approved By _____

Station : 2037 - Sunrise Blvd & NW 31 Ave (Standard File)

Phase	1 (EL)	2 (WT)	3 (SL)	4 (NT)	5 (WL)	6 (ET)	7 (NL)	8 (ST)	9	10	11	12	13	14	15	16
Walk		7		5		7		5								
Ped Clearance		30		27		30		25								
Min Green	5	10	5	6	5	10	5	6								
Gap Ext	2	3	1.5	2.2	1.5	3	1.5	2.2								
Max1	18	55	12	30	18	55	12	30								
Max2																
Yellow Clr	5	5	5	5	5	5	5	5	3.5	3.5	3.5	3.5	3.5	3.5	3.5	3.5
Red Clr	2	2	2	2	2	2	2	2	1.5	1.5	1.5	1.5	1.5	1.5	1.5	1.5
Red Revert																
Added Initial																
Max Initial																
Time Before Reduce																
Cars Before Reduce																
Time To Reduce																
Reduce By																
Min Gap																
Dynamic Max Limit																
Dynamic Max Step																
Enable	ON	ON	ON	ON	ON	ON	ON	ON								
Auto Flash Entry				ON				ON								
Auto Flash Exit		ON				ON										
Non-Actuated 1																
Non-Actuated 2																
Lock Call									ON	ON	ON	ON	ON	ON	ON	ON
Min Recall		ON				ON										
Max Recall																
Ped Recall																
Soft Recall																
Dual Entry				ON				ON								
Sim Gap Enable									ON	ON	ON	ON	ON	ON	ON	ON
Guar Passage																
Rest In Walk		ON				ON										
Cond Service																
Add Init Calc																


Preemption

Channel	1	2	3	4	5	6
Lock Input	ON	ON	ON	ON	ON	ON
Override Auto Flash						
Override Higher Preempt						
Flash in Dwell						
Link to Preempt						
Delay						
Min Duration						
Min Green	6	6	6	6	6	6
Min Walk						
Ped Clear						
Track Green						
Min Dwell	8	8	8	8	8	8
Max Presence	180	180	180	180	180	180
Track Veh 1						
Track Veh 2						
Track Veh 3						
Track Veh 4						
Dwell Cyc Veh 1	4	2	3	2	4	1
Dwell Cyc Veh 2	8	6	8	5	7	6
Dwell Cyc Veh 3						
Dwell Cyc Veh 4						
Dwell Cyc Veh 5						
Dwell Cyc Veh 6						
Dwell Cyc Veh 7						
Dwell Cyc Veh 8						
Dwell Cyc Veh 9						

Preempt LP

Channel	1	2	3	4
Min				
Max				
Enable				
Lock Mode	MAX	MAX	MAX	MAX
Coord in Preempt				
No Skip				
Priority P1				
Priority P2				
Priority P3				
Priority P4				
Lock				
Headway				
Group Lock				
Queue Jump				
Free Mode				
Alt Table				

Sequence of Operation for (2037), Sunrise Blvd. (SR 838) and NW 31 Avenue Lauderhill

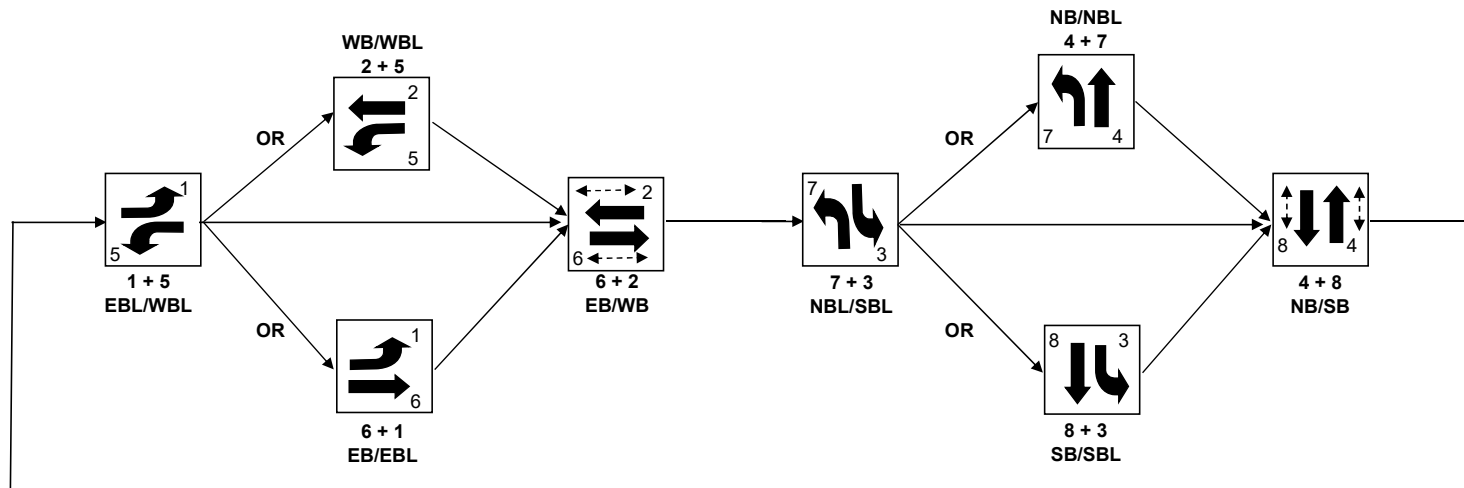



BROWARD COUNTY TRAFFIC ENGINEERING
ACTUATED TRAFFIC SIGNAL TIMING SHEET

Intersection Number	2179	Initial Operation Date	4/30/69
Controller Type	2070 LN	System Number	2179
Modification Number	15	Modification Date	03/05/2018
Drawing/Project No	4115 DG 3	FPL Grid Number	87382412100
Intersection	NW 31 AVENUE and NW 19 STREET		
Municipality	FORT LAUDERDALE		

Controller Phase	1	2	3	4	5	6	7	8
Face Number	1	2	3	4	5	6	7	8
Direction	SBL	NB	WBL	EB	NBL	SB	EBL	WB
Initial Green(MIN)	4	10	4	6	4	10	4	6
Vehicle Ext.(GAP)	1.5	3.0	2.5	2.0	1.5	3.0	2.5	2.0
Maximum Green I	15	40	20	35	15	40	15	35
Maximum Green II								
Yellow Clearance	4.0	4.0	4.0	4.0	4.0	4.0	4.0	4.0
All Red Clearance	2.0	2.0	2.0	2.0	2.0	2.0	2.0	2.0
Phase Recall	OFF	MIN	OFF	OFF	OFF	MIN	OFF	OFF
Detector Delay								
Walk		7		7		7		7
Pedestrian Clearance		28		33		28		31
Permissive	5 SECT		5 SECT		5 SECT		5 SECT	
Flash Operation		YELLOW		RED		YELLOW		RED

Attachment

NOTES:

1. DUAL ENTRY HARDWIRED EAST/WEST.
2. ANTI-BACKDOWN NORTH/SOUTH: PHASES 2+6 ON--->OMIT PHASES 1+5.
3. MOD. 15 UPDATES ALL RED AND PEDESTRIAN CLEARANCE VALUES.

Submitted By _____

Approved By _____

Station : 2179 - NW 31 Ave & NW 19 St (Standard File)

Phase	1 (SL)	2 (NT)	3 (WL)	4 (ET)	5 (NL)	6 (ST)	7 (EL)	8 (WT)	9	10	11	12	13	14	15	16
Walk		7		7		7		7								
Ped Clearance		28		33		28		31								
Min Green	4	10	4	6	4	10	4	6	3		3		3		3	
Gap Ext	1.5	3	2.5	2	1.5	3	2.5	2								
Max1	15	40	20	35	15	40	15	35								
Max2																
Yellow Clr	4	4	4	4	4	4	4	4	3.5	3.5	3.5	3.5	3.5	3.5	3.5	3.5
Red Clr	2	2	2	2	2	2	2	2	1.5	1.5	1.5	1.5	1.5	1.5	1.5	1.5
Red Revert																
Added Initial																
Max Initial																
Time Before Reduce																
Cars Before Reduce																
Time To Reduce																
Reduce By																
Min Gap																
Dynamic Max Limit																
Dynamic Max Step																
Enable	ON	ON	ON	ON	ON	ON	ON	ON								
Auto Flash Entry				ON				ON								
Auto Flash Exit		ON				ON										
Non-Actuated 1																
Non-Actuated 2																
Lock Call																
Min Recall		ON				ON										
Max Recall																
Ped Recall																
Soft Recall																
Dual Entry				ON				ON								
Sim Gap Enable																
Guar Passage																
Rest In Walk		ON				ON										
Cond Service																
Add Init Calc																

Preemption


Channel	1	2	3	4	5	6
Lock Input	ON	ON	ON	ON	ON	ON
Override Auto Flash	ON	ON	ON	ON	ON	ON
Override Higher Preempt	ON	ON	ON	ON	ON	ON
Flash in Dwell	ON	ON	ON	ON	ON	ON
Link to Preempt						
Delay						
Min Duration						
Min Green						
Min Walk						
Ped Clear						
Track Green						
Min Dwell						
Max Presence						
Track Veh 1						
Track Veh 2						
Track Veh 3						
Track Veh 4						
Dwell Cyc Veh 1						
Dwell Cyc Veh 2						
Dwell Cyc Veh 3						
Dwell Cyc Veh 4						
Dwell Cyc Veh 5						
Dwell Cyc Veh 6						
Dwell Cyc Veh 7						
Dwell Cyc Veh 8						
Dwell Cyc Veh 9						

Preempt LP


Channel	1	2	3	4
Min				
Max				
Enable				
Lock Mode	MAX	MAX	MAX	MAX
Coord in Preempt				
No Skip				
Priority P1				
Priority P2				
Priority P3				
Priority P4				
Lock				
Headway				
Group Lock				
Queue Jump				
Free Mode				
Alt Table				

Sequence of Operation for 2179

NW 31 Avenue and NW 19 Street

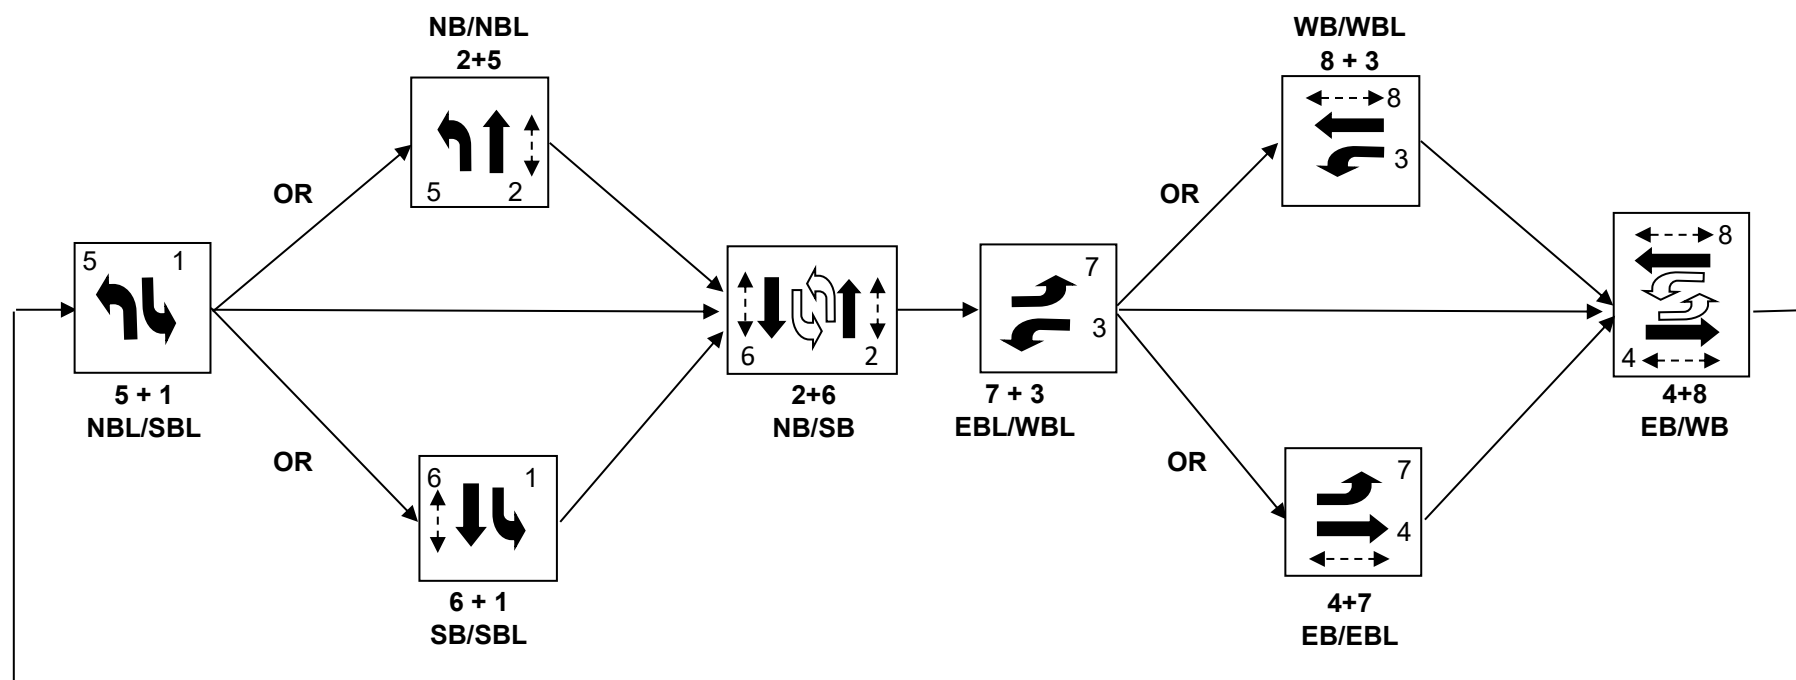

 Denotes permissive left turn

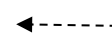 Denotes pedestrian crosswalk signal



BROWARD COUNTY TRAFFIC ENGINEERING
ACTUATED TRAFFIC SIGNAL TIMING SHEET

Intersection Number	2190	Initial Operation Date	9/30/2009
Controller Type	2070	System Number	2190
Modification Number	3	Modification Date	03/05/2018
Drawing/Project No	2007030601a	FPL Grid Number	9999999999
Intersection	NW 31 AVENUE and NW 14 STREET		
Municipality	LAUDERHILL		

Controller Phase	1	2	3	4	5	6	7	8
Face Number		2		4	5	6		
Direction		NB		EB	NBL	SB		
Initial Green(MIN)		12		6	4	12		
Vehicle Ext.(GAP)		3.0		2.0	1.5	3.0		
Maximum Green I		50		25	12	50		
Maximum Green II								
Yellow Clearance		4.0		4.0	4.0	4.0		
All Red Clearance		2.0		2.0	2.0	2.0		
Phase Recall		MIN		OFF	OFF	MIN		
Detector Delay				20-RT				
Walk		7		5		7		
Pedestrian Clearance				26		17		
Permissive					YES			
Flash Operation		YELLOW		RED		YELLOW		

Attachment

NOTES:

1. ANTI-BACKDOWN NORTHBOUND: PHASES 2+6 ON--->OMIT PHASE 5.
2. MOD. 3 UPDATES ALL RED AND PEDESTRIAN CLEARANCE VALUES.

Submitted By _____

Approved By _____

Station : 2190 - NW 31 Ave & NW 14 St (Standard File)

Phase	1	2 (NT)	3	4 (ET)	5 (NL)	6 (ST)	7	8	9	10	11	12	13	14	15	16
Walk		7		5		7										
Ped Clearance				26		17										
Min Green		12		6	4	12										
Gap Ext		3		2	1.5	3										
Max1		50		25	12	50										
Max2																
Yellow Clr		4		4	4	4			3.5	3.5	3.5	3.5	3.5	3.5	3.5	3.5
Red Clr		2		2	2	2			1.5	1.5	1.5	1.5	1.5	1.5	1.5	1.5
Red Revert																
Added Initial																
Max Initial																
Time Before Reduce																
Cars Before Reduce																
Time To Reduce																
Reduce By																
Min Gap																
Dynamic Max Limit																
Dynamic Max Step																
Enable		ON		ON	ON	ON										
Auto Flash Entry				ON												
Auto Flash Exit		ON				ON										
Non-Actuated 1																
Non-Actuated 2																
Lock Call									ON	ON	ON	ON	ON	ON	ON	ON
Min Recall		ON				ON										
Max Recall																
Ped Recall																
Soft Recall																
Dual Entry																
Sim Gap Enable		ON				ON			ON	ON	ON	ON	ON	ON	ON	ON
Guar Passage																
Rest In Walk		ON				ON										
Cond Service																
Add Init Calc																

Preemption


Channel	1	2	3	4	5	6
Lock Input	ON	ON	ON	ON	ON	ON
Override Auto Flash	ON	ON	ON	ON	ON	ON
Override Higher Preempt	ON	ON	ON	ON	ON	ON
Flash in Dwell						
Link to Preempt						
Delay						
Min Duration						
Min Green						
Min Walk						
Ped Clear						
Track Green						
Min Dwell						
Max Presence						
Track Veh 1						
Track Veh 2						
Track Veh 3						
Track Veh 4						
Dwell Cyc Veh 1						
Dwell Cyc Veh 2						
Dwell Cyc Veh 3						
Dwell Cyc Veh 4						
Dwell Cyc Veh 5						
Dwell Cyc Veh 6						
Dwell Cyc Veh 7						
Dwell Cyc Veh 8						
Dwell Cyc Veh 9						

Preempt LP

Channel	1	2	3	4
Min				
Max				
Enable				
Lock Mode	MAX	MAX	MAX	MAX
Coord in Preempt				
No Skip				
Priority P1				
Priority P2				
Priority P3				
Priority P4				
Lock				
Headway				
Group Lock				
Queue Jump				
Free Mode				
Alt Table				

Sequence of Operation for NW 31 Avenue and NW 14 Street (2190)

Lauderhill

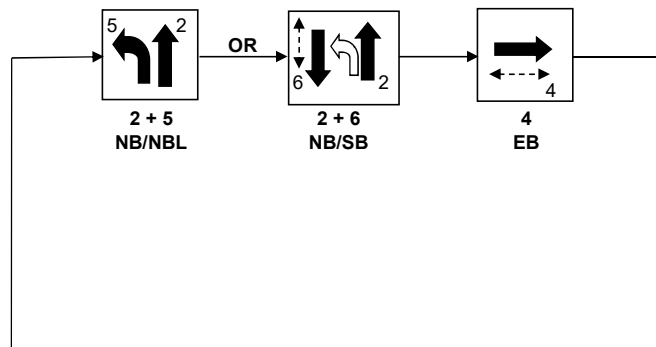

**GROWTH RATE CALCULATION
GEOSYNERGY LAKE FILL**

Roadway	FDOT Site	10 Year Linear Trend
SR 838 / SUNRISE BLVD - W OF NW 31 AVENUE	0487	-0.83%
NW 19 STREET - E OF SR 7	9246	-3.52%
NW 19 STREET - E OF NW 31 AVENUE	9405	-2.59%
NW 31 AVENUE - S OF NW 19 STREET	9585	-1.26%
Average Annual Growth Rate		-2.05%

Used 0.5% Growth Rate

FLORIDA DEPARTMENT OF TRANSPORTATION
TRANSPORTATION STATISTICS OFFICE
2023 HISTORICAL AADT REPORT

COUNTY: 86 - BROWARD

SITE: 0487 - SR 838 / SUNRISE BLVD - W OF NW 31 AVE C-44

YEAR	AADT		DIRECTION 1		DIRECTION 2	*K FACTOR	D FACTOR	T FACTOR
----	-----		-----		-----	-----	-----	-----
2023	57000	C	E 28500		W 28500	9.00	57.90	3.90
2022	50500	C	E 26000		W 24500	9.00	57.00	4.90
2021	53500	C	E 27000		W 26500	9.00	53.80	4.90
2020	59500	C	E 30000		W 29500	9.00	53.90	4.90
2019	52500	C	E 27500		W 25000	9.00	54.60	4.10
2018	58000	C	E 29000		W 29000	9.00	54.50	4.10
2017	60500	C	E 30500		W 30000	9.00	51.90	4.10
2016	55000	C	E 28000		W 27000	9.00	54.10	3.00
2015	59500	C	E 30500		W 29000	9.00	54.00	3.00
2014	56500	C	E 28000		W 28500	9.00	54.20	6.90
2013	54500	C	E 27000		W 27500	9.00	53.60	6.50
2012	57000	C	E 28500		W 28500	9.00	52.20	5.80
2011	54000	C	E 26500		W 27500	9.00	52.50	5.50
2010	56000	C	E 27500		W 28500	8.35	52.69	4.50
2009	53500	C	E 27000		W 26500	8.53	53.89	4.50
2008	60000	C	E 30000		W 30000	8.81	54.16	2.60


AADT FLAGS: C = COMPUTED; E = MANUAL ESTIMATE; F = FIRST YEAR ESTIMATE
S = SECOND YEAR ESTIMATE; T = THIRD YEAR ESTIMATE; R = FOURTH YEAR ESTIMATE
V = FIFTH YEAR ESTIMATE; 6 = SIXTH YEAR ESTIMATE; X = UNKNOWN
*K FACTOR: STARTING WITH YEAR 2011 IS STANDARDK, PRIOR YEARS ARE K30 VALUES

Traffic Trends - V3.0

SR 838 --

FIN#	0
Location	1

County:	Broward (86)
Station #:	0487
Highway:	SR 838

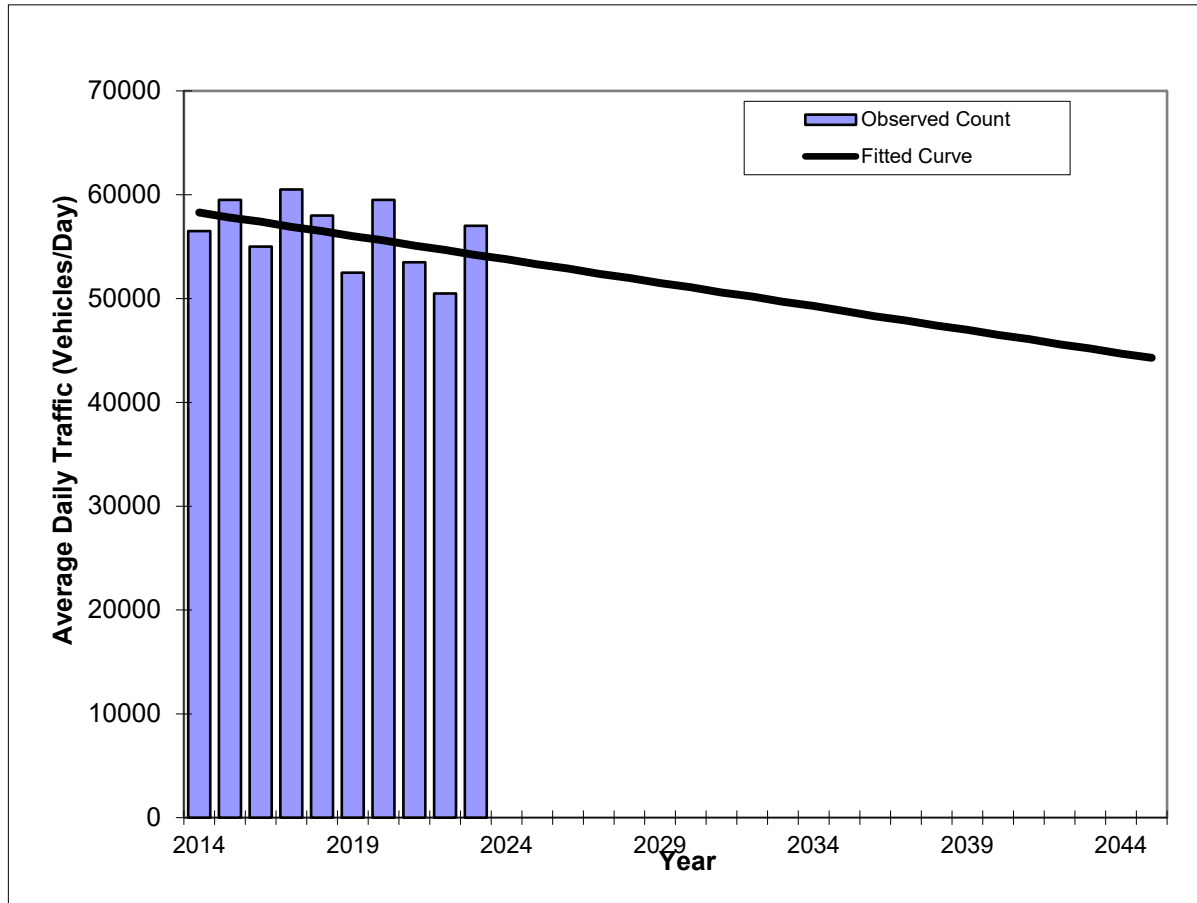

Year	Traffic (ADT/AADT)	
	Count*	Trend**
2014	56500	58300
2015	59500	57800
2016	55000	57400
2017	60500	56900
2018	58000	56500
2019	52500	56000
2020	59500	55600
2021	53500	55100
2022	50500	54700
2023	57000	54200
2026 Opening Year Trend		
2026	N/A	52900
2035 Mid-Year Trend		
2035	N/A	48800
2045 Design Year Trend		
2045	N/A	44300
TRANPLAN Forecasts/Trends		

** Annual Trend Increase:	-452
Trend R-squared:	16.97%
Trend Annual Historic Growth Rate:	-0.78%
Trend Growth Rate (2023 to Design Year):	-0.83%
Printed:	9-Jul-24
Straight Line Growth Option	

*Axle-Adjusted

FLORIDA DEPARTMENT OF TRANSPORTATION
TRANSPORTATION STATISTICS OFFICE
2023 HISTORICAL AADT REPORT

COUNTY: 86 - BROWARD

SITE: 9246 - NW 19 STREET, E OF SR 7

YEAR	AADT		DIRECTION 1		DIRECTION 2	*K FACTOR	D FACTOR	T FACTOR
----	-----		-----		-----	-----	-----	-----
2023	17000	C	E 9800		W 7200	9.00	57.90	3.00
2022	19700	S	E 9200		W 10500	9.00	57.00	5.40
2021	19800	F	E 9300		W 10500	9.00	53.80	14.30
2020	19900	C	E 9400		W 10500	9.00	53.90	8.80
2019	30000	T	E 11500		W 18500	9.00	54.60	5.50
2018	30000	S	E 11500		W 18500	9.00	54.50	6.00
2017	30000	F	E 11500		W 18500	9.00	51.90	6.20
2016	30000	C	E 11500		W 18500	9.00	54.10	2.90
2015	24000	V	0		0	9.00	54.00	3.40
2014	23500	R				9.00	54.20	7.40
2013	23500	T	0		0	9.00	53.60	7.60
2012	23500	S	0		0	9.00	52.20	5.90
2011	23500	F	0		0	9.00	52.50	6.30
2010	23500	C	E 11500		W 12000	8.35	52.69	9.30
2009	21600	F	E 9600		W 12000	8.53	53.89	5.30
2008	22400	C	E 9900		W 12500	8.81	54.16	6.50

AADT FLAGS: C = COMPUTED; E = MANUAL ESTIMATE; F = FIRST YEAR ESTIMATE
S = SECOND YEAR ESTIMATE; T = THIRD YEAR ESTIMATE; R = FOURTH YEAR ESTIMATE
V = FIFTH YEAR ESTIMATE; 6 = SIXTH YEAR ESTIMATE; X = UNKNOWN


*K FACTOR: STARTING WITH YEAR 2011 IS STANDARDK, PRIOR YEARS ARE K30 VALUES

Traffic Trends - V3.0

NW 19 STREET --

FIN#	0
Location	1

County:	Broward (86)
Station #:	9246
Highway:	NW 19 STREET

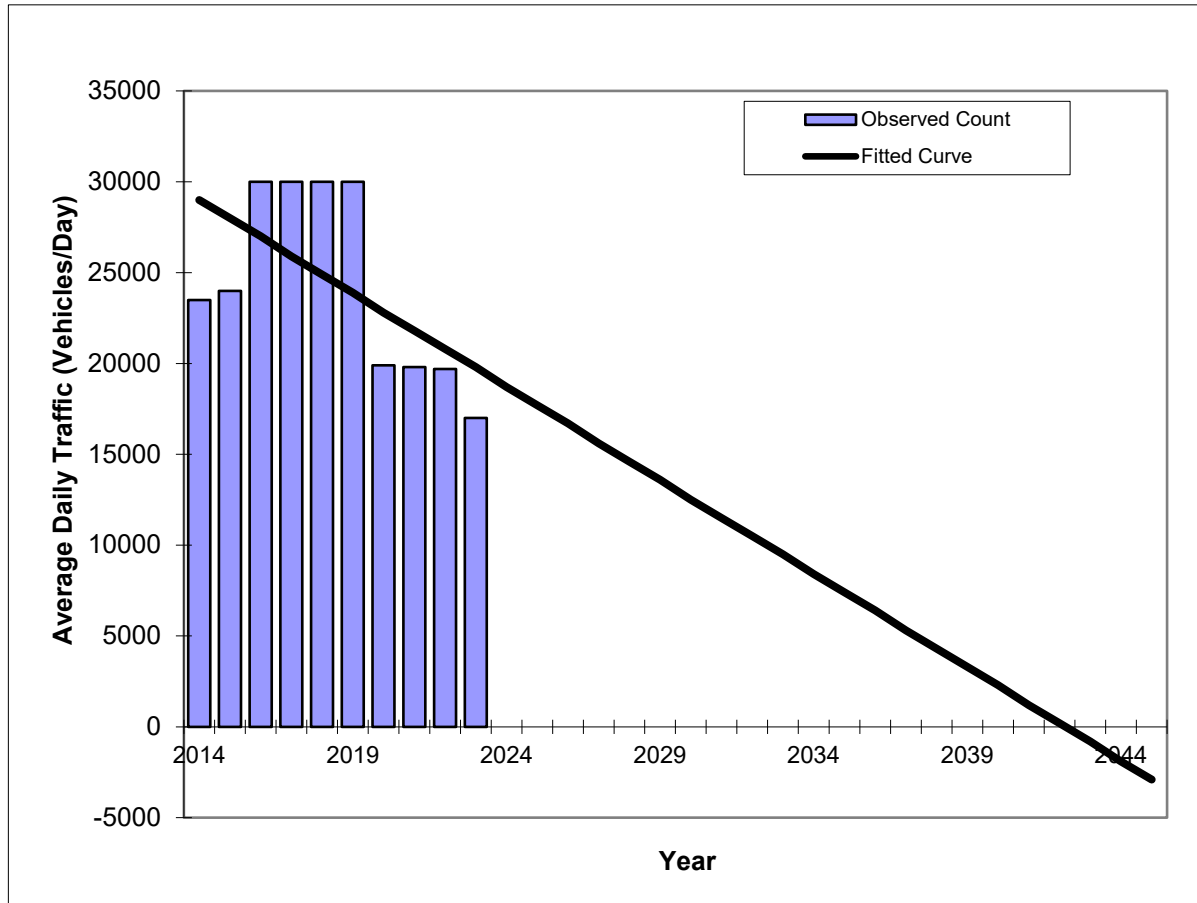

Year	Traffic (ADT/AADT)	
	Count*	Trend**
2014	23500	29000
2015	24000	28000
2016	30000	27000
2017	30000	25900
2018	30000	24900
2019	30000	23900
2020	19900	22800
2021	19800	21800
2022	19700	20800
2023	17000	19800
2026 Opening Year Trend		
2026	N/A	16700
2035 Mid-Year Trend		
2035	N/A	7400
2045 Design Year Trend		
2045	N/A	-2900
TRANPLAN Forecasts/Trends		

** Annual Trend Increase:	-1,030
Trend R-squared:	35.75%
Trend Annual Historic Growth Rate:	-3.52%
Trend Growth Rate (2023 to Design Year):	-5.21%
Printed:	9-Jul-24
Straight Line Growth Option	

*Axle-Adjusted

FLORIDA DEPARTMENT OF TRANSPORTATION
TRANSPORTATION STATISTICS OFFICE
2023 HISTORICAL AADT REPORT

COUNTY: 86 - BROWARD

SITE: 9405 - NW 19 STREET, E OF NW 31 AVENUE

YEAR	AADT		DIRECTION 1		DIRECTION 2	*K FACTOR	D FACTOR	T FACTOR
----	-----		-----		-----	-----	-----	-----
2023	22500	C	E 11000		W 11500	9.00	57.90	3.00
2022	17600	S	E 9200		W 8400	9.00	57.00	5.40
2021	17800	F	E 9300		W 8500	9.00	53.80	14.30
2020	18000	C	E 9400		W 8600	9.00	53.90	8.80
2019	25000	R	E 14000		W 11000	9.00	54.60	5.50
2018	25000	T	E 14000		W 11000	9.00	54.50	6.00
2017	25000	S	E 14000		W 11000	9.00	51.90	6.20
2016	25000	F	E 14000		W 11000	9.00	54.10	2.90
2015	25000	C	E 14000		W 11000	9.00	54.00	3.40
2014	22500	S	E 11000		W 11500	9.00	54.20	1.90
2013	22500	F	E 11000		W 11500	9.00	53.60	1.90
2012	22500	C	E 11000		W 11500	9.00	52.20	1.90
2011	22000	S	0		0	9.00	52.50	6.30
2010	22000	F	E 11000		W 11000	8.35	52.69	4.20
2009	22000	C	E 11000		W 11000	8.53	53.89	4.20
2008	22500	C	E 11500		W 11000	8.81	54.16	4.20

AADT FLAGS: C = COMPUTED; E = MANUAL ESTIMATE; F = FIRST YEAR ESTIMATE
S = SECOND YEAR ESTIMATE; T = THIRD YEAR ESTIMATE; R = FOURTH YEAR ESTIMATE
V = FIFTH YEAR ESTIMATE; 6 = SIXTH YEAR ESTIMATE; X = UNKNOWN


*K FACTOR: STARTING WITH YEAR 2011 IS STANDARDK, PRIOR YEARS ARE K30 VALUES

Traffic Trends - V3.0

NW 19TH ST --

FIN#	0
Location	1

County:	Broward (86)
Station #:	9405
Highway:	NW 19TH ST

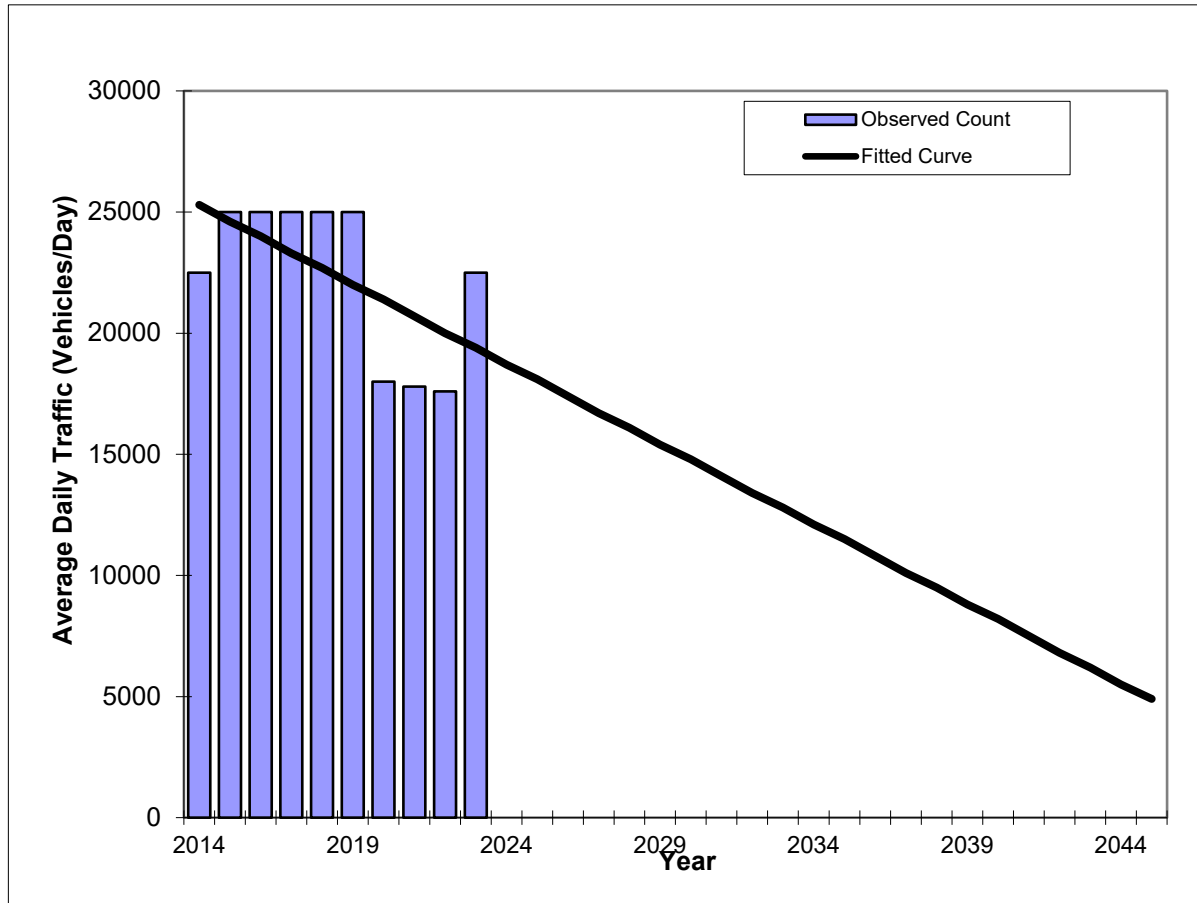

Year	Traffic (ADT/AADT)	
	Count*	Trend**
2014	22500	25300
2015	25000	24600
2016	25000	24000
2017	25000	23300
2018	25000	22700
2019	25000	22000
2020	18000	21400
2021	17800	20700
2022	17600	20000
2023	22500	19400
2026 Opening Year Trend		
2026	N/A	17400
2035 Mid-Year Trend		
2035	N/A	11500
2045 Design Year Trend		
2045	N/A	4900
TRANPLAN Forecasts/Trends		

** Annual Trend Increase:	-659
Trend R-squared:	36.85%
Trend Annual Historic Growth Rate:	-2.59%
Trend Growth Rate (2023 to Design Year):	-3.40%
Printed:	9-Jul-24
Straight Line Growth Option	

*Axle-Adjusted

FLORIDA DEPARTMENT OF TRANSPORTATION
TRANSPORTATION STATISTICS OFFICE
2023 HISTORICAL AADT REPORT

COUNTY: 86 - BROWARD

SITE: 9585 - NW 31 AVE, S OF NW 19 ST

YEAR	AADT		DIRECTION 1		DIRECTION 2	*K FACTOR	D FACTOR	T FACTOR
----	-----		-----		-----	-----	-----	-----
2023	41000	C	N 21000		S 20000	9.00	57.90	3.00
2022	32000	S	N 16500		S 15500	9.00	57.00	5.40
2021	32000	F	N 16500		S 15500	9.00	53.80	14.30
2020	32000	C	N 16500		S 15500	9.00	53.90	8.80
2019	40500	R	N 20500		S 20000	9.00	54.60	5.50
2018	40500	T	N 20500		S 20000	9.00	54.50	6.00
2017	40500	S	N 20500		S 20000	9.00	51.90	6.20
2016	40500	F	N 20500		S 20000	9.00	54.10	2.90
2015	40500	C	N 20500		S 20000	9.00	54.00	3.40
2014	36000	S	N 17500		S 18500	9.00	54.20	4.20
2013	36000	F	N 17500		S 18500	9.00	53.60	4.20
2012	36000	C	N 17500		S 18500	9.00	52.20	4.20
2011	34500	S	0		0	9.00	52.50	6.30
2010	34500	F	N 17000		S 17500	8.35	52.69	9.30
2009	34500	C	N 17000		S 17500	8.53	53.89	5.30
2008	40000	C	N 21500		S 18500	8.81	54.16	6.50

AADT FLAGS: C = COMPUTED; E = MANUAL ESTIMATE; F = FIRST YEAR ESTIMATE
S = SECOND YEAR ESTIMATE; T = THIRD YEAR ESTIMATE; R = FOURTH YEAR ESTIMATE
V = FIFTH YEAR ESTIMATE; 6 = SIXTH YEAR ESTIMATE; X = UNKNOWN


*K FACTOR: STARTING WITH YEAR 2011 IS STANDARDK, PRIOR YEARS ARE K30 VALUES

Traffic Trends - V3.0

MLK JR AVE --

FIN#	0
Location	1

County:	Broward (86)
Station #:	9585
Highway:	MLK JR AVE

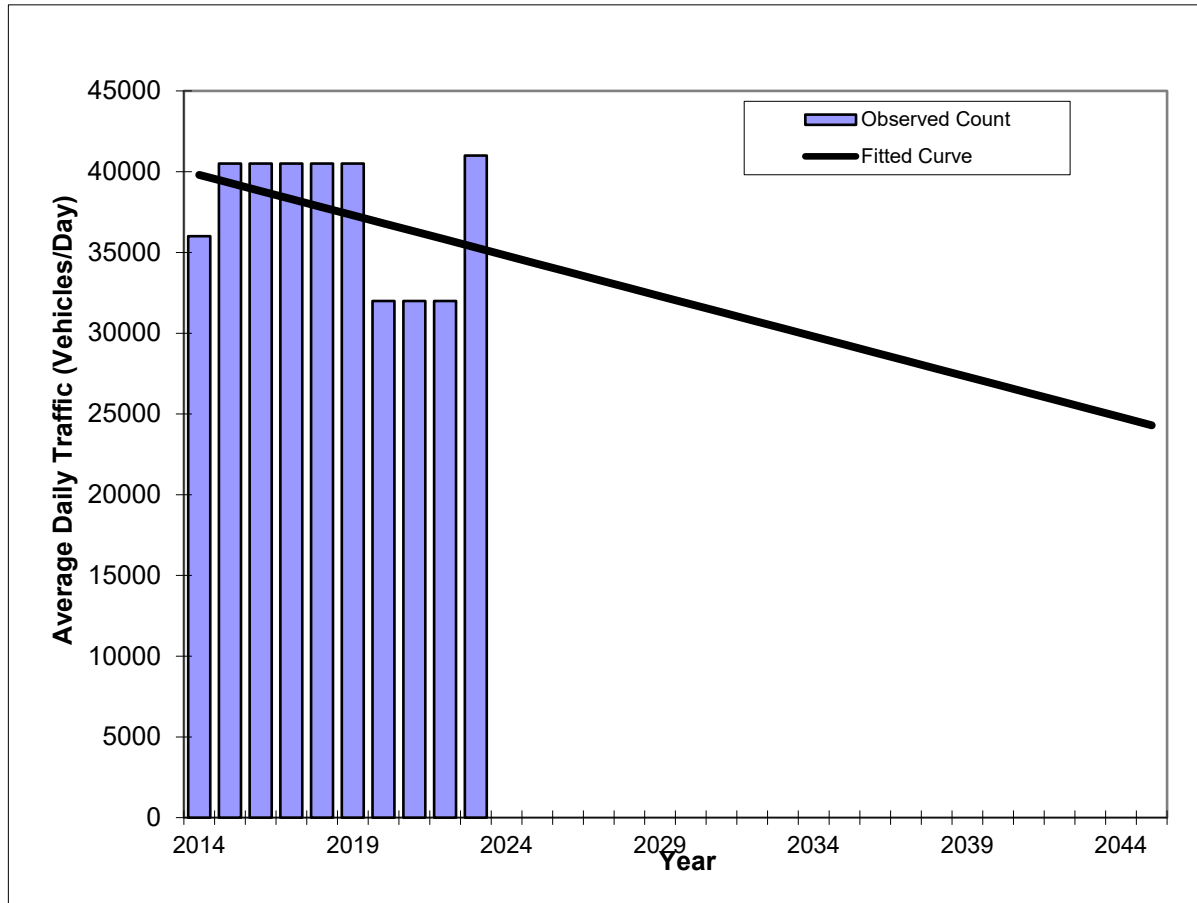

Year	Traffic (ADT/AADT)	
	Count*	Trend**
2014	36000	39800
2015	40500	39300
2016	40500	38800
2017	40500	38300
2018	40500	37800
2019	40500	37300
2020	32000	36800
2021	32000	36300
2022	32000	35800
2023	41000	35300
2026 Opening Year Trend		
2026	N/A	33800
2035 Mid-Year Trend		
2035	N/A	29300
2045 Design Year Trend		
2045	N/A	24300
TRANPLAN Forecasts/Trends		

** Annual Trend Increase:	-500
Trend R-squared:	13.73%
Trend Annual Historic Growth Rate:	-1.26%
Trend Growth Rate (2023 to Design Year):	-1.42%
Printed:	9-Jul-24
Straight Line Growth Option	

*Axle-Adjusted


Distance/Direction Report - Work to Home

All Private Jobs for All Workers in 2020

Created by the U.S. Census Bureau's OnTheMap <https://onthemap.ces.census.gov> on 11/02/2023

Counts and Density of Home Locations for All Private Jobs in Work Selection Area in 2020

All Workers

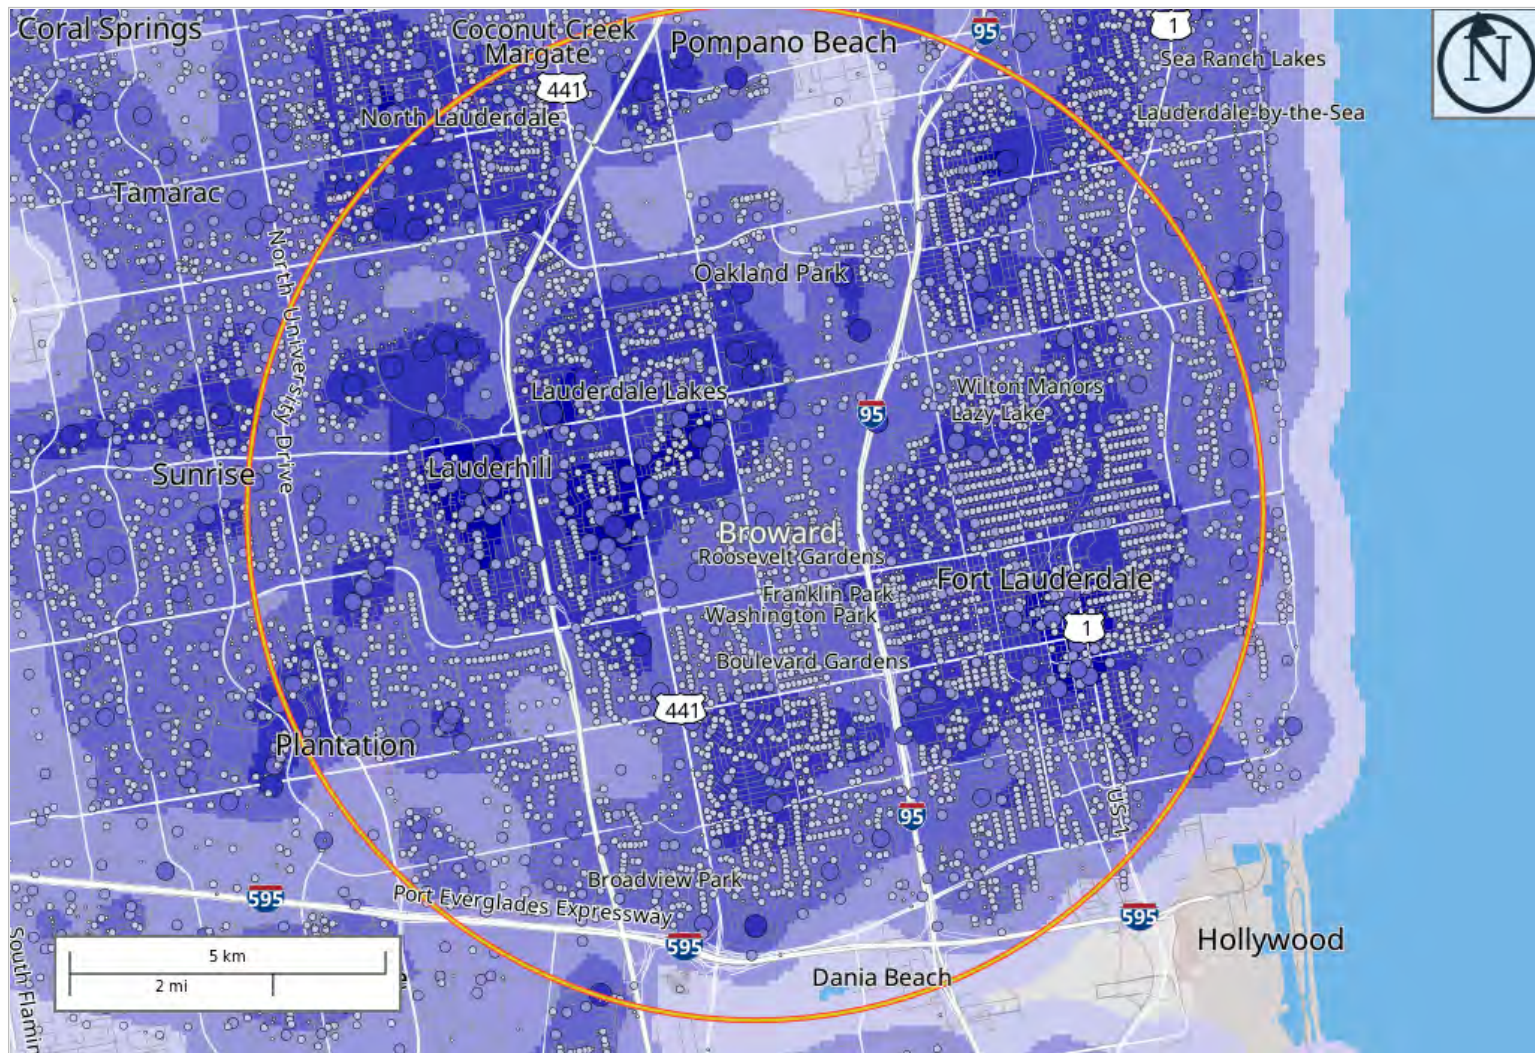

Map Legend

Job Density [Jobs/Sq. Mile]

- 5 - 79
- 80 - 304
- 305 - 678
- 679 - 1,203
- 1,204 - 1,877

Job Count [Jobs/Census Block]

- 1 - 2
- 3 - 15
- 16 - 51
- 52 - 120
- 121 - 234


Selection Areas

- ◊ Work Area



All Private Jobs for All Workers in 2020

Distance and Direction from Work Census Block to Home Census Block, Unk: __verb in Selection Area

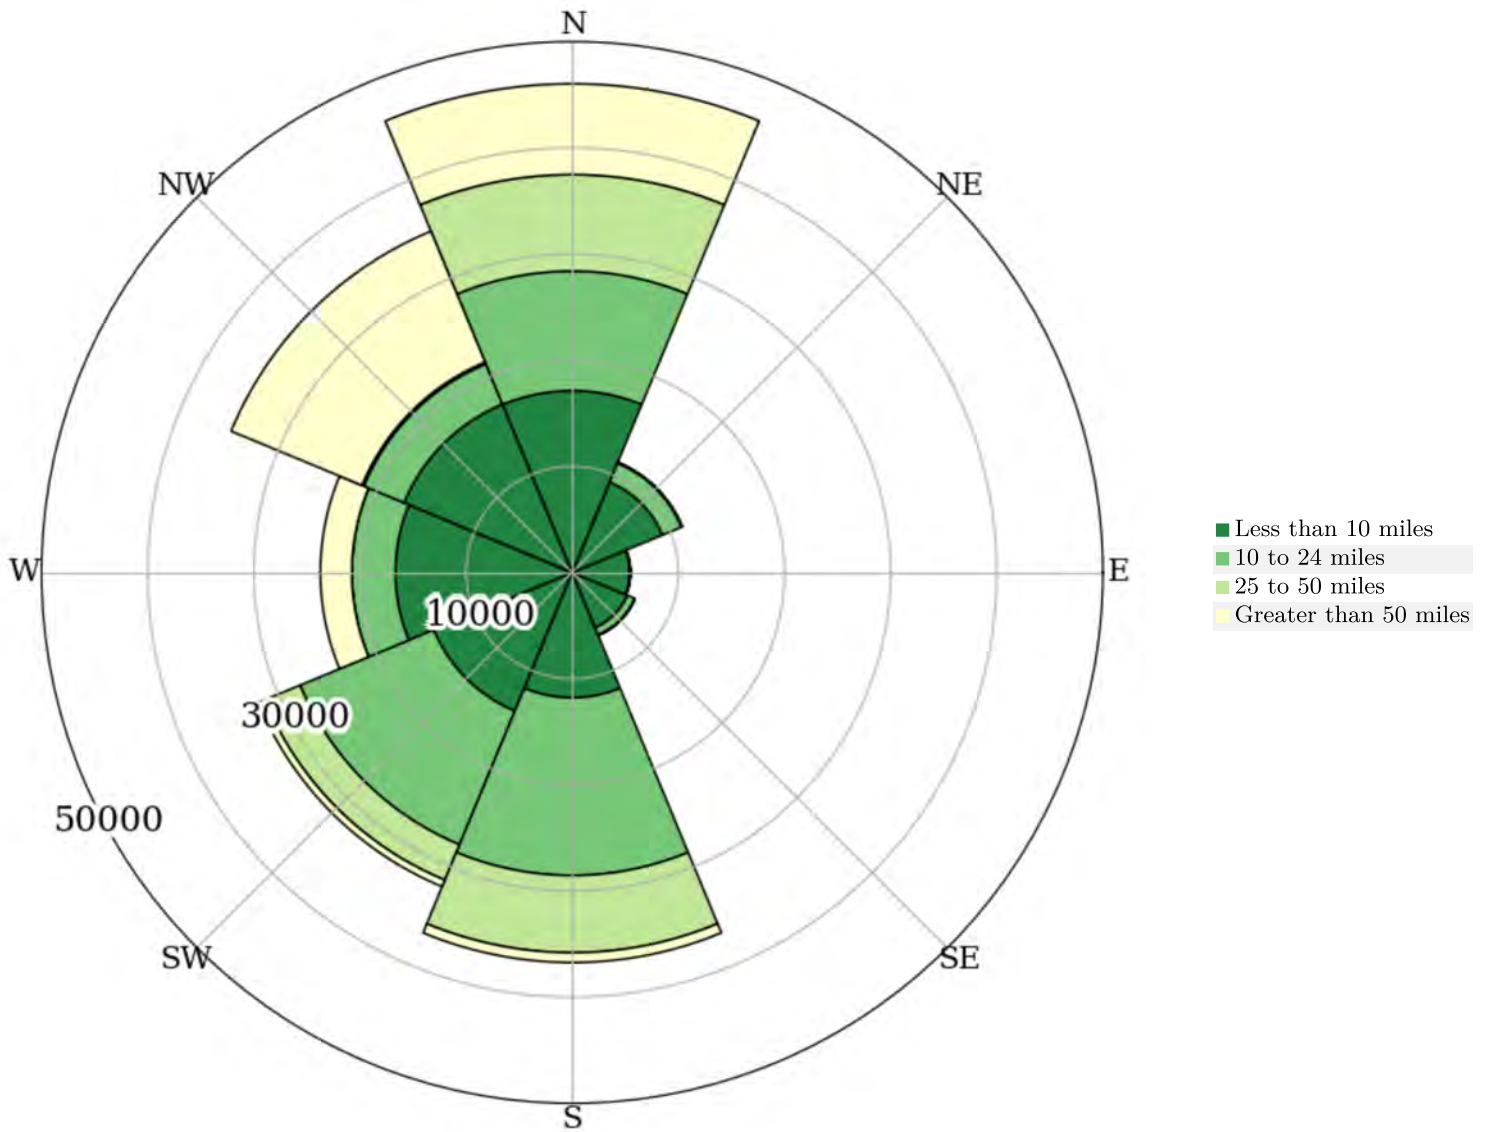

All Private Jobs for All Workers in 2020

Distance from Work Census Block to Home Census Block, Unk: __verb in Selection Area

Distance	2020	
	Count	Share
Total All Private Jobs	196,400	100.0
Less than 10 miles	97,168	49.5
10 to 24 miles	52,565	26.8
25 to 50 miles	20,217	10.3
Greater than 50 miles	26,450	13.5

Additional Information

Analysis Settings

Analysis Type	Distance/Direction
Selection area as	Work
Year(s)	2020
Job Type	All Private Jobs
Selection Area	Selection Area Freehand Drawing buffered 5.00 miles
Selected Census Blocks	5,630
Analysis Generation Date	11/02/2023 15:36 - OnTheMap 6.23.3
Code Revision	a0c6cbd8bd5ffa750ec0bd14d6c4d02f0c338544
LODES Data Vintage	20230321_1647

Data Sources

Source: U.S. Census Bureau, OnTheMap Application and LEHD Origin-Destination Employment Statistics (Beginning of Quarter Employment, 2nd Quarter of 2002-2020).

Notes

1. Race, Ethnicity, Educational Attainment, and Sex statistics are beta release results and are not available before 2009.
2. Educational Attainment is only produced for workers aged 30 and over.
3. Firm Age and Firm Size statistics are beta release results for All Private jobs and are not available before 2011.


Distance/Direction Report - Home Census Block to Work Census Block

Job Counts in Home Blocks by Distance Only

	All		North		Northeast		East		Southeast		South		Southwest		West		Northwest	
	Count	%	Count	%	Count	%	Count	%	Count	%	Count	%	Count	%	Count	%	Count	%
Total All Private Jobs	196,400	100.0%	46,026	23.4%	11,222	5.7%	5,471	2.8%	6,390	3.3%	36,736	18.7%	32,031	16.3%	23,731	12.1%	34,793	17.7%
Less than 10 miles	97,168	100.0%	17,124	17.6%	9,215	9.5%	5,440	5.6%	5,624	5.8%	11,804	12.1%	14,130	14.5%	16,667	17.2%	17,164	17.7%
10 to 24 miles	52,565	100.0%	11,266	21.4%	1,944	3.7%	31	0.1%	766	1.5%	16,733	31.8%	13,620	25.9%	4,103	7.8%	4,102	7.8%
25 to 50 miles	20,217	100.0%	9,090	45.0%	57	0.3%	0	0.0%	0	0.0%	7,274	36.0%	3,612	17.9%	1	0.0%	183	0.9%
Greater than 50 miles	26,450	100.0%	8,546	32.3%	6	0.0%	0	0.0%	0	0.0%	925	3.5%	669	2.5%	2,960	11.2%	13,344	50.4%

Include:

24 Miles or Less	149,733	100%	28,390	19%	11,159	7%	5,471	4%	6,390	4%	28,537	19%	27,750	19%	20,770	14%	21,266	14%
-------------------------	---------	------	--------	-----	--------	----	-------	----	-------	----	--------	-----	--------	-----	--------	-----	--------	-----

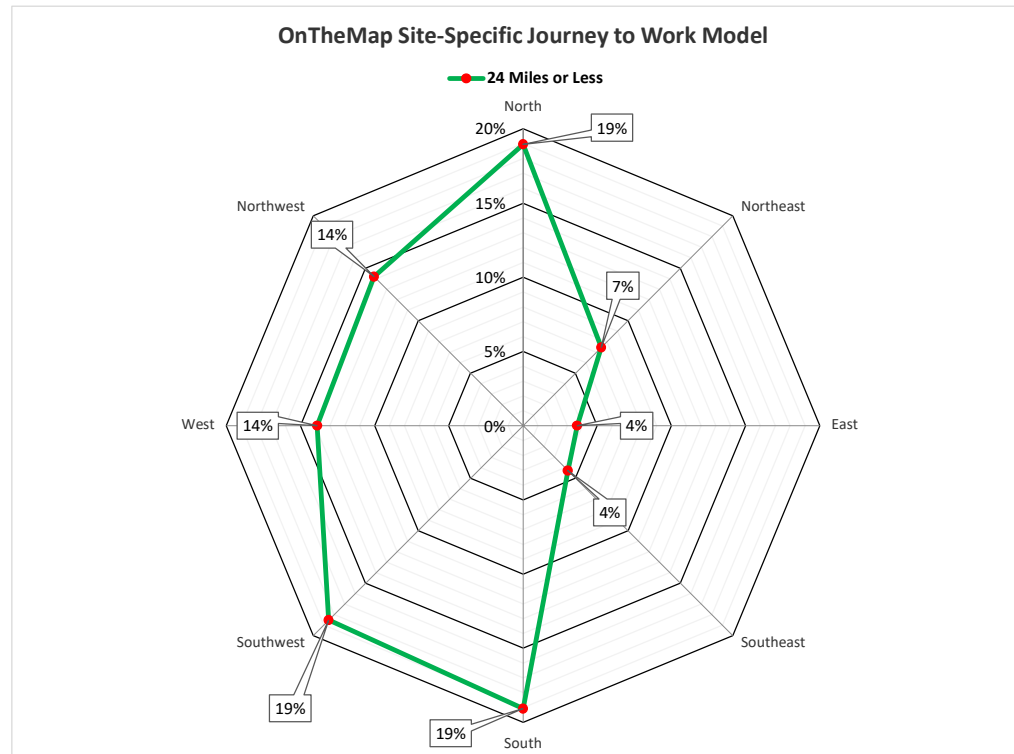

MONDAY - FRIDAY

EASTBOUND

To Galleria Mall

LAUDERHILL TRANSIT CENTER	SUNRISE BLVD & 31 AVE	BROWARD CENTRAL TERMINAL ARRIVAL	BROWARD CENTRAL TERMINAL DEPARTURE	SE 17 ST & EISENHOWER BLVD	GALLERIA MALL
1	2	3	3	6	7
5:26a	5:36a	5:50a	5:55a	6:09a	6:30a
5:46a	5:56a	6:10a	6:15a	6:29a	6:50a
6:06a	6:16a	6:30a	6:35a	6:49a	7:10a
6:31a	6:41a	6:55a	7:00a	7:18a	7:39a
6:57a	7:07a	7:23a	7:28a	7:46a	8:07a
7:17a	7:27a	7:43a	7:48a	8:06a	8:27a
7:40a	7:50a	8:06a	8:16a	8:34a	8:55a
8:09a	8:19a	8:35a	8:45a	9:03a	9:24a
8:39a	8:49a	9:05a	9:15a	9:33a	9:54a
9:09a	9:19a	9:35a	9:45a	10:03a	10:24a
9:39a	9:49a	10:05a	10:15a	10:33a	10:54a
10:09a	10:19a	10:35a	10:45a	11:03a	11:24a
10:39a	10:49a	11:05a	11:15a	11:33a	11:54a
11:09a	11:19a	11:35a	11:45a	12:03p	12:24p
11:39a	11:49a	12:05p	12:15p	12:33p	12:54p
12:09p	12:19p	12:35p	12:45p	1:03p	1:24p
12:39p	12:49p	1:05p	1:15p	1:33p	1:54p
1:09p	1:19p	1:35p	1:45p	2:03p	2:21p
1:34p	1:44p	2:00p	2:05p	2:23p	2:41p
2:04p	2:14p	2:30p	2:35p	2:53p	3:13p
2:34p	2:44p	3:00p	3:05p	3:23p	3:40p
2:56p	3:06p	3:25p	3:30p	3:48p	4:03p
3:24p	3:34p	3:50p	3:55p	4:13p	4:28p
3:49p	3:59p	4:15p	4:20p	4:38p	4:53p
4:13p	4:23p	4:39p	4:44p	5:02p	5:17p
4:39p	4:49p	5:05p	5:10p	5:28p	5:43p
5:04p	5:14p	5:30p	5:35p	5:53p	6:08p
5:29p	5:39p	5:55p	6:00p	6:18p	6:33p
5:54p	6:04p	6:20p	6:25p	6:43p	6:58p
6:24p	6:34p	6:50p	6:55p	7:09p	7:22p
6:54p	7:04p	7:20p	7:25p	7:37p	7:50p
7:30p	7:40p	7:56p	8:01p	8:13p	8:26p
8:08p	8:18p	8:33p	8:38p	8:50p	9:03p
8:45p	8:52p	9:05p	9:10p	9:22p	9:35p
9:23p	9:30p	9:43p	9:48p	10:00p	10:13p G
10:01p	10:08p	10:21p	10:26p	10:38p	10:51p G
10:39p	10:46p	10:59p G			

WESTBOUND

To Lauderhill Transit Center

GALLERIA MALL	SE 17TH STREET & 15TH AVE	BROWARD HEALTH MEDICAL CENTER	BROWARD CENTRAL TERMINAL ARRIVAL	BROWARD CENTRAL TERMINAL DEPARTURE	SUNRISE BLVD & 31 AVE	LAUDERHILL TRANSIT CENTER
7	5	4	3	3	2	1
				5:50a	6:07a	6:17a
				6:20a	6:37a	6:47a
6:14a	6:30a	6:36a	6:42a	6:47a	7:04a	7:14a
6:43a	6:59a	7:05a	7:15a	7:20a	7:37a	7:47a
7:01a	7:19a	7:25a	7:35a	7:40a	7:57a	8:07a G
7:21a	7:39a	7:45a	7:55a	8:00a	8:17a	8:27a
7:50a	8:09a	8:15a	8:25a	8:30a	8:47a	8:57a
8:19a	8:39a	8:45a	8:55a	9:00a	9:17a	9:27a
8:42a	9:02a	9:08a	9:18a	9:23a	9:40a	9:50a
9:09a	9:29a	9:35a	9:45a	9:50a	10:07a	10:17a
9:39a	9:59a	10:05a	10:15a	10:20a	10:37a	10:47a
10:07a	10:29a	10:35a	10:45a	10:50a	11:07a	11:17a
10:37a	10:59a	11:05a	11:15a	11:20a	11:37a	11:47a
11:07a	11:29a	11:35a	11:45a	11:50a	12:07p	12:17p
11:37a	11:59a	12:05p	12:15p	12:20p	12:37p	12:47p
12:07p	12:29p	12:35p	12:45p	12:50p	1:07p	1:17p
12:37p	12:59p	1:05p	1:15p	1:20p	1:38p	1:48p
1:06p	1:28p	1:35p	1:45p	1:50p	2:09p	2:19p
1:40p	2:02p	2:10p	2:20p	2:30p	2:49p	2:59p
2:10p	2:32p	2:40p	2:50p	3:00p	3:19p	3:29p
2:36p	3:01p	3:09p	3:19p	3:29p	3:48p	3:58p
3:03p	3:32p	3:40p	3:50p	3:55p	4:14p	4:24p
3:28p	3:57p	4:05p	4:15p	4:20p	4:39p	4:49p
3:55p	4:22p	4:30p	4:40p	4:45p	5:04p	5:14p
4:20p	4:47p	4:55p	5:05p	5:10p	5:29p	5:39p
4:45p	5:12p	5:20p	5:30p	5:35p	5:54p	6:04p
5:05p	5:32p	5:40p	5:50p	5:55p	6:14p	6:24p G
5:27p	5:52p	6:00p	6:10p	6:15p	6:33p	6:43p
5:56p	6:18p	6:26p	6:36p	6:41p	6:53p	7:03p
6:22p	6:42p	6:50p	7:00p	7:05p	7:17p	7:27p G
6:48p	7:07p	7:15p	7:25p	7:30p	7:42p	7:52p
7:18p	7:37p	7:43p	7:49p	7:59p	8:11p	8:21p
7:44p	8:03p	8:09p	8:15p	8:20p	8:32p	8:42p G
8:11p	8:28p	8:34p	8:40p	8:45p	8:57p	9:07p
8:47p	9:03p	9:09p	9:15p	9:20p	9:32p	9:39p
9:25p	9:41p	9:47p	9:53p	9:58p	10:10p	10:17p
10:03p	10:19p	10:25p	10:31p	10:36p	10:48p	10:55p G

NUMBERS IN BOXES REFER TO TIME POINTS ON MAP

Times with the letter "G" indicate bus returns to garage.

SATURDAY

There are additional bus stops in between those listed.

EASTBOUND To Galleria Mall

LAUDERHILL TRANSIT CENTER	SUNRISE BLVD & 31 AVE	BROWARD CENTRAL TERMINAL ARRIVAL	BROWARD CENTRAL TERMINAL DEPARTURE	SE 17 ST & EISENHOWER BLVD	GALLERIA MALL
1	2	3	3	6	7
5:30a	5:38a	5:53a	5:58a	6:12a	6:25a
6:00a	6:08a	6:23a	6:28a	6:42a	6:59a
6:30a	6:38a	6:53a	6:58a	7:12a	7:29a
7:00a	7:08a	7:23a	7:28a	7:42a	8:03a
7:30a	7:40a	7:55a	8:00a	8:14a	8:35a
8:00a	8:10a	8:25a	8:30a	8:44a	9:04a
8:30a	8:40a	8:55a	9:00a	9:14a	9:32a
9:05a	9:15a	9:30a	9:35a	9:51a	10:09a
9:30a	9:40a	9:55a	10:00a	10:16a	10:34a
9:55a	10:05a	10:20a	10:30a	10:46a	11:04a
10:20a	10:30a	10:45a	10:55a	11:11a	11:29a
10:50a	11:00a	11:15a	11:25a	11:41a	11:59a
11:20a	11:30a	11:45a	11:55a	12:11p	12:31p
11:50a	12:00p	12:15p	12:25p	12:41p	1:01p
12:20p	12:30p	12:45p	12:55p	1:11p	1:31p
12:50p	1:00p	1:15p	1:25p	1:41p	2:01p
1:20p	1:30p	1:45p	1:55p	2:11p	2:31p
1:49p	1:59p	2:14p	2:24p	2:40p	3:00p
2:20p	2:30p	2:45p	2:55p	3:11p	3:31p
2:50p	3:00p	3:15p	3:25p	3:41p	4:01p
3:20p	3:30p	3:45p	3:55p	4:11p	4:27p
3:50p	4:00p	4:15p	4:25p	4:41p	4:57p
4:20p	4:30p	4:45p	4:55p	5:11p	5:27p
4:45p	4:55p	5:10p	5:20p	5:36p	5:52p
5:15p	5:25p	5:40p	5:50p	6:06p	6:22p
5:45p	5:55p	6:10p	6:20p	6:36p	6:52p
6:15p	6:25p	6:40p	6:50p	7:01p	7:17p G
6:42p	6:50p	7:05p	7:10p	7:22p	7:38p
7:17p	7:25p	7:40p	7:45p	7:57p	8:13p
7:52p	8:00p	8:15p	8:20p	8:32p	8:48p
8:27p	8:35p	8:50p	8:55p	9:07p	9:23p
9:05p	9:13p	9:25p	9:30p	9:42p	9:58p G
9:40p	9:48p	10:00p	10:05p	10:17p	10:26p G
10:15p	10:23p	10:35p	10:40p	10:52p	11:01p G
10:50p	10:58p	11:10p G			

WESTBOUND To Lauderhill Transit Center

GALLERIA MALL	SE 17TH STREET & 15TH AVE	BROWARD HEALTH MEDICAL CENTER	BROWARD CENTRAL TERMINAL ARRIVAL	BROWARD CENTRAL TERMINAL DEPARTURE	SUNRISE BLVD & 31 AVE	LAUDERHILL TRANSIT CENTER
7	5	4	3	3	2	1
5:52a	6:07a	6:13a	6:18a	5:55a	6:11a	6:20a
6:20a	6:36a	6:42a	6:47a	6:23a	6:39a	6:48a
6:48a	7:06a	7:12a	7:17a	6:52a	7:08a	7:17a
7:18a	7:36a	7:42a	7:47a	7:22a	7:38a	7:47a
7:46a	8:04a	8:10a	8:17a	7:52a	8:08a	8:17a
8:22a	8:40a	8:46a	8:53a	8:27a	8:43a	8:52a
8:52a	9:10a	9:16a	9:23a	8:53a	9:19a	9:28a
9:22a	9:40a	9:46a	9:53a	9:23a	9:49a	9:58a
9:52a	10:10a	10:16a	10:23a	10:03a	10:19a	10:28a
10:21a	10:42a	10:48a	10:55a	10:33a	10:49a	10:58a
10:48a	11:12a	11:18a	11:25a	11:05a	11:21a	11:30a
11:18a	11:42a	11:48a	11:55a	11:35a	11:51a	12:00p
11:47a	12:12p	12:18p	12:25p	12:05p	12:21p	12:30p
12:16p	12:42p	12:48p	12:55p	12:35p	12:53p	1:02p
12:46p	1:12p	1:18p	1:25p	1:05p	1:20p	1:29p
1:16p	1:42p	1:48p	1:55p	1:35p	1:50p	1:59p
1:46p	2:12p	2:18p	2:25p	2:05p	2:20p	2:29p
2:16p	2:42p	2:48p	2:55p	2:35p	2:50p	2:59p
2:42p	3:08p	3:18p	3:25p	3:05p	3:20p	3:29p
3:11p	3:37p	3:47p	3:54p	3:35p	3:50p	3:59p
3:42p	4:08p	4:18p	4:25p	4:04p	4:19p	4:34p
4:12p	4:38p	4:48p	4:55p	4:35p	4:50p	5:03p
4:43p	5:09p	5:17p	5:24p	5:05p	5:24p	5:32p
5:13p	5:37p	5:45p	5:52p	5:34p	5:53p	6:01p
5:42p	6:06p	6:14p	6:21p	6:02p	6:14p	6:22p
6:08p	6:32p	6:40p	6:47p	6:31p	6:43p	6:51p
6:38p	6:57p	7:05p	7:12p	6:52p	7:04p	7:12p G
7:13p	7:32p	7:40p	7:47p	7:17p	7:29p	7:37p
7:48p	8:07p	8:15p	8:22p	7:52p	8:04p	8:12p
8:26p	8:45p	8:50p	8:57p	8:27p	8:39p	8:47p
9:04p	9:23p	9:28p	9:35p	9:02p	9:14p	9:22p
9:42p	10:01p	10:06p	10:13p	9:40p	9:52p	10:00p
				10:18p	10:30p	10:38p

SUNDAY

EASTBOUND To Galleria Mall


1	2	3	3	6	7
6:40a	6:49a	7:03a	7:08a	7:22a	7:39a
7:20a	7:29a	7:43a	7:48a	8:02a	8:19a
8:00a	8:09a	8:23a	8:28a	8:42a	8:59a
8:40a	8:49a	9:03a	9:08a	9:22a	9:39a
9:20a	9:29a	9:43a	9:48a	10:02a	10:19a
10:00a	10:09a	10:23a	10:28a	10:42a	10:59a
10:40a	10:49a	11:03a	11:08a	11:22a	11:39a
11:20a	11:29a	11:43a	11:48a	12:02p	12:19p
12:00p	12:09p	12:23p	12:28p	12:42p	12:59p
12:40p	12:49p	1:03p	1:08p	1:22p	1:39p
1:20p	1:29p	1:43p	1:48p	2:02p	2:19p
2:00p	2:09p	2:23p	2:28p	2:42p	2:59p
2:40p	2:49p	3:03p	3:08p	3:22p	3:39p
3:20p	3:29p	3:43p	3:48p	4:02p	4:19p
4:00p	4:09p	4:23p	4:28p	4:42p	4:59p
4:40p	4:49p	5:03p	5:08p	5:22p	5:36p
5:20p	5:29p	5:43p	5:48p	6:02p	6:16p
6:00p	6:09p	6:23p	6:28p	6:42p	6:56p
6:40p	6:49p	7:03p	7:08p	7:22p	7:36p G
7:20p	7:29p	7:43p	7:48p	8:02p	8:16p G

WESTBOUND To Lauderhill Transit Center

7	5	4	3	3	2	1
				7:18a	7:33a	7:42a
				7:58a	8:13a	8:22a
8:01a	8:21a	8:27a	8:33a	8:38a	8:53a	9:02a
8:41a	9:01a	9:07a	9:13a	9:18a	9:33a	9:42a
9:21a	9:41a	9:47a	9:53a	9:58a	10:13a	10:22a
10:01a	10:21a	10:27a	10:33a	10:38a	10:53a	11:02a
10:39a	11:01a	11:07a	11:13a	11:18a	11:33a	11:42a
11:19a	11:41a	11:47a	11:53a	11:58a	12:13p	12:22p
11:59a	12:21p	12:27p	12:33p	12:38p	12:53p	1:02p
12:38p	1:01p	1:07p	1:13p	1:18p	1:33p	1:42p
1:17p	1:41p	1:47p	1:53p	1:58p	2:13p	2:22p
1:57p	2:21p	2:27p	2:33p	2:38p	2:53p	3:02p
2:36p	3:00p	3:08p	3:16p	3:21p	3:36p	3:45p
3:16p	3:40p	3:48p	3:56p	4:01p	4:16p	4:25p
3:56p	4:20p	4:28p	4:36p	4:41p	4:56p	5:05p
4:36p	5:00p	5:08p	5:16p	5:21p	5:36p	5:45p
5:16p	5:40p	5:48p	5:56p	6:01p	6:16p	6:25p
5:56p	6:20p	6:28p	6:36p	6:41p	6:56p	7:05p
6:36p	6:57p	7:05p	7:13p	7:18p	7:33p	7:42p G
7:20p	7:41p	7:49p	7:57p	8:02p	8:17p	8:26p G

NUMBERS IN BOXES REFER TO TIME POINTS ON MAP

Times with the letter "G" indicate bus returns to garage.

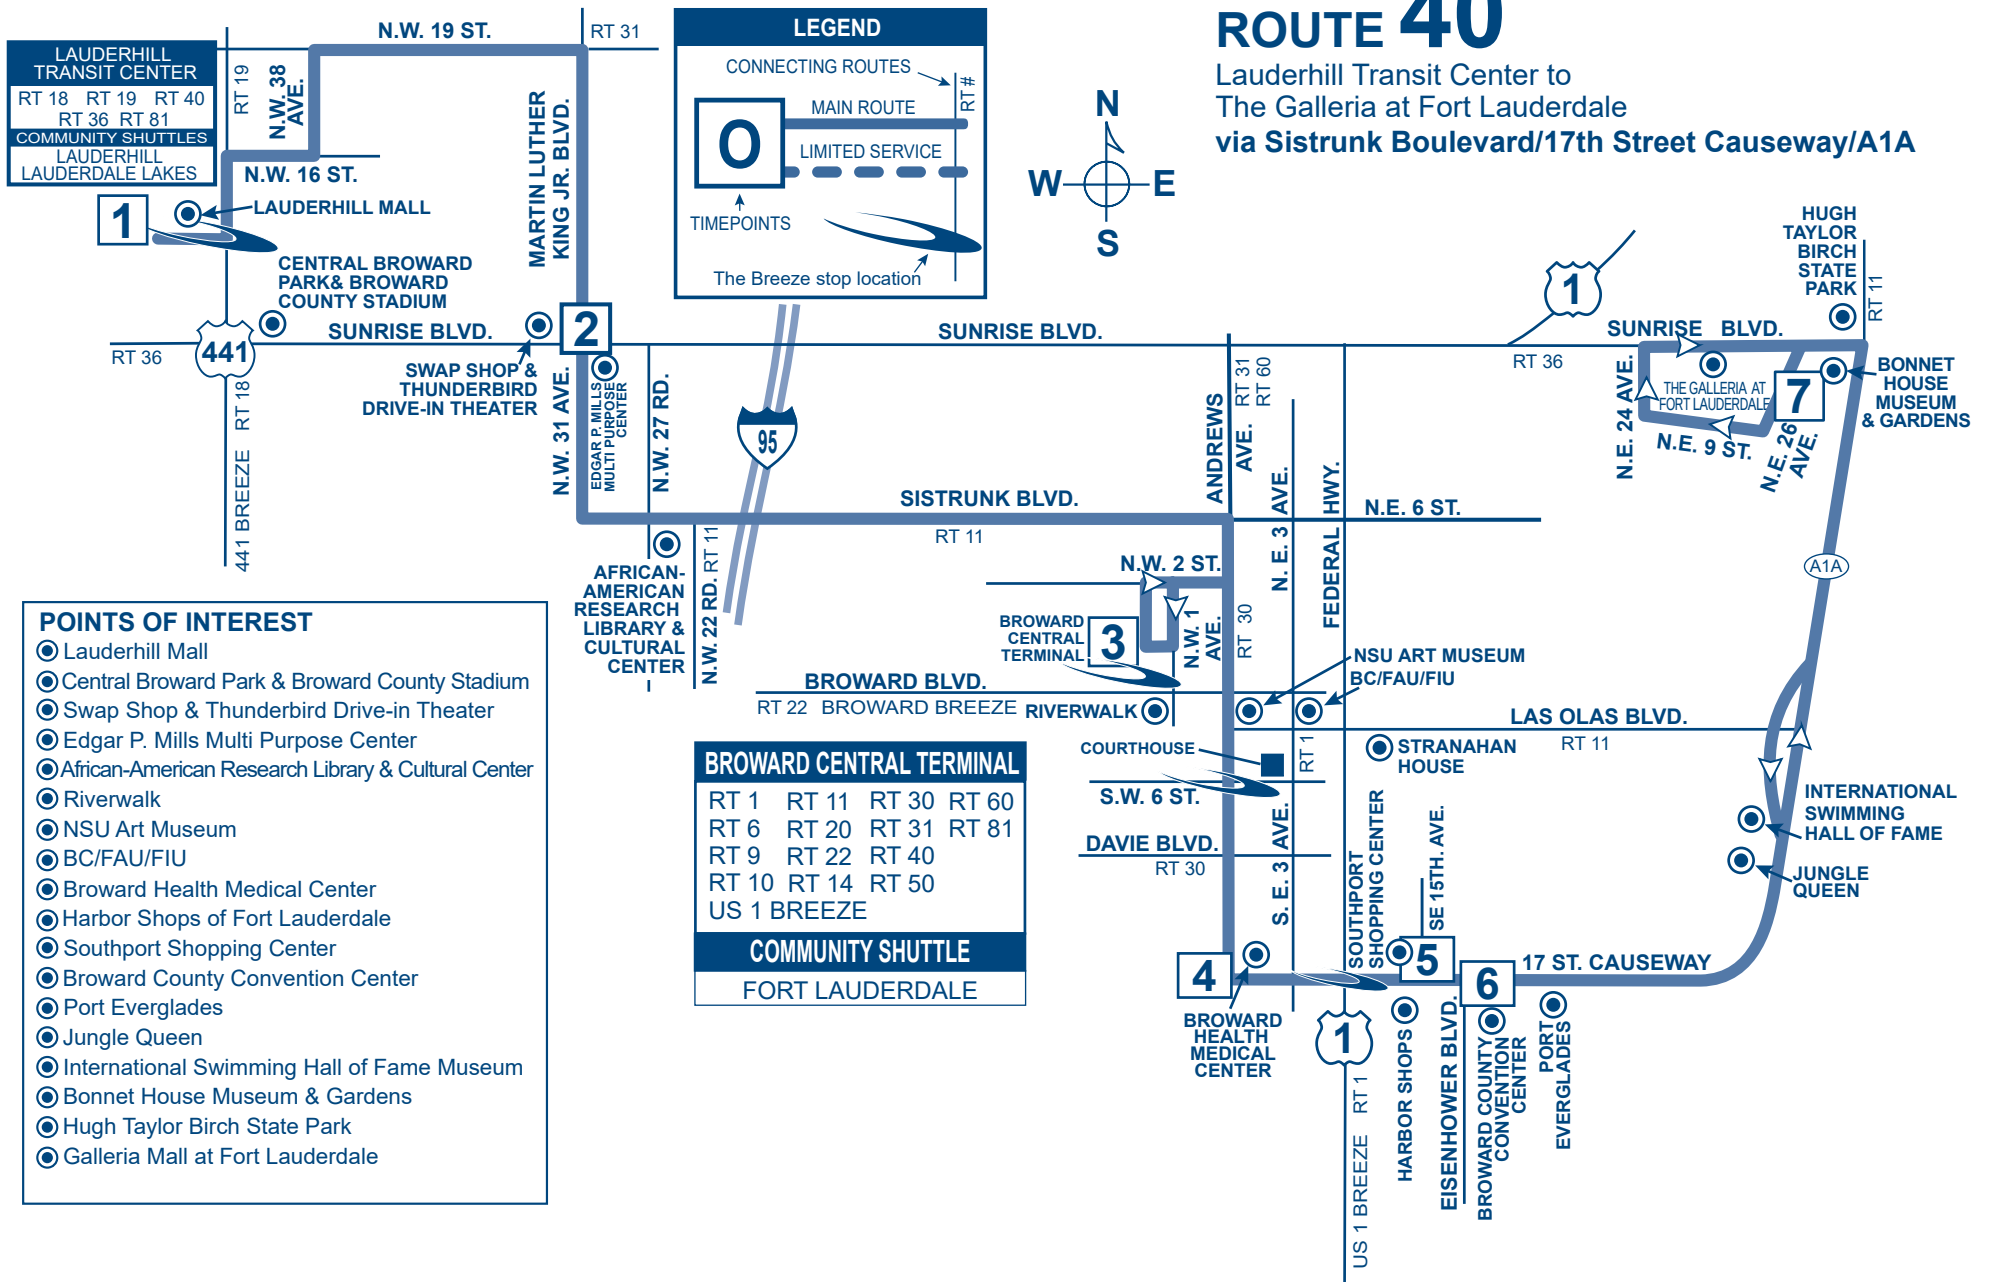

APPENDIX E
INTERSECTION VOLUME SPREADSHEETS

AM (PM) Peak Hour Volumes

Intersection	Road	Direction	Movement	2024 Existing Peak Hour Traffic Volumes	2027 No Build Peak Hour Traffic Volumes	Project Traffic Distributions	Project Traffic Trips	Diverted Trips	2027 Build Peak Hour Traffic Volumes
(1) NW 31 Avenue & NW 19 Street	NW 19 Street	Eastbound	EBL	240 (188)	245 (192)				245 (192)
			EBT	440 (348)	449 (355)				449 (355)
			EBR	204 (158)	208 (161)	21 %	84 (55)		292 (216)
			Approach	884 (694)	902 (708)	21 %	84 (55)		986 (763)
		Westbound	WBL	174 (240)	177 (245)	9 %	36 (24)		213 (269)
			WBT	225 (563)	230 (574)				230 (574)
			WBR	163 (186)	166 (190)				166 (190)
			Approach	562 (989)	573 (1,009)	9 %	36 (24)		609 (1,033)
	NW 31 Avenue	Northbound	NBL	196 (265)	200 (270)	(21 %)	21 (88)		221 (358)
			NBT	1,136 (1,271)	1,159 (1,296)	(19%)	18 (79)		1,177 (1,375)
			NBR	265 (204)	270 (208)	(9%)	8 (38)		278 (246)
			Approach	1,597 (1,740)	1,629 (1,774)	(49%)	47 (205)		1,676 (1,979)
		Southbound	SBL	284 (205)	290 (209)				290 (209)
			SBT	1,147 (1,333)	1,170 (1,360)	19%	76 (51)		1,246 (1,411)
			SBR	274 (389)	279 (397)				279 (397)
			Approach	1,705 (1,927)	1,739 (1,966)	19%	76 (51)		1,815 (2,017)
(2) NW 31 Avenue & NW 17 Street	NW 17 Street	Eastbound	EBL	3 (7)	3 (7)			-3 (-7)	0 (0)
			EBT	0 (0)	0 (0)				0 (0)
			EBR	14 (11)	14 (11)			3 (7)	17 (18)
			Approach	17 (18)	17 (18)				17 (18)
		Westbound	WBL	0 (0)	0 (0)				0 (0)
			WBT	0 (0)	0 (0)				0 (0)
			WBR	0 (0)	0 (0)	(10%)	9 (42)		9 (42)
			Approach	0 (0)	0 (0)	(10%)	9 (42)		9 (42)
	NW 31 Avenue	Northbound	NBL	14 (9)	14 (9)			-14 (-9)	0 (0)
			NBT	1,570 (1,702)	1,601 (1,736)	(39%)	37 (163)	17 (16)	1,655 (1,915)
			NBR	0 (0)	0 (0)	10%	40 (27)		40 (27)
			Approach	1,584 (1,711)	1,615 (1,745)	10% (39%)	77 (190)		1,692 (1,935)
		Southbound	SBL	0 (0)	0 (0)				0 (0)
			SBT	1,593 (1,765)	1,625 (1,800)	49%	197 (131)		1,822 (1,931)
			SBR	11 (4)	11 (4)			14 (9)	25 (13)
			Approach	1,604 (1,769)	1,636 (1,804)	49%	197 (131)		1,833 (1,935)

AM (PM) Peak Hour Volumes

Intersection	Road	Direction	Movement	2024 Existing Peak Hour Traffic Volumes	2027 No Build Peak Hour Traffic Volumes	Project Traffic Distributions	Project Traffic Trips	Diverted Trips	2027 Build Peak Hour Traffic Volumes
(3) NW 31 Avenue & NW 14 Street	NW 14 Street	Eastbound	EBL	56 (40)	57 (41)				57 (41)
			EBT	0 (0)	0 (0)				0 (0)
			EBR	95 (61)	97 (62)				97 (62)
			Approach	151 (101)	154 (103)				154 (103)
		Westbound	WBL	0 (0)	0 (0)				0 (0)
			WBT	0 (0)	0 (0)				0 (0)
			WBR	0 (0)	0 (0)				0 (0)
			Approach	0 (0)	0 (0)				0 (0)
	NW 31 Avenue	Northbound	NBL	55 (84)	56 (86)				56 (86)
			NBT	1,567 (1,748)	1,598 (1,783)	51 %	205 (136)		1,803 (1,919)
			NBR	0 (0)	0 (0)				0 (0)
			Approach	1,622 (1,832)	1,654 (1,869)	51 %	205 (136)		1,859 (2,005)
		Southbound	SBL	23 (32)	23 (33)				23 (33)
			SBT	1,603 (1,742)	1,635 (1,777)	(51 %)	48 (213)		1,683 (1,990)
			SBR	50 (46)	51 (47)				51 (47)
			Approach	1,676 (1,820)	1,709 (1,857)	(51 %)	48 (213)		1,757 (2,070)
(4) NW 31 Avenue & Sunrise Boulevard	Sunrise Boulevard	Eastbound	EBL	469 (454)	478 (463)	26%	106 (70)		584 (533)
			EBT	1,602 (1,405)	1,634 (1,433)				1,634 (1,433)
			EBR	437 (360)	446 (367)				446 (367)
			Approach	2,508 (2,219)	2,558 (2,263)	26%	106 (70)		2,664 (2,333)
		Westbound	WBL	128 (179)	131 (183)				131 (183)
			WBT	893 (1,582)	911 (1,614)				911 (1,614)
			WBR	274 (290)	279 (296)	15%	60 (40)		339 (336)
			Approach	1,295 (2,051)	1,321 (2,093)	15%	60 (40)		1,381 (2,133)
	NW 31 Avenue	Northbound	NBL	225 (353)	230 (360)				230 (360)
			NBT	778 (899)	794 (917)	10%	40 (27)		834 (944)
			NBR	89 (125)	91 (128)				91 (128)
			Approach	1,092 (1,377)	1,115 (1,405)	10%	40 (27)		1,155 (1,432)
		Southbound	SBL	219 (254)	223 (259)	(15%)	14 (62)		237 (321)
			SBT	837 (910)	854 (928)	(10%)	9 (42)		863 (970)
			SBR	413 (534)	421 (545)	(26%)	24 (108)		445 (653)
			Approach	1,469 (1,698)	1,498 (1,732)	(51 %)	47 (212)		1,545 (1,944)

APPENDIX F
INTERSECTION CAPACITY REPORTS

EXISTING CONDITIONS

Table 1.1 -2024 Existing Intersection Capacity Analysis Summary

Location	Time	Level of Service ^[1]							
		(1) NW 31 Avenue & NW 19 Street		(2) NW 31 Avenue & NW 17 Street		(3) NW 31 Avenue & NW 14 Street		(4) NW 31 Avenue & Sunrise Boulevard	
		Signalized		Unsignalized		Signalized		Signalized	
		LOS	Delay	LOS	Delay	LOS	Delay	LOS	Delay
EBL	AM	E	60.8	[N/A]		D	40.8	F	99.9
	PM	E	78.5			F	87.8	F	137.3
EBT	AM	F	95.9					D	42.2
	PM	E	74.1					D	45.0
EBR	AM	F	99.2			D	38.9	D	47.6
	PM	E	75.8			F	81.4	D	49.0
EB Approach	AM	F	87.6	D	25.4	D	39.6	D	54.5
	PM	E	75.9	E	46.2	F	82.8	E	65.0
WBL	AM	E	67.4	[N/A]				F	87.5
	PM	E	64.7					F	90.4
WBT	AM	E	69.9					D	39.9
	PM	F	115.8					D	52.1
WBR	AM	E	71.3					D	41.3
	PM	F	117.5					D	43.3
WB Approach	AM	E	69.6					D	44.9
	PM	F	104.1					D	143.3
NBL	AM	C	27.6	[2]		A	4.0	F	93.4
	PM	F	86.7			C	26.1	F	68.8
NBT	AM	C	23.3			A	2.6	E	69.6
	PM	E	59.5			A	5.1	E	59.7
NBR	AM	C	22.6					E	60.5
	PM	D	50.4					E	87.1
NB Approach	AM	C	23.7			A	2.7	E	73.8
	PM	E	62.6			A	6.1	F	87.1
SBL	AM	D	45.9	[2]		A	3.6	F	93.2
	PM	D	46.4			A	3.2	F	82.0
SBT	AM	C	30.9			A	6.8	E	63.8
	PM	D	40.0			A	1.5	D	51.3
SBR	AM	C	29.6			A	6.8	F	196.8
	PM	D	41.4			A	1.5	F	313.9
SB Approach	AM	C	33.2			A	6.8	F	105.6
	PM	D	41.0			A	1.5	F	138.5
Overall	AM	D	44.4	[N/A]		A	6.3	E	67.6
	PM	E	64.2			A	6.0	F	83.1

[1] Delay is average delay per vehicle in seconds

[2] Approach operates under Free-flow conditions



Table 1.2 -2024 Existing Intersection Queue Lengths Summary

Location	Time	95th Percentile Queue Lenghts (ft)															
		EBL		EBR		WBL		WBR		NBL		NBR		SBL		SBR	
		Storage (ft)	95th %tile	Storage (ft)	95th %tile	Storage (ft)	95th %tile	Storage (ft)	95th %tile	Storage (ft)	95th %tile	Storage (ft)	95th %tile	Storage (ft)	95th %tile	Storage (ft)	95th %tile
(1) NW 31 Avenue & NW 19 Street	AM	215'	291'							300	242'	300	235'	270	437'	165	172'
	PM		269'														
(2) NW 31 Avenue & NW 17 Street	AM																
	PM																
(3) NW 31 Avenue & NW 14 Street	AM									190	m7'			455	m7'		
	PM										m62'						
(4) NW 31 Avenue & Sunrise Boulevard	AM	370	404'			435	117'			190	188'	290	0'	295	192'	245	335'
	PM		430'				155'				353'		72'		215'		546'

95th percentile volume exceeds capacity, queue may be longer.

m Volume for 95th percentile queue is metered by upstream signal.

Geosynergy Lake Fill
1: NW 31 AVENUE & NW 19 STREET

Existing Conditions 2024

Timing Plan: AM Peak Hour

										
Lane Group	EBL	EBT	WBL	WBT	NBL	NBT	NBR	SBL	SBT	SBR
Lane Configurations										
Traffic Volume (vph)	240	440	174	225	196	1136	265	284	1147	274
Future Volume (vph)	240	440	174	225	196	1136	265	284	1147	274
Lane Group Flow (vph)	247	664	179	400	202	1171	273	293	1182	282
Turn Type	pm+pt	NA	pm+pt	NA	pm+pt	NA	Perm	pm+pt	NA	Perm
Protected Phases	7	4	3	8	5	2		1	6	
Permitted Phases	4		8		2		2	6		6
Detector Phase	7	4	3	8	5	2	2	1	6	6
Switch Phase										
Minimum Initial (s)	4.0	6.0	4.0	6.0	4.0	10.0	10.0	4.0	10.0	10.0
Minimum Split (s)	10.0	22.0	10.0	22.0	10.0	22.0	22.0	10.0	22.0	22.0
Total Split (s)	30.0	46.0	30.0	46.0	25.0	79.0	79.0	25.0	79.0	79.0
Total Split (%)	16.7%	25.6%	16.7%	25.6%	13.9%	43.9%	43.9%	13.9%	43.9%	43.9%
Yellow Time (s)	4.0	4.0	4.0	4.0	4.0	4.0	4.0	4.0	4.0	4.0
All-Red Time (s)	2.0	2.0	2.0	2.0	2.0	2.0	2.0	2.0	2.0	2.0
Lost Time Adjust (s)	0.0	0.0	0.0	0.0	0.0	0.0	0.0	0.0	0.0	0.0
Total Lost Time (s)	6.0	6.0	6.0	6.0	6.0	6.0	6.0	6.0	6.0	6.0
Lead/Lag	Lead	Lag	Lead	Lag	Lead	Lag	Lag	Lead	Lag	Lag
Lead-Lag Optimize?	Yes	Yes	Yes	Yes	Yes	Yes	Yes	Yes	Yes	Yes
Recall Mode	None	None	None	None	None	C-Max	C-Max	None	C-Max	C-Max
v/c Ratio	0.75	0.90	0.80	0.57	0.72	0.54	0.33	0.87	0.49	0.33
Control Delay (s/veh)	59.1	81.9	73.1	52.7	37.1	50.2	21.2	54.4	34.8	14.1
Queue Delay	0.0	0.0	0.0	0.0	0.0	0.0	0.0	0.0	0.0	0.0
Total Delay (s/veh)	59.1	81.9	73.1	52.7	37.1	50.2	21.2	54.4	34.8	14.1
Queue Length 50th (ft)	219	382	157	175	145	506	153	194	354	80
Queue Length 95th (ft)	291	463	232	226	242	556	235	#437	446	172
Internal Link Dist (ft)		1461		1340		942			570	
Turn Bay Length (ft)	215				300		300	270		165
Base Capacity (vph)	340	782	274	802	328	2157	827	335	2392	832
Starvation Cap Reductn	0	0	0	0	0	0	0	0	0	0
Spillback Cap Reductn	0	0	0	0	0	0	0	0	0	0
Storage Cap Reductn	0	0	0	0	0	0	0	0	0	0
Reduced v/c Ratio	0.73	0.85	0.65	0.50	0.62	0.54	0.33	0.87	0.49	0.34

Intersection Summary

Cycle Length: 180

Actuated Cycle Length: 180

Offset: 68 (38%), Referenced to phase 2:NBTL and 6:SBTL, Start of Yellow

Natural Cycle: 80

Control Type: Actuated-Coordinated

95th percentile volume exceeds capacity, queue may be longer.

Queue shown is maximum after two cycles.

Splits and Phases: 1: NW 31 AVENUE & NW 19 STREET



Timings

Synchro 12 Report

Page 1

Geosynergy Lake Fill
1: NW 31 AVENUE & NW 19 STREET

Existing Conditions 2024

Timing Plan: AM Peak Hour

												
Movement	EBL	EBT	EBR	WBL	WBT	WBR	NBL	NBT	NBR	SBL	SBT	SBR
Lane Configurations												
Traffic Volume (veh/h)	240	440	204	174	225	163	196	1136	265	284	1147	274
Future Volume (veh/h)	240	440	204	174	225	163	196	1136	265	284	1147	274
Initial Q (Qb), veh	0	0	0	0	0	0	0	0	0	0	0	0
Lane Width Adj.	1.00	1.00	1.00	1.00	1.00	1.00	1.00	1.00	1.00	1.00	1.00	1.00
Ped-Bike Adj(A_pbT)	1.00		1.00	1.00		1.00	1.00		1.00	1.00		1.00
Parking Bus, Adj	1.00	1.00	1.00	1.00	1.00	1.00	1.00	1.00	1.00	1.00	1.00	1.00
Work Zone On Approach	No			No			No			No		
Adj Sat Flow, veh/h/ln	1856	1856	1856	1856	1856	1856	1856	1856	1856	1856	1856	1856
Adj Flow Rate, veh/h	247	454	210	179	232	168	202	1171	273	293	1182	282
Peak Hour Factor	0.97	0.97	0.97	0.97	0.97	0.97	0.97	0.97	0.97	0.97	0.97	0.97
Percent Heavy Veh, %	3	3	3	3	3	3	3	3	3	3	3	3
Cap, veh/h	322	489	224	219	355	247	289	2364	734	337	2492	774
Arrive On Green	0.12	0.21	0.21	0.09	0.18	0.18	0.10	0.62	0.62	0.10	0.49	0.49
Sat Flow, veh/h	1767	2347	1077	1767	1989	1381	1767	5066	1572	1767	5066	1572
Grp Volume(v), veh/h	247	340	324	179	204	196	202	1171	273	293	1182	282
Grp Sat Flow(s),veh/h/ln	1767	1763	1662	1767	1763	1607	1767	1689	1572	1767	1689	1572
Q Serve(g_s), s	20.2	34.1	34.5	14.8	19.4	20.5	10.9	22.8	15.4	15.5	27.8	20.0
Cycle Q Clear(g_c), s	20.2	34.1	34.5	14.8	19.4	20.5	10.9	22.8	15.4	15.5	27.8	20.0
Prop In Lane	1.00		0.65	1.00		0.86	1.00		1.00	1.00		1.00
Lane Grp Cap(c), veh/h	322	367	346	219	315	287	289	2364	734	337	2492	774
V/C Ratio(X)	0.77	0.93	0.94	0.82	0.65	0.68	0.70	0.50	0.37	0.87	0.47	0.36
Avail Cap(c_a), veh/h	339	392	369	288	392	357	348	2364	734	351	2492	774
HCM Platoon Ratio	1.00	1.00	1.00	1.00	1.00	1.00	1.33	1.33	1.33	1.00	1.00	1.00
Upstream Filter(I)	1.00	1.00	1.00	1.00	1.00	1.00	1.00	1.00	1.00	1.00	1.00	1.00
Uniform Delay (d), s/veh	51.6	69.9	70.1	55.7	68.7	69.1	24.3	22.5	21.1	27.0	30.3	28.3
Incr Delay (d2), s/veh	9.2	26.0	29.2	11.7	1.3	2.2	3.2	0.7	1.4	18.8	0.6	1.3
Initial Q Delay(d3), s/veh	0.0	0.0	0.0	0.0	0.0	0.0	0.0	0.0	0.0	0.0	0.0	0.0
%ile BackOfQ(50%),veh/ln	9.8	18.0	17.5	7.3	8.9	8.6	4.7	8.5	5.6	8.3	11.6	7.9
Unsig. Movement Delay, s/veh												
LnGrp Delay(d), s/veh	60.8	95.9	99.2	67.4	69.9	71.3	27.6	23.3	22.6	45.9	30.9	29.6
LnGrp LOS	E	F	F	E	E	E	C	C	C	D	C	C
Approach Vol, veh/h	911			579			1646			1757		
Approach Delay, s/veh	87.6			69.6			23.7			33.2		
Approach LOS	F			E			C			C		
Timer - Assigned Phs	1	2	3	4	5	6	7	8				
Phs Duration (G+Y+Rc), s	23.5	90.0	22.9	43.5	19.0	94.6	28.3	38.2				
Change Period (Y+Rc), s	6.0	6.0	6.0	6.0	6.0	6.0	6.0	6.0				
Max Green Setting (Gmax), s	19.0	73.0	24.0	40.0	19.0	73.0	24.0	40.0				
Max Q Clear Time (g_c+l1), s	17.5	24.8	16.8	36.5	12.9	29.8	22.2	22.5				
Green Ext Time (p_c), s	0.1	12.6	0.2	1.0	0.1	12.5	0.1	1.4				
Intersection Summary												
HCM 7th Control Delay, s/veh	44.4											
HCM 7th LOS	D											

Geosynergy Lake Fill
2: NW 31 AVENUE & NW 17 STREET

Existing Conditions 2024
Timing Plan: AM Peak Hour

Intersection							
Int Delay, s/veh	0.3						
Movement	EBL	EBR	NBL	NBT	SBU	SBT	SBR
Lane Configurations							
Traffic Vol, veh/h	3	14	14	1570	9	1593	11
Future Vol, veh/h	3	14	14	1570	9	1593	11
Conflicting Peds, #/hr	0	0	0	0	0	0	0
Sign Control	Stop	Stop	Free	Free	Free	Free	Free
RT Channelized	-	None	-	None	-	-	None
Storage Length	0	-	150	-	100	-	-
Veh in Median Storage, #	2	-	-	0	-	0	-
Grade, %	0	-	-	0	-	0	-
Peak Hour Factor	98	98	98	98	98	98	98
Heavy Vehicles, %	3	3	3	3	3	3	3
Mvmt Flow	3	14	14	1602	9	1626	11

Major/Minor	Minor2	Major1		Major2			
Conflicting Flow All	2319	818	1637	0	1169	-	0
Stage 1	1649	-	-	-	-	-	-
Stage 2	669	-	-	-	-	-	-
Critical Hdwy	5.76	7.16	5.36	-	5.66	-	-
Critical Hdwy Stg 1	6.66	-	-	-	-	-	-
Critical Hdwy Stg 2	6.06	-	-	-	-	-	-
Follow-up Hdwy	3.83	3.93	3.13	-	2.33	-	-
Pot Cap-1 Maneuver	62	272	189	-	350	-	-
Stage 1	94	-	-	-	-	-	-
Stage 2	426	-	-	-	-	-	-
Platoon blocked, %				-		-	-
Mov Cap-1 Maneuver	56	272	189	-	350	-	-
Mov Cap-2 Maneuver	83	-	-	-	-	-	-
Stage 1	87	-	-	-	-	-	-
Stage 2	415	-	-	-	-	-	-

Approach	EB	NB	SB
HCM Control Delay, s/v25.42		0.23	0.09
HCM LOS	D		

Minor Lane/Major Mvmt	NBL	NBT	EBLn1	SBU	SBT	SBR
Capacity (veh/h)	189	-	194	350	-	-
HCM Lane V/C Ratio	0.076	-	0.09	0.026	-	-
HCM Control Delay (s/veh)	25.7	-	25.4	15.6	-	-
HCM Lane LOS	D	-	D	C	-	-
HCM 95th %tile Q(veh)	0.2	-	0.3	0.1	-	-

Geosynergy Lake Fill
3: NW 31 AVENUE & NW 14 STREET

Existing Conditions 2024
Timing Plan: AM Peak Hour

						
Lane Group	EBL	EBR	NBL	NBT	SBU	SBT
Lane Configurations						
Traffic Volume (vph)	56	95	55	1567	23	1603
Future Volume (vph)	56	95	55	1567	23	1603
Lane Group Flow (vph)	58	98	57	1615	24	1705
Turn Type	Prot	Perm	pm+pt	NA	Perm	NA
Protected Phases	4		5	2		6
Permitted Phases		4	2		6	
Detector Phase	4	4	5	2	6	6
Switch Phase						
Minimum Initial (s)	6.0	6.0	4.0	12.0	12.0	12.0
Minimum Split (s)	22.0	22.0	10.0	22.0	22.0	22.0
Total Split (s)	37.0	37.0	15.0	53.0	38.0	38.0
Total Split (%)	41.1%	41.1%	16.7%	58.9%	42.2%	42.2%
Yellow Time (s)	4.0	4.0	4.0	4.0	4.0	4.0
All-Red Time (s)	2.0	2.0	2.0	2.0	2.0	2.0
Lost Time Adjust (s)	0.0	0.0	0.0	0.0	0.0	0.0
Total Lost Time (s)	6.0	6.0	6.0	6.0	6.0	6.0
Lead/Lag			Lead		Lag	Lag
Lead-Lag Optimize?			Yes		Yes	Yes
Recall Mode	None	None	None	C-Max	C-Max	C-Max
v/c Ratio	0.38	0.43	0.24	0.39	0.12	0.46
Control Delay (s/veh)	45.7	14.6	4.4	2.6	4.4	6.9
Queue Delay	0.0	0.0	0.0	0.0	0.0	0.0
Total Delay (s/veh)	45.7	14.6	4.4	2.6	4.4	6.9
Queue Length 50th (ft)	32	0	2	23	3	417
Queue Length 95th (ft)	67	45	m7	63	m7	118
Internal Link Dist (ft)	1833			2340		1770
Turn Bay Length (ft)			190		455	
Base Capacity (vph)	603	604	306	4131	191	3628
Starvation Cap Reductn	0	0	0	0	0	0
Spillback Cap Reductn	0	0	0	0	0	0
Storage Cap Reductn	0	0	0	0	0	0
Reduced v/c Ratio	0.10	0.16	0.19	0.39	0.13	0.47

Intersection Summary

Cycle Length: 90

Actuated Cycle Length: 90

Offset: 24 (27%), Referenced to phase 2:NBTL and 6:SBTU, Start of Yellow

Natural Cycle: 60

Control Type: Actuated-Coordinated

m Volume for 95th percentile queue is metered by upstream signal.

Splits and Phases: 3: NW 31 AVENUE & NW 14 STREET



Geosynergy Lake Fill
3: NW 31 AVENUE & NW 14 STREET

Existing Conditions 2024
Timing Plan: AM Peak Hour

							
Movement	EBL	EBR	NBL	NBT	SBU	SBT	SBR
Lane Configurations							
Traffic Volume (vph)	56	95	55	1567	23	1603	50
Future Volume (vph)	56	95	55	1567	23	1603	50
Ideal Flow (vphpl)	1900	1900	1900	1900	1900	1900	1900
Total Lost time (s)	6.0	6.0	6.0	6.0	6.0	6.0	
Lane Util. Factor	1.00	1.00	1.00	0.91	1.00	0.91	
Frt	1.00	0.85	1.00	1.00	1.00	0.99	
Flt Protected	0.95	1.00	0.95	1.00	0.95	1.00	
Satd. Flow (prot)	1752	1568	1752	5036	1752	5013	
Flt Permitted	0.95	1.00	0.10	1.00	0.14	1.00	
Satd. Flow (perm)	1752	1568	186	5036	265	5013	
Peak-hour factor, PHF	0.97	0.97	0.97	0.97	0.97	0.97	0.97
Adj. Flow (vph)	58	98	57	1615	24	1653	52
RTOR Reduction (vph)	0	91	0	0	0	2	0
Lane Group Flow (vph)	58	7	57	1615	24	1703	0
Turn Type	Prot	Perm	pm+pt	NA	Perm	NA	
Protected Phases	4		5	2		6	
Permitted Phases		4	2		6		
Actuated Green, G (s)	6.6	6.6	71.4	71.4	61.5	61.5	
Effective Green, g (s)	6.6	6.6	71.4	71.4	61.5	61.5	
Actuated g/C Ratio	0.07	0.07	0.79	0.79	0.68	0.68	
Clearance Time (s)	6.0	6.0	6.0	6.0	6.0	6.0	
Vehicle Extension (s)	2.0	2.0	1.5	3.0	3.0	3.0	
Lane Grp Cap (vph)	128	114	215	3995	181	3425	
v/s Ratio Prot	c0.03		0.01	c0.32		c0.34	
v/s Ratio Perm		0.00	0.20		0.09		
v/c Ratio	0.45	0.06	0.26	0.40	0.13	0.49	
Uniform Delay, d1	39.9	38.8	3.6	2.8	4.9	6.8	
Progression Factor	1.00	1.00	1.05	0.86	0.47	0.93	
Incremental Delay, d2	0.9	0.0	0.1	0.2	1.3	0.4	
Delay (s)	40.8	38.9	4.0	2.6	3.6	6.8	
Level of Service	D	D	A	A	A	A	
Approach Delay (s/veh)	39.6			2.7		6.8	
Approach LOS	D			A		A	
Intersection Summary							
HCM 2000 Control Delay (s/veh)			6.3		HCM 2000 Level of Service		A
HCM 2000 Volume to Capacity ratio			0.51				
Actuated Cycle Length (s)			90.0		Sum of lost time (s)		18.0
Intersection Capacity Utilization			60.3%		ICU Level of Service		B
Analysis Period (min)			15				

c Critical Lane Group

Geosynergy Lake Fill
4: NW 31 AVENUE & SUNRISE BOULEVARD

Existing Conditions 2024
Timing Plan: AM Peak Hour

											
Lane Group	EBL	EBT	WBL	WBT	WBR	NBL	NBT	NBR	SBL	SBT	SBR
Lane Configurations	 	  	 	  		 	  		 	  	
Traffic Volume (vph)	469	1602	128	893	274	225	778	89	219	837	413
Future Volume (vph)	469	1602	128	893	274	225	778	89	219	837	413
Lane Group Flow (vph)	479	2081	131	911	280	230	794	91	223	854	421
Turn Type	Prot	NA	Prot	NA	Perm	Prot	NA	Perm	Prot	NA	Perm
Protected Phases	1	6	5	2		7	4		3	8	
Permitted Phases					2			4			8
Detector Phase	1	6	5	2	2	7	4	4	3	8	8
Switch Phase											
Minimum Initial (s)	5.0	10.0	5.0	10.0	10.0	5.0	6.0	6.0	5.0	6.0	6.0
Minimum Split (s)	12.0	23.0	12.0	23.0	23.0	12.0	23.0	23.0	12.0	23.0	23.0
Total Split (s)	34.0	88.0	22.0	76.0	76.0	26.0	46.0	46.0	24.0	44.0	44.0
Total Split (%)	18.9%	48.9%	12.2%	42.2%	42.2%	14.4%	25.6%	25.6%	13.3%	24.4%	24.4%
Yellow Time (s)	5.0	5.0	5.0	5.0	5.0	5.0	5.0	5.0	5.0	5.0	5.0
All-Red Time (s)	2.0	2.0	2.0	2.0	2.0	2.0	2.0	2.0	2.0	2.0	2.0
Lost Time Adjust (s)	0.0	0.0	0.0	0.0	0.0	0.0	0.0	0.0	0.0	0.0	0.0
Total Lost Time (s)	7.0	7.0	7.0	7.0	7.0	7.0	7.0	7.0	7.0	7.0	7.0
Lead/Lag	Lead	Lag	Lead	Lag	Lag	Lead	Lag	Lag	Lead	Lag	Lag
Lead-Lag Optimize?	Yes	Yes	Yes	Yes	Yes	Yes	Yes	Yes	Yes	Yes	Yes
Recall Mode	None	C-Max	None	C-Max	C-Max	None	Max	Max	None	None	None
v/c Ratio	0.95	0.89	0.64	0.46	0.36	0.77	0.69	0.19	0.79	0.75	0.77
Control Delay (s/veh)	104.6	48.2	96.6	42.5	6.6	97.9	67.6	0.8	84.2	67.2	41.4
Queue Delay	0.0	0.0	0.0	0.0	0.0	0.0	0.0	0.0	0.0	0.0	0.0
Total Delay (s/veh)	104.6	48.2	96.6	42.5	6.6	97.9	67.6	0.8	84.2	67.2	41.4
Queue Length 50th (ft)	293	799	79	297	16	139	320	0	140	347	249
Queue Length 95th (ft)	#404	899	117	341	86	188	376	0	192	418	335
Internal Link Dist (ft)		2091		2170			820			2340	
Turn Bay Length (ft)	370		435			190		290	295		245
Base Capacity (vph)	510	2332	283	1940	763	358	1148	474	321	1127	540
Starvation Cap Reductn	0	0	0	0	0	0	0	0	0	0	0
Spillback Cap Reductn	0	0	0	0	0	0	0	0	0	0	0
Storage Cap Reductn	0	0	0	0	0	0	0	0	0	0	0
Reduced v/c Ratio	0.94	0.89	0.46	0.47	0.37	0.64	0.69	0.19	0.69	0.76	0.78

Intersection Summary

Cycle Length: 180

Actuated Cycle Length: 180

Offset: 145 (81%), Referenced to phase 2:WBT and 6:EBT, Start of Yellow

Natural Cycle: 90

Control Type: Actuated-Coordinated

95th percentile volume exceeds capacity, queue may be longer.

Queue shown is maximum after two cycles.

Splits and Phases: 4: NW 31 AVENUE & SUNRISE BOULEVARD



Timings

Geosynergy Lake Fill
4: NW 31 AVENUE & SUNRISE BOULEVARD

Existing Conditions 2024
Timing Plan: AM Peak Hour

												
Movement	EBL	EBT	EBR	WBL	WBT	WBR	NBL	NBT	NBR	SBL	SBT	SBR
Lane Configurations												
Traffic Volume (veh/h)	469	1602	437	128	893	274	225	778	89	219	837	413
Future Volume (veh/h)	469	1602	437	128	893	274	225	778	89	219	837	413
Initial Q (Qb), veh	0	0	0	0	0	0	0	0	0	0	0	0
Lane Width Adj.	1.00	1.00	1.00	1.00	1.00	1.00	1.00	1.00	1.00	1.00	1.00	1.00
Ped-Bike Adj(A_pbT)	1.00		1.00	1.00		1.00	1.00		1.00	1.00		1.00
Parking Bus, Adj	1.00	1.00	1.00	1.00	1.00	1.00	1.00	1.00	1.00	1.00	1.00	1.00
Work Zone On Approach	No			No			No			No		
Adj Sat Flow, veh/h/ln	1856	1856	1856	1856	1856	1856	1856	1856	1856	1856	1856	1856
Adj Flow Rate, veh/h	479	1635	446	131	911	280	230	794	91	223	854	421
Peak Hour Factor	0.98	0.98	0.98	0.98	0.98	0.98	0.98	0.98	0.98	0.98	0.98	0.98
Percent Heavy Veh, %	3	3	3	3	3	3	3	3	3	3	3	3
Cap, veh/h	512	1999	536	169	2040	633	268	1098	341	259	1085	337
Arrive On Green	0.15	0.50	0.50	0.05	0.40	0.40	0.08	0.22	0.22	0.10	0.28	0.28
Sat Flow, veh/h	3428	3974	1067	3428	5066	1572	3428	5066	1572	3428	5066	1572
Grp Volume(v), veh/h	479	1385	696	131	911	280	230	794	91	223	854	421
Grp Sat Flow(s),veh/h/ln	1714	1689	1664	1714	1689	1572	1714	1689	1572	1714	1689	1572
Q Serve(g_s), s	24.9	62.2	64.3	6.8	23.6	23.3	11.9	26.2	8.7	11.5	28.0	38.6
Cycle Q Clear(g_c), s	24.9	62.2	64.3	6.8	23.6	23.3	11.9	26.2	8.7	11.5	28.0	38.6
Prop In Lane	1.00		0.64	1.00		1.00	1.00		1.00	1.00		1.00
Lane Grp Cap(c), veh/h	512	1698	837	169	2040	633	268	1098	341	259	1085	337
V/C Ratio(X)	0.94	0.82	0.83	0.78	0.45	0.44	0.86	0.72	0.27	0.86	0.79	1.25
Avail Cap(c_a), veh/h	514	1698	837	286	2040	633	362	1098	341	324	1085	337
HCM Platoon Ratio	1.00	1.00	1.00	1.00	1.00	1.00	1.00	1.00	1.00	1.33	1.33	1.33
Upstream Filter(I)	1.00	1.00	1.00	1.00	1.00	1.00	1.00	1.00	1.00	0.88	0.88	0.88
Uniform Delay (d), s/veh	75.7	37.7	38.2	84.6	39.1	39.1	82.0	65.5	58.6	80.0	60.6	64.4
Incr Delay (d2), s/veh	24.3	4.5	9.4	2.9	0.7	2.2	11.4	4.2	1.9	13.2	3.3	132.4
Initial Q Delay(d3), s/veh	0.0	0.0	0.0	0.0	0.0	0.0	0.0	0.0	0.0	0.0	0.0	0.0
%ile BackOfQ(50%),veh/ln	12.6	26.1	27.6	3.1	9.9	9.5	5.7	11.7	3.7	5.5	11.9	27.3
Unsig. Movement Delay, s/veh												
LnGrp Delay(d), s/veh	99.9	42.2	47.6	87.5	39.9	41.3	93.4	69.6	60.5	93.2	63.8	196.8
LnGrp LOS	F	D	D	F	D	D	F	E	E	F	E	F
Approach Vol, veh/h	2560			1322			1115			1498		
Approach Delay, s/veh	54.5			44.9			73.8			105.6		
Approach LOS	D			D			E			F		
Timer - Assigned Phs	1	2	3	4	5	6	7	8				
Phs Duration (G+Y+Rc), s	33.9	79.5	20.6	46.0	15.9	97.5	21.1	45.6				
Change Period (Y+Rc), s	7.0	7.0	7.0	7.0	7.0	7.0	7.0	7.0				
Max Green Setting (Gmax), s	27.0	69.0	17.0	39.0	15.0	81.0	19.0	37.0				
Max Q Clear Time (g_c+I1), s	26.9	25.6	13.5	28.2	8.8	66.3	13.9	40.6				
Green Ext Time (p_c), s	0.0	8.3	0.1	3.2	0.1	11.1	0.1	0.0				
Intersection Summary												
HCM 7th Control Delay, s/veh	67.6											
HCM 7th LOS	E											

Geosynergy Lake Fill
1: NW 31 AVENUE & NW 19 STREET

Existing Conditions 2024

Timing Plan: PM Peak Hour

										
Lane Group	EBL	EBT	WBL	WBT	NBL	NBT	NBR	SBL	SBT	SBR
Lane Configurations										
Traffic Volume (vph)	188	348	240	563	265	1271	204	205	1333	389
Future Volume (vph)	188	348	240	563	265	1271	204	205	1333	389
Lane Group Flow (vph)	194	522	247	772	273	1310	210	211	1374	401
Turn Type	pm+pt	NA	pm+pt	NA	pm+pt	NA	Perm	pm+pt	NA	Perm
Protected Phases	7	4	3	8	5	2		1	6	
Permitted Phases	4		8		2		2	6		6
Detector Phase	7	4	3	8	5	2	2	1	6	6
Switch Phase										
Minimum Initial (s)	4.0	6.0	4.0	6.0	4.0	10.0	10.0	4.0	10.0	10.0
Minimum Split (s)	12.0	22.0	10.0	22.0	10.0	22.0	22.0	10.0	22.0	22.0
Total Split (s)	30.0	46.0	30.0	46.0	25.0	79.0	79.0	25.0	79.0	79.0
Total Split (%)	16.7%	25.6%	16.7%	25.6%	13.9%	43.9%	43.9%	13.9%	43.9%	43.9%
Yellow Time (s)	4.0	4.0	4.0	4.0	4.0	4.0	4.0	4.0	4.0	4.0
All-Red Time (s)	2.0	2.0	2.0	2.0	2.0	2.0	2.0	2.0	2.0	2.0
Lost Time Adjust (s)	0.0	0.0	0.0	0.0	0.0	0.0	0.0	0.0	0.0	0.0
Total Lost Time (s)	6.0	6.0	6.0	6.0	6.0	6.0	6.0	6.0	6.0	6.0
Lead/Lag	Lead	Lag	Lead	Lag	Lead	Lag	Lag	Lead	Lag	Lag
Lead-Lag Optimize?	Yes	Yes	Yes	Yes	Yes	Yes	Yes	Yes	Yes	Yes
Recall Mode	None	None	None	None	None	C-Max	C-Max	None	C-Max	C-Max
v/c Ratio	0.80	0.65	0.78	0.94	1.03	0.61	0.27	0.84	0.67	0.52
Control Delay (s/veh)	73.3	62.7	57.9	85.7	123.6	35.0	10.6	57.4	45.7	21.4
Queue Delay	0.0	0.0	0.0	0.0	0.0	0.0	0.0	0.0	0.0	0.0
Total Delay (s/veh)	73.3	62.7	57.9	85.7	123.6	35.0	10.6	57.4	45.7	21.4
Queue Length 50th (ft)	174	278	208	467	~276	285	51	129	485	174
Queue Length 95th (ft)	269	350	291	#625	#487	316	87	#246	539	283
Internal Link Dist (ft)		1461		1340		942			570	
Turn Bay Length (ft)	215				300		300	270		165
Base Capacity (vph)	273	799	338	814	264	2145	777	276	2042	757
Starvation Cap Reductn	0	0	0	0	0	0	0	0	0	0
Spillback Cap Reductn	0	0	0	0	0	0	0	0	0	0
Storage Cap Reductn	0	0	0	0	0	0	0	0	0	0
Reduced v/c Ratio	0.71	0.65	0.73	0.95	1.03	0.61	0.27	0.76	0.67	0.53

Intersection Summary

Cycle Length: 180

Actuated Cycle Length: 180

Offset: 49 (27%), Referenced to phase 2:NBTL and 6:SBTL, Start of Yellow

Natural Cycle: 90

Control Type: Actuated-Coordinated


~ Volume exceeds capacity, queue is theoretically infinite.

Queue shown is maximum after two cycles.

95th percentile volume exceeds capacity, queue may be longer.

Queue shown is maximum after two cycles.

Splits and Phases: 1: NW 31 AVENUE & NW 19 STREET

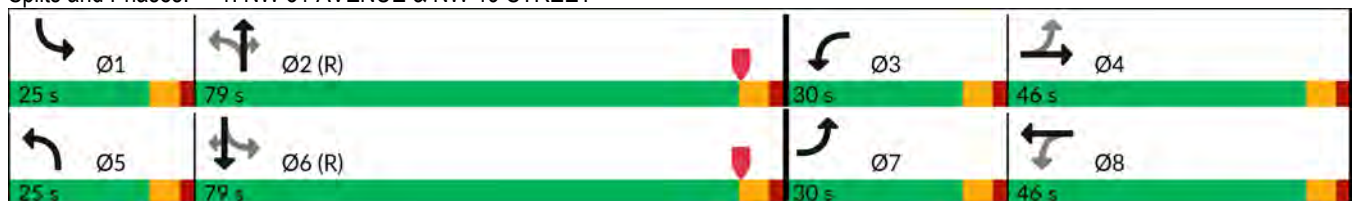

Geosynergy Lake Fill
1: NW 31 AVENUE & NW 19 STREET

Existing Conditions 2024

Timing Plan: PM Peak Hour

												
Movement	EBL	EBT	EBR	WBL	WBT	WBR	NBL	NBT	NBR	SBL	SBT	SBR
Lane Configurations												
Traffic Volume (veh/h)	188	348	158	240	563	186	265	1271	204	205	1333	389
Future Volume (veh/h)	188	348	158	240	563	186	265	1271	204	205	1333	389
Initial Q (Qb), veh	0	0	0	0	0	0	0	0	0	0	0	0
Lane Width Adj.	1.00	1.00	1.00	1.00	1.00	1.00	1.00	1.00	1.00	1.00	1.00	1.00
Ped-Bike Adj(A_pbT)	1.00		1.00	1.00		1.00	1.00		1.00	1.00		1.00
Parking Bus, Adj	1.00	1.00	1.00	1.00	1.00	1.00	1.00	1.00	1.00	1.00	1.00	1.00
Work Zone On Approach	No			No			No			No		
Adj Sat Flow, veh/h/ln	1856	1856	1856	1856	1856	1856	1856	1856	1856	1856	1856	1856
Adj Flow Rate, veh/h	194	359	163	247	580	192	273	1310	210	211	1374	401
Peak Hour Factor	0.97	0.97	0.97	0.97	0.97	0.97	0.97	0.97	0.97	0.97	0.97	0.97
Percent Heavy Veh, %	3	3	3	3	3	3	3	3	3	3	3	3
Cap, veh/h	215	472	211	302	579	191	288	2374	737	254	2229	692
Arrive On Green	0.10	0.20	0.20	0.12	0.22	0.22	0.03	0.15	0.15	0.08	0.44	0.44
Sat Flow, veh/h	1767	2370	1058	1767	2604	860	1767	5066	1572	1767	5066	1572
Grp Volume(v), veh/h	194	266	256	247	392	380	273	1310	210	211	1374	401
Grp Sat Flow(s),veh/h/ln	1767	1763	1665	1767	1763	1701	1767	1689	1572	1767	1689	1572
Q Serve(g_s), s	15.6	25.6	26.2	19.8	40.0	40.0	17.4	43.0	21.3	11.8	37.5	34.5
Cycle Q Clear(g_c), s	15.6	25.6	26.2	19.8	40.0	40.0	17.4	43.0	21.3	11.8	37.5	34.5
Prop In Lane	1.00		0.64	1.00		0.51	1.00		1.00	1.00		1.00
Lane Grp Cap(c), veh/h	215	351	331	302	392	378	288	2374	737	254	2229	692
V/C Ratio(X)	0.90	0.76	0.77	0.82	1.00	1.00	0.95	0.55	0.29	0.83	0.62	0.58
Avail Cap(c_a), veh/h	276	392	370	322	392	378	288	2374	737	305	2229	692
HCM Platoon Ratio	1.00	1.00	1.00	1.00	1.00	1.00	0.33	0.33	0.33	1.00	1.00	1.00
Upstream Filter(I)	1.00	1.00	1.00	1.00	1.00	1.00	1.00	1.00	1.00	1.00	1.00	1.00
Uniform Delay (d), s/veh	53.4	68.0	68.2	50.8	70.0	70.0	48.1	58.6	49.4	33.6	38.7	37.9
Incr Delay (d2), s/veh	25.1	6.2	7.5	13.9	45.8	47.5	38.6	0.9	1.0	12.8	1.3	3.5
Initial Q Delay(d3), s/veh	0.0	0.0	0.0	0.0	0.0	0.0	0.0	0.0	0.0	0.0	0.0	0.0
%ile BackOfQ(50%),veh/ln	8.5	12.1	11.9	10.0	23.0	22.4	16.4	19.9	9.3	5.9	15.9	14.1
Unsig. Movement Delay, s/veh												
LnGrp Delay(d), s/veh	78.5	74.1	75.8	64.7	115.8	117.5	86.7	59.5	50.4	46.4	40.0	41.4
LnGrp LOS	E	E	E	E	F	F	F	E	D	D	D	D
Approach Vol, veh/h	716			1019			1793			1986		
Approach Delay, s/veh	75.9			104.1			62.6			41.0		
Approach LOS	E			F			E			D		
Timer - Assigned Phs	1	2	3	4	5	6	7	8				
Phs Duration (G+Y+Rc), s	19.9	90.3	28.0	41.8	25.0	85.2	23.8	46.0				
Change Period (Y+Rc), s	6.0	6.0	6.0	6.0	6.0	6.0	6.0	6.0				
Max Green Setting (Gmax), s	19.0	73.0	24.0	40.0	19.0	73.0	24.0	40.0				
Max Q Clear Time (g_c+I1), s	13.8	45.0	21.8	28.2	19.4	39.5	17.6	42.0				
Green Ext Time (p_c), s	0.1	12.0	0.1	1.6	0.0	15.0	0.2	0.0				
Intersection Summary												
HCM 7th Control Delay, s/veh	64.2											
HCM 7th LOS	E											

Geosynergy Lake Fill
2: NW 31 AVENUE & NW 17 STREET

Existing Conditions 2024
Timing Plan: PM Peak Hour

Intersection							
Int Delay, s/veh	0.4						
Movement	EBL	EBR	NBL	NBT	SBU	SBT	SBR
Lane Configurations							
Traffic Vol, veh/h	7	11	9	1702	7	1765	4
Future Vol, veh/h	7	11	9	1702	7	1765	4
Conflicting Peds, #/hr	0	0	0	0	0	0	0
Sign Control	Stop	Stop	Free	Free	Free	Free	Free
RT Channelized	-	None	-	None	-	-	None
Storage Length	0	-	150	-	100	-	-
Veh in Median Storage, #	2	-	-	0	-	0	-
Grade, %	0	-	-	0	-	0	-
Peak Hour Factor	94	94	94	94	94	94	94
Heavy Vehicles, %	3	3	3	3	3	3	3
Mvmt Flow	7	12	10	1811	7	1878	4

Major/Minor	Minor2	Major1		Major2			
Conflicting Flow All	2638	941	1882	0	1322	-	0
Stage 1	1895	-	-	-	-	-	-
Stage 2	743	-	-	-	-	-	-
Critical Hdwy	5.76	7.16	5.36	-	5.66	-	-
Critical Hdwy Stg 1	6.66	-	-	-	-	-	-
Critical Hdwy Stg 2	6.06	-	-	-	-	-	-
Follow-up Hdwy	3.83	3.93	3.13	-	2.33	-	-
Pot Cap-1 Maneuver	41	226	142	-	288	-	-
Stage 1	66	-	-	-	-	-	-
Stage 2	389	-	-	-	-	-	-
Platoon blocked, %				-		-	-
Mov Cap-1 Maneuver	37	226	142	-	288	-	-
Mov Cap-2 Maneuver	58	-	-	-	-	-	-
Stage 1	61	-	-	-	-	-	-
Stage 2	379	-	-	-	-	-	-

Approach	EB	NB	SB
HCM Control Delay, s/v	46.19	0.17	0.07
HCM LOS	E		

Minor Lane/Major Mvmt	NBL	NBT	EBLn1	SBU	SBT	SBR
Capacity (veh/h)	142	-	106	288	-	-
HCM Lane V/C Ratio	0.068	-	0.18	0.026	-	-
HCM Control Delay (s/veh)	32.2	-	46.2	17.8	-	-
HCM Lane LOS	D	-	E	C	-	-
HCM 95th %tile Q(veh)	0.2	-	0.6	0.1	-	-

Geosynergy Lake Fill
3: NW 31 AVENUE & NW 14 STREET

Existing Conditions 2024
Timing Plan: PM Peak Hour

						
Lane Group	EBL	EBR	NBL	NBT	SBU	SBT
Lane Configurations						
Traffic Volume (vph)	40	61	84	1748	32	1742
Future Volume (vph)	40	61	84	1748	32	1742
Lane Group Flow (vph)	43	65	89	1860	34	1902
Turn Type	Prot	Perm	pm+pt	NA	Perm	NA
Protected Phases	4		5	2		6
Permitted Phases		4	2		6	
Detector Phase	4	4	5	2	6	6
Switch Phase						
Minimum Initial (s)	6.0	6.0	4.0	12.0	12.0	12.0
Minimum Split (s)	22.0	22.0	10.0	22.0	22.0	22.0
Total Split (s)	45.0	45.0	15.0	135.0	120.0	120.0
Total Split (%)	25.0%	25.0%	8.3%	75.0%	66.7%	66.7%
Yellow Time (s)	4.0	4.0	4.0	4.0	4.0	4.0
All-Red Time (s)	2.0	2.0	2.0	2.0	2.0	2.0
Lost Time Adjust (s)	0.0	0.0	0.0	0.0	0.0	0.0
Total Lost Time (s)	6.0	6.0	6.0	6.0	6.0	6.0
Lead/Lag			Lead		Lag	Lag
Lead-Lag Optimize?			Yes		Yes	Yes
Recall Mode	None	None	None	C-Max	C-Max	C-Max
v/c Ratio	0.48	0.46	0.45	0.41	0.20	0.46
Control Delay (s/veh)	100.9	26.7	16.1	5.4	3.5	1.5
Queue Delay	0.0	0.0	0.0	0.0	0.0	0.0
Total Delay (s/veh)	100.9	26.7	16.1	5.4	3.5	1.5
Queue Length 50th (ft)	51	0	25	241	2	32
Queue Length 95th (ft)	96	54	m62	m264	m4	57
Internal Link Dist (ft)	1833			2340		1770
Turn Bay Length (ft)			190		455	
Base Capacity (vph)	379	390	227	4447	166	4111
Starvation Cap Reductn	0	0	0	0	0	0
Spillback Cap Reductn	0	0	0	0	0	0
Storage Cap Reductn	0	0	0	0	0	0
Reduced v/c Ratio	0.11	0.17	0.39	0.42	0.20	0.46

Intersection Summary

Cycle Length: 180

Actuated Cycle Length: 180


Offset: 166 (92%), Referenced to phase 2:NBTL and 6:SBTU, Start of Yellow

Natural Cycle: 60

Control Type: Actuated-Coordinated

m Volume for 95th percentile queue is metered by upstream signal.

Splits and Phases: 3: NW 31 AVENUE & NW 14 STREET

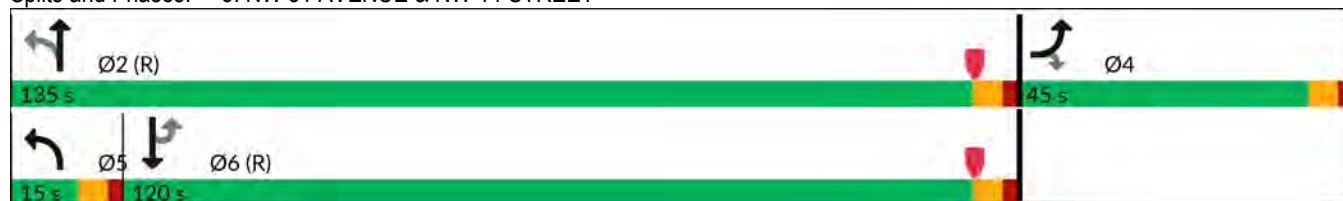

Geosynergy Lake Fill
3: NW 31 AVENUE & NW 14 STREET

Existing Conditions 2024
Timing Plan: PM Peak Hour

							
Movement	EBL	EBR	NBL	NBT	SBU	SBT	SBR
Lane Configurations							
Traffic Volume (vph)	40	61	84	1748	32	1742	46
Future Volume (vph)	40	61	84	1748	32	1742	46
Ideal Flow (vphpl)	1900	1900	1900	1900	1900	1900	1900
Total Lost time (s)	6.0	6.0	6.0	6.0	6.0	6.0	
Lane Util. Factor	1.00	1.00	1.00	0.91	1.00	0.91	
Frt	1.00	0.85	1.00	1.00	1.00	0.99	
Flt Protected	0.95	1.00	0.95	1.00	0.95	1.00	
Satd. Flow (prot)	1752	1568	1752	5036	1752	5016	
Flt Permitted	0.95	1.00	0.09	1.00	0.11	1.00	
Satd. Flow (perm)	1752	1568	168	5036	203	5016	
Peak-hour factor, PHF	0.94	0.94	0.94	0.94	0.94	0.94	0.94
Adj. Flow (vph)	43	65	89	1860	34	1853	49
RTOR Reduction (vph)	0	62	0	0	0	1	0
Lane Group Flow (vph)	43	3	89	1860	34	1901	0
Turn Type	Prot	Perm	pm+pt	NA	Perm	NA	
Protected Phases	4		5	2		6	
Permitted Phases		4	2		6		
Actuated Green, G (s)	9.0	9.0	159.0	159.0	147.6	147.6	
Effective Green, g (s)	9.0	9.0	159.0	159.0	147.6	147.6	
Actuated g/C Ratio	0.05	0.05	0.88	0.88	0.82	0.82	
Clearance Time (s)	6.0	6.0	6.0	6.0	6.0	6.0	
Vehicle Extension (s)	2.0	2.0	1.5	3.0	3.0	3.0	
Lane Grp Cap (vph)	87	78	195	4448	166	4113	
v/s Ratio Prot	c0.02		0.01	c0.37		c0.38	
v/s Ratio Perm		0.00	0.39		0.17		
v/c Ratio	0.49	0.04	0.45	0.41	0.20	0.46	
Uniform Delay, d1	83.2	81.3	3.4	1.9	3.5	4.6	
Progression Factor	1.00	1.00	7.47	2.56	0.30	0.25	
Incremental Delay, d2	1.6	0.0	0.4	0.2	2.1	0.2	
Delay (s)	84.8	81.4	26.1	5.1	3.2	1.5	
Level of Service	F	F	C	A	A	A	
Approach Delay (s/veh)	82.8			6.1		1.5	
Approach LOS	F			A		A	
Intersection Summary							
HCM 2000 Control Delay (s/veh)			6.0		HCM 2000 Level of Service		A
HCM 2000 Volume to Capacity ratio			0.47				
Actuated Cycle Length (s)			180.0		Sum of lost time (s)		18.0
Intersection Capacity Utilization			63.8%		ICU Level of Service		B
Analysis Period (min)			15				
c Critical Lane Group							

Geosynergy Lake Fill
4: NW 31 AVENUE & SUNRISE BOULEVARD

Existing Conditions 2024
Timing Plan: PM Peak Hour

											
Lane Group	EBL	EBT	WBL	WBT	WBR	NBL	NBT	NBR	SBL	SBT	SBR
Lane Configurations	 	  	 	  		 	  		 	  	
Traffic Volume (vph)	454	1405	179	1582	290	353	899	125	254	910	534
Future Volume (vph)	454	1405	179	1582	290	353	899	125	254	910	534
Lane Group Flow (vph)	463	1801	183	1614	296	360	917	128	259	929	545
Turn Type	Prot	NA	Prot	NA	Perm	Prot	NA	Perm	Prot	NA	Perm
Protected Phases	1	6	5	2		7	4		3	8	
Permitted Phases					2			4			8
Detector Phase	1	6	5	2	2	7	4	4	3	8	8
Switch Phase											
Minimum Initial (s)	5.0	10.0	5.0	10.0	10.0	5.0	6.0	6.0	5.0	6.0	6.0
Minimum Split (s)	12.0	23.0	12.0	23.0	23.0	12.0	23.0	23.0	12.0	23.0	23.0
Total Split (s)	30.0	84.0	24.0	78.0	78.0	25.0	42.0	42.0	30.0	47.0	47.0
Total Split (%)	16.7%	46.7%	13.3%	43.3%	43.3%	13.9%	23.3%	23.3%	16.7%	26.1%	26.1%
Yellow Time (s)	5.0	5.0	5.0	5.0	5.0	5.0	5.0	5.0	5.0	5.0	5.0
All-Red Time (s)	2.0	2.0	2.0	2.0	2.0	2.0	2.0	2.0	2.0	2.0	2.0
Lost Time Adjust (s)	0.0	0.0	0.0	0.0	0.0	0.0	0.0	0.0	0.0	0.0	0.0
Total Lost Time (s)	7.0	7.0	7.0	7.0	7.0	7.0	7.0	7.0	7.0	7.0	7.0
Lead/Lag	Lead	Lag	Lead	Lag	Lag	Lead	Lag	Lag	Lead	Lag	Lag
Lead-Lag Optimize?	Yes	Yes	Yes	Yes	Yes	Yes	Yes	Yes	Yes	Yes	Yes
Recall Mode	None	C-Max	None	C-Max	C-Max	None	Max	Max	None	None	None
v/c Ratio	1.06	0.81	0.72	0.81	0.40	1.05	0.81	0.28	0.78	0.83	1.11
Control Delay (s/veh)	133.2	46.2	97.2	52.6	16.0	138.9	72.6	12.6	122.9	61.1	106.1
Queue Delay	0.0	0.0	0.0	0.0	0.0	0.0	0.0	0.0	0.0	0.0	0.0
Total Delay (s/veh)	133.2	46.2	97.2	52.6	16.0	138.9	72.6	12.6	122.9	61.1	106.1
Queue Length 50th (ft)	~309	662	110	622	91	~239	380	8	160	275	~548
Queue Length 95th (ft)	#430	750	155	683	178	#353	#472	72	215	375	#546
Internal Link Dist (ft)		2091		2170			820			2340	
Turn Bay Length (ft)	370		435			190		290	295		245
Base Capacity (vph)	434	2207	321	1986	728	340	1131	444	434	1119	487
Starvation Cap Reductn	0	0	0	0	0	0	0	0	0	0	0
Spillback Cap Reductn	0	0	0	0	0	0	0	0	0	0	0
Storage Cap Reductn	0	0	0	0	0	0	0	0	0	0	0
Reduced v/c Ratio	1.07	0.82	0.57	0.81	0.41	1.06	0.81	0.29	0.60	0.83	1.12

Intersection Summary

Cycle Length: 180

Actuated Cycle Length: 180

Offset: 43 (24%), Referenced to phase 2:WBT and 6:EBT, Start of Yellow

Natural Cycle: 110

Control Type: Actuated-Coordinated


~ Volume exceeds capacity, queue is theoretically infinite.

Queue shown is maximum after two cycles.

95th percentile volume exceeds capacity, queue may be longer.

Queue shown is maximum after two cycles.

Splits and Phases: 4: NW 31 AVENUE & SUNRISE BOULEVARD

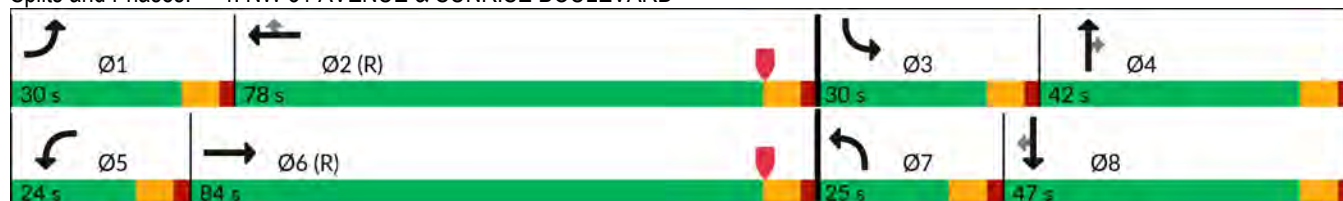

Geosynergy Lake Fill
4: NW 31 AVENUE & SUNRISE BOULEVARD

Existing Conditions 2024
Timing Plan: PM Peak Hour

												
Movement	EBL	EBT	EBR	WBL	WBT	WBR	NBL	NBT	NBR	SBL	SBT	SBR
Lane Configurations												
Traffic Volume (veh/h)	454	1405	360	179	1582	290	353	899	125	254	910	534
Future Volume (veh/h)	454	1405	360	179	1582	290	353	899	125	254	910	534
Initial Q (Qb), veh	0	0	0	0	0	0	0	0	0	0	0	0
Lane Width Adj.	1.00	1.00	1.00	1.00	1.00	1.00	1.00	1.00	1.00	1.00	1.00	1.00
Ped-Bike Adj(A_pbT)	1.00		1.00	1.00		1.00	1.00		1.00	1.00		1.00
Parking Bus, Adj	1.00	1.00	1.00	1.00	1.00	1.00	1.00	1.00	1.00	1.00	1.00	1.00
Work Zone On Approach	No			No			No			No		
Adj Sat Flow, veh/h/ln	1856	1856	1856	1856	1856	1856	1856	1856	1856	1856	1856	1856
Adj Flow Rate, veh/h	463	1434	367	183	1614	296	360	917	128	259	929	545
Peak Hour Factor	0.98	0.98	0.98	0.98	0.98	0.98	0.98	0.98	0.98	0.98	0.98	0.98
Percent Heavy Veh, %	3	3	3	3	3	3	3	3	3	3	3	3
Cap, veh/h	438	1842	469	221	1998	620	343	1197	372	295	1126	349
Arrive On Green	0.13	0.46	0.46	0.06	0.39	0.39	0.10	0.24	0.24	0.17	0.44	0.44
Sat Flow, veh/h	3428	4023	1025	3428	5066	1572	3428	5066	1572	3428	5066	1572
Grp Volume(v), veh/h	463	1203	598	183	1614	296	360	917	128	259	929	545
Grp Sat Flow(s),veh/h/ln	1714	1689	1671	1714	1689	1572	1714	1689	1572	1714	1689	1572
Q Serve(g_s), s	23.0	54.0	54.4	9.5	51.0	25.3	18.0	30.4	12.2	13.3	29.0	40.0
Cycle Q Clear(g_c), s	23.0	54.0	54.4	9.5	51.0	25.3	18.0	30.4	12.2	13.3	29.0	40.0
Prop In Lane	1.00		0.61	1.00		1.00	1.00		1.00	1.00		1.00
Lane Grp Cap(c), veh/h	438	1546	765	221	1998	620	343	1197	372	295	1126	349
V/C Ratio(X)	1.06	0.78	0.78	0.83	0.81	0.48	1.05	0.77	0.34	0.88	0.83	1.56
Avail Cap(c_a), veh/h	438	1546	765	324	1998	620	343	1197	372	438	1126	349
HCM Platoon Ratio	1.00	1.00	1.00	1.00	1.00	1.00	1.00	1.00	1.00	2.00	2.00	2.00
Upstream Filter(I)	1.00	1.00	1.00	1.00	1.00	1.00	1.00	1.00	1.00	0.88	0.88	0.88
Uniform Delay (d), s/veh	78.5	41.1	41.2	83.2	48.4	40.7	81.0	64.1	57.1	73.6	46.9	50.0
Incr Delay (d2), s/veh	58.8	3.9	7.8	7.2	3.6	2.6	62.3	4.7	2.5	8.4	4.4	263.9
Initial Q Delay(d3), s/veh	0.0	0.0	0.0	0.0	0.0	0.0	0.0	0.0	0.0	0.0	0.0	0.0
%ile BackOfQ(50%),veh/ln	13.6	22.8	23.6	4.4	21.7	10.4	10.9	13.6	5.1	5.7	11.0	39.2
Unsig. Movement Delay, s/veh												
LnGrp Delay(d), s/veh	137.3	45.0	49.0	90.4	52.1	43.3	143.3	68.8	59.7	82.0	51.3	313.9
LnGrp LOS	F	D	D	F	D	D	F	E	E	F	D	F
Approach Vol, veh/h	2264		2093			1405			1733			
Approach Delay, s/veh	65.0		54.2			87.1			138.5			
Approach LOS	E		D			F			F			
Timer - Assigned Phs	1	2	3	4	5	6	7	8				
Phs Duration (G+Y+Rc), s	30.0	78.0	22.5	49.5	18.6	89.4	25.0	47.0				
Change Period (Y+Rc), s	7.0	7.0	7.0	7.0	7.0	7.0	7.0	7.0				
Max Green Setting (Gmax), s	23.0	71.0	23.0	35.0	17.0	77.0	18.0	40.0				
Max Q Clear Time (g_c+I1), s	25.0	53.0	15.3	32.4	11.5	56.4	20.0	42.0				
Green Ext Time (p_c), s	0.0	11.3	0.2	1.3	0.1	12.3	0.0	0.0				
Intersection Summary												
HCM 7th Control Delay, s/veh	83.1											
HCM 7th LOS	F											

FUTURE NO BUILD CONDITIONS

Table 2.1 - 2027 No Build Intersection Capacity Analysis Summary

Location	Time	Level of Service ⁽¹⁾							
		(1) NW 31 Avenue & NW 19 Street		(2) NW 31 Avenue & NW 17 Street		(3) NW 31 Avenue & NW 14 Street		(4) NW 31 Avenue & Sunrise Boulevard	
		Signalized		Unsignalized		Signalized		Signalized	
		LOS	Delay	LOS	Delay	LOS	Delay	LOS	Delay
EBL	AM	E	61.3	[N/A]		D	40.9	F	102.9
	PM	E	79.7			F	84.8	F	143.8
EBT	AM	F	97.0					D	43.6
	PM	E	75.5					D	46.0
EBR	AM	F	100.3			D	38.9	D	50.0
	PM	E	77.3			F	81.3	D	50.5
EB Approach	AM	F	88.4	D	26.2	D	39.6	E	56.4
	PM	E	77.3	E	48.8	F	82.7	E	67.2
WBL	AM	E	68.2	[N/A]		[N/A]		F	87.4
	PM	E	67.3					F	91.1
WBT	AM	E	70.0					D	40.3
	PM	F	121.3					D	52.9
WBR	AM	E	71.5					D	41.8
	PM	F	122.9					D	43.4
WB Approach	AM	E	69.9					D	45.3
	PM	F	108.7					D	54.9
NBL	AM	C	30.6	[2]		A	5.3	F	94.0
	PM	F	94.9			C	30.7	F	149.6
NBT	AM	D	35.2			A	2.6	E	70.2
	PM	D	47.8			A	5.3	E	69.9
NBR	AM	C	33.4					E	60.7
	PM	D	40.5					E	60.1
NB Approach	AM	C	34.3			A	2.7	E	74.3
	PM	D	54.1			A	6.5	F	89.4
SBL	AM	E	61.8	[2]		A	3.6	F	93.7
	PM	D	45.7			A	3.4	F	82.4
SBT	AM	C	31.8			A	6.4	E	64.5
	PM	D	40.7			A	1.5	D	52.2
SBR	AM	C	30.4			A	6.4	F	207.5
	PM	D	42.1			A	1.6	F	327.7
SB Approach	AM	D	36.6			A	6.4	F	109.1
	PM	D	41.5			A	1.6	F	143.4
Overall	AM	D	49.4	[N/A]		A	6.2	E	69.4
	PM	E	62.7			A	6.2	F	85.6

[1] Delay is average delay per vehicle in seconds

[2] Approach operates under Free-flow conditions



Table 2.2 -2027 No Build Intersection Queue Lengths Summary

Location	Time	95th Percentile Queue Lengths (ft)															
		EBL		EBR		WBL		WBR		NBL		NBR		SBL		SBR	
		Storage (ft)	95 th %tile	Storage (ft)	95 th %tile	Storage (ft)	95 th %tile	Storage (ft)	95 th %tile	Storage (ft)	95 th %tile	Storage (ft)	95 th %tile	Storage (ft)	95 th %tile	Storage (ft)	95 th %tile
(1) NW 31 Avenue & NW 19 Street	AM	215	222'							300	249'	300	237'	270	473'	165	180'
	PM		278'								508'		90'		281'		296'
(2) NW 31 Avenue & NW 17 Street	AM																
	PM																
(3) NW 31 Avenue & NW 14 Street	AM									190				455			
	PM																
(4) NW 31 Avenue & Sunrise Boulevard	AM		417'			435	119'			190	191'		0'	295	195'	245	358'
	PM	370	443'				157'				361'	290	77'		222'		577'

95th percentile volume exceeds capacity, queue may be longer.

m Volume for 95th percentile queue is metered by upstream signal.

Geosynergy Lake Fill
1: NW 31 AVENUE & NW 19 STREET

No Build Conditions 2027
Timing Plan: AM Peak Hour

										
Lane Group	EBL	EBT	WBL	WBT	NBL	NBT	NBR	SBL	SBT	SBR
Lane Configurations										
Traffic Volume (vph)	245	449	177	230	200	1159	270	290	1170	279
Future Volume (vph)	245	449	177	230	200	1159	270	290	1170	279
Lane Group Flow (vph)	253	677	182	408	206	1195	278	299	1206	288
Turn Type	pm+pt	NA	pm+pt	NA	pm+pt	NA	Perm	pm+pt	NA	Perm
Protected Phases	7	4	3	8	5	2		1	6	
Permitted Phases	4		8		2		2	6		6
Detector Phase	7	4	3	8	5	2	2	1	6	6
Switch Phase										
Minimum Initial (s)	4.0	6.0	4.0	6.0	4.0	10.0	10.0	4.0	10.0	10.0
Minimum Split (s)	10.0	22.0	10.0	22.0	10.0	22.0	22.0	10.0	22.0	22.0
Total Split (s)	30.0	46.0	30.0	46.0	25.0	79.0	79.0	25.0	79.0	79.0
Total Split (%)	16.7%	25.6%	16.7%	25.6%	13.9%	43.9%	43.9%	13.9%	43.9%	43.9%
Yellow Time (s)	4.0	4.0	4.0	4.0	4.0	4.0	4.0	4.0	4.0	4.0
All-Red Time (s)	2.0	2.0	2.0	2.0	2.0	2.0	2.0	2.0	2.0	2.0
Lost Time Adjust (s)	0.0	0.0	0.0	0.0	0.0	0.0	0.0	0.0	0.0	0.0
Total Lost Time (s)	6.0	6.0	6.0	6.0	6.0	6.0	6.0	6.0	6.0	6.0
Lead/Lag	Lead	Lag	Lead	Lag	Lead	Lag	Lag	Lead	Lag	Lag
Lead-Lag Optimize?	Yes	Yes	Yes	Yes	Yes	Yes	Yes	Yes	Yes	Yes
Recall Mode	None	None	None	None	None	C-Max	C-Max	None	C-Max	C-Max
v/c Ratio	0.76	0.91	0.80	0.57	0.74	0.56	0.34	0.88	0.51	0.35
Control Delay (s/veh)	59.8	82.8	73.2	52.8	39.8	52.1	21.4	59.9	35.9	14.9
Queue Delay	0.0	0.0	0.0	0.0	0.0	0.0	0.0	0.0	0.0	0.0
Total Delay (s/veh)	59.8	82.8	73.2	52.8	39.8	52.1	21.4	59.9	35.9	14.9
Queue Length 50th (ft)	222	390	159	178	152	517	153	219	373	87
Queue Length 95th (ft)	297	#480	239	232	249	567	237	#473	457	180
Internal Link Dist (ft)		1461		1340		942			570	
Turn Bay Length (ft)	215				300		300	270		165
Base Capacity (vph)	341	781	274	802	318	2098	815	336	2356	822
Starvation Cap Reductn	0	0	0	0	0	0	0	0	0	0
Spillback Cap Reductn	0	0	0	0	0	0	0	0	0	0
Storage Cap Reductn	0	0	0	0	0	0	0	0	0	0
Reduced v/c Ratio	0.74	0.87	0.66	0.51	0.65	0.57	0.34	0.89	0.51	0.35

Intersection Summary

Cycle Length: 180

Actuated Cycle Length: 180

Offset: 68 (38%), Referenced to phase 2:NBTL and 6:SBTL, Start of Yellow


Natural Cycle: 80

Control Type: Actuated-Coordinated

95th percentile volume exceeds capacity, queue may be longer.

Queue shown is maximum after two cycles.

Splits and Phases: 1: NW 31 AVENUE & NW 19 STREET

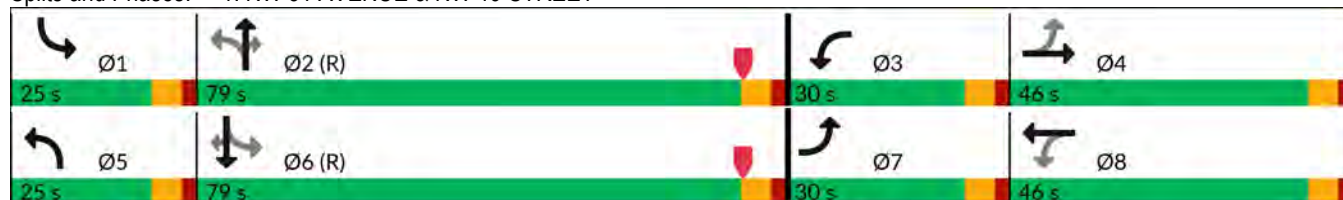

Timings

Geosynergy Lake Fill
1: NW 31 AVENUE & NW 19 STREET

No Build Conditions 2027
Timing Plan: AM Peak Hour

												
Movement	EBL	EBT	EBR	WBL	WBT	WBR	NBL	NBT	NBR	SBL	SBT	SBR
Lane Configurations												
Traffic Volume (veh/h)	245	449	208	177	230	166	200	1159	270	290	1170	279
Future Volume (veh/h)	245	449	208	177	230	166	200	1159	270	290	1170	279
Initial Q (Qb), veh	0	0	0	0	0	0	0	0	0	0	0	0
Lane Width Adj.	1.00	1.00	1.00	1.00	1.00	1.00	1.00	1.00	1.00	1.00	1.00	1.00
Ped-Bike Adj(A_pbT)	1.00		1.00	1.00		1.00	1.00		1.00	1.00		1.00
Parking Bus, Adj	1.00	1.00	1.00	1.00	1.00	1.00	1.00	1.00	1.00	1.00	1.00	1.00
Work Zone On Approach	No			No			No			No		
Adj Sat Flow, veh/h/ln	1856	1856	1856	1856	1856	1856	1856	1856	1856	1856	1856	1856
Adj Flow Rate, veh/h	253	463	214	182	237	171	206	1195	278	299	1206	288
Peak Hour Factor	0.97	0.97	0.97	0.97	0.97	0.97	0.97	0.97	0.97	0.97	0.97	0.97
Percent Heavy Veh, %	3	3	3	3	3	3	3	3	3	3	3	3
Cap, veh/h	325	496	228	220	360	249	283	2330	723	321	2466	765
Arrive On Green	0.13	0.21	0.21	0.10	0.18	0.18	0.07	0.46	0.46	0.10	0.49	0.49
Sat Flow, veh/h	1767	2347	1077	1767	1991	1379	1767	5066	1572	1767	5066	1572
Grp Volume(v), veh/h	253	347	330	182	209	199	206	1195	278	299	1206	288
Grp Sat Flow(s),veh/h/ln	1767	1763	1662	1767	1763	1607	1767	1689	1572	1767	1689	1572
Q Serve(g_s), s	20.6	34.8	35.2	15.0	19.8	20.9	11.1	30.0	20.9	16.0	28.9	20.7
Cycle Q Clear(g_c), s	20.6	34.8	35.2	15.0	19.8	20.9	11.1	30.0	20.9	16.0	28.9	20.7
Prop In Lane	1.00		0.65	1.00		0.86	1.00		1.00	1.00		1.00
Lane Grp Cap(c), veh/h	325	373	351	220	318	290	283	2330	723	321	2466	765
V/C Ratio(X)	0.78	0.93	0.94	0.83	0.66	0.69	0.73	0.51	0.38	0.93	0.49	0.38
Avail Cap(c_a), veh/h	338	392	369	288	392	357	340	2330	723	331	2466	765
HCM Platoon Ratio	1.00	1.00	1.00	1.00	1.00	1.00	1.00	1.00	1.00	1.00	1.00	1.00
Upstream Filter(I)	1.00	1.00	1.00	1.00	1.00	1.00	1.00	1.00	1.00	1.00	1.00	1.00
Uniform Delay (d), s/veh	51.1	69.7	69.9	55.4	68.5	69.0	26.1	34.3	31.9	30.7	31.1	29.0
Incr Delay (d2), s/veh	10.1	27.3	30.4	12.8	1.5	2.5	4.5	0.8	1.5	31.0	0.7	1.4
Initial Q Delay(d3), s/veh	0.0	0.0	0.0	0.0	0.0	0.0	0.0	0.0	0.0	0.0	0.0	0.0
%ile BackOfQ(50%),veh/ln	10.1	18.5	17.9	7.5	9.1	8.8	5.1	12.6	8.4	9.5	12.1	8.3
Unsig. Movement Delay, s/veh												
LnGrp Delay(d), s/veh	61.3	97.0	100.3	68.2	70.0	71.5	30.6	35.2	33.4	61.8	31.8	30.4
LnGrp LOS	E	F	F	E	E	E	C	D	C	E	C	C
Approach Vol, veh/h	930			590			1679			1793		
Approach Delay, s/veh	88.4			69.9			34.3			36.6		
Approach LOS	F			E			C			D		
Timer - Assigned Phs	1	2	3	4	5	6	7	8				
Phs Duration (G+Y+Rc), s	24.0	88.8	23.2	44.0	19.2	93.6	28.7	38.5				
Change Period (Y+Rc), s	6.0	6.0	6.0	6.0	6.0	6.0	6.0	6.0				
Max Green Setting (Gmax), s	19.0	73.0	24.0	40.0	19.0	73.0	24.0	40.0				
Max Q Clear Time (g_c+l1), s	18.0	32.0	17.0	37.2	13.1	30.9	22.6	22.9				
Green Ext Time (p_c), s	0.0	12.5	0.2	0.8	0.1	12.9	0.1	1.4				
Intersection Summary												
HCM 7th Control Delay, s/veh	49.4											
HCM 7th LOS	D											

Intersection							
Int Delay, s/veh	0.3						
Movement	EBL	EBR	NBL	NBT	SBU	SBT	SBR
Lane Configurations							
Traffic Vol, veh/h	3	14	14	1601	9	1625	11
Future Vol, veh/h	3	14	14	1601	9	1625	11
Conflicting Peds, #/hr	0	0	0	0	0	0	0
Sign Control	Stop	Stop	Free	Free	Free	Free	Free
RT Channelized	-	None	-	None	-	-	None
Storage Length	0	-	150	-	100	-	-
Veh in Median Storage, #	2	-	-	0	-	0	-
Grade, %	0	-	-	0	-	0	-
Peak Hour Factor	98	98	98	98	98	98	98
Heavy Vehicles, %	3	3	3	3	3	3	3
Mvmt Flow	3	14	14	1634	9	1658	11

Major/Minor	Minor2	Major1		Major2			
Conflicting Flow All	2364	835	1669	0	1193	-	0
Stage 1	1682	-	-	-	-	-	-
Stage 2	682	-	-	-	-	-	-
Critical Hdwy	5.76	7.16	5.36	-	5.66	-	-
Critical Hdwy Stg 1	6.66	-	-	-	-	-	-
Critical Hdwy Stg 2	6.06	-	-	-	-	-	-
Follow-up Hdwy	3.83	3.93	3.13	-	2.33	-	-
Pot Cap-1 Maneuver	59	265	182	-	340	-	-
Stage 1	90	-	-	-	-	-	-
Stage 2	419	-	-	-	-	-	-
Platoon blocked, %				-		-	-
Mov Cap-1 Maneuver	52	265	182	-	340	-	-
Mov Cap-2 Maneuver	78	-	-	-	-	-	-
Stage 1	83	-	-	-	-	-	-
Stage 2	408	-	-	-	-	-	-

Approach	EB	NB	SB
HCM Control Delay, s/v26.24		0.23	0.09
HCM LOS	D		

Minor Lane/Major Mvmt	NBL	NBT	EBLn1	SBU	SBT	SBR
Capacity (veh/h)	182	-	187	340	-	-
HCM Lane V/C Ratio	0.079	-	0.093	0.027	-	-
HCM Control Delay (s/veh)	26.5	-	26.2	15.9	-	-
HCM Lane LOS	D	-	D	C	-	-
HCM 95th %tile Q(veh)	0.3	-	0.3	0.1	-	-

Geosynergy Lake Fill
3: NW 31 AVENUE & NW 14 STREET

No Build Conditions 2027
Timing Plan: AM Peak Hour

						
Lane Group	EBL	EBR	NBL	NBT	SBU	SBT
Lane Configurations						
Traffic Volume (vph)	57	97	56	1598	23	1635
Future Volume (vph)	57	97	56	1598	23	1635
Lane Group Flow (vph)	59	100	58	1647	24	1739
Turn Type	Prot	Perm	pm+pt	NA	Perm	NA
Protected Phases	4		5	2		6
Permitted Phases		4	2		6	
Detector Phase	4	4	5	2	6	6
Switch Phase						
Minimum Initial (s)	6.0	6.0	4.0	12.0	12.0	12.0
Minimum Split (s)	22.0	22.0	10.0	22.0	22.0	22.0
Total Split (s)	37.0	37.0	15.0	53.0	38.0	38.0
Total Split (%)	41.1%	41.1%	16.7%	58.9%	42.2%	42.2%
Yellow Time (s)	4.0	4.0	4.0	4.0	4.0	4.0
All-Red Time (s)	2.0	2.0	2.0	2.0	2.0	2.0
Lost Time Adjust (s)	0.0	0.0	0.0	0.0	0.0	0.0
Total Lost Time (s)	6.0	6.0	6.0	6.0	6.0	6.0
Lead/Lag			Lead		Lag	Lag
Lead-Lag Optimize?			Yes		Yes	Yes
Recall Mode	None	None	None	C-Max	C-Max	C-Max
v/c Ratio	0.39	0.44	0.25	0.39	0.12	0.47
Control Delay (s/veh)	45.8	14.6	5.3	2.7	4.3	6.5
Queue Delay	0.0	0.0	0.0	0.0	0.0	0.0
Total Delay (s/veh)	45.8	14.6	5.3	2.7	4.3	6.5
Queue Length 50th (ft)	32	0	3	30	3	430
Queue Length 95th (ft)	69	45	m7	m65	m7	120
Internal Link Dist (ft)	1833			2340		1770
Turn Bay Length (ft)			190		455	
Base Capacity (vph)	603	605	301	4130	185	3627
Starvation Cap Reductn	0	0	0	0	0	0
Spillback Cap Reductn	0	0	0	0	0	0
Storage Cap Reductn	0	0	0	0	0	0
Reduced v/c Ratio	0.10	0.17	0.19	0.40	0.13	0.48

Intersection Summary

Cycle Length: 90

Actuated Cycle Length: 90

Offset: 24 (27%), Referenced to phase 2:NBTL and 6:SBTU, Start of Yellow

Natural Cycle: 60

Control Type: Actuated-Coordinated

m Volume for 95th percentile queue is metered by upstream signal.

Splits and Phases: 3: NW 31 AVENUE & NW 14 STREET



Geosynergy Lake Fill
3: NW 31 AVENUE & NW 14 STREET

No Build Conditions 2027
Timing Plan: AM Peak Hour

							
Movement	EBL	EBR	NBL	NBT	SBU	SBT	SBR
Lane Configurations							
Traffic Volume (vph)	57	97	56	1598	23	1635	51
Future Volume (vph)	57	97	56	1598	23	1635	51
Ideal Flow (vphpl)	1900	1900	1900	1900	1900	1900	1900
Total Lost time (s)	6.0	6.0	6.0	6.0	6.0	6.0	
Lane Util. Factor	1.00	1.00	1.00	0.91	1.00	0.91	
Frt	1.00	0.85	1.00	1.00	1.00	0.99	
Flt Protected	0.95	1.00	0.95	1.00	0.95	1.00	
Satd. Flow (prot)	1752	1568	1752	5036	1752	5013	
Flt Permitted	0.95	1.00	0.09	1.00	0.13	1.00	
Satd. Flow (perm)	1752	1568	178	5036	256	5013	
Peak-hour factor, PHF	0.97	0.97	0.97	0.97	0.97	0.97	0.97
Adj. Flow (vph)	59	100	58	1647	24	1686	53
RTOR Reduction (vph)	0	93	0	0	0	2	0
Lane Group Flow (vph)	59	7	58	1647	24	1737	0
Turn Type	Prot	Perm	pm+pt	NA	Perm	NA	
Protected Phases	4		5	2		6	
Permitted Phases		4	2		6		
Actuated Green, G (s)	6.6	6.6	71.4	71.4	61.5	61.5	
Effective Green, g (s)	6.6	6.6	71.4	71.4	61.5	61.5	
Actuated g/C Ratio	0.07	0.07	0.79	0.79	0.68	0.68	
Clearance Time (s)	6.0	6.0	6.0	6.0	6.0	6.0	
Vehicle Extension (s)	2.0	2.0	1.5	3.0	3.0	3.0	
Lane Grp Cap (vph)	128	114	209	3995	174	3425	
v/s Ratio Prot	c0.03		0.01	c0.33		c0.35	
v/s Ratio Perm		0.00	0.21		0.09		
v/c Ratio	0.46	0.06	0.27	0.41	0.13	0.50	
Uniform Delay, d1	39.9	38.8	3.7	2.8	4.9	6.9	
Progression Factor	1.00	1.00	1.36	0.86	0.44	0.86	
Incremental Delay, d2	0.9	0.0	0.1	0.2	1.4	0.4	
Delay (s)	40.9	38.9	5.3	2.6	3.6	6.4	
Level of Service	D	D	A	A	A	A	
Approach Delay (s/veh)	39.6			2.7		6.4	
Approach LOS	D			A		A	
Intersection Summary							
HCM 2000 Control Delay (s/veh)			6.2		HCM 2000 Level of Service		A
HCM 2000 Volume to Capacity ratio			0.52				
Actuated Cycle Length (s)			90.0		Sum of lost time (s)		18.0
Intersection Capacity Utilization			60.9%		ICU Level of Service		B
Analysis Period (min)			15				
c Critical Lane Group							

Geosynergy Lake Fill
4: NW 31 AVENUE & SUNRISE BOULEVARD

No Build Conditions 2027
Timing Plan: AM Peak Hour

											
Lane Group	EBL	EBT	WBL	WBT	WBR	NBL	NBT	NBR	SBL	SBT	SBR
Lane Configurations	 	  	 	  		 	  		 	  	
Traffic Volume (vph)	478	1634	131	911	279	230	794	91	223	854	421
Future Volume (vph)	478	1634	131	911	279	230	794	91	223	854	421
Lane Group Flow (vph)	488	2122	134	930	285	235	810	93	228	871	430
Turn Type	Prot	NA	Prot	NA	Perm	Prot	NA	Perm	Prot	NA	Perm
Protected Phases	1	6	5	2		7	4		3	8	
Permitted Phases					2			4			8
Detector Phase	1	6	5	2	2	7	4	4	3	8	8
Switch Phase											
Minimum Initial (s)	5.0	10.0	5.0	10.0	10.0	5.0	6.0	6.0	5.0	6.0	6.0
Minimum Split (s)	12.0	23.0	12.0	23.0	23.0	12.0	23.0	23.0	12.0	23.0	23.0
Total Split (s)	34.0	88.0	22.0	76.0	76.0	26.0	46.0	46.0	24.0	44.0	44.0
Total Split (%)	18.9%	48.9%	12.2%	42.2%	42.2%	14.4%	25.6%	25.6%	13.3%	24.4%	24.4%
Yellow Time (s)	5.0	5.0	5.0	5.0	5.0	5.0	5.0	5.0	5.0	5.0	5.0
All-Red Time (s)	2.0	2.0	2.0	2.0	2.0	2.0	2.0	2.0	2.0	2.0	2.0
Lost Time Adjust (s)	0.0	0.0	0.0	0.0	0.0	0.0	0.0	0.0	0.0	0.0	0.0
Total Lost Time (s)	7.0	7.0	7.0	7.0	7.0	7.0	7.0	7.0	7.0	7.0	7.0
Lead/Lag	Lead	Lag	Lead	Lag	Lag	Lead	Lag	Lag	Lead	Lag	Lag
Lead-Lag Optimize?	Yes	Yes	Yes	Yes	Yes	Yes	Yes	Yes	Yes	Yes	Yes
Recall Mode	None	C-Max	None	C-Max	C-Max	None	Max	Max	None	None	None
v/c Ratio	0.96	0.91	0.64	0.48	0.37	0.78	0.70	0.19	0.80	0.77	0.80
Control Delay (s/veh)	106.0	49.9	96.7	42.9	7.1	98.2	68.3	0.9	84.5	68.0	43.2
Queue Delay	0.0	0.0	0.0	0.0	0.0	0.0	0.0	0.0	0.0	0.0	0.0
Total Delay (s/veh)	106.0	49.9	96.7	42.9	7.1	98.2	68.3	0.9	84.5	68.0	43.2
Queue Length 50th (ft)	300	829	81	304	21	142	328	0	144	363	258
Queue Length 95th (ft)	#417	932	119	349	92	191	384	0	195	429	#358
Internal Link Dist (ft)		2091		2170			820			2340	
Turn Bay Length (ft)	370		435			190		290	295		245
Base Capacity (vph)	510	2328	283	1933	760	358	1144	473	321	1121	537
Starvation Cap Reductn	0	0	0	0	0	0	0	0	0	0	0
Spillback Cap Reductn	0	0	0	0	0	0	0	0	0	0	0
Storage Cap Reductn	0	0	0	0	0	0	0	0	0	0	0
Reduced v/c Ratio	0.96	0.91	0.47	0.48	0.38	0.66	0.71	0.20	0.71	0.78	0.80

Intersection Summary

Cycle Length: 180

Actuated Cycle Length: 180

Offset: 145 (81%), Referenced to phase 2:WBT and 6:EBT, Start of Yellow

Natural Cycle: 90

Control Type: Actuated-Coordinated

95th percentile volume exceeds capacity, queue may be longer.

Queue shown is maximum after two cycles.

Splits and Phases: 4: NW 31 AVENUE & SUNRISE BOULEVARD



Timings

Geosynergy Lake Fill
4: NW 31 AVENUE & SUNRISE BOULEVARD

No Build Conditions 2027
Timing Plan: AM Peak Hour

												
Movement	EBL	EBT	EBR	WBL	WBT	WBR	NBL	NBT	NBR	SBL	SBT	SBR
Lane Configurations												
Traffic Volume (veh/h)	478	1634	446	131	911	279	230	794	91	223	854	421
Future Volume (veh/h)	478	1634	446	131	911	279	230	794	91	223	854	421
Initial Q (Qb), veh	0	0	0	0	0	0	0	0	0	0	0	0
Lane Width Adj.	1.00	1.00	1.00	1.00	1.00	1.00	1.00	1.00	1.00	1.00	1.00	1.00
Ped-Bike Adj(A_pbT)	1.00		1.00	1.00		1.00	1.00		1.00	1.00		1.00
Parking Bus, Adj	1.00	1.00	1.00	1.00	1.00	1.00	1.00	1.00	1.00	1.00	1.00	1.00
Work Zone On Approach	No			No			No			No		
Adj Sat Flow, veh/h/ln	1856	1856	1856	1856	1856	1856	1856	1856	1856	1856	1856	1856
Adj Flow Rate, veh/h	488	1667	455	134	930	285	235	810	93	228	871	430
Peak Hour Factor	0.98	0.98	0.98	0.98	0.98	0.98	0.98	0.98	0.98	0.98	0.98	0.98
Percent Heavy Veh, %	3	3	3	3	3	3	3	3	3	3	3	3
Cap, veh/h	514	1990	533	172	2030	630	273	1098	341	264	1085	337
Arrive On Green	0.15	0.50	0.50	0.05	0.40	0.40	0.08	0.22	0.22	0.10	0.28	0.28
Sat Flow, veh/h	3428	3975	1065	3428	5066	1572	3428	5066	1572	3428	5066	1572
Grp Volume(v), veh/h	488	1411	711	134	930	285	235	810	93	228	871	430
Grp Sat Flow(s),veh/h/ln	1714	1689	1664	1714	1689	1572	1714	1689	1572	1714	1689	1572
Q Serve(g_s), s	25.4	64.5	67.0	7.0	24.3	23.9	12.2	26.8	8.9	11.8	28.7	38.6
Cycle Q Clear(g_c), s	25.4	64.5	67.0	7.0	24.3	23.9	12.2	26.8	8.9	11.8	28.7	38.6
Prop In Lane	1.00		0.64	1.00		1.00	1.00		1.00	1.00		1.00
Lane Grp Cap(c), veh/h	514	1691	833	172	2030	630	273	1098	341	264	1085	337
V/C Ratio(X)	0.95	0.83	0.85	0.78	0.46	0.45	0.86	0.74	0.27	0.86	0.80	1.28
Avail Cap(c_a), veh/h	514	1691	833	286	2030	630	362	1098	341	324	1085	337
HCM Platoon Ratio	1.00	1.00	1.00	1.00	1.00	1.00	1.00	1.00	1.00	1.33	1.33	1.33
Upstream Filter(I)	1.00	1.00	1.00	1.00	1.00	1.00	1.00	1.00	1.00	0.87	0.87	0.87
Uniform Delay (d), s/veh	75.8	38.6	39.2	84.5	39.6	39.5	81.9	65.7	58.7	79.8	60.8	64.4
Incr Delay (d2), s/veh	27.1	5.0	10.8	2.9	0.7	2.3	12.2	4.5	2.0	13.8	3.7	143.2
Initial Q Delay(d3), s/veh	0.0	0.0	0.0	0.0	0.0	0.0	0.0	0.0	0.0	0.0	0.0	0.0
%ile BackOfQ(50%),veh/ln	13.0	27.1	29.0	3.1	10.2	9.8	5.9	12.0	3.7	5.6	12.3	28.3
Unsig. Movement Delay, s/veh												
LnGrp Delay(d), s/veh	102.9	43.6	50.0	87.4	40.3	41.8	94.0	70.2	60.7	93.7	64.5	207.5
LnGrp LOS	F	D	D	F	D	D	F	E	E	F	E	F
Approach Vol, veh/h	2610		1349			1138			1529			
Approach Delay, s/veh	56.4		45.3			74.3			109.1			
Approach LOS	E		D			E			F			
Timer - Assigned Phs	1	2	3	4	5	6	7	8				
Phs Duration (G+Y+Rc), s	34.0	79.1	20.9	46.0	16.0	97.1	21.3	45.6				
Change Period (Y+Rc), s	7.0	7.0	7.0	7.0	7.0	7.0	7.0	7.0				
Max Green Setting (Gmax), s	27.0	69.0	17.0	39.0	15.0	81.0	19.0	37.0				
Max Q Clear Time (g_c+l1), s	27.4	26.3	13.8	28.8	9.0	69.0	14.2	40.6				
Green Ext Time (p_c), s	0.0	8.5	0.1	3.2	0.1	9.5	0.1	0.0				
Intersection Summary												
HCM 7th Control Delay, s/veh	69.4											
HCM 7th LOS	E											

Geosynergy Lake Fill
1: NW 31 AVENUE & NW 19 STREET

No Build Conditions 2027

Timing Plan: PM Peak Hour

										
Lane Group	EBL	EBT	WBL	WBT	NBL	NBT	NBR	SBL	SBT	SBR
Lane Configurations										
Traffic Volume (vph)	192	355	245	574	270	1296	208	209	1360	397
Future Volume (vph)	192	355	245	574	270	1296	208	209	1360	397
Lane Group Flow (vph)	198	532	253	788	278	1336	214	215	1402	409
Turn Type	pm+pt	NA	pm+pt	NA	pm+pt	NA	Perm	pm+pt	NA	Perm
Protected Phases	7	4	3	8	5	2		1	6	
Permitted Phases	4		8		2		2	6		6
Detector Phase	7	4	3	8	5	2	2	1	6	6
Switch Phase										
Minimum Initial (s)	4.0	6.0	4.0	6.0	4.0	10.0	10.0	4.0	10.0	10.0
Minimum Split (s)	12.0	22.0	10.0	22.0	10.0	22.0	22.0	10.0	22.0	22.0
Total Split (s)	30.0	46.0	30.0	46.0	25.0	79.0	79.0	25.0	79.0	79.0
Total Split (%)	16.7%	25.6%	16.7%	25.6%	13.9%	43.9%	43.9%	13.9%	43.9%	43.9%
Yellow Time (s)	4.0	4.0	4.0	4.0	4.0	4.0	4.0	4.0	4.0	4.0
All-Red Time (s)	2.0	2.0	2.0	2.0	2.0	2.0	2.0	2.0	2.0	2.0
Lost Time Adjust (s)	0.0	0.0	0.0	0.0	0.0	0.0	0.0	0.0	0.0	0.0
Total Lost Time (s)	6.0	6.0	6.0	6.0	6.0	6.0	6.0	6.0	6.0	6.0
Lead/Lag	Lead	Lag	Lead	Lag	Lead	Lag	Lag	Lead	Lag	Lag
Lead-Lag Optimize?	Yes	Yes	Yes	Yes	Yes	Yes	Yes	Yes	Yes	Yes
Recall Mode	None	None	None	None	None	C-Max	C-Max	None	C-Max	C-Max
v/c Ratio	0.81	0.65	0.79	0.95	1.10	0.63	0.27	0.87	0.68	0.54
Control Delay (s/veh)	74.4	62.8	58.6	86.1	144.4	35.9	11.0	64.8	46.2	22.2
Queue Delay	0.0	0.0	0.0	0.0	0.0	0.0	0.0	0.0	0.0	0.0
Total Delay (s/veh)	74.4	62.8	58.6	86.1	144.4	35.9	11.0	64.8	46.2	22.2
Queue Length 50th (ft)	181	287	214	481	~299	292	53	145	499	184
Queue Length 95th (ft)	278	358	#299	#648	#508	327	90	#281	553	296
Internal Link Dist (ft)		1461		1340		942			570	
Turn Bay Length (ft)	215				300		300	270		165
Base Capacity (vph)	274	809	337	826	251	2104	766	268	2042	756
Starvation Cap Reductn	0	0	0	0	0	0	0	0	0	0
Spillback Cap Reductn	0	0	0	0	0	0	0	0	0	0
Storage Cap Reductn	0	0	0	0	0	0	0	0	0	0
Reduced v/c Ratio	0.72	0.66	0.75	0.95	1.11	0.63	0.28	0.80	0.69	0.54

Intersection Summary

Cycle Length: 180

Actuated Cycle Length: 180

Offset: 49 (27%), Referenced to phase 2:NBTL and 6:SBTL, Start of Yellow

Natural Cycle: 90

Control Type: Actuated-Coordinated


~ Volume exceeds capacity, queue is theoretically infinite.

Queue shown is maximum after two cycles.

95th percentile volume exceeds capacity, queue may be longer.

Queue shown is maximum after two cycles.

Splits and Phases: 1: NW 31 AVENUE & NW 19 STREET

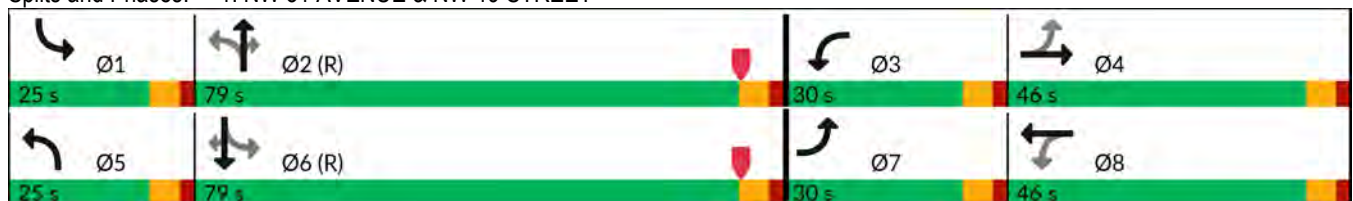

Geosynergy Lake Fill
1: NW 31 AVENUE & NW 19 STREET

No Build Conditions 2027

Timing Plan: PM Peak Hour

												
Movement	EBL	EBT	EBR	WBL	WBT	WBR	NBL	NBT	NBR	SBL	SBT	SBR
Lane Configurations												
Traffic Volume (veh/h)	192	355	161	245	574	190	270	1296	208	209	1360	397
Future Volume (veh/h)	192	355	161	245	574	190	270	1296	208	209	1360	397
Initial Q (Qb), veh	0	0	0	0	0	0	0	0	0	0	0	0
Lane Width Adj.	1.00	1.00	1.00	1.00	1.00	1.00	1.00	1.00	1.00	1.00	1.00	1.00
Ped-Bike Adj(A_pbT)	1.00		1.00	1.00		1.00	1.00		1.00	1.00		1.00
Parking Bus, Adj	1.00	1.00	1.00	1.00	1.00	1.00	1.00	1.00	1.00	1.00	1.00	1.00
Work Zone On Approach	No			No			No			No		
Adj Sat Flow, veh/h/ln	1856	1856	1856	1856	1856	1856	1856	1856	1856	1856	1856	1856
Adj Flow Rate, veh/h	198	366	166	253	592	196	278	1336	214	215	1402	409
Peak Hour Factor	0.97	0.97	0.97	0.97	0.97	0.97	0.97	0.97	0.97	0.97	0.97	0.97
Percent Heavy Veh, %	3	3	3	3	3	3	3	3	3	3	3	3
Cap, veh/h	218	470	210	303	579	191	284	2357	732	260	2220	689
Arrive On Green	0.10	0.20	0.20	0.12	0.22	0.22	0.07	0.31	0.31	0.08	0.44	0.44
Sat Flow, veh/h	1767	2370	1058	1767	2603	860	1767	5066	1572	1767	5066	1572
Grp Volume(v), veh/h	198	271	261	253	400	388	278	1336	214	215	1402	409
Grp Sat Flow(s),veh/h/ln	1767	1763	1665	1767	1763	1701	1767	1689	1572	1767	1689	1572
Q Serve(g_s), s	15.9	26.2	26.9	20.3	40.0	40.0	18.3	39.7	18.6	12.0	38.7	35.5
Cycle Q Clear(g_c), s	15.9	26.2	26.9	20.3	40.0	40.0	18.3	39.7	18.6	12.0	38.7	35.5
Prop In Lane	1.00		0.64	1.00		0.51	1.00		1.00	1.00		1.00
Lane Grp Cap(c), veh/h	218	350	330	303	392	378	284	2357	732	260	2220	689
V/C Ratio(X)	0.91	0.77	0.79	0.84	1.02	1.03	0.98	0.57	0.29	0.83	0.63	0.59
Avail Cap(c_a), veh/h	276	392	370	318	392	378	284	2357	732	308	2220	689
HCM Platoon Ratio	1.00	1.00	1.00	1.00	1.00	1.00	0.67	0.67	0.67	1.00	1.00	1.00
Upstream Filter(I)	1.00	1.00	1.00	1.00	1.00	1.00	1.00	1.00	1.00	1.00	1.00	1.00
Uniform Delay (d), s/veh	53.3	68.3	68.6	50.8	70.0	70.0	47.5	46.8	39.5	32.9	39.3	38.4
Incr Delay (d2), s/veh	26.4	7.1	8.7	16.3	51.3	52.9	47.4	1.0	1.0	12.8	1.4	3.7
Initial Q Delay(d3), s/veh	0.0	0.0	0.0	0.0	0.0	0.0	0.0	0.0	0.0	0.0	0.0	0.0
%ile BackOfQ(50%),veh/ln	8.7	12.5	12.2	10.4	23.6	22.9	17.0	17.7	7.8	6.1	16.4	14.5
Unsig. Movement Delay, s/veh												
LnGrp Delay(d), s/veh	79.7	75.5	77.3	67.1	121.3	122.9	94.9	47.8	40.5	45.7	40.7	42.1
LnGrp LOS	E	E	E	E	F	F	F	D	D	D	D	D
Approach Vol, veh/h	730			1041			1828			2026		
Approach Delay, s/veh	77.3			108.7			54.1			41.5		
Approach LOS	E			F			D			D		
Timer - Assigned Phs	1	2	3	4	5	6	7	8				
Phs Duration (G+Y+Rc), s	20.1	89.7	28.4	41.7	25.0	84.9	24.1	46.0				
Change Period (Y+Rc), s	6.0	6.0	6.0	6.0	6.0	6.0	6.0	6.0				
Max Green Setting (Gmax), s	19.0	73.0	24.0	40.0	19.0	73.0	24.0	40.0				
Max Q Clear Time (g_c+I1), s	14.0	41.7	22.3	28.9	20.3	40.7	17.9	42.0				
Green Ext Time (p_c), s	0.1	12.9	0.1	1.6	0.0	15.1	0.2	0.0				
Intersection Summary												
HCM 7th Control Delay, s/veh	62.7											
HCM 7th LOS	E											

Geosynergy Lake Fill
2: NW 31 AVENUE & NW 17 STREET

No Build Conditions 2027
Timing Plan: PM Peak Hour

Intersection							
Int Delay, s/veh	0.4						
Movement	EBL	EBR	NBL	NBT	SBU	SBT	SBR
Lane Configurations							
Traffic Vol, veh/h	7	11	9	1736	7	1800	4
Future Vol, veh/h	7	11	9	1736	7	1800	4
Conflicting Peds, #/hr	0	0	0	0	0	0	0
Sign Control	Stop	Stop	Free	Free	Free	Free	Free
RT Channelized	-	None	-	None	-	-	None
Storage Length	0	-	150	-	100	-	-
Veh in Median Storage, #	2	-	-	0	-	0	-
Grade, %	0	-	-	0	-	0	-
Peak Hour Factor	94	94	94	94	94	94	94
Heavy Vehicles, %	3	3	3	3	3	3	3
Mvmt Flow	7	12	10	1847	7	1915	4

Major/Minor	Minor2	Major1		Major2			
Conflicting Flow All	2690	960	1919	0	1348	-	0
Stage 1	1932	-	-	-	-	-	-
Stage 2	758	-	-	-	-	-	-
Critical Hdwy	5.76	7.16	5.36	-	5.66	-	-
Critical Hdwy Stg 1	6.66	-	-	-	-	-	-
Critical Hdwy Stg 2	6.06	-	-	-	-	-	-
Follow-up Hdwy	3.83	3.93	3.13	-	2.33	-	-
Pot Cap-1 Maneuver	39	219	136	-	278	-	-
Stage 1	62	-	-	-	-	-	-
Stage 2	382	-	-	-	-	-	-
Platoon blocked, %				-		-	-
Mov Cap-1 Maneuver	35	219	136	-	278	-	-
Mov Cap-2 Maneuver	55	-	-	-	-	-	-
Stage 1	58	-	-	-	-	-	-
Stage 2	372	-	-	-	-	-	-

Approach	EB	NB	SB
HCM Control Delay, s/v48.77		0.17	0.07
HCM LOS	E		

Minor Lane/Major Mvmt	NBL	NBT	EBLn1	SBU	SBT	SBR
Capacity (veh/h)	136	-	101	278	-	-
HCM Lane V/C Ratio	0.071	-	0.189	0.027	-	-
HCM Control Delay (s/veh)	33.5	-	48.8	18.3	-	-
HCM Lane LOS	D	-	E	C	-	-
HCM 95th %tile Q(veh)	0.2	-	0.7	0.1	-	-

Geosynergy Lake Fill
3: NW 31 AVENUE & NW 14 STREET

No Build Conditions 2027
Timing Plan: PM Peak Hour

						
Lane Group	EBL	EBR	NBL	NBT	SBU	SBT
Lane Configurations						
Traffic Volume (vph)	41	62	86	1783	32	1777
Future Volume (vph)	41	62	86	1783	32	1777
Lane Group Flow (vph)	44	66	91	1897	34	1940
Turn Type	Prot	Perm	pm+pt	NA	Perm	NA
Protected Phases	4		5	2		6
Permitted Phases		4	2		6	
Detector Phase	4	4	5	2	6	6
Switch Phase						
Minimum Initial (s)	6.0	6.0	4.0	12.0	12.0	12.0
Minimum Split (s)	22.0	22.0	10.0	22.0	22.0	22.0
Total Split (s)	45.0	45.0	15.0	135.0	120.0	120.0
Total Split (%)	25.0%	25.0%	8.3%	75.0%	66.7%	66.7%
Yellow Time (s)	4.0	4.0	4.0	4.0	4.0	4.0
All-Red Time (s)	2.0	2.0	2.0	2.0	2.0	2.0
Lost Time Adjust (s)	0.0	0.0	0.0	0.0	0.0	0.0
Total Lost Time (s)	6.0	6.0	6.0	6.0	6.0	6.0
Lead/Lag			Lead		Lag	Lag
Lead-Lag Optimize?			Yes		Yes	Yes
Recall Mode	None	None	None	C-Max	C-Max	C-Max
v/c Ratio	0.50	0.46	0.47	0.42	0.21	0.47
Control Delay (s/veh)	101.2	26.6	17.5	5.6	3.7	1.6
Queue Delay	0.0	0.0	0.0	0.0	0.0	0.0
Total Delay (s/veh)	101.2	26.6	17.5	5.6	3.7	1.6
Queue Length 50th (ft)	52	0	31	249	2	36
Queue Length 95th (ft)	99	54	m65	m269	m4	59
Internal Link Dist (ft)	1833			2340		1770
Turn Bay Length (ft)			190		455	
Base Capacity (vph)	379	391	220	4445	160	4103
Starvation Cap Reductn	0	0	0	0	0	0
Spillback Cap Reductn	0	0	0	0	0	0
Storage Cap Reductn	0	0	0	0	0	0
Reduced v/c Ratio	0.12	0.17	0.41	0.43	0.21	0.47

Intersection Summary

Cycle Length: 180

Actuated Cycle Length: 180

Offset: 166 (92%), Referenced to phase 2:NBTL and 6:SBTU, Start of Yellow

Natural Cycle: 60

Control Type: Actuated-Coordinated

m Volume for 95th percentile queue is metered by upstream signal.

Splits and Phases: 3: NW 31 AVENUE & NW 14 STREET



Geosynergy Lake Fill
3: NW 31 AVENUE & NW 14 STREET

No Build Conditions 2027
Timing Plan: PM Peak Hour

							
Movement	EBL	EBR	NBL	NBT	SBU	SBT	SBR
Lane Configurations							
Traffic Volume (vph)	41	62	86	1783	32	1777	47
Future Volume (vph)	41	62	86	1783	32	1777	47
Ideal Flow (vphpl)	1900	1900	1900	1900	1900	1900	1900
Total Lost time (s)	6.0	6.0	6.0	6.0	6.0	6.0	
Lane Util. Factor	1.00	1.00	1.00	0.91	1.00	0.91	
Frt	1.00	0.85	1.00	1.00	1.00	0.99	
Flt Protected	0.95	1.00	0.95	1.00	0.95	1.00	
Satd. Flow (prot)	1752	1568	1752	5036	1752	5016	
Flt Permitted	0.95	1.00	0.08	1.00	0.10	1.00	
Satd. Flow (perm)	1752	1568	161	5036	195	5016	
Peak-hour factor, PHF	0.94	0.94	0.94	0.94	0.94	0.94	0.94
Adj. Flow (vph)	44	66	91	1897	34	1890	50
RTOR Reduction (vph)	0	63	0	0	0	1	0
Lane Group Flow (vph)	44	3	91	1897	34	1939	0
Turn Type	Prot	Perm	pm+pt	NA	Perm	NA	
Protected Phases	4		5	2		6	
Permitted Phases		4	2		6		
Actuated Green, G (s)	9.1	9.1	158.9	158.9	147.3	147.3	
Effective Green, g (s)	9.1	9.1	158.9	158.9	147.3	147.3	
Actuated g/C Ratio	0.05	0.05	0.88	0.88	0.82	0.82	
Clearance Time (s)	6.0	6.0	6.0	6.0	6.0	6.0	
Vehicle Extension (s)	2.0	2.0	1.5	3.0	3.0	3.0	
Lane Grp Cap (vph)	88	79	191	4445	159	4104	
v/s Ratio Prot	c0.03		0.01	c0.38		0.39	
v/s Ratio Perm		0.00	c0.41		0.17		
v/c Ratio	0.50	0.04	0.47	0.42	0.21	0.47	
Uniform Delay, d1	83.2	81.3	3.7	1.9	3.6	4.8	
Progression Factor	1.00	1.00	8.03	2.60	0.30	0.26	
Incremental Delay, d2	1.6	0.0	0.4	0.2	2.3	0.3	
Delay (s)	84.8	81.3	30.7	5.3	3.4	1.5	
Level of Service	F	F	C	A	A	A	
Approach Delay (s/veh)	82.7			6.5		1.6	
Approach LOS	F			A		A	
Intersection Summary							
HCM 2000 Control Delay (s/veh)			6.2		HCM 2000 Level of Service		A
HCM 2000 Volume to Capacity ratio			0.49				
Actuated Cycle Length (s)			180.0		Sum of lost time (s)		18.0
Intersection Capacity Utilization			64.5%		ICU Level of Service		C
Analysis Period (min)			15				
c Critical Lane Group							

Geosynergy Lake Fill
4: NW 31 AVENUE & SUNRISE BOULEVARD

No Build Conditions 2027
Timing Plan: PM Peak Hour

											
Lane Group	EBL	EBT	WBL	WBT	WBR	NBL	NBT	NBR	SBL	SBT	SBR
Lane Configurations	 	  	 	  	 	 	  	 	 	  	 
Traffic Volume (vph)	463	1433	183	1614	293	360	917	128	259	928	545
Future Volume (vph)	463	1433	183	1614	293	360	917	128	259	928	545
Lane Group Flow (vph)	472	1836	187	1647	299	367	936	131	264	947	556
Turn Type	Prot	NA	Prot	NA	Perm	Prot	NA	Perm	Prot	NA	Perm
Protected Phases	1	6	5	2		7	4		3	8	
Permitted Phases					2			4			8
Detector Phase	1	6	5	2	2	7	4	4	3	8	8
Switch Phase											
Minimum Initial (s)	5.0	10.0	5.0	10.0	10.0	5.0	6.0	6.0	5.0	6.0	6.0
Minimum Split (s)	12.0	23.0	12.0	23.0	23.0	12.0	23.0	23.0	12.0	23.0	23.0
Total Split (s)	30.0	84.0	24.0	78.0	78.0	25.0	42.0	42.0	30.0	47.0	47.0
Total Split (%)	16.7%	46.7%	13.3%	43.3%	43.3%	13.9%	23.3%	23.3%	16.7%	26.1%	26.1%
Yellow Time (s)	5.0	5.0	5.0	5.0	5.0	5.0	5.0	5.0	5.0	5.0	5.0
All-Red Time (s)	2.0	2.0	2.0	2.0	2.0	2.0	2.0	2.0	2.0	2.0	2.0
Lost Time Adjust (s)	0.0	0.0	0.0	0.0	0.0	0.0	0.0	0.0	0.0	0.0	0.0
Total Lost Time (s)	7.0	7.0	7.0	7.0	7.0	7.0	7.0	7.0	7.0	7.0	7.0
Lead/Lag	Lead	Lag	Lead	Lag	Lag	Lead	Lag	Lag	Lead	Lag	Lag
Lead-Lag Optimize?	Yes	Yes	Yes	Yes	Yes	Yes	Yes	Yes	Yes	Yes	Yes
Recall Mode	None	C-Max	None	C-Max	C-Max	None	Max	Max	None	None	None
v/c Ratio	1.08	0.83	0.72	0.82	0.41	1.07	0.83	0.29	0.78	0.84	1.14
Control Delay (s/veh)	138.5	47.3	97.5	53.5	16.5	143.8	73.9	13.4	123.3	63.1	116.0
Queue Delay	0.0	0.0	0.0	0.0	0.0	0.0	0.0	0.0	0.0	0.0	0.0
Total Delay (s/veh)	138.5	47.3	97.5	53.5	16.5	143.8	73.9	13.4	123.3	63.1	116.0
Queue Length 50th (ft)	~321	684	113	641	96	~248	391	11	163	292	~580
Queue Length 95th (ft)	#443	772	157	703	182	#361	#493	77	222	391	#577
Internal Link Dist (ft)		2091		2170			820			2340	
Turn Bay Length (ft)	370		435			190		290	295		245
Base Capacity (vph)	434	2203	321	1986	727	340	1123	442	434	1119	486
Starvation Cap Reductn	0	0	0	0	0	0	0	0	0	0	0
Spillback Cap Reductn	0	0	0	0	0	0	0	0	0	0	0
Storage Cap Reductn	0	0	0	0	0	0	0	0	0	0	0
Reduced v/c Ratio	1.09	0.83	0.58	0.83	0.41	1.08	0.83	0.30	0.61	0.85	1.14

Intersection Summary

Cycle Length: 180

Actuated Cycle Length: 180

Offset: 43 (24%), Referenced to phase 2:WBT and 6:EBT, Start of Yellow

Natural Cycle: 130

Control Type: Actuated-Coordinated


~ Volume exceeds capacity, queue is theoretically infinite.

Queue shown is maximum after two cycles.

95th percentile volume exceeds capacity, queue may be longer.

Queue shown is maximum after two cycles.

Splits and Phases: 4: NW 31 AVENUE & SUNRISE BOULEVARD

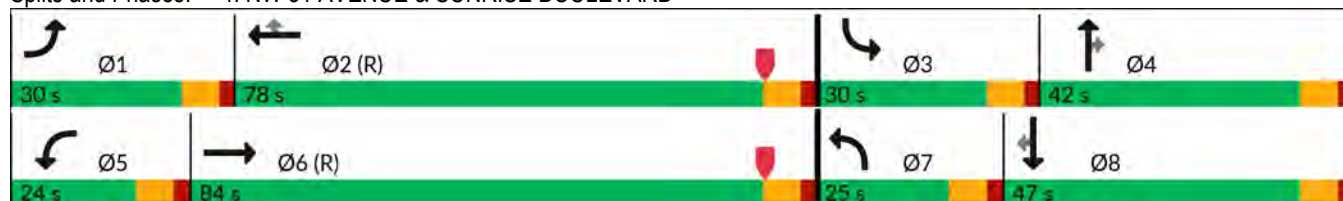

Geosynergy Lake Fill
4: NW 31 AVENUE & SUNRISE BOULEVARD

No Build Conditions 2027
Timing Plan: PM Peak Hour

												
Movement	EBL	EBT	EBR	WBL	WBT	WBR	NBL	NBT	NBR	SBL	SBT	SBR
Lane Configurations	 	  		 	  		 	  		  		
Traffic Volume (veh/h)	463	1433	367	183	1614	293	360	917	128	259	928	545
Future Volume (veh/h)	463	1433	367	183	1614	293	360	917	128	259	928	545
Initial Q (Qb), veh	0	0	0	0	0	0	0	0	0	0	0	0
Lane Width Adj.	1.00	1.00	1.00	1.00	1.00	1.00	1.00	1.00	1.00	1.00	1.00	1.00
Ped-Bike Adj(A_pbT)	1.00		1.00	1.00		1.00	1.00		1.00	1.00		1.00
Parking Bus, Adj	1.00	1.00	1.00	1.00	1.00	1.00	1.00	1.00	1.00	1.00	1.00	1.00
Work Zone On Approach		No			No			No			No	
Adj Sat Flow, veh/h/ln	1856	1856	1856	1856	1856	1856	1856	1856	1856	1856	1856	1856
Adj Flow Rate, veh/h	472	1462	374	187	1647	299	367	936	131	264	947	556
Peak Hour Factor	0.98	0.98	0.98	0.98	0.98	0.98	0.98	0.98	0.98	0.98	0.98	0.98
Percent Heavy Veh, %	3	3	3	3	3	3	3	3	3	3	3	3
Cap, veh/h	438	1838	468	225	1998	620	343	1190	369	300	1126	349
Arrive On Green	0.13	0.46	0.46	0.07	0.39	0.39	0.10	0.23	0.23	0.17	0.44	0.44
Sat Flow, veh/h	3428	4025	1024	3428	5066	1572	3428	5066	1572	3428	5066	1572
Grp Volume(v), veh/h	472	1225	611	187	1647	299	367	936	131	264	947	556
Grp Sat Flow(s),veh/h/ln	1714	1689	1671	1714	1689	1572	1714	1689	1572	1714	1689	1572
Q Serve(g_s), s	23.0	55.7	56.3	9.7	52.5	25.6	18.0	31.2	12.5	13.5	29.9	40.0
Cycle Q Clear(g_c), s	23.0	55.7	56.3	9.7	52.5	25.6	18.0	31.2	12.5	13.5	29.9	40.0
Prop In Lane	1.00		0.61	1.00		1.00	1.00		1.00	1.00		1.00
Lane Grp Cap(c), veh/h	438	1542	763	225	1998	620	343	1190	369	300	1126	349
V/C Ratio(X)	1.08	0.79	0.80	0.83	0.82	0.48	1.07	0.79	0.35	0.88	0.84	1.59
Avail Cap(c_a), veh/h	438	1542	763	324	1998	620	343	1190	369	438	1126	349
HCM Platoon Ratio	1.00	1.00	1.00	1.00	1.00	1.00	1.00	1.00	1.00	2.00	2.00	2.00
Upstream Filter(I)	1.00	1.00	1.00	1.00	1.00	1.00	1.00	1.00	1.00	0.88	0.88	0.88
Uniform Delay (d), s/veh	78.5	41.7	41.9	83.1	48.9	40.8	81.0	64.6	57.5	73.4	47.2	50.0
Incr Delay (d2), s/veh	65.3	4.3	8.6	8.0	4.0	2.7	68.6	5.3	2.7	9.0	5.0	277.7
Initial Q Delay(d3), s/veh	0.0	0.0	0.0	0.0	0.0	0.0	0.0	0.0	0.0	0.0	0.0	0.0
%ile BackOfQ(50%),veh/ln	14.0	23.6	24.5	4.5	22.5	10.5	11.2	14.0	5.3	5.8	11.4	40.5
Unsig. Movement Delay, s/veh												
LnGrp Delay(d), s/veh	143.8	46.0	50.5	91.1	52.9	43.4	149.6	69.9	60.1	82.4	52.2	327.7
LnGrp LOS	F	D	D	F	D	D	F	E	E	F	D	F
Approach Vol, veh/h		2308			2133			1434			1767	
Approach Delay, s/veh		67.2			54.9			89.4			143.4	
Approach LOS		E			D			F			F	
Timer - Assigned Phs	1	2	3	4	5	6	7	8				
Phs Duration (G+Y+Rc), s	30.0	78.0	22.7	49.3	18.8	89.2	25.0	47.0				
Change Period (Y+Rc), s	7.0	7.0	7.0	7.0	7.0	7.0	7.0	7.0				
Max Green Setting (Gmax), s	23.0	71.0	23.0	35.0	17.0	77.0	18.0	40.0				
Max Q Clear Time (g_c+I1), s	25.0	54.5	15.5	33.2	11.7	58.3	20.0	42.0				
Green Ext Time (p_c), s	0.0	10.8	0.2	1.0	0.1	11.8	0.0	0.0				
Intersection Summary												
HCM 7th Control Delay, s/veh			85.6									
HCM 7th LOS			F									

FUTURE BUILD CONDITIONS

Table 5.1 - 2027 Build Intersection Capacity Analysis Summary

Location	Time	Level of Service ^[1]															
		(1) NW 31 Avenue & NW 19 Street		(1) NW 31 Avenue & NW 19 Street ^[2]		(2) NW 31 Avenue & NW 17 Street & North Driveway		(3) NW 31 Avenue & NW 14 Street		(4) NW 31 Avenue & Sunrise Boulevard		(4) NW 31 Avenue & Sunrise Boulevard ^[3]		(5) NW 31 Avenue & Site Driveway		(5) NW 31 Avenue & Site Driveway ^[4]	
		Signalized		Signalized		Unsignalized		Signalized		Signalized		Signalized		Unsignalized		Signalized	
		LOS	Delay	LOS	Delay	LOS	Delay	LOS	Delay	LOS	Delay	LOS	Delay	LOS	Delay	LOS	Delay
EBL	AM	D	53.6	D	49.1	[N/A]		D	40.9	F	168.0	F	168.0	[N/A]		[N/A]	[N/A]
	PM	E	79.4	E	77.9			F	84.8	F	205.6	F	147.0				
EBT	AM	F	119.2	F	81.0					D	44.5	D	44.4				
	PM	F	90.7	E	79.7					D	46.0	E	58.7				
EBR	AM	F	122.8	F	83.0			D	38.9	D	51.1	D	51.0				
	PM	F	95.4	F	82.5			F	81.3	D	50.5	E	66.8				
EB Approach	AM	F	104.2	E	73.8	C	22.5	D	39.6	E	73.3	E	73.2	[N/A]		[N/A]	[N/A]
	PM	F	89.6	F	80.2	C	25.5	F	82.7	F	83.6	F	81.0				
WBL	AM	F	86.4	F	106.2	[N/A]				F	87.4	F	87.4			C	34.3
	PM	F	90.3	E	67.0					F	91.1	F	104.7			D	47.6
WBT	AM	E	64.3	E	62.8					D	40.9	D	40.8				
	PM	F	119.9	F	86.1					D	52.9	F	80.5				
WBR	AM	E	65.2	E	63.7					D	45.5	D	45.5			C	34.3
	PM	F	121.6	F	87.2					D	45.7	E	58.7			D	47.6
WB Approach	AM	E	72.3	E	78.3	C	19.9			D	46.5	D	46.4	F	1701.4	C	34.3
	PM	F	112.8	F	81.5	C	29.0			E	55.1	E	79.2	F	528.5	D	47.6
NBL	AM	D	46.8	D	37.2	[2]		A	6.6	F	94.0	F	94.0	[2]			
	PM	F	221.1	F	96.5			B	17.3	F	149.6	F	115.9				
NBT	AM	D	40.0	B	11.2			A	2.7	E	71.8	E	71.8			C	34.1
	PM	D	49.2	E	65.9			A	6.5	E	78.3	E	63.0			B	10.7
NBR	AM	D	38.2	B	11.7					E	60.7	E	60.7			C	34.1
	PM	D	42.4	E	56.8					E	63.6	D	54.7			B	12.6
NB Approach	AM	D	40.6	B	14.7			A	4.8	E	75.3	E	75.3			C	34.1
	PM	E	79.4	E	70.3			A	6.9	F	94.9	E	75.5			B	11.4
SBL	AM	E	74.0	C	35.0	[2]		A	4.2	F	95.3	F	87.1	[2]		B	18.5
	PM	D	54.5	D	51.9			A	5.0	F	88.5	F	91.9			B	17.3
SBT	AM	D	37.8	D	39.6			A	3.6	E	63.7	D	50.8			A	0.7
	PM	D	41.6	E	62.0			A	2.3	E	61.1	D	47.6			B	10.1
SBR	AM	D	35.3	D	37.0			A	3.6	F	226.2	F	213.9				
	PM	D	42.4	E	64.9			A	2.3	F	473.1	F	339.9				
SB Approach	AM	D	43.2	D	38.5			A	3.6	F	115.3	F	103.3			A	2.8
	PM	D	43.1	E	61.6			A	2.3	F	203.9	F	153.0			B	10.6
Overall	AM	E	57.6	D	42.3	[N/A]		A	4.8	E	77.8	E	75.0	[N/A]		B	18.7
	PM	E	74.1	E	70.6			A	6.6	F	107.7	F	97.3			B	14.3

[1] Delay is average delay per vehicle in seconds

[2] Approach operates under Free-flow conditions

[3] Optimized signal timing without changing cycle length

[4] Analyzed intersection under signalized conditions

LANGAN
ENGINEERING & ENVIRONMENTAL SERVICES

Table 1.2 -2024 Existing Intersection Queue Lengths Summary

Location	Time	95th Percentile Queue Lengths (ft)															
		EBL		EBR		WBL		WBR		NBL		NBR		SBL		SBR	
		Storage (ft)	95 th %tile	Storage (ft)	95 th %tile	Storage (ft)	95 th %tile	Storage (ft)	95 th %tile	Storage (ft)	95 th %tile	Storage (ft)	95 th %tile	Storage (ft)	95 th %tile	Storage (ft)	95 th %tile
(1) NW 31 Avenue & NW 19 Street	AM	215	297'							300	267'	300	167'	270	482'	165	190'
	PM		276'								769'		185'		316'		304'
(2) NW 31 Avenue & NW 17 Street	AM																
	PM																
(3) NW 31 Avenue & NW 14 Street	AM									190	m6'			455	m6'		
	PM										m69'				m6'		
(4) NW 31 Avenue & Sunrise Boulevard	AM	370	558'			435	119'			190	191'	290	0'	295	205'	245	391'
	PM		538'				157'				361'		81'		267'		842'
(5) NW 31 Avenue & South Driveway	AM																
	PM																
(5) NW 31 Avenue & South Driveway ^[1]	AM													100	146'		
	PM														145'		

95th percentile volume exceeds capacity, queue may be longer.

m Volume for 95th percentile queue is metered by upstream signal.

[1] Analyzed intersection under signalized conditions

Geosynergy Lake Fill
1: NW 31 AVENUE & NW 19 STREET

Build Conditions 2027
Timing Plan: AM Peak Hour

										
Lane Group	EBL	EBT	WBL	WBT	NBL	NBT	NBR	SBL	SBT	SBR
Lane Configurations										
Traffic Volume (vph)	245	449	213	230	221	1177	278	290	1246	279
Future Volume (vph)	245	449	213	230	221	1177	278	290	1246	279
Turn Type	pm+pt	NA	pm+pt	NA	pm+pt	NA	Perm	pm+pt	NA	Perm
Protected Phases	7	4	3	8	5	2		1	6	
Permitted Phases	4		8		2		2	6		6
Detector Phase	7	4	3	8	5	2	2	1	6	6
Switch Phase										
Minimum Initial (s)	4.0	6.0	4.0	6.0	4.0	10.0	10.0	4.0	10.0	10.0
Minimum Split (s)	10.0	22.0	10.0	22.0	10.0	22.0	22.0	10.0	22.0	22.0
Total Split (s)	30.0	46.0	30.0	46.0	25.0	79.0	79.0	25.0	79.0	79.0
Total Split (%)	16.7%	25.6%	16.7%	25.6%	13.9%	43.9%	43.9%	13.9%	43.9%	43.9%
Yellow Time (s)	4.0	4.0	4.0	4.0	4.0	4.0	4.0	4.0	4.0	4.0
All-Red Time (s)	2.0	2.0	2.0	2.0	2.0	2.0	2.0	2.0	2.0	2.0
Lost Time Adjust (s)	0.0	0.0	0.0	0.0	0.0	0.0	0.0	0.0	0.0	0.0
Total Lost Time (s)	6.0	6.0	6.0	6.0	6.0	6.0	6.0	6.0	6.0	6.0
Lead/Lag	Lead	Lag	Lead	Lag	Lead	Lag	Lag	Lead	Lag	Lag
Lead-Lag Optimize?	Yes	Yes	Yes	Yes	Yes	Yes	Yes	Yes	Yes	Yes
Recall Mode	None	None	None	None	None	C-Max	C-Max	None	C-Max	C-Max
Act Effect Green (s)	62.1	40.3	61.5	40.0	89.9	73.0	73.0	96.1	77.3	77.3
Actuated g/C Ratio	0.35	0.22	0.34	0.22	0.50	0.41	0.41	0.53	0.43	0.43
v/c Ratio	0.71	0.95	0.88	0.50	0.86	0.59	0.35	0.99	0.59	0.37
Control Delay (s/veh)	52.9	84.2	83.8	49.0	52.8	30.2	8.7	85.6	41.5	17.5
Queue Delay	0.0	0.0	0.0	0.0	0.0	0.0	0.0	0.0	0.0	0.0
Total Delay (s/veh)	52.9	84.2	83.8	49.0	52.8	30.2	8.7	85.6	41.5	17.5
LOS	D	F	F	D	D	C	A	F	D	B
Approach Delay (s/veh)		76.5		61.2		29.7			44.9	
Approach LOS		E		E		C			D	

Intersection Summary

Cycle Length: 180

Actuated Cycle Length: 180

Offset: 68 (38%), Referenced to phase 2:NBTL and 6:SBTL, Start of Yellow

Natural Cycle: 80

Control Type: Actuated-Coordinated

Maximum v/c Ratio: 0.99

Intersection Signal Delay (s/veh): 48.0


Intersection LOS: D

Intersection Capacity Utilization 92.4%

ICU Level of Service F

Analysis Period (min) 15

Splits and Phases: 1: NW 31 AVENUE & NW 19 STREET

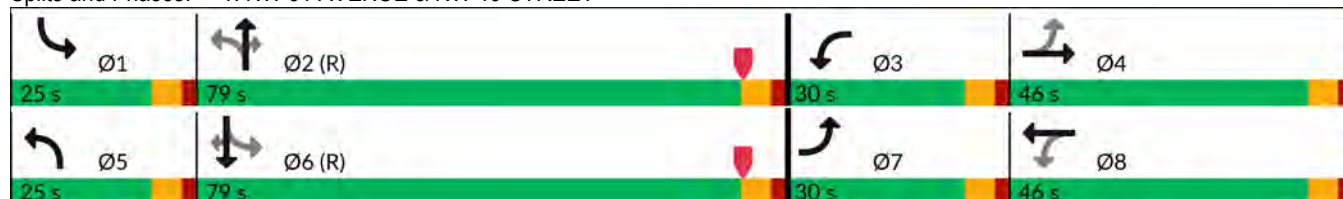

Geosynergy Lake Fill
1: NW 31 AVENUE & NW 19 STREET

Build Conditions 2027
Timing Plan: AM Peak Hour

												
Movement	EBL	EBT	EBR	WBL	WBT	WBR	NBL	NBT	NBR	SBL	SBT	SBR
Lane Configurations												
Traffic Volume (veh/h)	245	449	292	213	230	166	221	1177	278	290	1246	279
Future Volume (veh/h)	245	449	292	213	230	166	221	1177	278	290	1246	279
Initial Q (Qb), veh	0	0	0	0	0	0	0	0	0	0	0	0
Lane Width Adj.	1.00	1.00	1.00	1.00	1.00	1.00	1.00	1.00	1.00	1.00	1.00	1.00
Ped-Bike Adj(A_pbT)	1.00		1.00	1.00		1.00	1.00		1.00	1.00		1.00
Parking Bus, Adj	1.00	1.00	1.00	1.00	1.00	1.00	1.00	1.00	1.00	1.00	1.00	1.00
Work Zone On Approach	No			No			No			No		
Adj Sat Flow, veh/h/ln	1856	1856	1856	1856	1856	1856	1856	1856	1856	1856	1856	1856
Adj Flow Rate, veh/h	253	463	301	220	237	171	228	1213	287	299	1285	288
Peak Hour Factor	0.97	0.97	0.97	0.97	0.97	0.97	0.97	0.97	0.97	0.97	0.97	0.97
Percent Heavy Veh, %	3	3	3	3	3	3	3	3	3	3	3	3
Cap, veh/h	354	456	295	239	421	292	273	2160	671	312	2269	704
Arrive On Green	0.12	0.22	0.22	0.11	0.21	0.21	0.08	0.43	0.43	0.11	0.45	0.45
Sat Flow, veh/h	1767	2052	1327	1767	1991	1379	1767	5066	1572	1767	5066	1572
Grp Volume(v), veh/h	253	397	367	220	209	199	228	1213	287	299	1285	288
Grp Sat Flow(s),veh/h/ln	1767	1763	1617	1767	1763	1607	1767	1689	1572	1767	1689	1572
Q Serve(g_s), s	20.0	40.0	40.0	18.1	19.1	20.1	13.1	32.5	23.0	17.4	33.8	22.3
Cycle Q Clear(g_c), s	20.0	40.0	40.0	18.1	19.1	20.1	13.1	32.5	23.0	17.4	33.8	22.3
Prop In Lane	1.00		0.82	1.00		0.86	1.00		1.00	1.00		1.00
Lane Grp Cap(c), veh/h	354	392	359	239	373	340	273	2160	671	312	2269	704
V/C Ratio(X)	0.71	1.01	1.02	0.92	0.56	0.59	0.84	0.56	0.43	0.96	0.57	0.41
Avail Cap(c_a), veh/h	373	392	359	276	392	357	311	2160	671	312	2269	704
HCM Platoon Ratio	1.00	1.00	1.00	1.00	1.00	1.00	1.00	1.00	1.00	1.00	1.00	1.00
Upstream Filter(I)	1.00	1.00	1.00	1.00	1.00	1.00	1.00	1.00	1.00	1.00	1.00	1.00
Uniform Delay (d), s/veh	48.0	70.0	70.0	55.2	63.4	63.8	32.5	38.9	36.2	34.5	36.7	33.6
Incr Delay (d2), s/veh	5.6	49.2	52.8	31.2	0.9	1.4	14.3	1.1	2.0	39.5	1.0	1.8
Initial Q Delay(d3), s/veh	0.0	0.0	0.0	0.0	0.0	0.0	0.0	0.0	0.0	0.0	0.0	0.0
%ile BackOfQ(50%),veh/ln	9.4	23.4	21.8	10.1	8.7	8.4	6.7	13.8	9.3	10.9	14.3	9.0
Unsig. Movement Delay, s/veh												
LnGrp Delay(d), s/veh	53.6	119.2	122.8	86.4	64.3	65.2	46.8	40.0	38.2	74.0	37.8	35.3
LnGrp LOS	D	F	F	F	E	E	D	D	D	E	D	D
Approach Vol, veh/h	1017			628			1728			1872		
Approach Delay, s/veh	104.2			72.3			40.6			43.2		
Approach LOS	F			E			D			D		
Timer - Assigned Phs	1	2	3	4	5	6	7	8				
Phs Duration (G+Y+Rc), s	25.0	82.8	26.2	46.0	21.1	86.6	28.1	44.1				
Change Period (Y+Rc), s	6.0	6.0	6.0	6.0	6.0	6.0	6.0	6.0				
Max Green Setting (Gmax), s	19.0	73.0	24.0	40.0	19.0	73.0	24.0	40.0				
Max Q Clear Time (g_c+I1), s	19.4	34.5	20.1	42.0	15.1	35.8	22.0	22.1				
Green Ext Time (p_c), s	0.0	12.7	0.2	0.0	0.1	13.5	0.1	1.4				
Intersection Summary												
HCM 7th Control Delay, s/veh	57.6											
HCM 7th LOS	E											

**GEOSYNERGY FORT LAUDERDALE WAREHOUSE DEVELOPMENT
SIGNAL TIMING OPTIMIZATION MODIFICATIONS**

AUGUST 2024

330130102

NW 31 AVENUE & NW 19 STREET

MORNING PEAK HOUR

EXISTING TIMING



OPTIMIZED TIMING



Geosynergy Lake Fill
1: NW 31 AVENUE & NW 19 STREET

Build Conditions 2027 + Optimization

Timing Plan: AM Peak Hour

										
Lane Group	EBL	EBT	WBL	WBT	NBL	NBT	NBR	SBL	SBT	SBR
Lane Configurations										
Traffic Volume (vph)	245	449	213	230	221	1177	278	290	1246	279
Future Volume (vph)	245	449	213	230	221	1177	278	290	1246	279
Turn Type	pm+pt	NA	pm+pt	NA	pm+pt	NA	Perm	pm+pt	NA	Perm
Protected Phases	7	4	3	8	5	2		1	6	
Permitted Phases	4		8		2		2	6		6
Detector Phase	7	4	3	8	5	2	2	1	6	6
Switch Phase										
Minimum Initial (s)	4.0	6.0	4.0	6.0	4.0	10.0	10.0	4.0	10.0	10.0
Minimum Split (s)	10.0	22.0	10.0	22.0	10.0	22.0	22.0	10.0	22.0	22.0
Total Split (s)	38.0	62.0	23.0	47.0	32.0	54.0	54.0	41.0	63.0	63.0
Total Split (%)	21.1%	34.4%	12.8%	26.1%	17.8%	30.0%	30.0%	22.8%	35.0%	35.0%
Yellow Time (s)	4.0	4.0	4.0	4.0	4.0	4.0	4.0	4.0	4.0	4.0
All-Red Time (s)	2.0	2.0	2.0	2.0	2.0	2.0	2.0	2.0	2.0	2.0
Lost Time Adjust (s)	0.0	0.0	0.0	0.0	0.0	0.0	0.0	0.0	0.0	0.0
Total Lost Time (s)	6.0	6.0	6.0	6.0	6.0	6.0	6.0	6.0	6.0	6.0
Lead/Lag	Lead	Lag	Lead	Lag	Lead	Lag	Lag	Lead	Lag	Lag
Lead-Lag Optimize?	Yes	Yes	Yes	Yes	Yes	Yes	Yes	Yes	Yes	Yes
Recall Mode	None	None	None	None	None	C-Max	C-Max	None	C-Max	C-Max
Act Effect Green (s)	65.1	43.6	53.5	36.5	86.6	65.3	65.3	101.4	74.2	74.2
Actuated g/C Ratio	0.36	0.24	0.30	0.20	0.48	0.36	0.36	0.56	0.41	0.41
v/c Ratio	0.72	0.88	1.06	0.55	0.77	0.66	0.40	0.81	0.61	0.39
Control Delay (s/veh)	53.1	70.4	131.7	51.7	42.0	39.1	15.6	56.6	45.4	22.8
Queue Delay	0.0	0.0	0.0	0.0	0.0	0.0	0.0	0.0	0.0	0.0
Total Delay (s/veh)	53.1	70.4	131.7	51.7	42.0	39.1	15.6	56.6	45.4	22.8
LOS	D	E	F	D	D	D	B	E	D	C
Approach Delay (s/veh)		66.1		79.8		35.7			43.8	
Approach LOS		E		E		D			D	

Intersection Summary

Cycle Length: 180

Actuated Cycle Length: 180

Offset: 68 (38%), Referenced to phase 2:NBTL and 6:SBTL, Start of Yellow

Natural Cycle: 80

Control Type: Actuated-Coordinated

Maximum v/c Ratio: 1.07

Intersection Signal Delay (s/veh): 49.7


Intersection LOS: D

Intersection Capacity Utilization 92.4%

ICU Level of Service F

Analysis Period (min) 15

Splits and Phases: 1: NW 31 AVENUE & NW 19 STREET

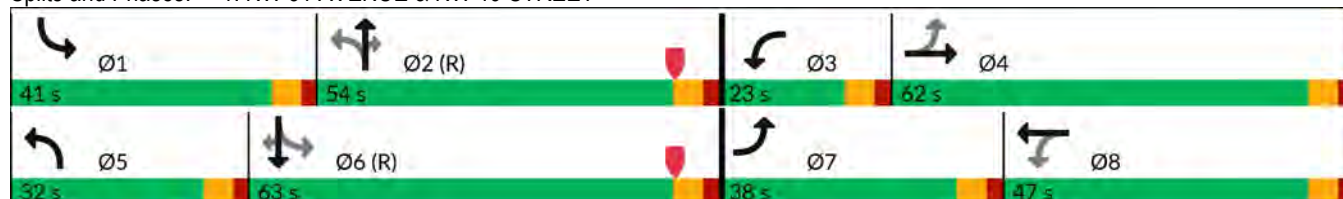

Geosynergy Lake Fill
1: NW 31 AVENUE & NW 19 STREET

Build Conditions 2027 + Optimization

Timing Plan: AM Peak Hour

												
Movement	EBL	EBT	EBR	WBL	WBT	WBR	NBL	NBT	NBR	SBL	SBT	SBR
Lane Configurations												
Traffic Volume (veh/h)	245	449	292	213	230	166	221	1177	278	290	1246	279
Future Volume (veh/h)	245	449	292	213	230	166	221	1177	278	290	1246	279
Initial Q (Qb), veh	0	0	0	0	0	0	0	0	0	0	0	0
Lane Width Adj.	1.00	1.00	1.00	1.00	1.00	1.00	1.00	1.00	1.00	1.00	1.00	1.00
Ped-Bike Adj(A_pbT)	1.00		1.00	1.00		1.00	1.00		1.00	1.00		1.00
Parking Bus, Adj	1.00	1.00	1.00	1.00	1.00	1.00	1.00	1.00	1.00	1.00	1.00	1.00
Work Zone On Approach	No			No			No			No		
Adj Sat Flow, veh/h/ln	1856	1856	1856	1856	1856	1856	1856	1856	1856	1856	1856	1856
Adj Flow Rate, veh/h	253	463	301	220	237	171	228	1213	287	299	1285	288
Peak Hour Factor	0.97	0.97	0.97	0.97	0.97	0.97	0.97	0.97	0.97	0.97	0.97	0.97
Percent Heavy Veh, %	3	3	3	3	3	3	3	3	3	3	3	3
Cap, veh/h	362	508	328	225	437	303	277	2106	654	350	2206	685
Arrive On Green	0.12	0.25	0.25	0.09	0.22	0.22	0.18	0.83	0.83	0.11	0.44	0.44
Sat Flow, veh/h	1767	2052	1327	1767	1991	1379	1767	5066	1572	1767	5066	1572
Grp Volume(v), veh/h	253	397	367	220	209	199	228	1213	287	299	1285	288
Grp Sat Flow(s),veh/h/ln	1767	1763	1617	1767	1763	1607	1767	1689	1572	1767	1689	1572
Q Serve(g_s), s	19.6	39.4	39.7	17.0	18.9	19.9	14.0	13.9	8.7	17.4	34.5	22.8
Cycle Q Clear(g_c), s	19.6	39.4	39.7	17.0	18.9	19.9	14.0	13.9	8.7	17.4	34.5	22.8
Prop In Lane	1.00		0.82	1.00		0.86	1.00		1.00	1.00		1.00
Lane Grp Cap(c), veh/h	362	436	400	225	387	353	277	2106	654	350	2206	685
V/C Ratio(X)	0.70	0.91	0.92	0.98	0.54	0.56	0.82	0.58	0.44	0.85	0.58	0.42
Avail Cap(c_a), veh/h	460	548	503	225	402	366	374	2106	654	501	2206	685
HCM Platoon Ratio	1.00	1.00	1.00	1.00	1.00	1.00	2.00	2.00	2.00	1.00	1.00	1.00
Upstream Filter(I)	1.00	1.00	1.00	1.00	1.00	1.00	1.00	1.00	1.00	1.00	1.00	1.00
Uniform Delay (d), s/veh	46.4	65.8	65.9	53.4	62.2	62.6	29.4	10.0	9.6	28.1	38.4	35.1
Incr Delay (d2), s/veh	2.8	15.2	17.1	52.8	0.6	1.1	7.8	1.2	2.1	7.0	1.1	1.9
Initial Q Delay(d3), s/veh	0.0	0.0	0.0	0.0	0.0	0.0	0.0	0.0	0.0	0.0	0.0	0.0
%ile BackOfQ(50%),veh/ln	9.0	19.5	18.3	11.1	8.6	8.3	5.6	3.5	2.7	8.1	14.7	9.2
Unsig. Movement Delay, s/veh												
LnGrp Delay(d), s/veh	49.1	81.0	83.0	106.2	62.8	63.7	37.2	11.2	11.7	35.0	39.6	37.0
LnGrp LOS	D	F	F	F	E	E	D	B	B	D	D	D
Approach Vol, veh/h	1017			628			1728			1872		
Approach Delay, s/veh	73.8			78.3			14.7			38.5		
Approach LOS	E			E			B			D		
Timer - Assigned Phs	1	2	3	4	5	6	7	8				
Phs Duration (G+Y+Rc), s	25.6	80.8	23.0	50.5	22.1	84.4	28.0	45.5				
Change Period (Y+Rc), s	6.0	6.0	6.0	6.0	6.0	6.0	6.0	6.0				
Max Green Setting (Gmax), s	35.0	48.0	17.0	56.0	26.0	57.0	32.0	41.0				
Max Q Clear Time (g_c+l1), s	19.4	15.9	19.0	41.7	16.0	36.5	21.6	21.9				
Green Ext Time (p_c), s	0.2	12.0	0.0	2.8	0.1	10.4	0.4	1.5				
Intersection Summary												
HCM 7th Control Delay, s/veh	42.3											
HCM 7th LOS	D											

Geosynergy Lake Fill
2: NW 31 AVENUE & NW 17 STREET/NORTH DRIVEWAY

Build Conditions 2027
Timing Plan: AM Peak Hour

Intersection												
Int Delay, s/veh	0.2											
Movement	EBL	EBT	EBR	WBL	WBT	WBR	NBL	NBT	NBR	SBL	SBT	SBR
Lane Configurations			↱	↱		↱	↱↑↑↑			↱↑↑		
Traffic Vol, veh/h	0	0	17	0	0	9	0	1664	40	0	1831	25
Future Vol, veh/h	0	0	17	0	0	9	0	1664	40	0	1831	25
Conflicting Peds, #/hr	0	0	0	0	0	0	0	0	0	0	0	0
Sign Control	Stop	Stop	Stop	Stop	Stop	Stop	Free	Free	Free	Free	Free	Free
RT Channelized	-	-	None	-	-	None	-	-	None	-	-	None
Storage Length	0	-	-	-	-	-	150	-	-	100	-	-
Veh in Median Storage, #	-	2	-	-	0	-	-	0	-	-	0	-
Grade, %	-	0	-	-	0	-	-	0	-	-	0	-
Peak Hour Factor	98	92	98	92	92	92	98	98	92	92	98	98
Heavy Vehicles, %	3	3	3	3	3	3	3	3	3	3	3	3
Mvmt Flow	0	0	17	0	0	10	0	1698	43	0	1868	26

Major/Minor	Minor2		Minor1		Major1		Major2					
Conflicting Flow All	-	-	947	2467	-	871	1894	0	0	-	-	0
Stage 1	-	-	-	1720	-	-	-	-	-	-	-	-
Stage 2	-	-	-	747	-	-	-	-	-	-	-	-
Critical Hdwy	-	-	7.16	6.46	-	7.16	5.36	-	-	-	-	-
Critical Hdwy Stg 1	-	-	-	7.36	-	-	-	-	-	-	-	-
Critical Hdwy Stg 2	-	-	-	6.76	-	-	-	-	-	-	-	-
Follow-up Hdwy	-	-	3.93	3.83	-	3.93	3.13	-	-	-	-	-
Pot Cap-1 Maneuver	0	0	224	32	0	251	140	-	-	0	-	-
Stage 1	0	0	-	61	0	-	-	-	-	0	-	-
Stage 2	0	0	-	335	0	-	-	-	-	0	-	-
Platoon blocked, %	-	-	-	-	-	-	-	-	-	-	-	-
Mov Cap-1 Maneuver	-	-	224	29	-	251	140	-	-	-	-	-
Mov Cap-2 Maneuver	-	-	-	29	-	-	-	-	-	-	-	-
Stage 1	-	-	-	61	-	-	-	-	-	-	-	-
Stage 2	-	-	-	309	-	-	-	-	-	-	-	-

Approach	EB	WB	NB	SB
HCM Control Delay, s/v22.46		19.91	0	0
HCM LOS	C	C		

Minor Lane/Major Mvmt	NBL	NBT	NBR	EBLn1WBLn1WBLn2	SBT	SBR
Capacity (veh/h)	140	-	-	224	-	251
HCM Lane V/C Ratio	-	-	-	0.078	-	0.039
HCM Control Delay (s/veh)	0	-	-	22.5	0	19.9
HCM Lane LOS	A	-	-	C	A	C
HCM 95th %tile Q(veh)	0	-	-	0.3	-	0.1

Geosynergy Lake Fill
3: NW 31 AVENUE & NW 14 STREET

Build Conditions 2027
Timing Plan: AM Peak Hour

						
Lane Group	EBL	EBR	NBL	NBT	SBU	SBT
Lane Configurations						
Traffic Volume (vph)	57	97	56	1803	23	1683
Future Volume (vph)	57	97	56	1803	23	1683
Turn Type	Prot	Perm	pm+pt	NA	Perm	NA
Protected Phases	4		5	2		6
Permitted Phases		4	2		6	
Detector Phase	4	4	5	2	6	6
Switch Phase						
Minimum Initial (s)	6.0	6.0	4.0	12.0	12.0	12.0
Minimum Split (s)	22.0	22.0	10.0	22.0	22.0	22.0
Total Split (s)	37.0	37.0	15.0	53.0	38.0	38.0
Total Split (%)	41.1%	41.1%	16.7%	58.9%	42.2%	42.2%
Yellow Time (s)	4.0	4.0	4.0	4.0	4.0	4.0
All-Red Time (s)	2.0	2.0	2.0	2.0	2.0	2.0
Lost Time Adjust (s)	0.0	0.0	0.0	0.0	0.0	0.0
Total Lost Time (s)	6.0	6.0	6.0	6.0	6.0	6.0
Lead/Lag			Lead		Lag	Lag
Lead-Lag Optimize?			Yes		Yes	Yes
Recall Mode	None	None	None	C-Max	C-Max	C-Max
Act Effect Green (s)	7.8	7.8	72.6	73.8	65.1	65.1
Actuated g/C Ratio	0.09	0.09	0.81	0.82	0.72	0.72
v/c Ratio	0.39	0.44	0.26	0.45	0.16	0.49
Control Delay (s/veh)	45.8	14.6	5.7	2.8	4.8	3.6
Queue Delay	0.0	0.0	0.0	0.0	0.0	0.0
Total Delay (s/veh)	45.8	14.6	5.7	2.8	4.8	3.6
LOS	D	B	A	A	A	A
Approach Delay (s/veh)	26.2			2.9		3.7
Approach LOS	C			A		A

Intersection Summary

Cycle Length: 90

Actuated Cycle Length: 90

Offset: 24 (27%), Referenced to phase 2:NBTL and 6:SBTU, Start of Yellow

Natural Cycle: 60

Control Type: Actuated-Coordinated

Maximum v/c Ratio: 0.49

Intersection Signal Delay (s/veh): 4.2


Intersection LOS: A

Intersection Capacity Utilization 61.5%

ICU Level of Service B

Analysis Period (min) 15

Splits and Phases: 3: NW 31 AVENUE & NW 14 STREET

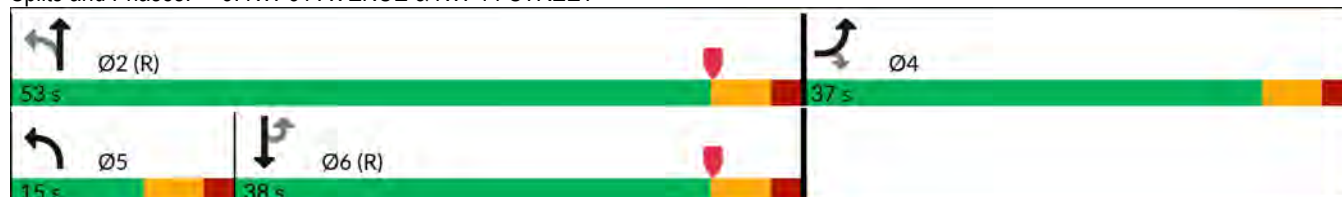

Geosynergy Lake Fill
3: NW 31 AVENUE & NW 14 STREET

Build Conditions 2027
Timing Plan: AM Peak Hour

							
Movement	EBL	EBR	NBL	NBT	SBU	SBT	SBR
Lane Configurations							
Traffic Volume (vph)	57	97	56	1803	23	1683	51
Future Volume (vph)	57	97	56	1803	23	1683	51
Ideal Flow (vphpl)	1900	1900	1900	1900	1900	1900	1900
Total Lost time (s)	6.0	6.0	6.0	6.0	6.0	6.0	
Lane Util. Factor	1.00	1.00	1.00	0.91	1.00	0.91	
Frt	1.00	0.85	1.00	1.00	1.00	0.99	
Flt Protected	0.95	1.00	0.95	1.00	0.95	1.00	
Satd. Flow (prot)	1752	1568	1752	5036	1752	5014	
Flt Permitted	0.95	1.00	0.09	1.00	0.11	1.00	
Satd. Flow (perm)	1752	1568	167	5036	204	5014	
Peak-hour factor, PHF	0.97	0.97	0.97	0.97	0.97	0.97	0.97
Adj. Flow (vph)	59	100	58	1859	24	1735	53
RTOR Reduction (vph)	0	93	0	0	0	2	0
Lane Group Flow (vph)	59	7	58	1859	24	1786	0
Turn Type	Prot	Perm	pm+pt	NA	Perm	NA	
Protected Phases	4		5	2		6	
Permitted Phases		4	2		6		
Actuated Green, G (s)	6.6	6.6	71.4	71.4	61.5	61.5	
Effective Green, g (s)	6.6	6.6	71.4	71.4	61.5	61.5	
Actuated g/C Ratio	0.07	0.07	0.79	0.79	0.68	0.68	
Clearance Time (s)	6.0	6.0	6.0	6.0	6.0	6.0	
Vehicle Extension (s)	2.0	2.0	1.5	3.0	3.0	3.0	
Lane Grp Cap (vph)	128	114	201	3995	139	3426	
v/s Ratio Prot	c0.03		0.01	c0.37		c0.36	
v/s Ratio Perm		0.00	0.22		0.12		
v/c Ratio	0.46	0.06	0.28	0.46	0.17	0.52	
Uniform Delay, d1	39.9	38.8	3.9	3.0	5.1	7.0	
Progression Factor	1.00	1.00	1.63	0.82	0.40	0.45	
Incremental Delay, d2	0.9	0.0	0.1	0.2	2.1	0.4	
Delay (s)	40.9	38.9	6.6	2.7	4.2	3.6	
Level of Service	D	D	A	A	A	A	
Approach Delay (s/veh)	39.6			2.8		3.6	
Approach LOS	D			A		A	
Intersection Summary							
HCM 2000 Control Delay (s/veh)			4.8		HCM 2000 Level of Service		A
HCM 2000 Volume to Capacity ratio			0.54				
Actuated Cycle Length (s)			90.0		Sum of lost time (s)		18.0
Intersection Capacity Utilization			61.5%		ICU Level of Service		B
Analysis Period (min)			15				
c Critical Lane Group							

Geosynergy Lake Fill
4: NW 31 AVENUE & SUNRISE BOULEVARD

Build Conditions 2027
Timing Plan: AM Peak Hour

											
Lane Group	EBL	EBT	WBL	WBT	WBR	NBL	NBT	NBR	SBL	SBT	SBR
Lane Configurations	 	  	 	  		 	  		 	  	
Traffic Volume (vph)	584	1634	131	911	339	230	834	91	237	863	445
Future Volume (vph)	584	1634	131	911	339	230	834	91	237	863	445
Turn Type	Prot	NA	Prot	NA	Perm	Prot	NA	Perm	Prot	NA	Perm
Protected Phases	1	6	5	2		7	4		3	8	
Permitted Phases					2			4			8
Detector Phase	1	6	5	2	2	7	4	4	3	8	8
Switch Phase											
Minimum Initial (s)	5.0	10.0	5.0	10.0	10.0	5.0	6.0	6.0	5.0	6.0	6.0
Minimum Split (s)	12.0	23.0	12.0	23.0	23.0	12.0	23.0	23.0	12.0	23.0	23.0
Total Split (s)	34.0	88.0	22.0	76.0	76.0	26.0	46.0	46.0	24.0	44.0	44.0
Total Split (%)	18.9%	48.9%	12.2%	42.2%	42.2%	14.4%	25.6%	25.6%	13.3%	24.4%	24.4%
Yellow Time (s)	5.0	5.0	5.0	5.0	5.0	5.0	5.0	5.0	5.0	5.0	5.0
All-Red Time (s)	2.0	2.0	2.0	2.0	2.0	2.0	2.0	2.0	2.0	2.0	2.0
Lost Time Adjust (s)	0.0	0.0	0.0	0.0	0.0	0.0	0.0	0.0	0.0	0.0	0.0
Total Lost Time (s)	7.0	7.0	7.0	7.0	7.0	7.0	7.0	7.0	7.0	7.0	7.0
Lead/Lag	Lead	Lag	Lead	Lag	Lag	Lead	Lag	Lag	Lead	Lag	Lag
Lead-Lag Optimize?	Yes	Yes	Yes	Yes	Yes	Yes	Yes	Yes	Yes	Yes	Yes
Recall Mode	None	C-Max	None	C-Max	C-Max	None	Max	Max	None	None	None
Act Effect Green (s)	27.0	85.0	11.0	69.0	69.0	15.9	40.4	40.4	15.6	40.1	40.1
Actuated g/C Ratio	0.15	0.47	0.06	0.38	0.38	0.09	0.22	0.22	0.09	0.22	0.22
v/c Ratio	1.16	0.91	0.64	0.48	0.45	0.78	0.75	0.19	0.82	0.78	0.84
Control Delay (s/veh)	158.3	49.9	96.7	43.0	12.5	98.2	70.2	0.9	88.0	69.3	45.3
Queue Delay	0.0	0.0	0.0	0.0	0.0	0.0	0.0	0.0	0.0	0.0	0.0
Total Delay (s/veh)	158.3	49.9	96.7	43.0	12.5	98.2	70.2	0.9	88.0	69.3	45.3
LOS	F	D	F	D	B	F	E	A	F	E	D
Approach Delay (s/veh)		73.7		40.7			70.4			65.3	
Approach LOS		E		D			E			E	

Intersection Summary

Cycle Length: 180

Actuated Cycle Length: 180

Offset: 145 (81%), Referenced to phase 2:WBT and 6:EBT, Start of Yellow

Natural Cycle: 90

Control Type: Actuated-Coordinated

Maximum v/c Ratio: 1.17

Intersection Signal Delay (s/veh): 64.5


Intersection LOS: E

Intersection Capacity Utilization 92.3%

ICU Level of Service F

Analysis Period (min) 15

Splits and Phases: 4: NW 31 AVENUE & SUNRISE BOULEVARD

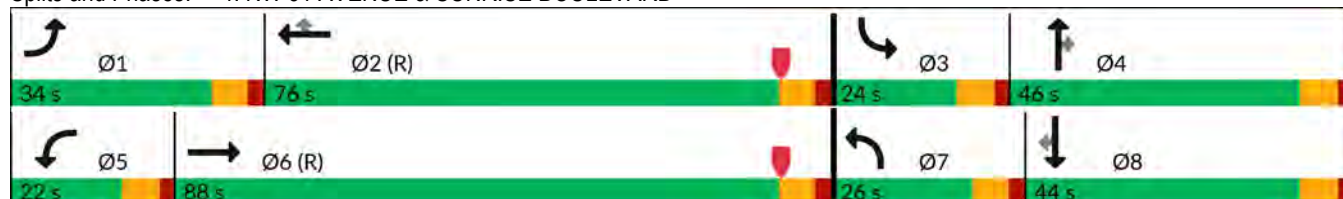

Geosynergy Lake Fill
4: NW 31 AVENUE & SUNRISE BOULEVARD

Build Conditions 2027
Timing Plan: AM Peak Hour

												
Movement	EBL	EBT	EBR	WBL	WBT	WBR	NBL	NBT	NBR	SBL	SBT	SBR
Lane Configurations	 	  		 	  		 	  		 	  	
Traffic Volume (veh/h)	584	1634	446	131	911	339	230	834	91	237	863	445
Future Volume (veh/h)	584	1634	446	131	911	339	230	834	91	237	863	445
Initial Q (Qb), veh	0	0	0	0	0	0	0	0	0	0	0	0
Lane Width Adj.	1.00	1.00	1.00	1.00	1.00	1.00	1.00	1.00	1.00	1.00	1.00	1.00
Ped-Bike Adj(A_pbT)	1.00		1.00	1.00		1.00	1.00		1.00	1.00		1.00
Parking Bus, Adj	1.00	1.00	1.00	1.00	1.00	1.00	1.00	1.00	1.00	1.00	1.00	1.00
Work Zone On Approach	No			No			No			No		
Adj Sat Flow, veh/h/ln	1856	1856	1856	1856	1856	1856	1856	1856	1856	1856	1856	1856
Adj Flow Rate, veh/h	596	1667	455	134	930	346	235	851	93	242	881	454
Peak Hour Factor	0.98	0.98	0.98	0.98	0.98	0.98	0.98	0.98	0.98	0.98	0.98	0.98
Percent Heavy Veh, %	3	3	3	3	3	3	3	3	3	3	3	3
Cap, veh/h	514	1974	529	172	2010	624	273	1098	341	278	1105	343
Arrive On Green	0.15	0.50	0.50	0.05	0.40	0.40	0.08	0.22	0.22	0.11	0.29	0.29
Sat Flow, veh/h	3428	3975	1065	3428	5066	1572	3428	5066	1572	3428	5066	1572
Grp Volume(v), veh/h	596	1411	711	134	930	346	235	851	93	242	881	454
Grp Sat Flow(s),veh/h/ln	1714	1689	1664	1714	1689	1572	1714	1689	1572	1714	1689	1572
Q Serve(g_s), s	27.0	65.1	67.5	7.0	24.4	30.6	12.2	28.5	8.9	12.5	28.9	39.3
Cycle Q Clear(g_c), s	27.0	65.1	67.5	7.0	24.4	30.6	12.2	28.5	8.9	12.5	28.9	39.3
Prop In Lane	1.00		0.64	1.00		1.00	1.00		1.00	1.00		1.00
Lane Grp Cap(c), veh/h	514	1677	826	172	2010	624	273	1098	341	278	1105	343
V/C Ratio(X)	1.16	0.84	0.86	0.78	0.46	0.55	0.86	0.78	0.27	0.87	0.80	1.32
Avail Cap(c_a), veh/h	514	1677	826	286	2010	624	362	1098	341	324	1105	343
HCM Platoon Ratio	1.00	1.00	1.00	1.00	1.00	1.00	1.00	1.00	1.00	1.33	1.33	1.33
Upstream Filter(I)	1.00	1.00	1.00	1.00	1.00	1.00	1.00	1.00	1.00	0.87	0.87	0.87
Uniform Delay (d), s/veh	76.5	39.2	39.8	84.5	40.1	42.0	81.9	66.4	58.7	79.4	60.2	63.9
Incr Delay (d2), s/veh	91.5	5.3	11.3	2.9	0.8	3.5	12.2	5.4	2.0	15.9	3.4	162.3
Initial Q Delay(d3), s/veh	0.0	0.0	0.0	0.0	0.0	0.0	0.0	0.0	0.0	0.0	0.0	0.0
%ile BackOfQ(50%),veh/ln	18.3	27.4	29.4	3.1	10.2	12.6	5.9	12.8	3.7	6.0	12.3	30.6
Unsig. Movement Delay, s/veh												
LnGrp Delay(d), s/veh	168.0	44.5	51.1	87.4	40.9	45.5	94.0	71.8	60.7	95.3	63.7	226.2
LnGrp LOS	F	D	D	F	D	D	F	E	E	F	E	F
Approach Vol, veh/h	2718			1410			1179			1577		
Approach Delay, s/veh	73.3			46.5			75.3			115.3		
Approach LOS	E			D			E			F		
Timer - Assigned Phs	1	2	3	4	5	6	7	8				
Phs Duration (G+Y+Rc), s	34.0	78.4	21.6	46.0	16.0	96.4	21.3	46.3				
Change Period (Y+Rc), s	7.0	7.0	7.0	7.0	7.0	7.0	7.0	7.0				
Max Green Setting (Gmax), s	27.0	69.0	17.0	39.0	15.0	81.0	19.0	37.0				
Max Q Clear Time (g_c+l1), s	29.0	32.6	14.5	30.5	9.0	69.5	14.2	41.3				
Green Ext Time (p_c), s	0.0	8.6	0.1	3.0	0.1	9.1	0.1	0.0				
Intersection Summary												
HCM 7th Control Delay, s/veh	77.8											
HCM 7th LOS	E											

**GEOSYNERGY FORT LAUDERDALE WAREHOUSE DEVELOPMENT
SIGNAL TIMING OPTIMIZATION MODIFICATIONS**

AUGUST 2024

330130102

NW 31 AVENUE & SUNRISE BOULEVARD

MORNING PEAK HOUR

EXISTING TIMING

Splits and Phases: 4: NW 31 AVENUE & SUNRISE BOULEVARD



OPTIMIZED TIMING

Splits and Phases: 4: NW 31 AVENUE & SUNRISE BOULEVARD



Geosynergy Lake Fill
4: NW 31 AVENUE & SUNRISE BOULEVARD

Build Conditions 2027 + Optimization

Timing Plan: AM Peak Hour

											
Lane Group	EBL	EBT	WBL	WBT	WBR	NBL	NBT	NBR	SBL	SBT	SBR
Lane Configurations	 	  	 	  		 	  		 	  	
Traffic Volume (vph)	584	1634	131	911	339	230	834	91	237	863	445
Future Volume (vph)	584	1634	131	911	339	230	834	91	237	863	445
Turn Type	Prot	NA	Prot	NA	Perm	Prot	NA	Perm	Prot	NA	Perm
Protected Phases	1	6	5	2		7	4		3	8	
Permitted Phases					2			4			8
Detector Phase	1	6	5	2	2	7	4	4	3	8	8
Switch Phase											
Minimum Initial (s)	5.0	10.0	5.0	10.0	10.0	5.0	6.0	6.0	5.0	6.0	6.0
Minimum Split (s)	12.0	23.0	12.0	23.0	23.0	12.0	23.0	23.0	12.0	23.0	23.0
Total Split (s)	34.0	86.0	22.0	74.0	74.0	26.0	46.0	46.0	26.0	46.0	46.0
Total Split (%)	18.9%	47.8%	12.2%	41.1%	41.1%	14.4%	25.6%	25.6%	14.4%	25.6%	25.6%
Yellow Time (s)	5.0	5.0	5.0	5.0	5.0	5.0	5.0	5.0	5.0	5.0	5.0
All-Red Time (s)	2.0	2.0	2.0	2.0	2.0	2.0	2.0	2.0	2.0	2.0	2.0
Lost Time Adjust (s)	0.0	0.0	0.0	0.0	0.0	0.0	0.0	0.0	0.0	0.0	0.0
Total Lost Time (s)	7.0	7.0	7.0	7.0	7.0	7.0	7.0	7.0	7.0	7.0	7.0
Lead/Lag	Lead	Lag	Lead	Lag	Lag	Lead	Lag	Lag	Lead	Lag	Lag
Lead-Lag Optimize?	Yes	Yes	Yes	Yes	Yes	Yes	Yes	Yes	Yes	Yes	Yes
Recall Mode	None	C-Max	None	C-Max	C-Max	None	Max	Max	None	None	None
Act Effect Green (s)	27.0	83.0	11.0	67.0	67.0	15.9	41.8	41.8	16.2	42.1	42.1
Actuated g/C Ratio	0.15	0.46	0.06	0.37	0.37	0.09	0.23	0.23	0.09	0.23	0.23
v/c Ratio	1.16	0.93	0.64	0.49	0.46	0.78	0.72	0.19	0.79	0.74	0.82
Control Delay (s/veh)	158.3	53.4	96.7	44.6	11.5	98.2	68.4	0.9	87.6	62.4	39.4
Queue Delay	0.0	0.0	0.0	0.0	0.0	0.0	0.0	0.0	0.0	0.0	0.0
Total Delay (s/veh)	158.3	53.4	96.7	44.6	11.5	98.2	68.4	0.9	87.6	62.4	39.4
LOS	F	D	F	D	B	F	E	A	F	E	D
Approach Delay (s/veh)		76.4		41.5			69.1			59.7	
Approach LOS		E		D			E			E	

Intersection Summary

Cycle Length: 180

Actuated Cycle Length: 180

Offset: 145 (81%), Referenced to phase 2:WBT and 6:EBT, Start of Yellow

Natural Cycle: 90

Control Type: Actuated-Coordinated

Maximum v/c Ratio: 1.17

Intersection Signal Delay (s/veh): 64.2


Intersection LOS: E

Intersection Capacity Utilization 92.3%

ICU Level of Service F

Analysis Period (min) 15

Splits and Phases: 4: NW 31 AVENUE & SUNRISE BOULEVARD

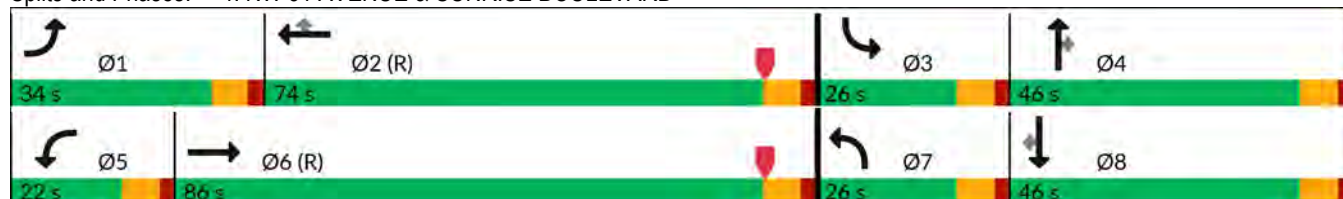

Geosynergy Lake Fill
4: NW 31 AVENUE & SUNRISE BOULEVARD

Build Conditions 2027 + Optimization

Timing Plan: AM Peak Hour

												
Movement	EBL	EBT	EBR	WBL	WBT	WBR	NBL	NBT	NBR	SBL	SBT	SBR
Lane Configurations												
Traffic Volume (veh/h)	584	1634	446	131	911	339	230	834	91	237	863	445
Future Volume (veh/h)	584	1634	446	131	911	339	230	834	91	237	863	445
Initial Q (Qb), veh	0	0	0	0	0	0	0	0	0	0	0	0
Lane Width Adj.	1.00	1.00	1.00	1.00	1.00	1.00	1.00	1.00	1.00	1.00	1.00	1.00
Ped-Bike Adj(A_pbT)	1.00		1.00	1.00		1.00	1.00		1.00	1.00		1.00
Parking Bus, Adj	1.00	1.00	1.00	1.00	1.00	1.00	1.00	1.00	1.00	1.00	1.00	1.00
Work Zone On Approach	No			No			No			No		
Adj Sat Flow, veh/h/ln	1856	1856	1856	1856	1856	1856	1856	1856	1856	1856	1856	1856
Adj Flow Rate, veh/h	596	1667	455	134	930	346	235	851	93	242	881	454
Peak Hour Factor	0.98	0.98	0.98	0.98	0.98	0.98	0.98	0.98	0.98	0.98	0.98	0.98
Percent Heavy Veh, %	3	3	3	3	3	3	3	3	3	3	3	3
Cap, veh/h	514	1976	529	172	2011	624	273	1098	341	277	1104	343
Arrive On Green	0.15	0.50	0.50	0.05	0.40	0.40	0.08	0.22	0.22	0.16	0.44	0.44
Sat Flow, veh/h	3428	3975	1065	3428	5066	1572	3428	5066	1572	3428	5066	1572
Grp Volume(v), veh/h	596	1411	711	134	930	346	235	851	93	242	881	454
Grp Sat Flow(s),veh/h/ln	1714	1689	1664	1714	1689	1572	1714	1689	1572	1714	1689	1572
Q Serve(g_s), s	27.0	65.0	67.5	7.0	24.4	30.6	12.2	28.5	8.9	12.4	27.1	39.2
Cycle Q Clear(g_c), s	27.0	65.0	67.5	7.0	24.4	30.6	12.2	28.5	8.9	12.4	27.1	39.2
Prop In Lane	1.00		0.64	1.00		1.00	1.00		1.00	1.00		1.00
Lane Grp Cap(c), veh/h	514	1678	827	172	2011	624	273	1098	341	277	1104	343
V/C Ratio(X)	1.16	0.84	0.86	0.78	0.46	0.55	0.86	0.78	0.27	0.87	0.80	1.33
Avail Cap(c_a), veh/h	514	1678	827	286	2011	624	362	1098	341	362	1104	343
HCM Platoon Ratio	1.00	1.00	1.00	1.00	1.00	1.00	1.00	1.00	1.00	2.00	2.00	2.00
Upstream Filter(I)	1.00	1.00	1.00	1.00	1.00	1.00	1.00	1.00	1.00	0.87	0.87	0.87
Uniform Delay (d), s/veh	76.5	39.1	39.7	84.5	40.1	42.0	81.9	66.4	58.7	74.6	47.4	50.8
Incr Delay (d2), s/veh	91.5	5.3	11.3	2.9	0.8	3.5	12.2	5.4	2.0	12.5	3.5	163.1
Initial Q Delay(d3), s/veh	0.0	0.0	0.0	0.0	0.0	0.0	0.0	0.0	0.0	0.0	0.0	0.0
%ile BackOfQ(50%),veh/ln	18.3	27.4	29.4	3.1	10.2	12.6	5.9	12.8	3.7	5.5	10.3	28.9
Unsig. Movement Delay, s/veh												
LnGrp Delay(d), s/veh	168.0	44.4	51.0	87.4	40.8	45.5	94.0	71.8	60.7	87.1	50.8	213.9
LnGrp LOS	F	D	D	F	D	D	F	E	E	F	D	F
Approach Vol, veh/h	2718					1410		1179		1577		
Approach Delay, s/veh	73.2					46.4		75.3		103.3		
Approach LOS	E					D		E		F		
Timer - Assigned Phs	1	2	3	4	5	6	7	8				
Phs Duration (G+Y+Rc), s	34.0	78.5	21.5	46.0	16.0	96.5	21.3	46.2				
Change Period (Y+Rc), s	7.0	7.0	7.0	7.0	7.0	7.0	7.0	7.0				
Max Green Setting (Gmax), s	27.0	67.0	19.0	39.0	15.0	79.0	19.0	39.0				
Max Q Clear Time (g_c+l1), s	29.0	32.6	14.4	30.5	9.0	69.5	14.2	41.2				
Green Ext Time (p_c), s	0.0	8.6	0.1	3.0	0.1	7.8	0.1	0.0				
Intersection Summary												
HCM 7th Control Delay, s/veh			75.0									
HCM 7th LOS			E									

Geosynergy Lake Fill
1: NW 31 AVENUE & NW 19 STREET

Build Conditions 2027

Timing Plan: PM Peak Hour

										
Lane Group	EBL	EBT	WBL	WBT	NBL	NBT	NBR	SBL	SBT	SBR
Lane Configurations										
Traffic Volume (vph)	192	355	269	574	358	1375	246	209	1411	397
Future Volume (vph)	192	355	269	574	358	1375	246	209	1411	397
Turn Type	pm+pt	NA	pm+pt	NA	pm+pt	NA	Perm	pm+pt	NA	Perm
Protected Phases	7	4	3	8	5	2		1	6	
Permitted Phases	4		8		2		2	6		6
Detector Phase	7	4	3	8	5	2	2	1	6	6
Switch Phase										
Minimum Initial (s)	4.0	6.0	4.0	6.0	4.0	10.0	10.0	4.0	10.0	10.0
Minimum Split (s)	12.0	22.0	10.0	22.0	10.0	22.0	22.0	10.0	22.0	22.0
Total Split (s)	30.0	46.0	30.0	46.0	25.0	79.0	79.0	25.0	79.0	79.0
Total Split (%)	16.7%	25.6%	16.7%	25.6%	13.9%	43.9%	43.9%	13.9%	43.9%	43.9%
Yellow Time (s)	4.0	4.0	4.0	4.0	4.0	4.0	4.0	4.0	4.0	4.0
All-Red Time (s)	2.0	2.0	2.0	2.0	2.0	2.0	2.0	2.0	2.0	2.0
Lost Time Adjust (s)	0.0	0.0	0.0	0.0	0.0	0.0	0.0	0.0	0.0	0.0
Total Lost Time (s)	6.0	6.0	6.0	6.0	6.0	6.0	6.0	6.0	6.0	6.0
Lead/Lag	Lead	Lag	Lead	Lag	Lead	Lag	Lag	Lead	Lag	Lag
Lead-Lag Optimize?	Yes	Yes	Yes	Yes	Yes	Yes	Yes	Yes	Yes	Yes
Recall Mode	None	None	None	None	None	C-Max	C-Max	None	C-Max	C-Max
Act Effect Green (s)	61.4	40.7	66.6	43.3	93.5	74.6	74.6	90.4	73.0	73.0
Actuated g/C Ratio	0.34	0.23	0.37	0.24	0.52	0.41	0.41	0.50	0.41	0.41
v/c Ratio	0.81	0.73	0.91	0.95	1.51	0.67	0.32	0.90	0.71	0.54
Control Delay (s/veh)	75.1	63.7	75.6	85.4	286.6	62.0	22.5	77.5	47.1	23.0
Queue Delay	0.0	0.0	0.0	0.0	0.0	0.0	0.0	0.0	0.0	0.0
Total Delay (s/veh)	75.1	63.7	75.6	85.4	286.6	62.0	22.5	77.5	47.1	23.0
LOS	E	E	E	F	F	E	C	E	D	C
Approach Delay (s/veh)		66.6		82.9		97.7			45.5	
Approach LOS		E		F		F			D	

Intersection Summary

Cycle Length: 180

Actuated Cycle Length: 180

Offset: 49 (27%), Referenced to phase 2:NBTL and 6:SBTL, Start of Yellow

Natural Cycle: 90

Control Type: Actuated-Coordinated

Maximum v/c Ratio: 1.52

Intersection Signal Delay (s/veh): 72.8

Intersection LOS: E

Intersection Capacity Utilization 99.7%

ICU Level of Service F

Analysis Period (min) 15

Splits and Phases: 1: NW 31 AVENUE & NW 19 STREET



Geosynergy Lake Fill
1: NW 31 AVENUE & NW 19 STREET

Build Conditions 2027

Timing Plan: PM Peak Hour

												
Movement	EBL	EBT	EBR	WBL	WBT	WBR	NBL	NBT	NBR	SBL	SBT	SBR
Lane Configurations												
Traffic Volume (veh/h)	192	355	216	269	574	190	358	1375	246	209	1411	397
Future Volume (veh/h)	192	355	216	269	574	190	358	1375	246	209	1411	397
Initial Q (Qb), veh	0	0	0	0	0	0	0	0	0	0	0	0
Lane Width Adj.	1.00	1.00	1.00	1.00	1.00	1.00	1.00	1.00	1.00	1.00	1.00	1.00
Ped-Bike Adj(A_pbT)	1.00		1.00	1.00		1.00	1.00		1.00	1.00		1.00
Parking Bus, Adj	1.00	1.00	1.00	1.00	1.00	1.00	1.00	1.00	1.00	1.00	1.00	1.00
Work Zone On Approach	No			No			No			No		
Adj Sat Flow, veh/h/ln	1856	1856	1856	1856	1856	1856	1856	1856	1856	1856	1856	1856
Adj Flow Rate, veh/h	198	366	223	277	592	196	369	1418	254	215	1455	409
Peak Hour Factor	0.97	0.97	0.97	0.97	0.97	0.97	0.97	0.97	0.97	0.97	0.97	0.97
Percent Heavy Veh, %	3	3	3	3	3	3	3	3	3	3	3	3
Cap, veh/h	219	405	243	291	581	192	278	2347	729	246	2211	686
Arrive On Green	0.10	0.19	0.19	0.13	0.22	0.22	0.07	0.31	0.31	0.08	0.44	0.44
Sat Flow, veh/h	1767	2119	1271	1767	2603	860	1767	5066	1572	1767	5066	1572
Grp Volume(v), veh/h	198	303	286	277	400	388	369	1418	254	215	1455	409
Grp Sat Flow(s),veh/h/ln	1767	1763	1627	1767	1763	1701	1767	1689	1572	1767	1689	1572
Q Serve(g_s), s	16.1	30.3	31.0	22.3	40.2	40.2	19.0	42.8	22.5	12.1	40.9	35.7
Cycle Q Clear(g_c), s	16.1	30.3	31.0	22.3	40.2	40.2	19.0	42.8	22.5	12.1	40.9	35.7
Prop In Lane	1.00		0.78	1.00		0.51	1.00		1.00	1.00		1.00
Lane Grp Cap(c), veh/h	219	337	311	291	393	380	278	2347	729	246	2211	686
V/C Ratio(X)	0.90	0.90	0.92	0.95	1.02	1.02	1.33	0.60	0.35	0.88	0.66	0.60
Avail Cap(c_a), veh/h	276	392	362	291	393	380	278	2347	729	293	2211	686
HCM Platoon Ratio	1.00	1.00	1.00	1.00	1.00	1.00	0.67	0.67	0.67	1.00	1.00	1.00
Upstream Filter(I)	1.00	1.00	1.00	1.00	1.00	1.00	1.00	1.00	1.00	1.00	1.00	1.00
Uniform Delay (d), s/veh	54.0	71.1	71.4	50.8	69.9	69.9	50.3	48.0	41.1	35.0	40.1	38.6
Incr Delay (d2), s/veh	25.4	19.6	24.0	39.4	50.0	51.7	170.8	1.2	1.3	19.5	1.6	3.8
Initial Q Delay(d3), s/veh	0.0	0.0	0.0	0.0	0.0	0.0	0.0	0.0	0.0	0.0	0.0	0.0
%ile BackOfQ(50%),veh/ln	8.7	15.5	15.0	13.1	23.6	22.9	26.4	19.1	9.5	6.5	17.4	14.6
Unsig. Movement Delay, s/veh												
LnGrp Delay(d), s/veh	79.4	90.7	95.4	90.3	119.9	121.6	221.1	49.2	42.4	54.5	41.6	42.4
LnGrp LOS	E	F	F	F	F	F	F	D	D	D	D	D
Approach Vol, veh/h	787			1065			2041			2079		
Approach Delay, s/veh	89.6			112.8			79.4			43.1		
Approach LOS	F			F			E			D		
Timer - Assigned Phs	1	2	3	4	5	6	7	8				
Phs Duration (G+Y+Rc), s	20.2	89.4	30.0	40.4	25.0	84.6	24.3	46.2				
Change Period (Y+Rc), s	6.0	6.0	6.0	6.0	6.0	6.0	6.0	6.0				
Max Green Setting (Gmax), s	19.0	73.0	24.0	40.0	19.0	73.0	24.0	40.0				
Max Q Clear Time (g_c+I1), s	14.1	44.8	24.3	33.0	21.0	42.9	18.1	42.2				
Green Ext Time (p_c), s	0.1	13.4	0.0	1.4	0.0	15.3	0.2	0.0				
Intersection Summary												
HCM 7th Control Delay, s/veh	74.1											
HCM 7th LOS	E											

**GEOSYNERGY FORT LAUDERDALE WAREHOUSE DEVELOPMENT
SIGNAL TIMING OPTIMIZATION MODIFICATIONS**

AUGUST 2024

330130102

NW 31 AVENUE & NW 19 STREET

AFTERNOON PEAK HOUR

EXISTING TIMING

Splits and Phases: 1: NW 31 AVENUE & NW 19 STREET



OPTIMIZED TIMING

Splits and Phases: 1: NW 31 AVENUE & NW 19 STREET



Geosynergy Lake Fill
1: NW 31 AVENUE & NW 19 STREET

Build Conditions 2027 + Optimization

Timing Plan: PM Peak Hour

										
Lane Group	EBL	EBT	WBL	WBT	NBL	NBT	NBR	SBL	SBT	SBR
Lane Configurations										
Traffic Volume (vph)	192	355	269	574	358	1375	246	209	1411	397
Future Volume (vph)	192	355	269	574	358	1375	246	209	1411	397
Turn Type	pm+pt	NA	pm+pt	NA	pm+pt	NA	Perm	pm+pt	NA	Perm
Protected Phases	7	4	3	8	5	2		1	6	
Permitted Phases	4		8		2		2	6		6
Detector Phase	7	4	3	8	5	2	2	1	6	6
Switch Phase										
Minimum Initial (s)	4.0	6.0	4.0	6.0	4.0	10.0	10.0	4.0	10.0	10.0
Minimum Split (s)	12.0	22.0	10.0	22.0	10.0	22.0	22.0	10.0	22.0	22.0
Total Split (s)	24.0	44.0	37.0	57.0	44.0	67.0	67.0	32.0	55.0	55.0
Total Split (%)	13.3%	24.4%	20.6%	31.7%	24.4%	37.2%	37.2%	17.8%	30.6%	30.6%
Yellow Time (s)	4.0	4.0	4.0	4.0	4.0	4.0	4.0	4.0	4.0	4.0
All-Red Time (s)	2.0	2.0	2.0	2.0	2.0	2.0	2.0	2.0	2.0	2.0
Lost Time Adjust (s)	0.0	0.0	0.0	0.0	0.0	0.0	0.0	0.0	0.0	0.0
Total Lost Time (s)	6.0	6.0	6.0	6.0	6.0	6.0	6.0	6.0	6.0	6.0
Lead/Lag	Lead	Lag	Lead	Lag	Lead	Lag	Lag	Lead	Lag	Lag
Lead-Lag Optimize?	Yes	Yes	Yes	Yes	Yes	Yes	Yes	Yes	Yes	Yes
Recall Mode	None	None	None	None	None	C-Max	C-Max	None	C-Max	C-Max
Act Effect Green (s)	53.9	36.4	68.5	45.4	99.2	72.2	72.2	78.8	57.9	57.9
Actuated g/C Ratio	0.30	0.20	0.38	0.25	0.55	0.40	0.40	0.44	0.32	0.32
v/c Ratio	0.93	0.81	0.89	0.90	0.96	0.70	0.34	0.80	0.89	0.66
Control Delay (s/veh)	99.5	70.8	76.7	77.7	88.9	63.8	26.2	66.6	66.3	38.5
Queue Delay	0.0	0.0	0.0	0.0	0.0	0.0	0.0	0.0	0.0	0.0
Total Delay (s/veh)	99.5	70.8	76.7	77.7	88.9	63.8	26.2	66.6	66.3	38.5
LOS	F	E	E	E	F	E	C	E	E	D
Approach Delay (s/veh)		78.1		77.5		63.7			60.9	
Approach LOS		E		E		E			E	

Intersection Summary

Cycle Length: 180

Actuated Cycle Length: 180

Offset: 49 (27%), Referenced to phase 2:NBTL and 6:SBTL, Start of Yellow

Natural Cycle: 90

Control Type: Actuated-Coordinated

Maximum v/c Ratio: 0.96

Intersection Signal Delay (s/veh): 67.1

Intersection LOS: E

Intersection Capacity Utilization 99.7%

ICU Level of Service F

Analysis Period (min) 15

Splits and Phases: 1: NW 31 AVENUE & NW 19 STREET



Geosynergy Lake Fill
1: NW 31 AVENUE & NW 19 STREET

Build Conditions 2027 + Optimization

Timing Plan: PM Peak Hour

												
Movement	EBL	EBT	EBR	WBL	WBT	WBR	NBL	NBT	NBR	SBL	SBT	SBR
Lane Configurations												
Traffic Volume (veh/h)	192	355	216	269	574	190	358	1375	246	209	1411	397
Future Volume (veh/h)	192	355	216	269	574	190	358	1375	246	209	1411	397
Initial Q (Qb), veh	0	0	0	0	0	0	0	0	0	0	0	0
Lane Width Adj.	1.00	1.00	1.00	1.00	1.00	1.00	1.00	1.00	1.00	1.00	1.00	1.00
Ped-Bike Adj(A_pbT)	1.00		1.00	1.00		1.00	1.00		1.00	1.00		1.00
Parking Bus, Adj	1.00	1.00	1.00	1.00	1.00	1.00	1.00	1.00	1.00	1.00	1.00	1.00
Work Zone On Approach	No			No			No			No		
Adj Sat Flow, veh/h/ln	1856	1856	1856	1856	1856	1856	1856	1856	1856	1856	1856	1856
Adj Flow Rate, veh/h	198	366	223	277	592	196	369	1418	254	215	1455	409
Peak Hour Factor	0.97	0.97	0.97	0.97	0.97	0.97	0.97	0.97	0.97	0.97	0.97	0.97
Percent Heavy Veh, %	3	3	3	3	3	3	3	3	3	3	3	3
Cap, veh/h	230	448	269	311	641	212	389	2182	677	250	1691	525
Arrive On Green	0.10	0.21	0.21	0.13	0.25	0.25	0.06	0.14	0.14	0.09	0.33	0.33
Sat Flow, veh/h	1767	2119	1271	1767	2603	860	1767	5066	1572	1767	5066	1572
Grp Volume(v), veh/h	198	303	286	277	400	388	369	1418	254	215	1455	409
Grp Sat Flow(s),veh/h/ln	1767	1763	1627	1767	1763	1701	1767	1689	1572	1767	1689	1572
Q Serve(g_s), s	15.7	29.5	30.2	21.6	39.9	40.0	31.7	47.6	26.3	14.3	48.3	42.2
Cycle Q Clear(g_c), s	15.7	29.5	30.2	21.6	39.9	40.0	31.7	47.6	26.3	14.3	48.3	42.2
Prop In Lane	1.00		0.78	1.00		0.51	1.00		1.00	1.00		1.00
Lane Grp Cap(c), veh/h	230	373	344	311	434	419	389	2182	677	250	1691	525
V/C Ratio(X)	0.86	0.81	0.83	0.89	0.92	0.93	0.95	0.65	0.38	0.86	0.86	0.78
Avail Cap(c_a), veh/h	233	373	344	380	499	482	429	2182	677	344	1691	525
HCM Platoon Ratio	1.00	1.00	1.00	1.00	1.00	1.00	0.33	0.33	0.33	1.00	1.00	1.00
Upstream Filter(I)	1.00	1.00	1.00	1.00	1.00	1.00	1.00	1.00	1.00	1.00	1.00	1.00
Uniform Delay (d), s/veh	52.1	67.6	67.8	48.3	66.2	66.2	68.0	64.4	55.3	40.5	56.0	54.0
Incr Delay (d2), s/veh	25.8	12.1	14.7	18.7	20.0	21.0	28.5	1.5	1.6	11.4	6.0	10.9
Initial Q Delay(d3), s/veh	0.0	0.0	0.0	0.0	0.0	0.0	0.0	0.0	0.0	0.0	0.0	0.0
%ile BackOfQ(50%),veh/ln	8.6	14.6	14.0	11.2	20.3	19.8	21.1	22.1	11.5	7.1	21.5	18.3
Unsig. Movement Delay, s/veh												
LnGrp Delay(d), s/veh	77.9	79.7	82.5	67.0	86.1	87.2	96.5	65.9	56.8	51.9	62.0	64.9
LnGrp LOS	E	E	F	E	F	F	F	E	E	D	E	E
Approach Vol, veh/h	787			1065			2041			2079		
Approach Delay, s/veh	80.2			81.5			70.3			61.6		
Approach LOS	F			F			E			E		
Timer - Assigned Phs	1	2	3	4	5	6	7	8				
Phs Duration (G+Y+Rc), s	22.5	83.5	29.9	44.1	39.9	66.1	23.7	50.3				
Change Period (Y+Rc), s	6.0	6.0	6.0	6.0	6.0	6.0	6.0	6.0				
Max Green Setting (Gmax), s	26.0	61.0	31.0	38.0	38.0	49.0	18.0	51.0				
Max Q Clear Time (g_c+I1), s	16.3	49.6	23.6	32.2	33.7	50.3	17.7	42.0				
Green Ext Time (p_c), s	0.1	7.6	0.4	1.3	0.2	0.0	0.0	2.3				
Intersection Summary												
HCM 7th Control Delay, s/veh	70.6											
HCM 7th LOS	E											

Geosynergy Lake Fill
2: NW 31 AVENUE & NW 17 STREET/NORTH DRIVEWAY

Build Conditions 2027
Timing Plan: PM Peak Hour

Intersection												
Int Delay, s/veh	0.4											
Movement	EBL	EBT	EBR	WBL	WBT	WBR	NBL	NBT	NBR	SBL	SBT	SBR
Lane Configurations			↱			↱	↱↑↑↑				↑↑↑	
Traffic Vol, veh/h	0	0	18	0	0	42	0	1921	27	0	1938	13
Future Vol, veh/h	0	0	18	0	0	42	0	1921	27	0	1938	13
Conflicting Peds, #/hr	0	0	0	0	0	0	0	0	0	0	0	0
Sign Control	Stop	Stop	Stop	Stop	Stop	Stop	Free	Free	Free	Free	Free	Free
RT Channelized	-	-	None	-	-	None	-	-	None	-	-	None
Storage Length	0	-	-	-	-	-	150	-	-	100	-	-
Veh in Median Storage, #	-	2	-	-	0	-	-	0	-	-	0	-
Grade, %	-	0	-	-	0	-	-	0	-	-	0	-
Peak Hour Factor	94	92	94	92	92	92	94	94	92	92	94	94
Heavy Vehicles, %	3	3	3	3	3	3	3	3	3	3	3	3
Mvmt Flow	0	0	19	0	0	46	0	2044	29	0	2062	14

Major/Minor	Minor2		Minor1		Major1		Major2					
Conflicting Flow All	-	-	1038	-	-	1036	2076	0	0	-	-	0
Stage 1	-	-	-	-	-	-	-	-	-	-	-	-
Stage 2	-	-	-	-	-	-	-	-	-	-	-	-
Critical Hdwy	-	-	7.16	-	-	7.16	5.36	-	-	-	-	-
Critical Hdwy Stg 1	-	-	-	-	-	-	-	-	-	-	-	-
Critical Hdwy Stg 2	-	-	-	-	-	-	-	-	-	-	-	-
Follow-up Hdwy	-	-	3.93	-	-	3.93	3.13	-	-	-	-	-
Pot Cap-1 Maneuver	0	0	194	0	0	195	113	-	-	0	-	-
Stage 1	0	0	-	0	0	-	-	-	-	0	-	-
Stage 2	0	0	-	0	0	-	-	-	-	0	-	-
Platoon blocked, %	-	-	-	-	-	-	-	-	-	-	-	-
Mov Cap-1 Maneuver	-	-	194	-	-	195	113	-	-	-	-	-
Mov Cap-2 Maneuver	-	-	-	-	-	-	-	-	-	-	-	-
Stage 1	-	-	-	-	-	-	-	-	-	-	-	-
Stage 2	-	-	-	-	-	-	-	-	-	-	-	-

Approach	EB	WB	NB	SB
HCM Control Delay, s/v25.54		29.06	0	0
HCM LOS	D	D		

Minor Lane/Major Mvmt	NBL	NBT	NBR	EBLn1WBLn1	SBT	SBR
Capacity (veh/h)	113	-	-	194	195	-
HCM Lane V/C Ratio	-	-	-	0.099	0.234	-
HCM Control Delay (s/veh)	0	-	-	25.5	29.1	-
HCM Lane LOS	A	-	-	D	D	-
HCM 95th %tile Q(veh)	0	-	-	0.3	0.9	-

Geosynergy Lake Fill
3: NW 31 AVENUE & NW 14 STREET

Build Conditions 2027
Timing Plan: PM Peak Hour

						
Lane Group	EBL	EBR	NBL	NBT	SBU	SBT
Lane Configurations						
Traffic Volume (vph)	41	62	86	1919	32	1990
Future Volume (vph)	41	62	86	1919	32	1990
Turn Type	Prot	Perm	pm+pt	NA	Perm	NA
Protected Phases	4		5	2		6
Permitted Phases		4	2		6	
Detector Phase	4	4	5	2	6	6
Switch Phase						
Minimum Initial (s)	6.0	6.0	4.0	12.0	12.0	12.0
Minimum Split (s)	22.0	22.0	10.0	22.0	22.0	22.0
Total Split (s)	45.0	45.0	15.0	135.0	120.0	120.0
Total Split (%)	25.0%	25.0%	8.3%	75.0%	66.7%	66.7%
Yellow Time (s)	4.0	4.0	4.0	4.0	4.0	4.0
All-Red Time (s)	2.0	2.0	2.0	2.0	2.0	2.0
Lost Time Adjust (s)	0.0	0.0	0.0	0.0	0.0	0.0
Total Lost Time (s)	6.0	6.0	6.0	6.0	6.0	6.0
Lead/Lag			Lead		Lag	Lag
Lead-Lag Optimize?			Yes		Yes	Yes
Recall Mode	None	None	None	C-Max	C-Max	C-Max
Act Effect Green (s)	9.1	9.1	158.9	158.9	145.8	145.8
Actuated g/C Ratio	0.05	0.05	0.88	0.88	0.81	0.81
v/c Ratio	0.50	0.46	0.53	0.45	0.25	0.53
Control Delay (s/veh)	101.2	26.6	21.4	6.8	5.7	2.4
Queue Delay	0.0	0.0	0.0	0.0	0.0	0.0
Total Delay (s/veh)	101.2	26.6	21.4	6.8	5.7	2.4
LOS	F	C	C	A	A	A
Approach Delay (s/veh)	56.5			7.5		2.5
Approach LOS	E			A		A

Intersection Summary

Cycle Length: 180

Actuated Cycle Length: 180

Offset: 166 (92%), Referenced to phase 2:NBTL and 6:SBTU, Start of Yellow

Natural Cycle: 70

Control Type: Actuated-Coordinated

Maximum v/c Ratio: 0.54

Intersection Signal Delay (s/veh): 6.3


Intersection LOS: A

Intersection Capacity Utilization 67.1%

ICU Level of Service C

Analysis Period (min) 15

Splits and Phases: 3: NW 31 AVENUE & NW 14 STREET

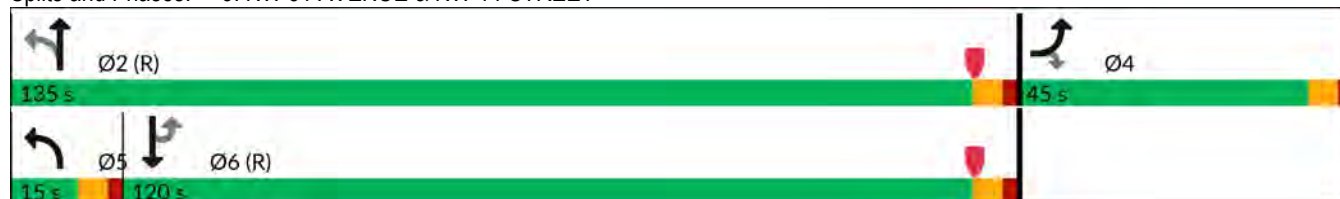

Geosynergy Lake Fill
3: NW 31 AVENUE & NW 14 STREET

Build Conditions 2027
Timing Plan: PM Peak Hour

							
Movement	EBL	EBR	NBL	NBT	SBU	SBT	SBR
Lane Configurations							
Traffic Volume (vph)	41	62	86	1919	32	1990	47
Future Volume (vph)	41	62	86	1919	32	1990	47
Ideal Flow (vphpl)	1900	1900	1900	1900	1900	1900	1900
Total Lost time (s)	6.0	6.0	6.0	6.0	6.0	6.0	
Lane Util. Factor	1.00	1.00	1.00	0.91	1.00	0.91	
Frt	1.00	0.85	1.00	1.00	1.00	0.99	
Flt Protected	0.95	1.00	0.95	1.00	0.95	1.00	
Satd. Flow (prot)	1752	1568	1752	5036	1752	5018	
Flt Permitted	0.95	1.00	0.06	1.00	0.09	1.00	
Satd. Flow (perm)	1752	1568	120	5036	167	5018	
Peak-hour factor, PHF	0.94	0.94	0.94	0.94	0.94	0.94	0.94
Adj. Flow (vph)	44	66	91	2041	34	2117	50
RTOR Reduction (vph)	0	63	0	0	0	1	0
Lane Group Flow (vph)	44	3	91	2041	34	2166	0
Turn Type	Prot	Perm	pm+pt	NA	Perm	NA	
Protected Phases	4		5	2		6	
Permitted Phases		4	2		6		
Actuated Green, G (s)	9.1	9.1	158.9	158.9	145.8	145.8	
Effective Green, g (s)	9.1	9.1	158.9	158.9	145.8	145.8	
Actuated g/C Ratio	0.05	0.05	0.88	0.88	0.81	0.81	
Clearance Time (s)	6.0	6.0	6.0	6.0	6.0	6.0	
Vehicle Extension (s)	2.0	2.0	1.5	3.0	3.0	3.0	
Lane Grp Cap (vph)	88	79	170	4445	135	4064	
v/s Ratio Prot	c0.03		0.02	c0.41		0.43	
v/s Ratio Perm		0.00	c0.45		0.20		
v/c Ratio	0.50	0.04	0.53	0.45	0.25	0.53	
Uniform Delay, d1	83.2	81.3	6.6	2.0	4.0	5.7	
Progression Factor	1.00	1.00	2.45	3.04	0.37	0.33	
Incremental Delay, d2	1.6	0.0	0.9	0.1	3.5	0.4	
Delay (s)	84.8	81.3	17.3	6.5	5.0	2.3	
Level of Service	F	F	B	A	A	A	
Approach Delay (s/veh)	82.7			6.9		2.3	
Approach LOS	F			A		A	
Intersection Summary							
HCM 2000 Control Delay (s/veh)			6.6		HCM 2000 Level of Service		A
HCM 2000 Volume to Capacity ratio			0.55				
Actuated Cycle Length (s)			180.0		Sum of lost time (s)		18.0
Intersection Capacity Utilization			67.1%		ICU Level of Service		C
Analysis Period (min)			15				

c Critical Lane Group

Geosynergy Lake Fill
4: NW 31 AVENUE & SUNRISE BOULEVARD

Build Conditions 2027
Timing Plan: PM Peak Hour

											
Lane Group	EBL	EBT	WBL	WBT	WBR	NBL	NBT	NBR	SBL	SBT	SBR
Lane Configurations	 	  	 	  		 	  		 	  	
Traffic Volume (vph)	533	1433	183	1614	336	360	944	128	321	970	653
Future Volume (vph)	533	1433	183	1614	336	360	944	128	321	970	653
Turn Type	Prot	NA	Prot	NA	Perm	Prot	NA	Perm	Prot	NA	Perm
Protected Phases	1	6	5	2		7	4		3	8	
Permitted Phases					2			4			8
Detector Phase	1	6	5	2	2	7	4	4	3	8	8
Switch Phase											
Minimum Initial (s)	5.0	10.0	5.0	10.0	10.0	5.0	6.0	6.0	5.0	6.0	6.0
Minimum Split (s)	12.0	23.0	12.0	23.0	23.0	12.0	23.0	23.0	12.0	23.0	23.0
Total Split (s)	30.0	84.0	24.0	78.0	78.0	25.0	42.0	42.0	30.0	47.0	47.0
Total Split (%)	16.7%	46.7%	13.3%	43.3%	43.3%	13.9%	23.3%	23.3%	16.7%	26.1%	26.1%
Yellow Time (s)	5.0	5.0	5.0	5.0	5.0	5.0	5.0	5.0	5.0	5.0	5.0
All-Red Time (s)	2.0	2.0	2.0	2.0	2.0	2.0	2.0	2.0	2.0	2.0	2.0
Lost Time Adjust (s)	0.0	0.0	0.0	0.0	0.0	0.0	0.0	0.0	0.0	0.0	0.0
Total Lost Time (s)	7.0	7.0	7.0	7.0	7.0	7.0	7.0	7.0	7.0	7.0	7.0
Lead/Lag	Lead	Lag	Lead	Lag	Lag	Lead	Lag	Lag	Lead	Lag	Lag
Lead-Lag Optimize?	Yes	Yes	Yes	Yes	Yes	Yes	Yes	Yes	Yes	Yes	Yes
Recall Mode	None	C-Max	None	C-Max	C-Max	None	Max	Max	None	None	None
Act Effect Green (s)	23.0	80.4	13.6	71.0	71.0	18.0	37.6	37.6	20.4	40.0	40.0
Actuated g/C Ratio	0.13	0.45	0.08	0.39	0.39	0.10	0.21	0.21	0.11	0.22	0.22
v/c Ratio	1.25	0.83	0.72	0.82	0.46	1.07	0.91	0.31	0.85	0.88	1.37
Control Delay (s/veh)	191.2	47.3	97.5	53.5	17.1	143.8	82.4	14.7	124.1	67.7	207.8
Queue Delay	0.0	0.0	0.0	0.0	0.0	0.0	0.0	0.0	0.0	0.0	0.0
Total Delay (s/veh)	191.2	47.3	97.5	53.5	17.1	143.8	82.4	14.7	124.1	67.7	207.8
LOS	F	D	F	D	B	F	F	B	F	E	F
Approach Delay (s/veh)		80.2		51.6			91.8			124.1	
Approach LOS		F		D			F			F	

Intersection Summary

Cycle Length: 180

Actuated Cycle Length: 180

Offset: 43 (24%), Referenced to phase 2:WBT and 6:EBT, Start of Yellow

Natural Cycle: 140

Control Type: Actuated-Coordinated

Maximum v/c Ratio: 1.37

Intersection Signal Delay (s/veh): 85.4


Intersection LOS: F

Intersection Capacity Utilization 99.4%

ICU Level of Service F

Analysis Period (min) 15

Splits and Phases: 4: NW 31 AVENUE & SUNRISE BOULEVARD

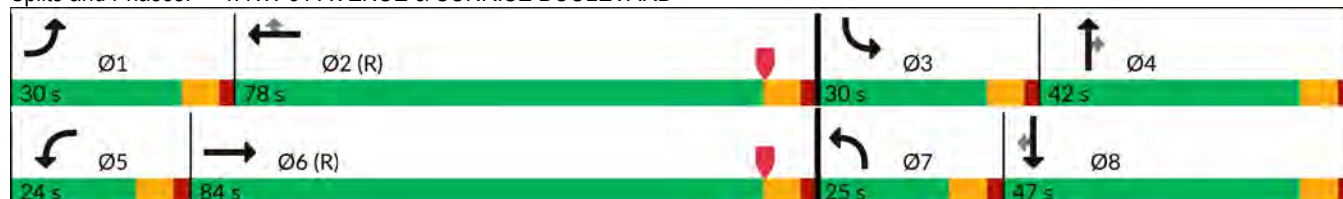

Geosynergy Lake Fill
4: NW 31 AVENUE & SUNRISE BOULEVARD

Build Conditions 2027
Timing Plan: PM Peak Hour

												
Movement	EBL	EBT	EBR	WBL	WBT	WBR	NBL	NBT	NBR	SBL	SBT	SBR
Lane Configurations												
Traffic Volume (veh/h)	533	1433	367	183	1614	336	360	944	128	321	970	653
Future Volume (veh/h)	533	1433	367	183	1614	336	360	944	128	321	970	653
Initial Q (Qb), veh	0	0	0	0	0	0	0	0	0	0	0	0
Lane Width Adj.	1.00	1.00	1.00	1.00	1.00	1.00	1.00	1.00	1.00	1.00	1.00	1.00
Ped-Bike Adj(A_pbT)	1.00		1.00	1.00		1.00	1.00		1.00	1.00		1.00
Parking Bus, Adj	1.00	1.00	1.00	1.00	1.00	1.00	1.00	1.00	1.00	1.00	1.00	1.00
Work Zone On Approach	No			No			No			No		
Adj Sat Flow, veh/h/ln	1856	1856	1856	1856	1856	1856	1856	1856	1856	1856	1856	1856
Adj Flow Rate, veh/h	544	1462	374	187	1647	343	367	963	131	328	990	666
Peak Hour Factor	0.98	0.98	0.98	0.98	0.98	0.98	0.98	0.98	0.98	0.98	0.98	0.98
Percent Heavy Veh, %	3	3	3	3	3	3	3	3	3	3	3	3
Cap, veh/h	438	1838	468	225	1998	620	343	1096	340	363	1126	349
Arrive On Green	0.13	0.46	0.46	0.07	0.39	0.39	0.10	0.22	0.22	0.18	0.37	0.37
Sat Flow, veh/h	3428	4025	1024	3428	5066	1572	3428	5066	1572	3428	5066	1572
Grp Volume(v), veh/h	544	1225	611	187	1647	343	367	963	131	328	990	666
Grp Sat Flow(s),veh/h/ln	1714	1689	1671	1714	1689	1572	1714	1689	1572	1714	1689	1572
Q Serve(g_s), s	23.0	55.7	56.3	9.7	52.5	30.4	18.0	33.1	12.8	16.9	32.8	40.0
Cycle Q Clear(g_c), s	23.0	55.7	56.3	9.7	52.5	30.4	18.0	33.1	12.8	16.9	32.8	40.0
Prop In Lane	1.00		0.61	1.00		1.00	1.00		1.00	1.00		1.00
Lane Grp Cap(c), veh/h	438	1542	763	225	1998	620	343	1096	340	363	1126	349
V/C Ratio(X)	1.24	0.79	0.80	0.83	0.82	0.55	1.07	0.88	0.39	0.90	0.88	1.91
Avail Cap(c_a), veh/h	438	1542	763	324	1998	620	343	1096	340	438	1126	349
HCM Platoon Ratio	1.00	1.00	1.00	1.00	1.00	1.00	1.00	1.00	1.00	1.67	1.67	1.67
Upstream Filter(I)	1.00	1.00	1.00	1.00	1.00	1.00	1.00	1.00	1.00	0.83	0.83	0.83
Uniform Delay (d), s/veh	78.5	41.7	41.9	83.1	48.9	42.2	81.0	68.2	60.3	73.2	54.3	56.6
Incr Delay (d2), s/veh	126.9	4.3	8.6	8.0	4.0	3.5	68.6	10.1	3.3	15.3	6.8	416.5
Initial Q Delay(d3), s/veh	0.0	0.0	0.0	0.0	0.0	0.0	0.0	0.0	0.0	0.0	0.0	0.0
%ile BackOfQ(50%),veh/ln	17.8	23.6	24.5	4.5	22.5	12.5	11.2	15.3	5.5	7.8	13.6	55.0
Unsig. Movement Delay, s/veh												
LnGrp Delay(d), s/veh	205.4	46.0	50.5	91.1	52.9	45.7	149.6	78.3	63.6	88.5	61.1	473.1
LnGrp LOS	F	D	D	F	D	D	F	E	E	F	E	F
Approach Vol, veh/h	2380			2177			1461			1984		
Approach Delay, s/veh	83.6			55.1			94.9			203.9		
Approach LOS	F			E			F			F		
Timer - Assigned Phs	1	2	3	4	5	6	7	8				
Phs Duration (G+Y+Rc), s	30.0	78.0	26.1	45.9	18.8	89.2	25.0	47.0				
Change Period (Y+Rc), s	7.0	7.0	7.0	7.0	7.0	7.0	7.0	7.0				
Max Green Setting (Gmax), s	23.0	71.0	23.0	35.0	17.0	77.0	18.0	40.0				
Max Q Clear Time (g_c+I1), s	25.0	54.5	18.9	35.1	11.7	58.3	20.0	42.0				
Green Ext Time (p_c), s	0.0	11.0	0.2	0.0	0.1	11.8	0.0	0.0				
Intersection Summary												
HCM 7th Control Delay, s/veh	107.7											
HCM 7th LOS	F											

**GEOSYNERGY FORT LAUDERDALE WAREHOUSE DEVELOPMENT
SIGNAL TIMING OPTIMIZATION MODIFICATIONS**

AUGUST 2024

330130102

NW 31 AVENUE & SUNRISE BOULEVARD

AFTERNOON PEAK HOUR


EXISTING TIMING

Splits and Phases: 4: NW 31 AVENUE & SUNRISE BOULEVARD



OPTIMIZED TIMING

Splits and Phases: 4: NW 31 AVENUE & SUNRISE BOULEVARD

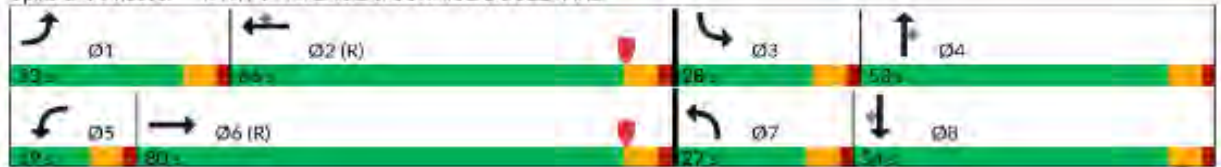

Geosynergy Lake Fill
4: NW 31 AVENUE & SUNRISE BOULEVARD

Build Conditions 2027 + Optimization

Timing Plan: PM Peak Hour

											
Lane Group	EBL	EBT	WBL	WBT	WBR	NBL	NBT	NBR	SBL	SBT	SBR
Lane Configurations	 	  	 	  		 	  		 	  	
Traffic Volume (vph)	533	1433	183	1614	336	360	944	128	321	970	653
Future Volume (vph)	533	1433	183	1614	336	360	944	128	321	970	653
Turn Type	Prot	NA	Prot	NA	Perm	Prot	NA	Perm	Prot	NA	Perm
Protected Phases	1	6	5	2		7	4		3	8	
Permitted Phases					2			4			8
Detector Phase	1	6	5	2	2	7	4	4	3	8	8
Switch Phase											
Minimum Initial (s)	5.0	10.0	5.0	10.0	10.0	5.0	6.0	6.0	5.0	6.0	6.0
Minimum Split (s)	12.0	23.0	12.0	23.0	23.0	12.0	23.0	23.0	12.0	23.0	23.0
Total Split (s)	33.0	80.0	19.0	66.0	66.0	27.0	53.0	53.0	28.0	54.0	54.0
Total Split (%)	18.3%	44.4%	10.6%	36.7%	36.7%	15.0%	29.4%	29.4%	15.6%	30.0%	30.0%
Yellow Time (s)	5.0	5.0	5.0	5.0	5.0	5.0	5.0	5.0	5.0	5.0	5.0
All-Red Time (s)	2.0	2.0	2.0	2.0	2.0	2.0	2.0	2.0	2.0	2.0	2.0
Lost Time Adjust (s)	0.0	0.0	0.0	0.0	0.0	0.0	0.0	0.0	0.0	0.0	0.0
Total Lost Time (s)	7.0	7.0	7.0	7.0	7.0	7.0	7.0	7.0	7.0	7.0	7.0
Lead/Lag	Lead	Lag	Lead	Lag	Lag	Lead	Lag	Lag	Lead	Lag	Lag
Lead-Lag Optimize?	Yes	Yes	Yes	Yes	Yes	Yes	Yes	Yes	Yes	Yes	Yes
Recall Mode	None	C-Max	None	C-Max	C-Max	None	Max	Max	None	None	None
Act Effect Green (s)	26.0	73.4	11.6	59.0	59.0	20.0	47.3	47.3	19.7	47.0	47.0
Actuated g/C Ratio	0.14	0.41	0.06	0.33	0.33	0.11	0.26	0.26	0.11	0.26	0.26
v/c Ratio	1.10	0.91	0.85	0.99	0.53	0.97	0.72	0.25	0.88	0.75	1.17
Control Delay (s/veh)	140.6	56.9	114.3	81.1	24.8	117.9	64.5	5.1	119.8	69.9	133.5
Queue Delay	0.0	0.0	0.0	0.0	0.0	0.0	0.0	0.0	0.0	0.0	0.0
Total Delay (s/veh)	140.6	56.9	114.3	81.1	24.8	117.9	64.5	5.1	119.8	69.9	133.5
LOS	F	E	F	F	C	F	E	A	F	E	F
Approach Delay (s/veh)		76.1		75.2			72.6			99.5	
Approach LOS		E		E			E			F	

Intersection Summary

Cycle Length: 180

Actuated Cycle Length: 180

Offset: 43 (24%), Referenced to phase 2:WBT and 6:EBT, Start of Yellow

Natural Cycle: 140

Control Type: Actuated-Coordinated

Maximum v/c Ratio: 1.17

Intersection Signal Delay (s/veh): 81.0


Intersection LOS: F

Intersection Capacity Utilization 99.4%

ICU Level of Service F

Analysis Period (min) 15

Splits and Phases: 4: NW 31 AVENUE & SUNRISE BOULEVARD

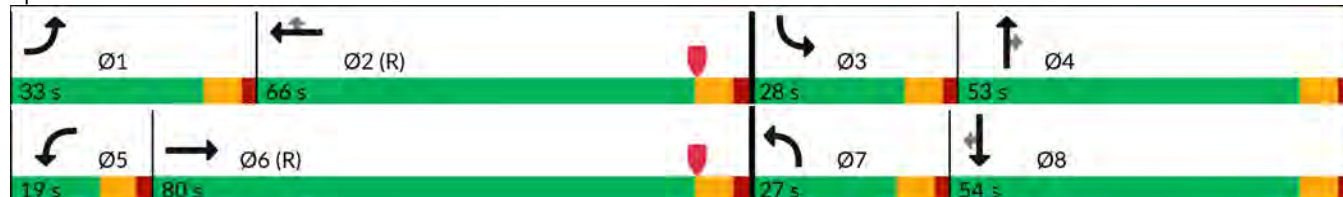

Geosynergy Lake Fill
4: NW 31 AVENUE & SUNRISE BOULEVARD

Build Conditions 2027 + Optimization

Timing Plan: PM Peak Hour

												
Movement	EBL	EBT	EBR	WBL	WBT	WBR	NBL	NBT	NBR	SBL	SBT	SBR
Lane Configurations												
Traffic Volume (veh/h)	533	1433	367	183	1614	336	360	944	128	321	970	653
Future Volume (veh/h)	533	1433	367	183	1614	336	360	944	128	321	970	653
Initial Q (Qb), veh	0	0	0	0	0	0	0	0	0	0	0	0
Lane Width Adj.	1.00	1.00	1.00	1.00	1.00	1.00	1.00	1.00	1.00	1.00	1.00	1.00
Ped-Bike Adj(A_pbT)	1.00		1.00	1.00		1.00	1.00		1.00	1.00		1.00
Parking Bus, Adj	1.00	1.00	1.00	1.00	1.00	1.00	1.00	1.00	1.00	1.00	1.00	1.00
Work Zone On Approach	No			No			No			No		
Adj Sat Flow, veh/h/ln	1856	1856	1856	1856	1856	1856	1856	1856	1856	1856	1856	1856
Adj Flow Rate, veh/h	544	1462	374	187	1647	343	367	963	131	328	990	666
Peak Hour Factor	0.98	0.98	0.98	0.98	0.98	0.98	0.98	0.98	0.98	0.98	0.98	0.98
Percent Heavy Veh, %	3	3	3	3	3	3	3	3	3	3	3	3
Cap, veh/h	495	1639	417	223	1660	515	381	1351	419	362	1323	411
Arrive On Green	0.14	0.41	0.41	0.07	0.33	0.33	0.11	0.27	0.27	0.18	0.44	0.44
Sat Flow, veh/h	3428	4025	1024	3428	5066	1572	3428	5066	1572	3428	5066	1572
Grp Volume(v), veh/h	544	1225	611	187	1647	343	367	963	131	328	990	666
Grp Sat Flow(s),veh/h/ln	1714	1689	1671	1714	1689	1572	1714	1689	1572	1714	1689	1572
Q Serve(g_s), s	26.0	60.8	61.4	9.7	58.3	33.8	19.2	31.0	12.0	16.9	29.5	47.0
Cycle Q Clear(g_c), s	26.0	60.8	61.4	9.7	58.3	33.8	19.2	31.0	12.0	16.9	29.5	47.0
Prop In Lane	1.00		0.61	1.00		1.00	1.00		1.00	1.00		1.00
Lane Grp Cap(c), veh/h	495	1375	680	223	1660	515	381	1351	419	362	1323	411
V/C Ratio(X)	1.10	0.89	0.90	0.84	0.99	0.67	0.96	0.71	0.31	0.91	0.75	1.62
Avail Cap(c_a), veh/h	495	1375	680	229	1660	515	381	1351	419	400	1323	411
HCM Platoon Ratio	1.00	1.00	1.00	1.00	1.00	1.00	1.00	1.00	1.00	1.67	1.67	1.67
Upstream Filter(I)	1.00	1.00	1.00	1.00	1.00	1.00	1.00	1.00	1.00	0.83	0.83	0.83
Uniform Delay (d), s/veh	77.0	49.7	49.8	83.2	60.3	52.0	79.6	59.8	52.8	73.3	45.8	50.8
Incr Delay (d2), s/veh	70.0	9.1	16.9	21.5	20.3	6.7	36.3	3.2	1.9	18.6	1.8	289.1
Initial Q Delay(d3), s/veh	0.0	0.0	0.0	0.0	0.0	0.0	0.0	0.0	0.0	0.0	0.0	0.0
%ile BackOfQ(50%),veh/ln	16.2	26.8	28.3	4.9	27.5	14.3	10.4	13.7	5.0	8.0	11.5	49.7
Unsig. Movement Delay, s/veh												
LnGrp Delay(d), s/veh	147.0	58.7	66.8	104.7	80.5	58.7	115.9	63.0	54.7	91.9	47.6	339.9
LnGrp LOS	F	E	E	F	F	E	F	E	D	F	D	F
Approach Vol, veh/h	2380			2177			1461			1984		
Approach Delay, s/veh	81.0			79.2			75.5			153.0		
Approach LOS	F			E			E			F		
Timer - Assigned Phs	1	2	3	4	5	6	7	8				
Phs Duration (G+Y+Rc), s	33.0	66.0	26.0	55.0	18.7	80.3	27.0	54.0				
Change Period (Y+Rc), s	7.0	7.0	7.0	7.0	7.0	7.0	7.0	7.0				
Max Green Setting (Gmax), s	26.0	59.0	21.0	46.0	12.0	73.0	20.0	47.0				
Max Q Clear Time (g_c+I1), s	28.0	60.3	18.9	33.0	11.7	63.4	21.2	49.0				
Green Ext Time (p_c), s	0.0	0.0	0.1	4.4	0.0	7.1	0.0	0.0				
Intersection Summary												
HCM 7th Control Delay, s/veh				97.3								
HCM 7th LOS				F								

DRIVEWAYS

Geosynergy Lake Fill
5: NW 31 AVENUE & SOUTH DRIVEWAY

Build Conditions 2027
Timing Plan: AM Peak Hour

Intersection							
Int Delay, s/veh	55						
Movement	WBL	WBR	NBT	NBR	SBU	SBL	SBT
Lane Configurations							
Traffic Vol, veh/h	48	37	1656	165	12	200	1639
Future Vol, veh/h	48	37	1656	165	12	200	1639
Conflicting Peds, #/hr	0	0	0	0	0	0	0
Sign Control	Stop	Stop	Free	Free	Free	Free	Free
RT Channelized	-	None	-	None	-	-	None
Storage Length	-	-	-	-	-	-	-
Veh in Median Storage, #	0	-	0	-	-	-	0
Grade, %	0	-	0	-	-	-	0
Peak Hour Factor	98	98	98	98	98	98	98
Heavy Vehicles, %	3	3	3	3	3	3	3
Mvmt Flow	49	38	1690	168	12	204	1672

Major/Minor	Minor1	Major1	Major2				
Conflicting Flow All	2876	929	0	0	1356	1858	0
Stage 1	1774	-	-	-	-	-	-
Stage 2	1102	-	-	-	-	-	-
Critical Hdwy	5.76	7.16	-	-	5.66	5.36	-
Critical Hdwy Stg 1	6.66	-	-	-	-	-	-
Critical Hdwy Stg 2	6.06	-	-	-	-	-	-
Follow-up Hdwy	3.83	3.93	-	-	2.33	3.13	-
Pot Cap-1 Maneuver	~ 30	230	-	-	275	~ 146	-
Stage 1	79	-	-	-	-	-	-
Stage 2	250	-	-	-	-	-	-
Platoon blocked, %			-	-			-
Mov Cap-1 Maneuver	~ 13	230	-	-	149	~ 149	-
Mov Cap-2 Maneuver	~ 13	-	-	-	-	-	-
Stage 1	79	-	-	-	-	-	-
Stage 2	106	-	-	-	-	-	-

Approach	WB	NB	SB
HCM Control Delay (s/veh)	101.37	0	33.54
HCM LOS	F		

Minor Lane/Major Mvmt	NBT	NBRWBLn1	SBL	SBT
Capacity (veh/h)	-	-	22 ~ 149	-
HCM Lane V/C Ratio	-	-	3.975	1.453
HCM Control Delay (s/veh)	-	\$ 1701.4	292.9	-
HCM Lane LOS	-	-	F	F
HCM 95th %tile Q(veh)	-	-	11.1	14.2

Notes			
~: Volume exceeds capacity	\$: Delay exceeds 300s	+: Computation Not Defined	*: All major volume in platoon

Geosynergy Lake Fill
5: NW 31 AVENUE & SOUTH DRIVEWAY

Build Conditions 2027 + Mitigation
Timing Plan: AM Peak Hour

					
Lane Group	WBL	NBT	SBU	SBL	SBT
Lane Configurations					
Traffic Volume (vph)	38	1656	12	200	1639
Future Volume (vph)	38	1656	12	200	1639
Turn Type	Prot	NA	pm+pt	pm+pt	NA
Protected Phases	3	2	1	1	6
Permitted Phases	3		6	6	
Detector Phase	3	2	1	1	6
Switch Phase					
Minimum Initial (s)	4.0	4.0	4.0	4.0	4.0
Minimum Split (s)	20.0	20.0	20.0	20.0	20.0
Total Split (s)	20.0	50.0	20.0	20.0	70.0
Total Split (%)	22.2%	55.6%	22.2%	22.2%	77.8%
Yellow Time (s)	3.5	3.5	3.5	3.5	3.5
All-Red Time (s)	0.5	0.5	0.5	0.5	0.5
Lost Time Adjust (s)	0.0	0.0		0.0	0.0
Total Lost Time (s)	4.0	4.0		4.0	4.0
Lead/Lag		Lag	Lead	Lead	
Lead-Lag Optimize?		Yes	Yes	Yes	
Recall Mode	Max	C-Max	Max	Max	C-Max
Act Effect Green (s)	16.0	46.0		66.0	66.0
Actuated g/C Ratio	0.18	0.51		0.73	0.73
v/c Ratio	0.24	0.73		0.58	0.45
Control Delay (s/veh)	20.5	26.8		22.4	4.5
Queue Delay	0.0	0.0		0.0	0.0
Total Delay (s/veh)	20.5	26.8		22.4	4.5
LOS	C	C		C	A
Approach Delay (s/veh)	20.5	26.9			6.7
Approach LOS	C	C			A

Intersection Summary

Cycle Length: 90

Actuated Cycle Length: 90

Offset: 0 (0%), Referenced to phase 2:NBT and 6:SBTL, Start of Yellow

Natural Cycle: 70

Control Type: Actuated-Coordinated

Maximum v/c Ratio: 0.73

Intersection Signal Delay (s/veh): 16.8

Intersection LOS: B

Intersection Capacity Utilization 61.8%

ICU Level of Service B

Analysis Period (min) 15

Splits and Phases: 5: NW 31 AVENUE & SOUTH DRIVEWAY



Geosynergy Lake Fill
5: NW 31 AVENUE & SOUTH DRIVEWAY

Build Conditions 2027 + Mitigation
Timing Plan: AM Peak Hour

							
Movement	WBL	WBR	NBT	NBR	SBU	SBL	SBT
Lane Configurations							
Traffic Volume (veh/h)	38	37	1656	165	12	200	1639
Future Volume (veh/h)	38	37	1656	165	12	200	1639
Initial Q (Qb), veh	0	0	0	0		0	0
Lane Width Adj.	1.00	1.00	1.00	1.00		1.00	1.00
Ped-Bike Adj(A_pbT)	1.00	1.00		1.00		1.00	
Parking Bus, Adj	1.00	1.00	1.00	1.00		1.00	1.00
Work Zone On Approach	No		No				No
Adj Sat Flow, veh/h/ln	1856	1856	1856	1856		1856	1856
Adj Flow Rate, veh/h	41	40	1690	179		217	1672
Peak Hour Factor	0.92	0.92	0.98	0.92		0.92	0.98
Percent Heavy Veh, %	3	3	3	3		3	3
Cap, veh/h	148	145	2378	251		435	3715
Arrive On Green	0.18	0.18	0.17	0.17		0.24	0.98
Sat Flow, veh/h	834	813	4820	491		1767	5233
Grp Volume(v), veh/h	82	0	1225	644		217	1672
Grp Sat Flow(s),veh/h/ln	1667	0	1689	1767		1767	1689
Q Serve(g_s), s	3.8	0.0	30.8	31.0		3.5	1.3
Cycle Q Clear(g_c), s	3.8	0.0	30.8	31.0		3.5	1.3
Prop In Lane	0.50	0.49		0.28		1.00	
Lane Grp Cap(c), veh/h	296	0	1726	903		435	3715
V/C Ratio(X)	0.28	0.00	0.71	0.71		0.50	0.45
Avail Cap(c_a), veh/h	296	0	1726	903		435	3715
HCM Platoon Ratio	1.00	1.00	0.33	0.33		1.33	1.33
Upstream Filter(I)	1.00	0.00	0.90	0.90		1.00	1.00
Uniform Delay (d), s/veh	32.0	0.0	31.1	31.2		14.4	0.3
Incr Delay (d2), s/veh	2.3	0.0	2.3	4.3		4.1	0.4
Initial Q Delay(d3), s/veh	0.0	0.0	0.0	0.0		0.0	0.0
%ile BackOfQ(50%),veh/ln	1.7	0.0	14.3	15.5		2.5	0.3
Unsig. Movement Delay, s/veh							
LnGrp Delay(d), s/veh	34.3	0.0	33.4	35.5		18.5	0.7
LnGrp LOS	C		C	D		B	A
Approach Vol, veh/h	82		1869				1889
Approach Delay, s/veh	34.3		34.1				2.8
Approach LOS	C		C				A
Timer - Assigned Phs	1	2				6	8
Phs Duration (G+Y+Rc), s	20.0	50.0				70.0	20.0
Change Period (Y+Rc), s	4.0	4.0				4.0	4.0
Max Green Setting (Gmax), s	16.0	46.0				66.0	16.0
Max Q Clear Time (g_c+l1), s	5.5	33.0				3.3	5.8
Green Ext Time (p_c), s	0.4	9.5				20.4	0.1
Intersection Summary							
HCM 7th Control Delay, s/veh			18.7				
HCM 7th LOS			B				
Notes							
User approved ignoring U-Turning movement.							

Geosynergy Lake Fill
5: NW 31 AVENUE & SOUTH DRIVEWAY

Build Conditions 2027
Timing Plan: PM Peak Hour

Intersection							
Int Delay, s/veh	65.1						
Movement	WBL	WBR	NBT	NBR	SBU	SBL	SBT
Lane Configurations	W		↑↑↑			W	↑↑↑
Traffic Vol, veh/h	213	162	1773	109	14	138	1812
Future Vol, veh/h	213	162	1773	109	14	138	1812
Conflicting Peds, #/hr	0	0	0	0	0	0	0
Sign Control	Stop	Stop	Free	Free	Free	Free	Free
RT Channelized	-	None	-	None	-	-	None
Storage Length	-	-	-	-	-	-	-
Veh in Median Storage, #	0	-	0	-	-	-	0
Grade, %	0	-	0	-	-	-	0
Peak Hour Factor	92	92	92	92	92	92	92
Heavy Vehicles, %	3	3	3	3	3	3	3
Mvmt Flow	232	176	1927	118	15	150	1970

Major/Minor	Minor1	Major1	Major2				
Conflicting Flow All	3105	1023	0	0	1493	2046	0
Stage 1	1986	-	-	-	-	-	-
Stage 2	1118	-	-	-	-	-	-
Critical Hdwy	5.76	7.16	-	-	5.66	5.36	-
Critical Hdwy Stg 1	6.66	-	-	-	-	-	-
Critical Hdwy Stg 2	6.06	-	-	-	-	-	-
Follow-up Hdwy	3.83	3.93	-	-	2.33	3.13	-
Pot Cap-1 Maneuver	~ 22	199	-	-	230	~ 117	-
Stage 1	~ 57	-	-	-	-	-	-
Stage 2	245	-	-	-	-	-	-
Platoon blocked, %			-	-			-
Mov Cap-1 Maneuver	0	199	-	-	89	~ 89	-
Mov Cap-2 Maneuver	0	-	-	-	-	-	-
Stage 1	~ 57	-	-	-	-	-	-
Stage 2	0	-	-	-	-	-	-

Approach	WB	NB	SB
HCM Control Delay, s/veh	528.49	0	39.1
HCM LOS	F		

Minor Lane/Major Mvmt	NBT	NBRWBLn1	SBL	SBT
Capacity (veh/h)	-	- 199	~ 89	-
HCM Lane V/C Ratio	-	2.05	1.858	-
HCM Control Delay (s/veh)	-	\$ 528.5	\$ 505.3	-
HCM Lane LOS	-	F	F	-
HCM 95th %tile Q(veh)	-	31	14	-

Notes			
~: Volume exceeds capacity	\$: Delay exceeds 300s	+: Computation Not Defined	*: All major volume in platoon

Geosynergy Lake Fill
5: NW 31 AVENUE & SITE DRIVEWAY

Build Conditions 2027 + Mitigation
Timing Plan: PM Peak Hour

					
Lane Group	WBL	NBT	SBU	SBL	SBT
Lane Configurations					
Traffic Volume (vph)	213	1773	14	138	1812
Future Volume (vph)	213	1773	14	138	1812
Turn Type	Prot	NA	pm+pt	pm+pt	NA
Protected Phases	3	2	1	1	6
Permitted Phases	3		6	6	
Detector Phase	3	2	1	1	6
Switch Phase					
Minimum Initial (s)	10.0	4.0	4.0	4.0	4.0
Minimum Split (s)	16.0	20.0	8.0	8.0	20.0
Total Split (s)	35.0	43.0	12.0	12.0	55.0
Total Split (%)	38.9%	47.8%	13.3%	13.3%	61.1%
Yellow Time (s)	3.5	3.5	3.5	3.5	3.5
All-Red Time (s)	0.5	0.5	0.5	0.5	0.5
Lost Time Adjust (s)	0.0	0.0		0.0	0.0
Total Lost Time (s)	4.0	4.0		4.0	4.0
Lead/Lag		Lag	Lead	Lead	
Lead-Lag Optimize?		Yes	Yes	Yes	
Recall Mode	None	C-Max	None	None	C-Max
Act Effect Green (s)	24.5	45.0		57.5	57.5
Actuated g/C Ratio	0.27	0.50		0.64	0.64
v/c Ratio	0.82	0.80		0.66	0.59
Control Delay (s/veh)	41.3	22.9		30.7	25.5
Queue Delay	0.0	0.0		0.0	0.0
Total Delay (s/veh)	41.3	22.9		30.7	25.5
LOS	D	C		C	C
Approach Delay (s/veh)	41.4	23.0			26.0
Approach LOS	D	C			C

Intersection Summary

Cycle Length: 90

Actuated Cycle Length: 90

Offset: 0 (0%), Referenced to phase 2:NBT and 6:SBTL, Start of Yellow

Natural Cycle: 55

Control Type: Actuated-Coordinated

Maximum v/c Ratio: 0.83

Intersection Signal Delay (s/veh): 26.0


Intersection LOS: C

Intersection Capacity Utilization 76.8%

ICU Level of Service D

Analysis Period (min) 15

Splits and Phases: 5: NW 31 AVENUE & SITE DRIVEWAY

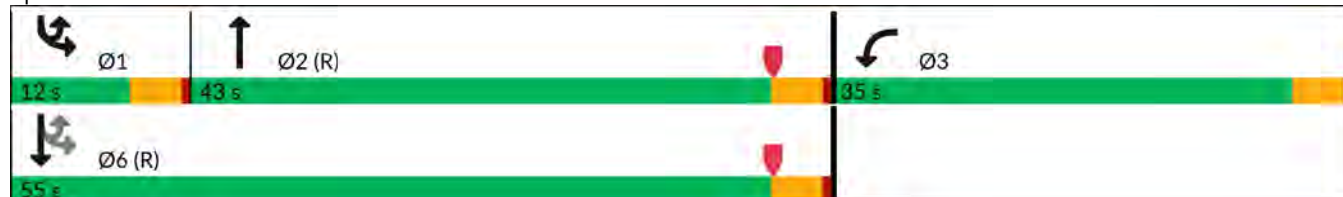

Geosynergy Lake Fill
5: NW 31 AVENUE & SITE DRIVEWAY

Build Conditions 2027 + Mitigation
Timing Plan: PM Peak Hour

							
Movement	WBL	WBR	NBT	NBR	SBU	SBL	SBT
Lane Configurations							
Traffic Volume (veh/h)	213	162	1773	109	14	138	1812
Future Volume (veh/h)	213	162	1773	109	14	138	1812
Initial Q (Qb), veh	0	0	0	0		0	0
Lane Width Adj.	1.00	1.00	1.00	1.00		1.00	1.00
Ped-Bike Adj(A_pbT)	1.00	1.00		1.00		1.00	
Parking Bus, Adj	1.00	1.00	1.00	1.00		1.00	1.00
Work Zone On Approach	No		No				No
Adj Sat Flow, veh/h/ln	1856	1856	1856	1856		1856	1856
Adj Flow Rate, veh/h	232	176	1886	118		150	1928
Peak Hour Factor	0.92	0.92	0.94	0.92		0.92	0.94
Percent Heavy Veh, %	3	3	3	3		3	3
Cap, veh/h	255	194	2639	165		248	3257
Arrive On Green	0.27	0.27	0.72	0.72		0.06	0.64
Sat Flow, veh/h	952	722	5041	304		1767	5233
Grp Volume(v), veh/h	409	0	1305	699		150	1928
Grp Sat Flow(s),veh/h/ln	1678	0	1689	1801		1767	1689
Q Serve(g_s), s	21.2	0.0	20.0	20.2		3.2	19.7
Cycle Q Clear(g_c), s	21.2	0.0	20.0	20.2		3.2	19.7
Prop In Lane	0.57	0.43		0.17		1.00	
Lane Grp Cap(c), veh/h	450	0	1829	975		248	3257
V/C Ratio(X)	0.91	0.00	0.71	0.72		0.60	0.59
Avail Cap(c_a), veh/h	578	0	1829	975		305	3257
HCM Platoon Ratio	1.00	1.00	1.33	1.33		1.00	1.00
Upstream Filter(I)	1.00	0.00	0.89	0.89		1.00	1.00
Uniform Delay (d), s/veh	31.9	0.0	8.6	8.6		15.0	9.3
Incr Delay (d2), s/veh	15.7	0.0	2.1	4.0		2.4	0.8
Initial Q Delay(d3), s/veh	0.0	0.0	0.0	0.0		0.0	0.0
%ile BackOfQ(50%),veh/ln	10.3	0.0	4.9	5.8		1.7	6.3
Unsig. Movement Delay, s/veh							
LnGrp Delay(d), s/veh	47.6	0.0	10.7	12.6		17.3	10.1
LnGrp LOS	D		B	B		B	B
Approach Vol, veh/h	409		2004				2078
Approach Delay, s/veh	47.6		11.4				10.6
Approach LOS	D		B				B
Timer - Assigned Phs	1	2				6	8
Phs Duration (G+Y+Rc), s	9.1	52.7				61.9	28.1
Change Period (Y+Rc), s	4.0	4.0				4.0	4.0
Max Green Setting (Gmax), s	8.0	39.0				51.0	31.0
Max Q Clear Time (g_c+l1), s	5.2	22.2				21.7	23.2
Green Ext Time (p_c), s	0.1	12.3				18.2	0.9
Intersection Summary							
HCM 7th Control Delay, s/veh			14.3				
HCM 7th LOS			B				
Notes							
User approved ignoring U-Turning movement.							

Figure 2 - 6. Guideline for determining the need for a major-road right-turn bay at a two-way stop-controlled intersection.

INPUT

Roadway geometry:	2-lane roadway
Variable	Value
Major-road speed, mph:	35
Major-road volume (one direction), veh/h:	1821
Right-turn volume, veh/h:	165

OUTPUT

Variable	Value
Limiting right-turn volume, veh/h:	2
Guidance for determining the need for a major-road right-turn bay for a 2-lane roadway:	
Add right-turn bay.	

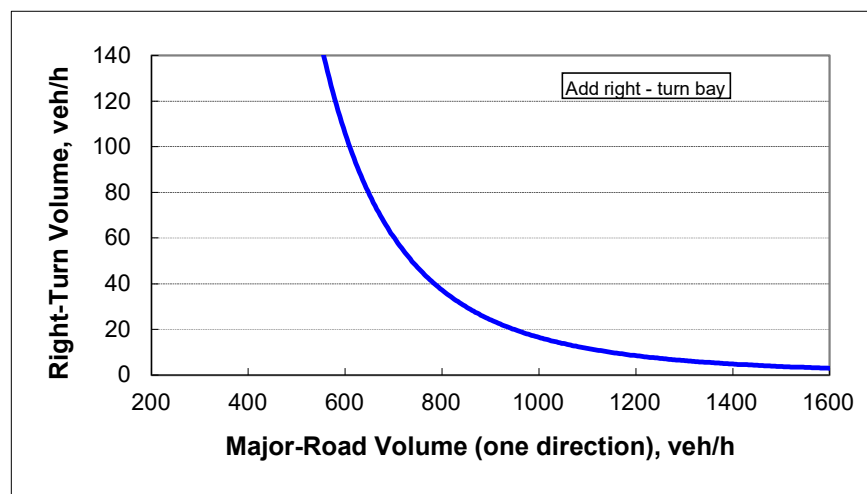


Figure 2 - 6. Guideline for determining the need for a major-road right-turn bay at a two-way stop-controlled intersection.

INPUT

Roadway geometry:	2-lane roadway
Variable	Value
Major-road speed, mph:	35
Major-road volume (one direction), veh/h:	1882
Right-turn volume, veh/h:	109

OUTPUT

Variable	Value
Limiting right-turn volume, veh/h:	2
Guidance for determining the need for a major-road right-turn bay for a 2-lane roadway:	
Add right-turn bay.	

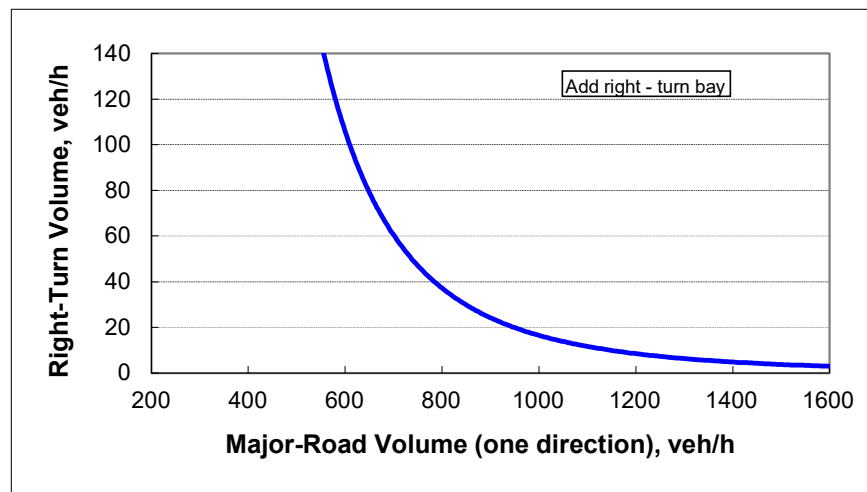


Figure 2 - 6. Guideline for determining the need for a major-road right-turn bay at a two-way stop-controlled intersection.

INPUT

Roadway geometry:	2-lane roadway
Variable	Value
Major-road speed, mph:	35
Major-road volume (one direction), veh/h:	1704
Right-turn volume, veh/h:	40

OUTPUT

Variable	Value
Limiting right-turn volume, veh/h:	2
Guidance for determining the need for a major-road right-turn bay for a 2-lane roadway:	
Add right-turn bay.	

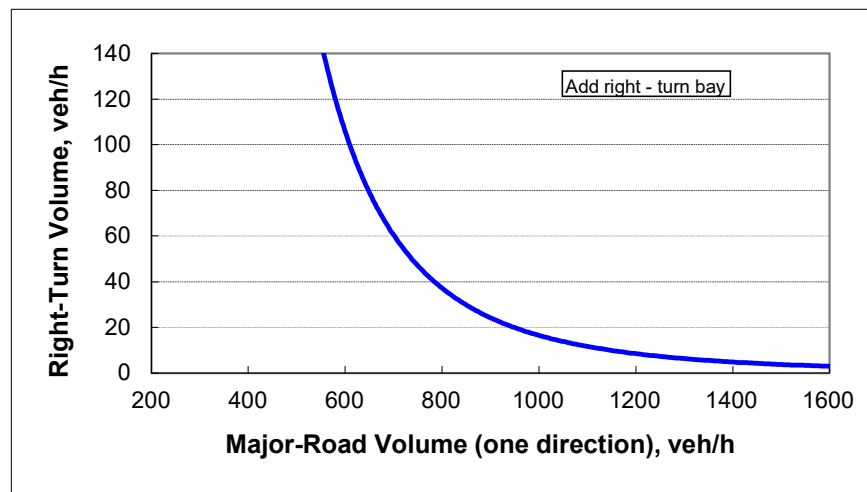


Figure 2 - 6. Guideline for determining the need for a major-road right-turn bay at a two-way stop-controlled intersection.

INPUT

Roadway geometry:	2-lane roadway
Variable	Value
Major-road speed, mph:	35
Major-road volume (one direction), veh/h:	1948
Right-turn volume, veh/h:	27

OUTPUT

Variable	Value
Limiting right-turn volume, veh/h:	1
Guidance for determining the need for a major-road right-turn bay for a 2-lane roadway:	
Add right-turn bay.	

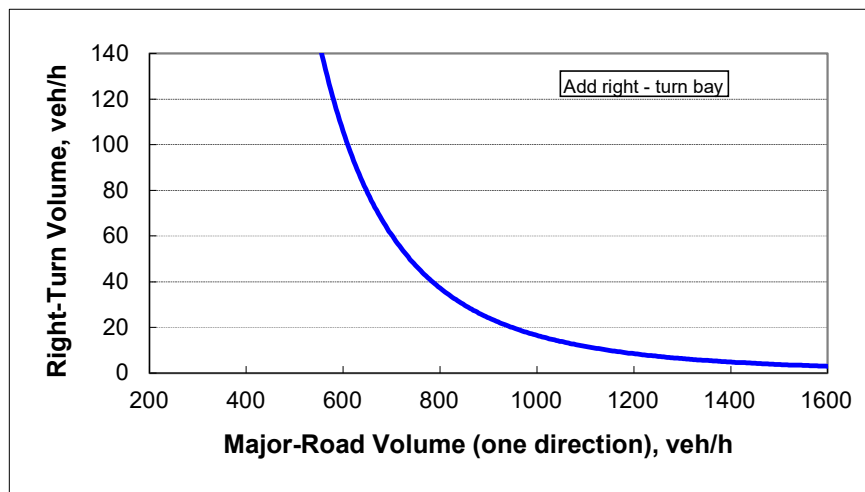


Figure 2 - 5. Guideline for determining the need for a major-road left-turn bay at a two-way stop-controlled intersection.


2-lane roadway (English)

INPUT

Variable	Value
85 th percentile speed, mph:	35
Percent of left-turns in advancing volume (V_A), %:	11%
Advancing volume (V_A), veh/h:	1871
Opposing volume (V_O), veh/h:	1821

OUTPUT

Variable	Value
Limiting advancing volume (V_A), veh/h:	93
Guidance for determining the need for a major-road left-turn bay:	
Left-turn treatment warranted.	

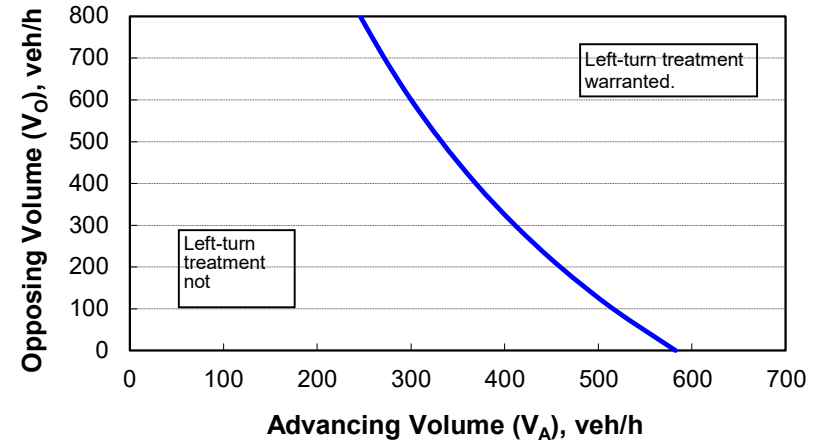

CALIBRATION CONSTANTS

Variable	Value
Average time for making left-turn, s:	3.0
Critical headway, s:	5.0
Average time for left-turn vehicle to clear the advancing lane, s:	1.9

Figure 2 - 5. Guideline for determining the need for a major-road left-turn bay at a two-way stop-controlled intersection.


2-lane roadway (English)

INPUT

Variable	Value
85 th percentile speed, mph:	35
Percent of left-turns in advancing volume (V_A), %:	8%
Advancing volume (V_A), veh/h:	1964
Opposing volume (V_O), veh/h:	1882

OUTPUT

Variable	Value
Limiting advancing volume (V_A), veh/h:	104
Guidance for determining the need for a major-road left-turn bay:	
Left-turn treatment warranted.	

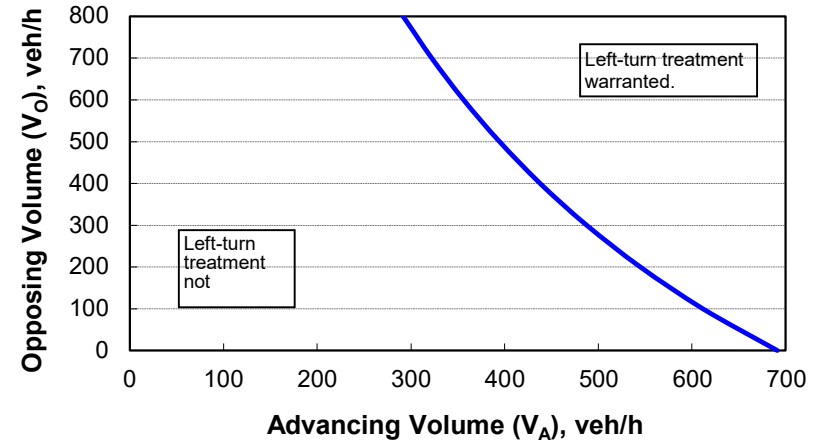

CALIBRATION CONSTANTS

Variable	Value
Average time for making left-turn, s:	3.0
Critical headway, s:	5.0
Average time for left-turn vehicle to clear the advancing lane, s:	1.9

APPENDIX G
TRIP GENERATION DATA

**TRIP GENERATION ANALYSIS
GEOSYNERGY LAKE FILL**

DAILY

Land Use	ITE Code	Size	Trip Generation Rate	In	Out	Total Trips		
						In	Out	Total
<u>Proposed Uses</u> High-Cube Fulfillment Center Warehouse (Sort)	155	570,000 SF	T = 6.44 (X)	50%	50%	1,835	1,836	3,671

MORNING PEAK HOUR

Land Use	ITE Code	Size	Trip Generation Rate	In	Out	Total Trips		
						In	Out	Total
<u>Proposed Uses</u> High-Cube Fulfillment Center Warehouse (Sort)	155	570,000 SF	T = 0.87 (X)	81%	19%	402	94	496

AFTERNOON PEAK HOUR

Land Use	ITE Code	Size	Trip Generation Rate	In	Out	Total Trips		
						In	Out	Total
<u>Proposed Uses</u> High-Cube Fulfillment Center Warehouse (Sort)	155	570,000 SF	T = 1.2 (X)	39%	61%	267	417	684

High-Cube Fulfillment Center Warehouse - Sort (155)

Vehicle Trip Ends vs: 1000 Sq. Ft. GFA

On a: Weekday

Setting/Location: General Urban/Suburban

Number of Studies: 2

Avg. 1000 Sq. Ft. GFA: 1360


Directional Distribution: 50% entering, 50% exiting

Vehicle Trip Generation per 1000 Sq. Ft. GFA

Average Rate	Range of Rates	Standard Deviation
6.44	4.41 - 8.18	***

Data Plot and Equation

Caution – Small Sample Size

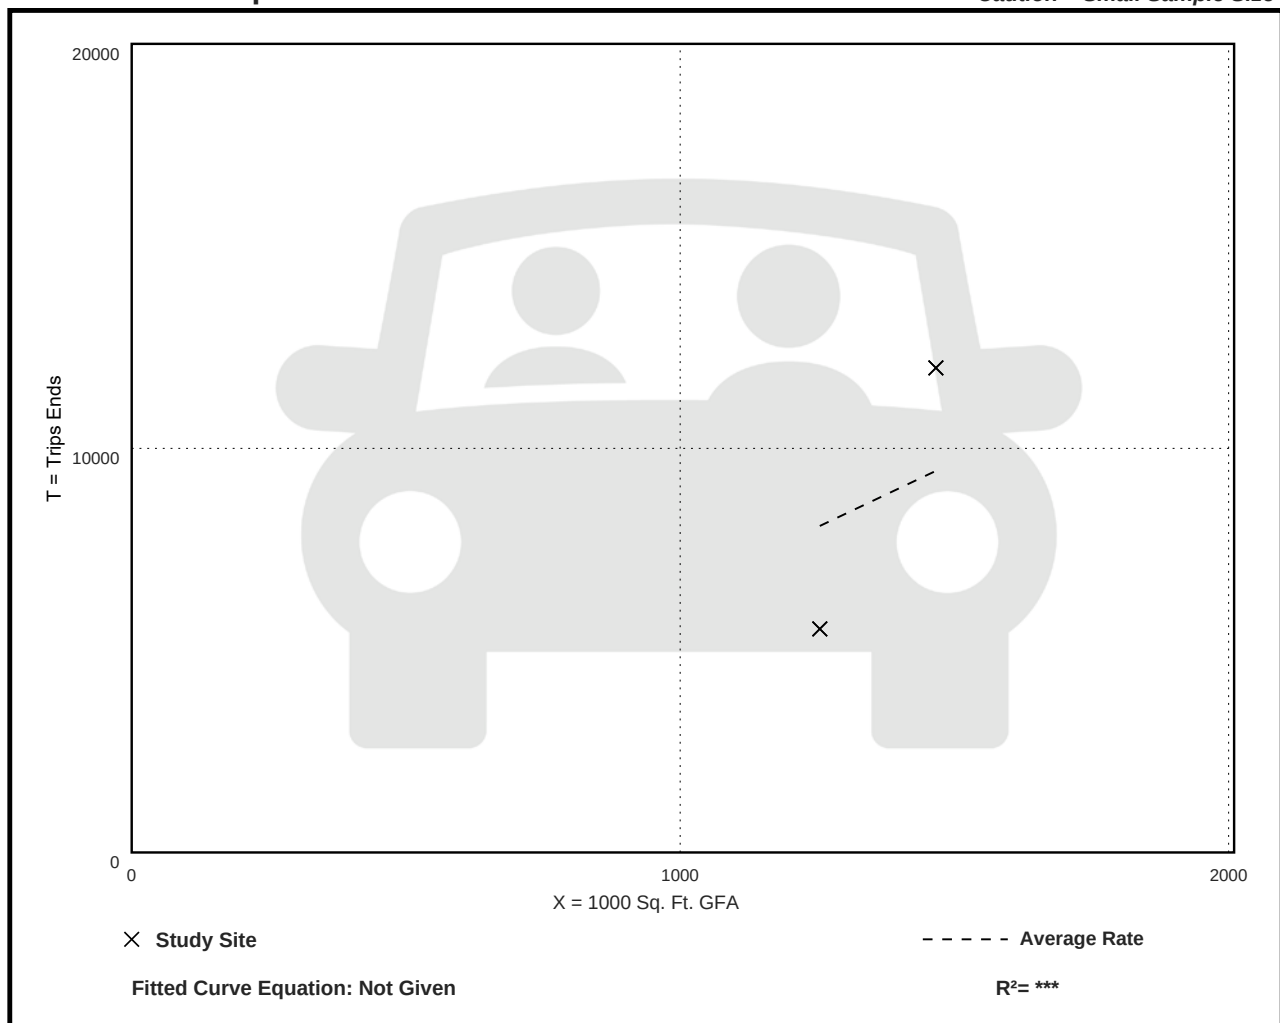

High-Cube Fulfillment Center Warehouse - Sort (155)

Vehicle Trip Ends vs: 1000 Sq. Ft. GFA

On a: Weekday,

Peak Hour of Adjacent Street Traffic,

One Hour Between 7 and 9 a.m.

Setting/Location: General Urban/Suburban

Number of Studies: 3


Avg. 1000 Sq. Ft. GFA: 1277

Directional Distribution: 81% entering, 19% exiting

Vehicle Trip Generation per 1000 Sq. Ft. GFA

Average Rate	Range of Rates	Standard Deviation
0.87	0.40 - 1.45	0.51

Data Plot and Equation

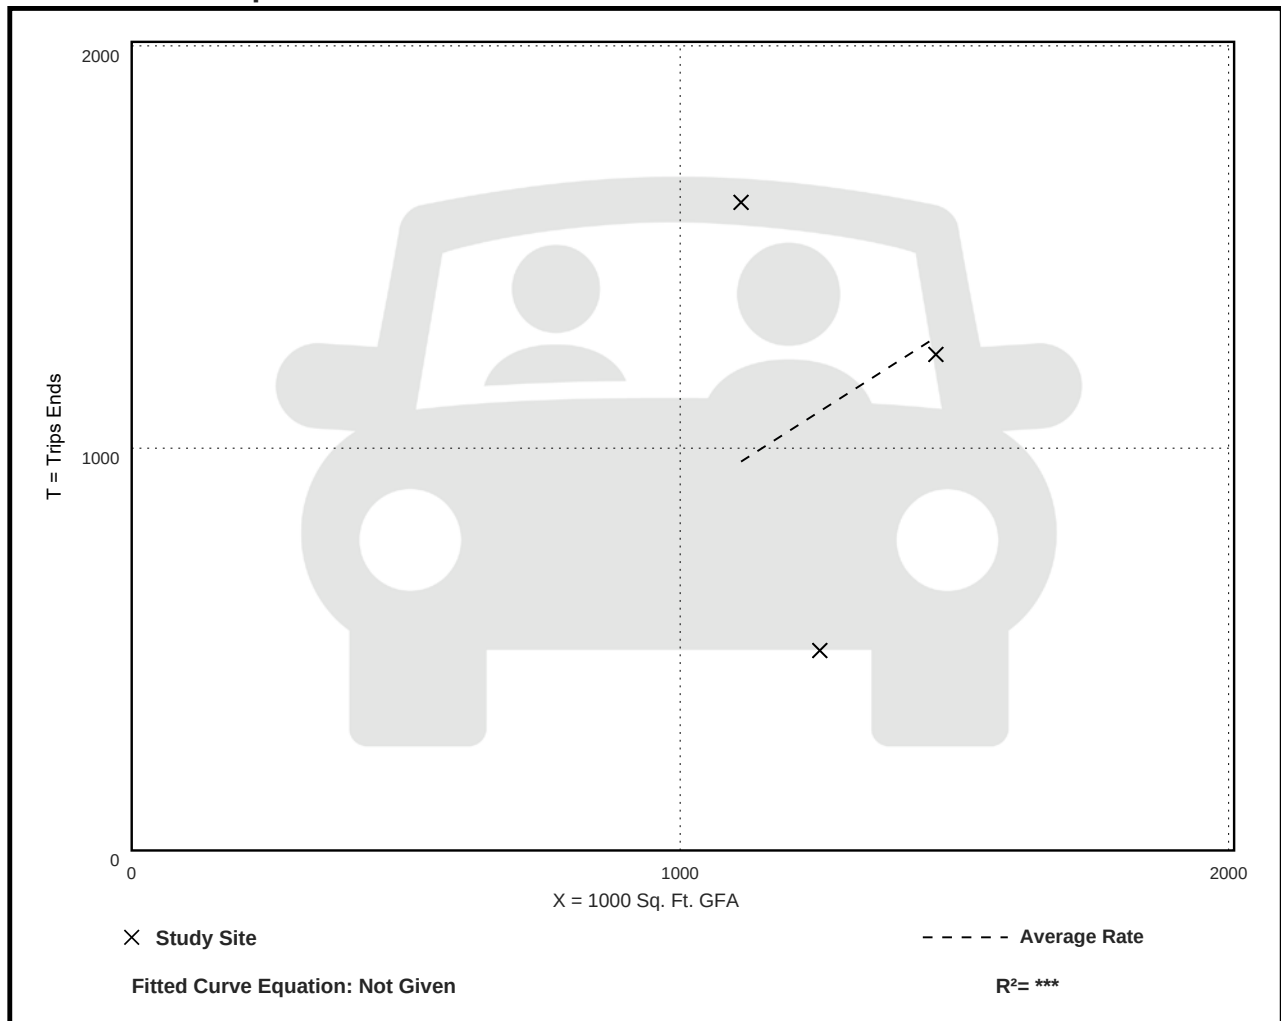

High-Cube Fulfillment Center Warehouse - Sort (155)

Vehicle Trip Ends vs: 1000 Sq. Ft. GFA

On a: Weekday,

Peak Hour of Adjacent Street Traffic,

One Hour Between 4 and 6 p.m.

Setting/Location: General Urban/Suburban

Number of Studies: 3


Avg. 1000 Sq. Ft. GFA: 1277

Directional Distribution: 39% entering, 61% exiting

Vehicle Trip Generation per 1000 Sq. Ft. GFA

Average Rate	Range of Rates	Standard Deviation
1.20	0.55 - 1.98	0.77

Data Plot and Equation

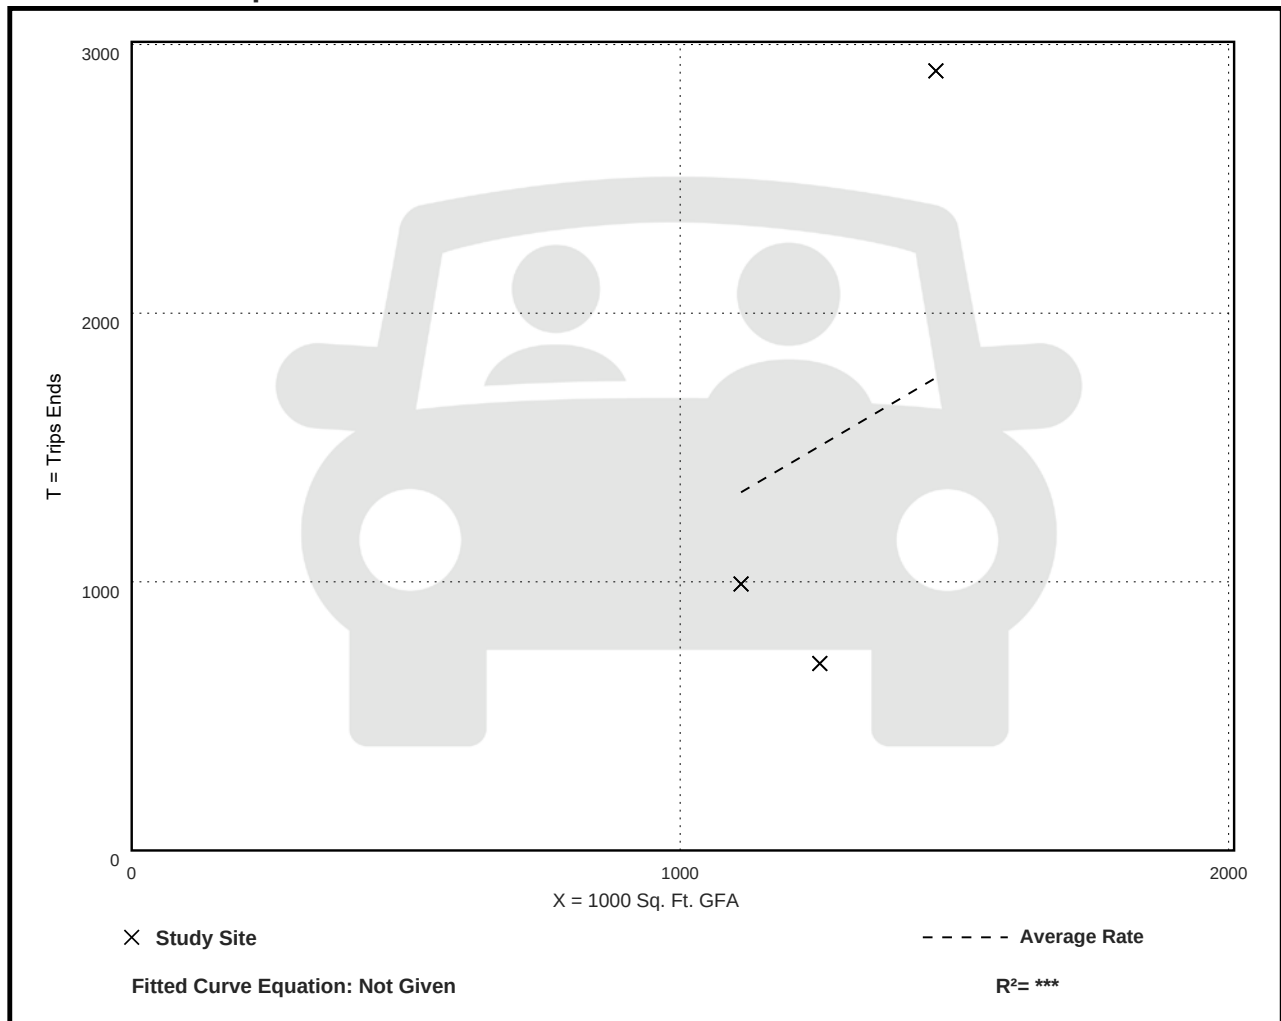

APPENDIX H
TRAFFIC SIGNAL WARRANT ANALYSIS

VOLUMES ANALYSIS WORKSHEET
 GEOSYNERGY LAKEFILL DEVELOPMENT
 NW 31ST AVENUE & NW 17TH STREET
 Intersection Approach Volumes Worksheet

TIME		ITE Hourly Distribution		MAJOR APPROACH (NW 31 STREET)												Time		MINOR APPROACH (NW 17 STREET)													
				NORTHBOUND						SOUTHBOUND								WESTBOUND						EASTBOUND						Higher Approach Volume (EB or WB)	
				2023 Existing Volume	2027 No Build Volume	Project Traffic			Total Traffic NB	2023 Existing Volume	2027 No Build Volume	Project Traffic			Total Traffic SB			Total of Both Approaches	2023 Existing Volume	Project Traffic			Total Traffic WB	2023 Existing Volume	2027 No Build Volume	Project Traffic			Total Traffic EB		
Begin	End	In	Out	Distribution	In/Out	Assignment				Distribution	In/Out	Assignment				Begin	End	Distribution	In/Out	Assignment				Distribution	In/Out	Assignment					
0:00	1:00	4	7	315	321	51%	In	2	323	392	400	49%	In	2	402	725	0:00	1:00	0	90%	Out	6	6	0	0	0%	In	0	0	6	
1:00	2:00	3	15	253	258	51%	In	2	260	301	307	49%	In	1	308	568	1:00	2:00	0	90%	Out	14	14	0	0	0%	In	0	0	14	
2:00	3:00	4	8	155	158	51%	In	2	160	198	202	49%	In	2	204	364	2:00	3:00	0	90%	Out	7	7	0	0	0%	In	0	0	7	
3:00	4:00	10	9	148	151	51%	In	5	156	181	185	49%	In	5	190	346	3:00	4:00	0	90%	Out	8	8	0	0	0%	In	0	0	8	
4:00	5:00	23	22	234	239	51%	In	12	251	275	281	49%	In	11	292	543	4:00	5:00	0	90%	Out	20	20	0	0	0%	In	0	0	20	
5:00	6:00	72	41	448	457	51%	In	37	494	503	513	49%	In	35	548	1042	5:00	6:00	0	90%	Out	37	37	0	0	0%	In	0	0	37	
6:00	7:00	166	52	732	747	51%	In	85	832	811	827	49%	In	81	908	1740	6:00	7:00	0	90%	Out	47	47	2	2	0%	In	0	2	47	
7:00	8:00	157	84	1484	1514	51%	In	80	1594	1584	1616	49%	In	77	1693	3287	7:00	8:00	0	90%	Out	76	76	12	12	0%	In	0	12	76	
8:00	9:00	139	90	1446	1475	51%	In	71	1546	1368	1396	49%	In	68	1464	3010	8:00	9:00	0	90%	Out	81	81	13	13	0%	In	0	13	81	
9:00	10:00	161	104	1214	1238	51%	In	82	1320	1123	1146	49%	In	79	1225	2545	9:00	10:00	0	90%	Out	94	94	19	19	0%	In	0	19	94	
10:00	11:00	111	110	974	994	51%	In	57	1051	973	993	49%	In	54	1047	2098	10:00	11:00	0	90%	Out	99	99	12	12	0%	In	0	12	99	
11:00	12:00	132	136	976	996	51%	In	67	1063	928	947	49%	In	65	1012	2075	11:00	12:00	0	90%	Out	122	122	23	23	0%	In	0	23	122	
12:00	13:00	176	143	1050	1071	51%	In	90	1161	999	1019	49%	In	86	1105	2266	12:00	13:00	0	90%	Out	129	129	14	14	0%	In	0	14	129	
13:00	14:00	124	103	1080	1102	51%	In	63	1165	1106	1128	49%	In	61	1189	2354	13:00	14:00	0	90%	Out	93	93	14	14	0%	In	0	14	93	
14:00	15:00	145	114	1320	1347	51%	In	74	1421	1256	1281	49%	In	71	1352	2773	14:00	15:00	0	90%	Out	103	103	21	21	0%	In	0	21	103	
15:00	16:00	117	210	1572	1604	51%	In	60	1664	1390	1418	49%	In	57	1475	3139	15:00	16:00	0	90%	Out	189	189	20	20	0%	In	0	20	189	
16:00	17:00	92	178	1564	1596	51%	In	47	1643	1532	1563	49%	In	45	1608	3251	16:00	17:00	0	90%	Out	160	160	24	24	0%	In	0	24	160	
17:00	18:00	85	162	1792	1828	51%	In	43	1871	1803	1839	49%	In	42	1881	3752	17:00	18:00	0	90%	Out	146	146	18	18	0%	In	0	18	146	
18:00	19:00	35	104	1562	1593	51%	In	18	1611	1574	1606	49%	In	17	1623	3234	18:00	19:00	0	90%	Out	94	94	14	14	0%	In	0	14	94	
19:00	20:00	18	28	1163	1186	51%	In	9	1195	1067	1089	49%	In	9	1098	2293	19:00	20:00	0	90%	Out	25	25	10	10	0%	In	0	10	25	
20:00	21:00	15	16	1000	1020	51%	In	8	1028	738	753	49%	In	7	760	1788	20:00	21:00	0	90%	Out	14	14	4	4	0%	In	0	4	14	
21:00	22:00	12	69	776	792	51%	In	6	798	686	700	49%	In	6	706	1504	21:00	22:00	0	90%	Out	62	62	6	6	0%	In	0	6	62	
22:00	23:00	23	9	660	673	51%	In	12	685	508	518	49%	In	11	529	1214	22:00	23:00	0	90%	Out	8	8	4	4	0%	In	0	4	8	
23:00	0:00	11	22	499	509	51%	In	6	515	364	371	49%	In	5	376	891	23:00	0:00	0	90%	Out	20	20	3	3	0%	In	0	3	20	

* Highlighted times coincide with the 8 highest total volumes in the intersection

** Collected Data was adjusted with a PSCF of 1.04

*** ITE Hourly Distribution developed using vehicle time of day distribution

SIGNAL WARRANT ANALYSIS

Introduction

- The Signal Warrant Analysis Spreadsheets are a tool for assisting traffic engineers when evaluating the need for a traffic signal installation
 - The filled spreadsheets can be used as part of the supporting documents for the signal warrant evaluation
- Note: This templates are a useful resource, but it remains necessary to apply engineering judgment and to consider specific environmental, traffic, geometric, and operational conditions

Instructions

Fill in "Orange" areas only

Automated cells based on in Input Data in "orange" cells

General Information

Fill in below the general information including:

District, County (drop-down menu)

City, Engineer, Date

Major and Minor Street with corresponding number of lanes and speed limits

Enter Eight Hour Volumes

Any 8 hours of an average day. Major-street and minor-street volumes shall be for the same 8 hours; however, the 8 hours satisfied in Condition A shall not be required to be the same 8 hours satisfied in Condition B for 80% columns only. On the minor street, the higher volume shall not be required to be on the same approach during each of the 8 hours.

Enter Four Hour Volumes

Any 4 hours of an average day. Vehicles per hour on the major street (total of both approaches) and the corresponding vehicles per hour on the higher-volume minor-street approach (one direction only, not required to be on the same approach during each of the 4 hours)

Enter Pedestrian Volumes (4-hr)

Pedestrians per hour crossing the major street (total of all crossings)

Enter Peak Hour Volumes

Vehicular: Any four consecutive 15-minute periods of an average day

Pedestrian: Any four consecutive 15-minute periods of an average day representing the vehicles per hour on the major street (total of both approaches) and the corresponding pedestrians per hour crossing the major street (total of all crossings)

Input DataForm 750-020-01
TRAFFIC ENGINEERING
10/15City: **Homestead**
County: **86 – Broward**
District: **Six**Engineer: **JOE GOLDBERG**
Date: **August 1, 2024**Major Street: **NW 31 AVENUE**
Minor Street: **NW 17 STREET**# Lanes: **3** Major Approach Speed: **35**
Lanes: **1** Minor Approach Speed: **30****Eight Hour Volumes (Condition A)**

Hours	Major Street (total of both approaches)	Minor Street (one direction only)
10:00 AM	2098	99
11:00 AM	2075	122
12:00 PM	2266	129
1:00 PM	2354	93
2:00 PM	2773	103
3:00 PM	3139	189
4:00 PM	3251	160
5:00 PM	3752	146

Eight Hour Volumes (Condition B)

Hours	Major Street (total of both approaches)	Minor Street (one direction only)
10:00 AM	2098	99
11:00 AM	2075	122
12:00 PM	2266	129
1:00 PM	2354	93
2:00 PM	2773	103
3:00 PM	3139	189
4:00 PM	3251	160
5:00 PM	3752	146

Highest Four Hour Vehicular Volumes

Hours	Major Street (total of both approaches)	Minor Street (one direction only)
12:00 PM	2266	129
3:00 PM	3139	189
4:00 PM	3251	160
5:00 PM	3752	146

Highest Four Hour Pedestrian Volumes

Hours	Major Street (total of both approaches)	Pedestrian Crossings on Major Street
12:00 PM	2266	
3:00 PM	3139	
4:00 PM	3251	
5:00 PM	3752	

Vehicular Peak Hour Volumes

Peak Hour	Major Street (total of both approaches)	Minor Street (one direction only)	Total Entering Volume
3:00 PM	3139	189	3328

Pedestrian Peak Hour Volumes

Peak Hour	Major Street (total of both approaches)	Pedestrian Crossing Volumes on Major Street

State of Florida Department of Transportation

TRAFFIC SIGNAL WARRANT SUMMARY

Form 750-020-01
TRAFFIC ENGINEERING
10/15

City: **Homestead**
County: **86 – Broward**
District: **Six**

Engineer: **JOE GOLDBERG**
Date: **August 1, 2024**

Major Street: **NW 31 AVENUE**
Minor Street: **NW 17 STREET**

Lanes: **3** Major Approach Speed: **35**
Lanes: **1** Minor Approach Speed: **30**

MUTCD Electronic Reference to Chapter 4: <http://mutcd.fhwa.dot.gov/pdfs/2009r1r2/part4.pdf>

Volume Level Criteria

1. Is the posted speed or 85th-percentile of major street > 40 mph (70 km/h)?
2. Is the intersection in a built-up area of an isolated community with a population < 10,000?

☐ Yes ☒ No

☐ Yes ☒ No

"70%" volume level **may** be used if Question 1 **or** 2 above is answered "Yes"

☐ 70% ☒ 100%

WARRANT 1 - EIGHT-HOUR VEHICULAR VOLUME

Warrant 1 is satisfied if Condition A or Condition B is "100%" satisfied for eight hours.

☒ Yes ☐ No

Warrant 1 is also satisfied if both Condition A and Condition B are "80%" satisfied (should only be applied after an adequate trial of other alternatives that could cause less delay and inconvenience to traffic has failed to solve the traffic problems).

☐ Yes ☒ No

Condition A - Minimum Vehicular Volume

Condition A is intended for application at locations where a large volume of intersecting traffic is the principal reason to consider installing a traffic control signal.

100% Satisfied:

☐ Yes ☒ No

80% Satisfied:

☐ Yes ☒ No

70% Satisfied:

☐ Yes ☒ No

Number of Lanes for moving traffic on each approach		Vehicles per hour on major-street (total of both approaches)			Vehicles per hour on minor-street (one direction only)		
Major	Minor	100% ^a	80% ^b	70% ^c	100% ^a	80% ^b	70% ^c
1	1	500	400	350	150	120	105
2 or more	1	600	480	420	150	120	105
2 or more	2 or more	600	480	420	200	160	140
1	2 or more	500	400	350	200	160	140

^a Basic Minimum hourly volume

^b Used for combination of Conditions A and B after adequate trial of other remedial measures

^c May be used when the major-street speed exceeds 40 mph or in an isolated community with a population of less than 10,000

Record 8 highest hours and the corresponding major-street and minor-street volumes in the Instructions Sheet.

Street	Eight Highest Hours							
	10:00 AM	11:00 AM	12:00 PM	1:00 PM	2:00 PM	3:00 PM	4:00 PM	5:00 PM
Major	2,098	2,075	2,266	2,354	2,773	3,139	3,251	3,752
Minor	99	122	129	93	103	189	160	146

Existing Volumes

State of Florida Department of Transportation

TRAFFIC SIGNAL WARRANT SUMMARY

Form 750-020-01
TRAFFIC ENGINEERING
10/15

Condition B - Interruption of Continuous Traffic

Condition B is intended for application where Condition A is not satisfied and the traffic volume on a major street is so heavy that traffic on the minor intersecting street suffers excessive delay or conflict in entering or crossing the major street.

Applicable:	☒ Yes	☐ No
100% Satisfied:	☒ Yes	☐ No
80% Satisfied:	☒ Yes	☐ No
70% Satisfied:	☒ Yes	☐ No

Number of Lanes for moving traffic on each approach		Vehicles per hour on major-street (total of both approaches)			Vehicles per hour on minor-street (one direction only)		
Major	Minor	100% ^a	80% ^b	70% ^c	100% ^a	80% ^b	70% ^c
1	1	750	600	525	75	60	53
2 or more	1	900	720	630	75	60	53
2 or more	2 or more	900	720	630	100	80	70
1	2 or more	750	600	525	100	80	70

^a Basic Minimum hourly volume

^b Used for combination of Conditions A and B after adequate trial of other remedial measures

^c May be used when the major-street speed exceeds 40 mph or in an isolated community with a population of less than 10,000

Record 8 highest hours and the corresponding major-street and minor-street volumes in the Instructions Sheet.

Eight Highest Hours								
Street	10:00 AM	11:00 AM	12:00 PM	1:00 PM	2:00 PM	3:00 PM	4:00 PM	5:00 PM
Major	2,098	2,075	2,266	2,354	2,773	3,139	3,251	3,752
Minor	99	122	129	93	103	189	160	146

Existing Volumes

State of Florida Department of Transportation
TRAFFIC SIGNAL WARRANT SUMMARY

Form 750-020-01
TRAFFIC ENGINEERING
10/15

City: **Homestead**
County: **86 – Broward**
District: **Six**

Engineer: **JOE GOLDBERG**
Date: **August 1, 2024**

Major Street: **NW 31 AVENUE** Lanes: **3** Major Approach Speed: **35**
Minor Street: **NW 17 STREET** Lanes: **1** Minor Approach Speed: **30**

MUTCD Electronic Reference to Chapter 4: <http://mutcd.fhwa.dot.gov/pdfs/2009r1r2/part4.pdf>

Volume Level Criteria

1. Is the posted speed or 85th-percentile of major street > 40 mph (70 km/h)? ☐ Yes ☒ No
 2. Is the intersection in a built-up area of an isolated community with a population < 10,000? ☐ Yes ☒ No
- "70%" volume level **may** be used if Question 1 **or** 2 above is answered "Yes" ☐ Yes ☒ No

WARRANT 2 - FOUR-HOUR VEHICULAR VOLUME


If all four points lie above the appropriate line, then the warrant is satisfied.

Applicable: ☒ Yes ☐ No
Satisfied: ☒ Yes ☐ No

Plot four volume combinations on the applicable figure below.

100% Volume Level


Four Highest Hours	Volumes	
	Major Street	Minor Street
12:00 PM	2266	129
3:00 PM	3139	189
4:00 PM	3251	160
5:00 PM	3752	146

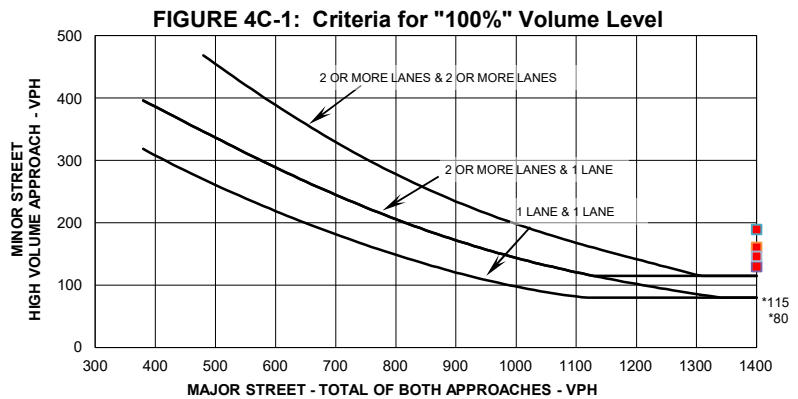

* Note: 115 vph applies as the lower threshold volume for a minor street approach with two or more lanes and 80 vph applies as the lower threshold volume threshold for a minor street approach with one lane.

70% Volume Level

Four Highest Hours	Volumes	
	Major Street	Minor Street

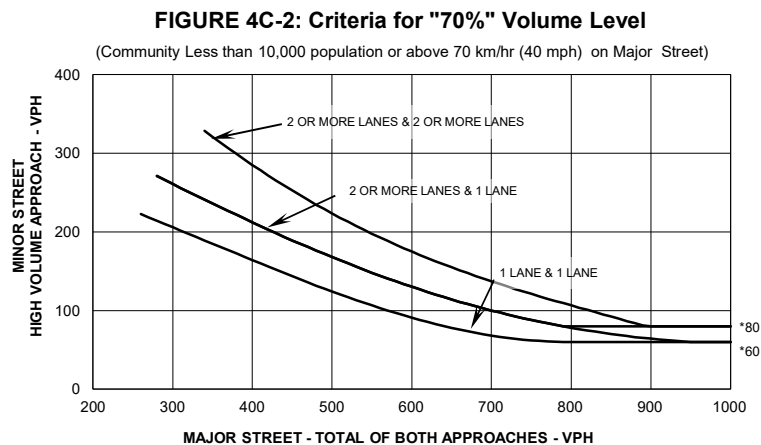

* Note: 80 vph applies as the lower threshold volume for a minor street approach with two or more lanes and 60 vph applies as the lower threshold volume threshold for a minor street approach with one lane.

State of Florida Department of Transportation

TRAFFIC SIGNAL WARRANT SUMMARY

Form 750-020-01
TRAFFIC ENGINEERING
10/15

City: **Homestead**
County: **86 – Broward**
District: **Six**

Engineer: **JOE GOLDBERG**
Date: **August 1, 2024**

Major Street: **NW 31 AVENUE** Lanes: **3** Major Approach Speed: **35**
Minor Street: **NW 17 STREET** Lanes: **1** Minor Approach Speed: **30**

MUTCD Electronic Reference to Chapter 4: <http://mutcd.fhwa.dot.gov/pdfs/2009r1r2/part4.pdf>

Volume Level Criteria

1. Is the posted speed or 85th-percentile of major street > 40 mph (70 km/h)?
2. Is the intersection in a built-up area of an isolated community with a population < 10,000?

☐ Yes ☒ No
☐ Yes ☒ No
☐ 70% ☒ 100%

"70%" volume level **may** be used if Question 1 or 2 above is answered "Yes"

WARRANT 3 - PEAK HOUR

If all three criteria are fulfilled **or** the plotted point lies above the appropriate line, then the warrant is satisfied.

Applicable: ☒ Yes ☐ No
Satisfied: ☒ Yes ☐ No

Unusual condition justifying use of warrant:

Record hour when criteria are fulfilled and the corresponding delay or volume in boxes provided.

Peak Hour 100% Volume		
Time	Major Vol.	Minor Vol.
3:00 PM	3139	189

Peak Hour 70% Volume		
Time	Major Vol.	Minor Vol.


Criteria

1. Delay on Minor Approach *(vehicle-hours)		
Approach Lanes	1	2
Delay Criteria*	4.0	5.0
Delay*		
Fulfilled?:	☐ Yes	☐ No


2. Volume on Minor Approach One-Direction *(vehicles per hour)		
Approach Lanes	1	2
Volume Criteria*	100	150
Volume*		
Fulfilled?:	☐ Yes	☐ No

3. Total Intersection Entering Volume *(vehicles per hour)		
No. of Approaches	3	4
Volume Criteria*	650	800
Volume*		
Fulfilled?:	☐ Yes	☐ No

Plot volume combination on the applicable figure below.

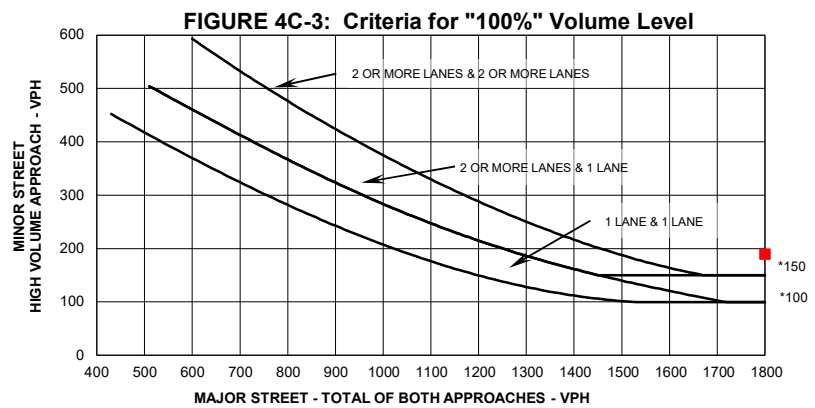

* Note: 150 vph applies as the lower threshold volume for a minor street approach with two or more lanes and 100 vph applies as the lower threshold volume threshold for a minor street approach with one lane.

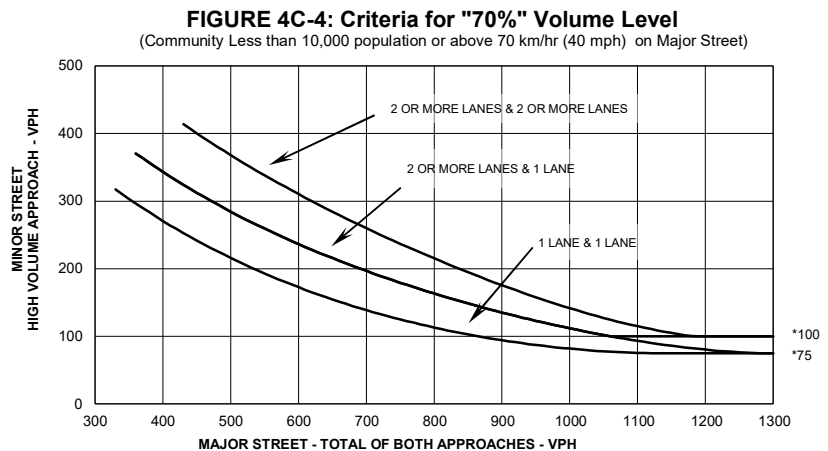

* Note: 100 vph applies as the lower threshold volume for a minor street approach with two or more lanes and 75 vph applies as the lower threshold volume threshold for a minor street approach with one lane.

State of Florida Department of Transportation

TRAFFIC SIGNAL WARRANT SUMMARY

Form 750-020-01
TRAFFIC ENGINEERING
10/15

City: **Homestead**
County: **86 – Broward**
District: **Six**

Engineer: **JOE GOLDBERG**
Date: **August 1, 2024**

Major Street: **NW 31 AVENUE**
Minor Street: **NW 17 STREET**

Lanes: **3** Major Approach Speed: **35**
Lanes: **1** Minor Approach Speed: **30**

MUTCD Electronic Reference to Chapter 4: <http://mutcd.fhwa.dot.gov/pdfs/2009r1r2/part4.pdf>

Volume Level Criteria

1. Is the posted speed or 85th-percentile of major street > 40 mph (70 km/h)?
2. Is the intersection in a built-up area of an isolated community with a population < 10,000?

☐ Yes ☒ No
☐ Yes ☒ No

"70%" volume level **may** be used if Question 1 **or** 2 above is answered "Yes"

☐ 70% ☒ 100%

WARRANT 4 - PEDESTRIAN VOLUME

For each of any 4 hours of an average day, the plotted points lie above the appropriate line, then the warrant is satisfied.

Applicable: ☐ Yes ☒ No
Satisfied: ☐ Yes ☐ No

Plot four volume combinations on the applicable figure below.

100% Volume Level

Four Highest Hours	Volumes	
	Major Street	Pedestrian Total
12:00 PM	2266	
3:00 PM	3139	
4:00 PM	3251	
4:00 PM	3752	

Figure 4C-5. Criteria for "100%" Volume Level




* Note: 107 pph applies as the lower threshold volume

70% Volume Level

Four Highest Hours	Volumes	
	Major Street	Pedestrian Total

Figure 4C-6 Criteria for "70%" Volume Level

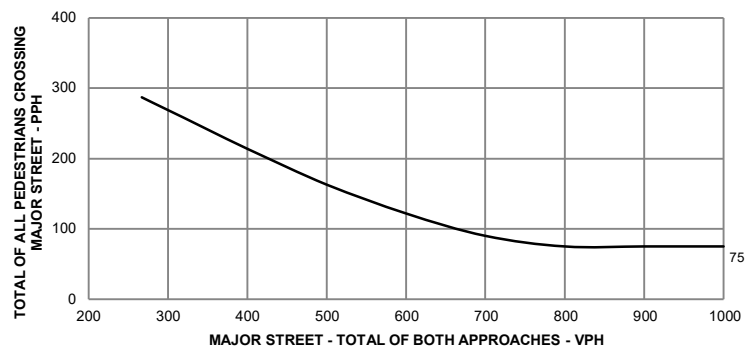

* Note: 75 pph applies as the lower threshold volume

WARRANT 4 - PEDESTRIAN VOLUME

For 1 hour (any four consecutive 15-minute periods) of an average day, the plotted point falls above the appropriate line, then the warrant is satisfied.

Applicable: ☐ Yes ☒ No


Satisfied: ☐ Yes ☐ No

Plot one volume combination on the applicable figure below.

100% Volume Level

Peak Hour	Volumes	
	Major Street	Pedestrian Total

Figure 4C-7. Criteria for "100%" Volume Level - Peak Hour

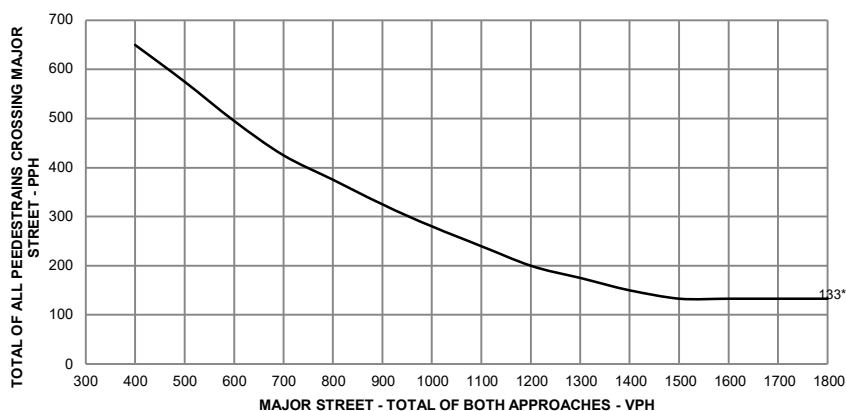

* Note: 133 pph applies as the lower threshold volume

70% Volume Level

Peak Hour	Volumes	
	Major Street	Pedestrian Total

Figure 4C-8 Criteria for "70%" Volume Level - Peak Hour



* Note: 93 pph applies as the lower threshold volume

State of Florida Department of Transportation
TRAFFIC SIGNAL WARRANT SUMMARY

Form 750-020-01
TRAFFIC ENGINEERING
10/15

City: **Homestead**
County: **86 – Broward**
District: **Six**

Engineer: **JOE GOLDBERG**
Date: **August 1, 2024**

Major Street: NW 31 AVENUE	Lanes: 3	Major Approach Speed: 35
Minor Street: NW 17 STREET	Lanes: 1	Minor Approach Speed: 30

MUTCD Electronic Reference to Chapter 4: <http://mutcd.fhwa.dot.gov/pdfs/2009r1r2/part4.pdf>

WARRANT 5 - SCHOOL CROSSING

Record hours where criteria are fulfilled and the corresponding volume or gap frequency in the boxes provided. The warrant is satisfied if all three of the criteria are fulfilled.

Applicable: ☐ Yes ☒ No
Satisfied: ☐ Yes ☐ No

Criteria				Fulfilled?	
				Yes	No
1. There are a minimum of 20 students crossing the major street during the highest crossing hour.	Students:	Hour:			
2. There are fewer adequate gaps in the major street traffic stream during the period when the children are using the established school crossing than the number of minutes in the same period.	Minutes:	Gaps:			
3. The nearest traffic signal along the major street is located more than 300 ft. (90 m) away, or the nearest signal is within 300 ft. (90 m) but the proposed traffic signal will not restrict the progressive movement of traffic.					

State of Florida Department of Transportation

TRAFFIC SIGNAL WARRANT SUMMARY

Form 750-020-01
TRAFFIC ENGINEERING
10/15

City: **Homestead**
County: **86 – Broward**
District: **Six**

Engineer: **JOE GOLDBERG**
Date: **August 1, 2024**

Major Street: **NW 31 AVENUE** Lanes: **3** Major Approach Speed: **35**
Minor Street: **NW 17 STREET** Lanes: **1** Minor Approach Speed: **30**

MUTCD Electronic Reference to Chapter 4: <http://mutcd.fhwa.dot.gov/pdfs/2009r1r2/part4.pdf>

WARRANT 6 - COORDINATED SIGNAL SYSTEM

Indicate if the criteria are fulfilled in the boxes provided. The warrant is satisfied if either criterion is fulfilled. This warrant should not be applied when the resulting signal spacing would be less than 300 m (1,000 ft.).

Applicable: ☐ Yes ☒ No

Satisfied: ☐ Yes ☐ No

Criteria	Fulfilled?	
	Yes	No
1. On a one-way street or a street that has traffic predominately in one direction, the adjacent signals are so far apart that they do not provide the necessary degree of vehicle platooning.		
2. On a two-way street, adjacent signals do not provide the necessary degree of platooning, and the proposed and adjacent signals will collectively provide a progressive operation.		

State of Florida Department of Transportation

TRAFFIC SIGNAL WARRANT SUMMARY

Form 750-020-01
TRAFFIC ENGINEERING
10/15

City: **Homestead**
County: **86 – Broward**
District: **Six**

Engineer: **JOE GOLDBERG**
Date: **August 1, 2024**

Major Street: **NW 31 AVENUE**
Minor Street: **NW 17 STREET**

Lanes: **3** Major Approach Speed: **35**
Lanes: **1** Minor Approach Speed: **30**

MUTCD Electronic Reference to Chapter 4: <http://mutcd.fhwa.dot.gov/pdfs/2009r1r2/part4.pdf>

WARRANT 7 - CRASH EXPERIENCE

Record hours where criteria are fulfilled, the corresponding volume, and other information in the boxes provided. The warrant is satisfied if all three of the criteria are fulfilled.

Applicable: ☐ Yes ☒ No

Satisfied: ☐ Yes ☒ No

Criteria		Hour								Volume		Met?		Fulfilled?	
										Major	Minor	Yes	No	Yes	No
1. One of the warrants to the right is met.	Warrant 1, Condition A (80% satisfied)														
	Warrant 1, Condition B (80% satisfied)														
	Warrant 4, Pedestrian Volume at 80% of volume requirements: # ped/hr for four (4) hours or # ped/hr for one (1) hour.														
2.	Adequate trial of other remedial measure has failed to reduce crash frequency.	Measure tried:													
3.	Five or more reported crashes, of types susceptible to correction by signal, have occurred within a 12-month period.	Observed Crash Types:					Number of crashes per 12 months:								

TRAFFIC SIGNAL WARRANT SUMMARY

City: **Homestead**
 County: **86 – Broward**
 District: **Six**

Engineer: **JOE GOLDBERG**
 Date: **August 1, 2024**

Major Street: **NW 31 AVENUE**
 Minor Street: **NW 17 STREET**

Lanes: **3** Major Approach Speed: **35**
 Lanes: **1** Minor Approach Speed: **30**

MUTCD Electronic Reference to Chapter 4: <http://mutcd.fhwa.dot.gov/pdfs/2009r1r2/part4.pdf>

WARRANT 8 - ROADWAY NETWORK

Record hours where criteria are fulfilled, and the corresponding volume or other information in the boxes provided. The warrant is satisfied if at least one of the criteria is fulfilled and if all intersecting routes have one or more of the Major Route characteristics listed.

Applicable: ☐ Yes ☒ No

Satisfied: ☐ Yes ☐ No

Criteria						Met?		Fulfilled?			
						Yes	No	Yes	No		
1.	Both of the criteria to the right are met.	a. Total entering volume of at least 1,000 veh/hr during a typical weekday peak hour.		Entering Volume:							
		b. Five-year projected volumes that satisfy one or more of Warrants 1, 2, or 3.		Warrant:	1	2	3				
				Satisfied?:							
2.	Total entering volume at least 1,000 veh/hr for each of any 5 hrs of a non-normal business day (Sat. or Sun.)							← Hour			
								← Volume			

Characteristics of Major Routes				Met?		Fulfilled?	
				Yes	No	Yes	No
1.	Part of the street or highway system that serves as the principal roadway network for through traffic flow.	Major Street:					
		Minor Street:					
2.	Rural or suburban highway outside of, entering, or traversing a city.	Major Street:					
		Minor Street:					
3.	Appears as a major route on an official plan.	Major Street:					
		Minor Street:					

State of Florida Department of Transportation

TRAFFIC SIGNAL WARRANT SUMMARY

Form 750-020-01
TRAFFIC ENGINEERING
10/15

City: **Homestead**
County: **86 – Broward**
District: **Six**

Engineer: **JOE GOLDBERG**
Date: **August 1, 2024**

Major Street: **NW 31 AVENUE**
Minor Street: **NW 17 STREET**

Lanes: **3** Major Approach Speed: **35**
Lanes: **1** Minor Approach Speed: **30**

MUTCD Electronic Reference to Chapter 4: <http://mutcd.fhwa.dot.gov/pdfs/2009r1r2/part4.pdf>

Approach Lane Criteria

1. How many approach lanes are there at the track crossing?

☐ 1 ☐ 2 or

If there is 1 lane, use Figure 4C-9 and if there are 2 or more, use Figure 4C-10.

☐ Fig 4C-9 ☐ Fig 4C-10

WARRANT 9 - INTERSECTION NEAR A GRADE CROSSING

This signal warrant should be applied only after adequate consideration has been given to other alternatives or after a trial of an alternative has failed to alleviate the safety concerns associated with the grade crossing.

Indicate if both criteria are fulfilled in the boxes provided. The warrant is satisfied if both criteria are met.

Applicable: ☐ Yes ☐ No
Satisfied: ☐ Yes ☐ No

Criteria	Fulfilled?	
	Yes	No
1. A grade crossing exists on an approach controlled by a STOP or YIELD sign and the center of the track nearest to the intersection is within 140 feet of the stop line or yield line on the approach; and	☐	☐
2. During the highest traffic volume hour during which the rail uses the crossing, the plotted point falls above the applicable curve for the existing combination of approach lanes over the track and the distance D (clear storage distance).	☐	☐

Use the following tables (4C-2, 4C-3, and 4C-4 to appropriately adjust the minor-street approach volume).

Inputs

Occurrences of Rail traffic per day
% of High Occupancy Buses on Minor-Street Approach
Enter D (feet)
% of Tractor-Trailer Trucks on Minor-Street Approach

Adjustment Factors from Tables

1.00

0.50

Table 4C-2. Adjustment Factor for Daily Frequency of Rail Traffic

Rail Traffic per Day	Adjustment Factor
1	0.67
2	0.91
3 to 5	1.00
6 to 8	1.18
9 to 11	1.25
12 or more	1.33

Table 4C-3. Adjustment Factor for Percentage of High-Occupancy Buses

% of High-Occupancy Buses* on Minor Street Approach	Adjustment Factor
0%	1.00
2%	1.09
4%	1.19
6% or more	1.32

* A high-occupancy bus is defined as a bus occupied by at least 20 people

Table 4C-4. Adjustment Factor for Percentage of Tractor-Trailer Trucks

% of Tractor-Trailer Trucks on Minor-Street Approach	Adjustment Factor	
	D less than 70 feet	D of 70 feet or more
0% to 2.5%	0.50	0.50
2.6% to 7.5%	0.75	0.75
7.6% to 12.5%	1.00	1.00
12.6% to 17.5%	2.30	1.15
17.6% to 22.5%	2.70	1.35
22.6% to 27.5%	3.28	1.64
More than 27.5%	4.18	2.09

Input the major and minor street volumes before
adjustment factors are applied

1 Approach Lane		

D (ft) Major Vol. Minor Vol.

After adjustment factors are applied

1 Approach Lane w/Factors		

D (ft) Major Vol. Minor Vol.

Input D and the major and minor street volumes before
adjustment factors are applied

2 or more Approach Lanes		


D (ft) Major Vol. Minor Vol.

After adjustment factors are applied

2+ Approach Lane w/Factors		

D (ft) Major Vol. Minor Vol.


FIGURE 4C-9: Criteria for 1 Approach Lane at the Track Crossing

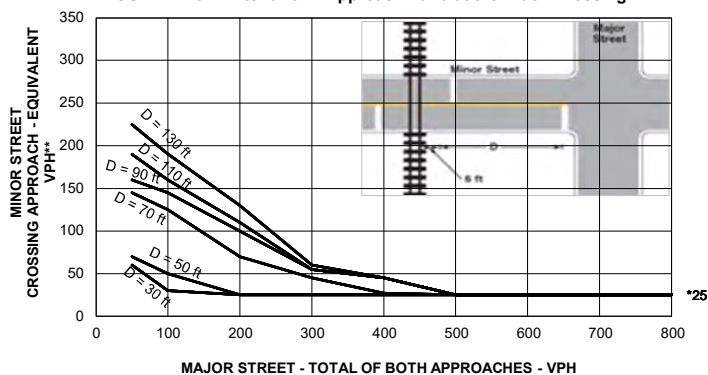

* Note: 25 vph applies as the lower threshold volume

* *Note: VPH after applying the adjustment factors in Tables 4C-2, 4C, and or 4C-4, if appropriate

FIGURE 4C-10: Criteria for 2+ Approach Lanes at Track Crossing

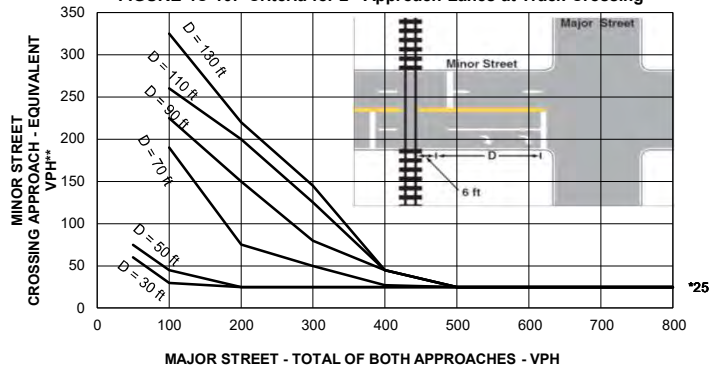

* Note: 25 vph applies as the lower threshold volume

* *Note: VPH after applying the adjustment factors in Tables 4C-2, 4C, and or 4C-4, if appropriate

State of Florida Department of Transportation

TRAFFIC SIGNAL WARRANT SUMMARY

Form 750-020-01
TRAFFIC ENGINEERING
10/15

City: **Homestead**
County: **86 – Broward**
District: **Six**

Engineer: **JOE GOLDBERG**
Date: **August 1, 2024**

Major Street: **NW 31 AVENUE**
Minor Street: **NW 17 STREET**

Lanes: **3**
Lanes: **1**

Major Approach Speed: **35**
Minor Approach Speed: **30**

MUTCD Electronic Reference to Chapter 4: <http://mutcd.fhwa.dot.gov/pdfs/2009r1r2/part4.pdf>

CONCLUSIONS

Remarks: **Traffic signal is warranted based on Warrants 1B, 2 and 3.**

WARRANTS SATISFIED:

☒ Warrant 1	☐ Not Applicable
☒ Warrant 2	☐ Not Applicable
☒ Warrant 3	☐ Not Applicable
☐ Warrant 4	☒ Not Applicable
☐ Warrant 5	☒ Not Applicable
☐ Warrant 6	☒ Not Applicable
☐ Warrant 7	☒ Not Applicable
☐ Warrant 8	☒ Not Applicable
☐ Warrant 9	☒ Not Applicable



EXTENSION NOTICE

DEVELOPMENT REVIEW APPLICATION SITE PLAN LEVEL III DEVELOPMENT PERMIT

Pursuant to State Statute 166.033(1):

Within 30 days after receiving an application for approval of a development permit or development order, a municipality must review the application for completeness and issue a letter indicating that all required information is submitted or specifying with particularity any areas that are deficient. If the application is deficient, the applicant has 30 days to address the deficiencies by submitting the required additional information. Within 180 days after the municipality has deemed the application complete, or 180 days for applications that require final action through a quasi-judicial hearing or a public hearing, the municipality must approve, approve with conditions, or deny the application for a development permit or development order. **Both parties may agree to a reasonable request for an extension of time, particularly in the event of a force majeure or other extraordinary circumstance.** An approval, approval with conditions, or denial of the application for a development permit or development order must include written findings supporting the municipality's decision. The timeframes contained in this subsection do not apply in an area of critical state concern, as designated in s. 380.0552 or chapter 28-36, Florida Administrative Code.

Instructions: Please sign, date, and return to Case Planner. Note: it is the applicant's responsibility to request an extension of time prior to the expiration date and if the applicant fails to request an extension, the City will deny the application for failure to meet ULDR, Section 47-24.1 E, Review Process.

CASE NUMBER	UDP-L24003	
APPLICATION TYPE	Land Use Plan Amendment	
REQUEST	Future Land Use Map Amendment; Change Future Land Use Designation from Low-Medium (8) Residential and Medium (15) Residential to Commercial	
APPLICANT	RPL Land LLC	
AGENT	Nectaria Chakas, Lochrie and Chakas, PA	
PROJECT NAME	Central Broward Logistics Center	
PROPERTY ADDRESS	1768-1690 NW 31st Avenue	
ZONING	Residential Single Family/Low Medium Density District (RS-8) and Residential Single Family /Medium Density (RC-15)	
FUTURE LAND USE	Low-Medium (8) Residential and Medium (15) Residential	
	DATE	DETERMINATION
COMPLETENESS	August 14, 2024	Notice of Completeness Issued
ORIGINAL APPLICABLE EXPIRATION	February 10, 2025	180 Days
EXTENSION	August 9, 2025	Additional 180 Days
	CITY CASE PLANNER	APPLICANT OR AGENT
NAME	Lorraine Tappen, AICP Principal Urban Planner	Nectaria Chakas
DATE	February 3, 2025	2/3/2025
SIGNATURE	<i>Lorraine Tappen</i>	<i>Nectaria Chakas</i>

This notice provides an official extension of time for the development permit application described above as agreed upon by the City and applicant. For any questions about this notice, contact the case planner at LTappen@fortlauderdale.gov or 954-828-5018.



DEVELOPMENT REVIEW COMMITTEE (DRC) APPLICATION WAIVER OF SECTION 166.033, FLORIDA STATUTES

CASE: UDP-L24003
REQUEST: Land Use Plan Amendment Review - Amending Future Land Use Map from Low-Medium (8) Residential and Medium (15) Residential to Commercial
APPLICANT: RPL Land LLC
AGENT: Nectaria M. Chakas, Lochrie and Chakas, P.A.
PROJECT NAME: Central Broward Logistics Center
PROPERTY ADDRESS: 1680-1690 NW 31st Avenue
ABBREVIATED LEGAL DESCRIPTION: 32-49-42 S ½ of NW ¼ of NE ¼ of NW ¼ (see additional legal descriptions on survey)
ZONING DISTRICT: Residential Single Family/Low Medium Density District (RS-8) and Residential Single Family /Cluster Dwelling/Low Medium Density District (RC-15)
LAND USE: Low-Medium and Medium Residential
COMMISSION DISTRICT: 3- Pamela Beasley-Pittman
NEIGHBORHOOD ASSOCIATION: Lake Aire Palm View Homeowners Association and Golden Heights Neighborhood Association
CASE PLANNER: Lorraine Tappen

- ☒ For the above-mentioned case number, the applicant acknowledges and agrees to waive the time limits in Section 166.033(1), Florida Statutes, as amended.
- ☐ For the above-mentioned case number, the applicant acknowledges and agrees to waive the limitation of three requests for additional information by the City of Fort Lauderdale, in accordance with Section 166.033(2), Florida Statutes, as amended.

Nectaria Chakas
Printed Name of Owner or Agent

Attorney
Corporate Title (if applicable)

Nectaria Chakas
Signature of Owner or Agent

5/12/2025
Date

Lorraine Tappen
Signature of Case Planner and Date

5/11/25
Printed Name of Case Planner



SKETCH AND LEGAL DESCRIPTION

BY

PULICE LAND SURVEYORS, INC.5381 NOB HILL ROAD
SUNRISE, FLORIDA 33351

TELEPHONE: (954) 572-1777 • E-MAIL: surveys@pulicelandsurveyors.com

CERTIFICATE OF AUTHORIZATION LB#3870

**LEGAL DESCRIPTION:**

THE SOUTHEAST ONE-QUARTER (SE 1/4) OF THE NORTHWEST ONE-QUARTER (NW 1/4) OF THE NORTHWEST ONE-QUARTER (NW 1/4), AND THE SOUTH ONE-HALF (S 1/2) OF THE NORTHWEST ONE-QUARTER (NW 1/4) OF THE NORTHEAST ONE-QUARTER (NE 1/4) OF THE NORTHWEST ONE-QUARTER (NW 1/4) AND THE SOUTHWEST ONE-QUARTER (SW 1/4) OF THE NORTHEAST ONE-QUARTER (NE 1/4) OF THE NORTHWEST ONE-QUARTER (NW 1/4), AND THE NORTHWEST ONE-QUARTER (NW 1/4) OF THE SOUTHEAST ONE-QUARTER (SE 1/4) OF THE NORTHWEST ONE-QUARTER (NW 1/4), AND THE SOUTH ONE-HALF (S 1/2) OF THE SOUTHWEST ONE-QUARTER (SW 1/4) OF THE NORTHWEST ONE-QUARTER (NW 1/4) OF THE NORTHWEST ONE-QUARTER (NW 1/4), OF SECTION 32. TOWNSHIP 49 SOUTH, RANGE 42 EAST AND BEING MORE PARTICULARLY DESCRIBED AS FOLLOWS:

COMMENCING AT THE NORTHWEST CORNER OF THE SAID SECTION 32, THENCE SOUTH 01°34'22"E, ALONG THE WEST LINE OF THE SAID SECTION 32, A DISTANCE OF 665.51 FEET, TO THE NORTHEAST CORNER OF THE SOUTHWEST ONE-QUARTER (SW 1/4) OF THE NORTHWEST ONE-QUARTER (NW 1/4) OF THE NORTHWEST ONE QUARTER (NW 1/4) OF THE SAID SECTION 32, THENCE NORTH 87°21'24" EAST, ALONG THE NORTH LINE OF THE SAID SOUTHWEST ONE-QUARTER (SW 1/4) OF THE NORTHWEST ONE-QUARTER (NW 1/4) OF THE NORTHWEST ONE-QUARTER (NW 1/4) OF SECTION 32, A DISTANCE OF 671.73 FEET, TO THE POINT OF BEGINNING OF THIS DESCRIPTION, THENCE CONTINUE NORTH 87°21'24" EAST, ALONG THE SAID NORTH LINE OF THE SOUTHEAST ONE-QUARTER (SE 1/4) OF THE NORTHWEST ONE-QUARTER (NW 1/4) OF THE NORTHWEST ONE-QUARTER (NW 1/4) OF SECTION 32, A DISTANCE OF 671.73 FEET, THENCE NORTH 01°22'05" WEST, ALONG THE WEST LINE OF THE NORTHWEST ONE-QUARTER (NW 1/4) OF THE NORTHEAST ONE-QUARTER (NE 1/4) OF THE NORTHWEST ONE-QUARTER (NW 1/4) OF SECTION 32, A DISTANCE OF 334.55 FEET (THE LAST THREE DESCRIBED COURSES BEING COINCIDENT WITH A NORTHERLY, SOUTHERLY AND EASTERLY BOUNDARY LINE OF THE PLAT OF "WINGATE RIDGE" AS RECORDED IN PLAT BOOK 37 AT PAGE 50, OF THE PUBLIC RECORDS OF BROWARD COUNTY, FLORIDA); THENCE NORTH 87°16'52"E EAST, ALONG THE NORTH LINE OF THE SOUTH ONE-HALF (S 1/2) OF THE NORTHWEST ONE-QUARTER (NW 1/4) OF THE NORTHEAST ONE-QUARTER (NE 1/4) OF THE NORTHWEST ONE-QUARTER (NW 1/4) OF SECTION 32, A DISTANCE OF 672.35 FEET (THE LAST DESCRIBED COURSE BEING COINCIDENT WITH THE SOUTHERLY BOUNDARY LINE OF THE PLAT OF "PALM LAKE" AS RECORDED IN PLAT BOOK 55 AT PAGE 33, OF THE PUBLIC RECORDS OF BROWARD COUNTY, FLORIDA), THENCE SOUTH 01°15'59" EAST, ALONG THE EAST LINE OF THE WEST ONE-HALF (W 1/2) OF THE EAST ONE-HALF (E 1/2) OF THE NORTHWEST ONE-QUARTER (NW 1/4) OF SECTION 32, A DISTANCE OF 1677.26 FEET (THE LAST DESCRIBED COURSE BEING COINCIDENT WITH THE WESTERLY BOUNDARY LINE OF THE PLAT OF "LAKE AIR ESTATES" AS RECORDED IN PLAT BOOK 54 AT PAGE 15, OF THE PUBLIC RECORDS OF BROWARD COUNTY, FLORIDA AND THE WESTERLY BOUNDARY LINE OF THE PLAT OF "GOLDEN HEIGHTS HOMES" AS

LEGAL DESCRIPTION CONTINUED ON SHEET 2

CLIENT: PROLOGIS, LP

SCALE: N/A

DRAWN: MMM

ORDER NO.: 73152

DATE: 7/29/24

LAND USE PLAN AMENDMENT

FORT LAUDERDALE, BROWARD COUNTY, FLORIDA

FOR: CENTRAL BROWARD LOGISTICS

SHEET 1 OF 3

THIS DOCUMENT IS NEITHER FULL NOR
COMPLETE WITHOUT SHEETS 1 THRU 3

Digitally signed by John F

Pulice

Date: 2024.07.30 17:00:00

-04'00'

John F Pulice

- ☐ JOHN F. PULICE, PROFESSIONAL SURVEYOR AND MAPPER LS2691
 - ☐ VICTOR R. GILBERT, PROFESSIONAL SURVEYOR AND MAPPER LS6274
 - ☐ MICHAEL M. MOSSEY, PROFESSIONAL SURVEYOR AND MAPPER PSM5660
- STATE OF FLORIDA



SKETCH AND LEGAL DESCRIPTION

BY

PULICE LAND SURVEYORS, INC.5381 NOB HILL ROAD
SUNRISE, FLORIDA 33351TELEPHONE: (954) 572-1777 • E-MAIL: surveys@pulicelandsurveyors.com
CERTIFICATE OF AUTHORIZATION LB#3870**LEGAL DESCRIPTION:**

LEGAL DESCRIPTION CONTINUED FROM SHEET 1

RECORDED IN PLAT BOOK 40 AT PAGE 28, OF THE PUBLIC RECORDS OF BROWARD COUNTY, FLORIDA) THENCE SOUTH 87°39'37" WEST, ALONG THE SOUTH LINE OF THE NORTHWEST ONE-QUARTER (NW 1/4) OF THE SOUTHEAST ONE-QUARTER (SE 1/4) OF THE NORTHWEST ONE QUARTER (NW 1/4) OF SECTION 32, A DISTANCE OF 669.28 FEET (THE LAST DESCRIBED COURSE BEING COINCIDENT WITH THE PLAT OF "WASHINGTON PARK 4TH ADDITION" AS RECORDED IN PLAT BOOK 22 AT PAGE 44, OF THE PUBLIC RECORDS OF BROWARD COUNTY, FLORIDA), THENCE NORTH 01°22'05" WEST ALONG THE WEST LINE OF THE NORTHWEST ONE-QUARTER (NW 1/4) OF THE SOUTHEAST ONE-QUARTER (SE 1/4) OF THE NORTHWEST ONE-QUARTER (NW 1/4) OF SECTION 32, A DISTANCE OF 669.10 FEET, THENCE SOUTH 87°30'29" WEST, ALONG THE NORTH LINE OF THE SOUTHWEST ONE-QUARTER (SW 1/4) OF THE NORTHWEST ONE-QUARTER (NW 1/4) OF SECTION 32, A DISTANCE OF 1282.54 FEET, TO A POINT ON THE EASTERLY RIGHT-OF-WAY LINE OF NW 31ST AVENUE, THENCE NORTH 00°27'54" WEST, ALONG SAID EASTERLY RIGHT-OF-WAY LINE OF NW 31ST AVENUE, AS SHOWN AS PARCEL 130 ON THE FLORIDA D.O.T. RIGHT-OF-WAY MAP NO.85502-2616, A DISTANCE OF 333.00 FEET, THENCE NORTH 87°25'36" EAST, ALONG THE NORTH LINE OF THE SOUTH ONE-HALF (S 1/2) OF THE SOUTHWEST ONE-QUARTER (SW 1/4) OF THE NORTHWEST ONE-QUARTER (NW 1/4) OF THE NORTHWEST ONE-QUARTER (NW 1/4) OF SECTION 32, A DISTANCE OF 608.81 FEET, THENCE NORTH 01°28'12" WEST, ALONG THE WEST LINE OF THE SOUTHEAST ONE-QUARTER (SE 1/4) OF THE NORTHWEST ONE-QUARTER (NW 1/4) OF THE NORTHWEST ONE-QUARTER (NW 1/4) OF SECTION 32, A DISTANCE OF 333.65 FEET, TO THE POINT OF BEGINNING (THE LAST TWO DESCRIBED COURSES BEING COINCIDENT WITH A SOUTHERLY AND EASTERLY BOUNDARY LINE OF THE SAID PLAT OF "WINGATE RIDGE").

SAID LANDS LYING AND BEING IN THE CITY OF FORT LAUDERDALE, BROWARD COUNTY, FLORIDA AND CONTAINING A NET TOTAL OF 1,774,685 SQUARE FEET (40.741 ACRES).

NOTES:

1. THIS SKETCH IS NOT VALID WITHOUT THE ORIGINAL SIGNATURE AND SEAL OR AN ELECTRONIC SIGNATURE AND ELECTRONIC SEAL OF A FLORIDA LICENSED SURVEYOR AND MAPPER.
2. BEARINGS ARE ASSUMED WITH A REFERENCE BEARING OF S01°34'30"E ALONG THE WEST LINE OF THE NORTHWEST ONE QUARTER (N.W. 1/4) OF SECTION 32, TOWNSHIP 49 SOUTH, RANGE 42 EAST.
3. THIS IS NOT A SKETCH OF SURVEY AND DOES NOT REPRESENT A FIELD SURVEY.
4. ALL RECORDED DOCUMENTS ARE PER BROWARD COUNTY PUBLIC RECORDS.

CLIENT: PROLOGIS, LP

SCALE: N/A

DRAWN: MMM

ORDER NO.: 73152

DATE: 7/29/24

LAND USE PLAN AMENDMENT

FORT LAUDERDALE, BROWARD COUNTY, FLORIDA

FOR: CENTRAL BROWARD LOGISTICS

SHEET 2 OF 3

THIS DOCUMENT IS NEITHER FULL NOR
COMPLETE WITHOUT SHEETS 1 THRU 3

☐ JOHN F. PULICE, PROFESSIONAL SURVEYOR AND MAPPER LS2691
☐ VICTOR R. GILBERT, PROFESSIONAL SURVEYOR AND MAPPER LS6274
☐ MICHAEL M. MOSSEY, PROFESSIONAL SURVEYOR AND MAPPER PSM5660
STATE OF FLORIDA




SKETCH AND LEGAL DESCRIPTION

BY

PULICE LAND SURVEYORS, INC.5381 NOB HILL ROAD
SUNRISE, FLORIDA 33351

TELEPHONE: (954) 572-1777 • E-MAIL: surveys@pulicelandsurveyors.com

CERTIFICATE OF AUTHORIZATION LB#3870

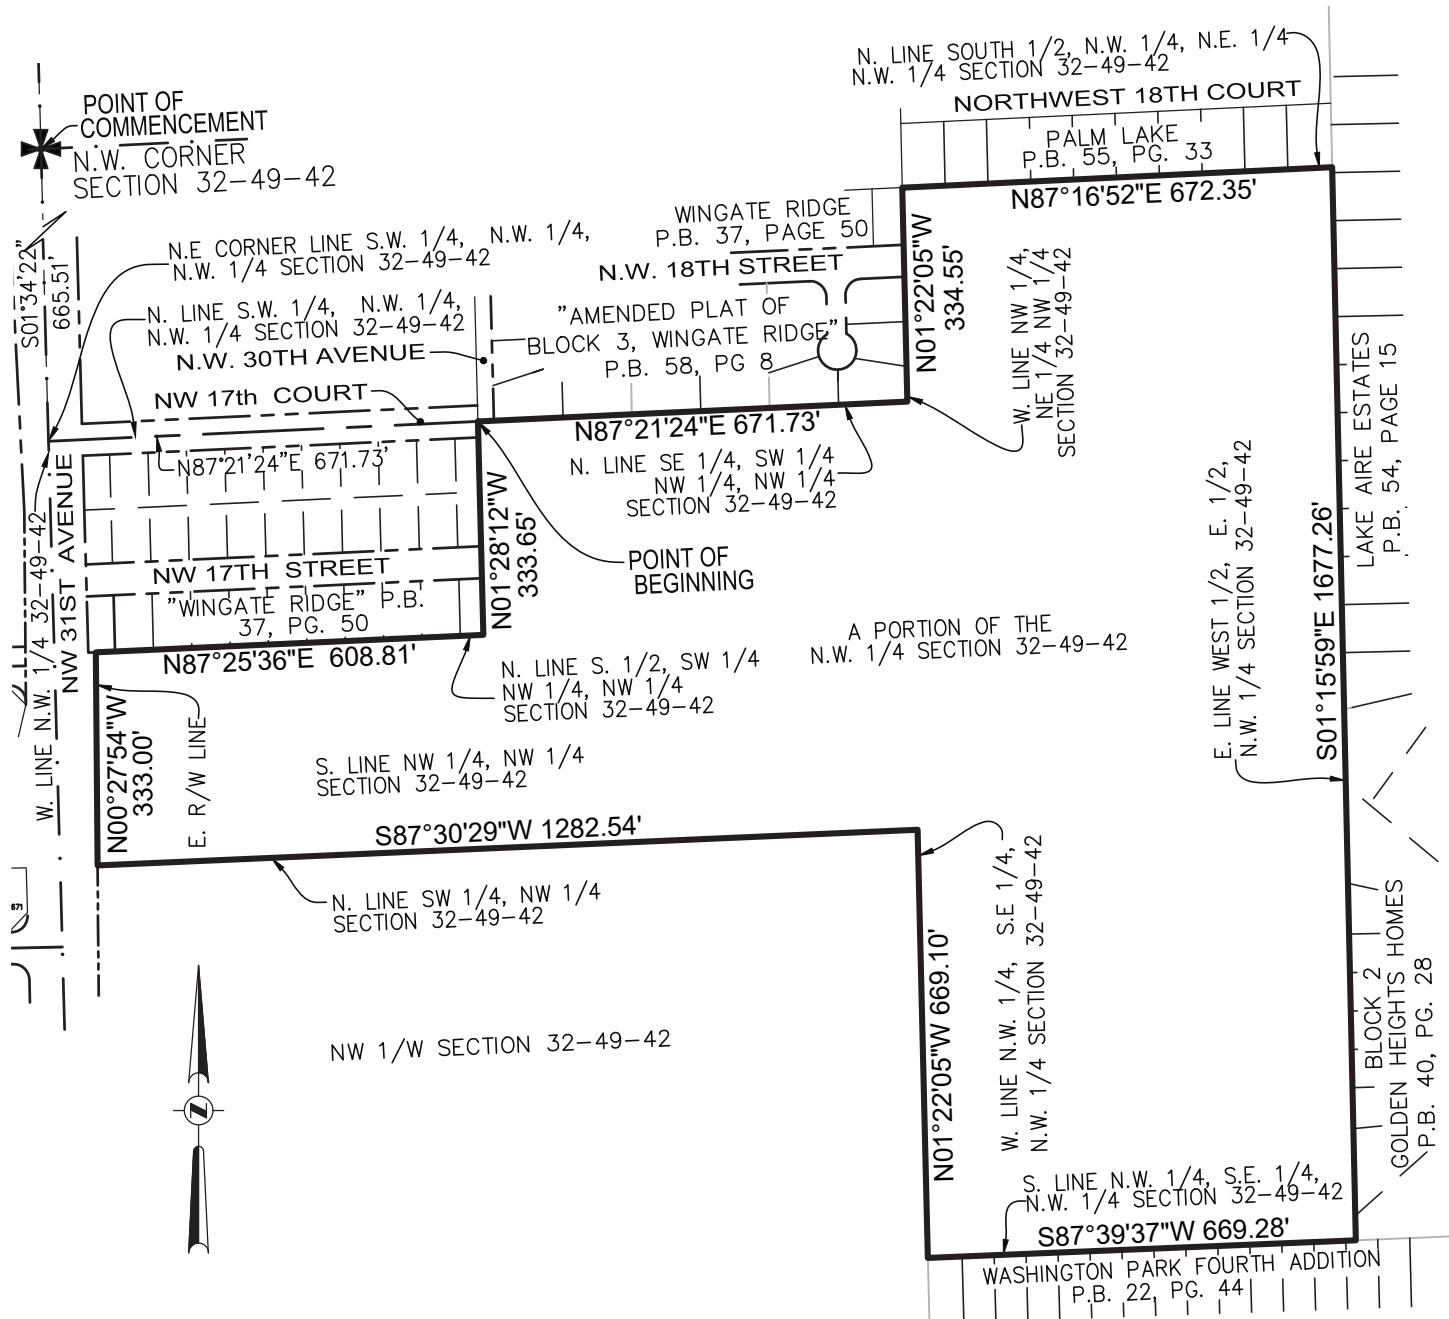

CLIENT: PROLOGIS, LP

SCALE: 1" = 300'

DRAWN: MMM

ORDER NO.: 73152

DATE: 7/29/24

LAND USE PLAN AMENDMENT

FORT LAUDERDALE, BROWARD COUNTY, FLORIDA

FOR: CENTRAL BROWARD LOGISTICS

SHEET 3 OF 3

THIS DOCUMENT IS NEITHER FULL NOR
COMPLETE WITHOUT SHEETS 1 THRU 3

LEGEND & ABBREVIATIONS:



CENTERLINE

P.B.

PLAT BOOK

PG.

PAGE

32-49-42

SECTION-TOWNSHIP-RANGE

David Solomon, City Clerk
City of Fort Lauderdale
100 North Andrews Avenue
Fort Lauderdale, FL 33301

RE: Land use, zoning, development approval and permitting for property identified as folio numbers; 494232000030; 494232000040; 494232000100; 494232000070 and 494232000050 all located in the City of Fort Lauderdale, FL 33311

Dear City Clerk:

We hereby authorize Lochrie & Chakas, P.A. to act as agents in connection with all land use and zoning matters related to Property referenced above located in the City of Fort Lauderdale, Florida.

Sincerely,

RPL Land, LLC

Signature: [Signature]
Printed Name: Jordan M. Zahlene

Title: Manager

Date: 6/24/24

Signature: [Signature]
Printed Name: Beatriz C. Zahlene

Title: Manager


Date: 6/24/24

STATE OF Florida)
COUNTY OF Dade) ss

I HEREBY CERTIFY that on this day, before me, an officer duly authorized in the State aforesaid and in the County aforesaid to take acknowledgments, the foregoing instrument was acknowledged by Jordan Zahlene and Beatriz Zahlene who are the Managers of RPL Land, LLC, a Florida limited liability company, and who are personally known to me or who has produced _____ as identification.

WITNESS my hand and official seal in the County and State last aforesaid this 24 day of June, 2024.

[Signature]
Notary Public
Michael Ruiz
Typed, printed or stamped name of Notary Public

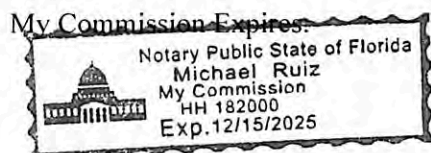

David Solomon, City Clerk
City of Fort Lauderdale
100 North Andrews Avenue
Fort Lauderdale, FL 33301

RE: Land use, zoning, development approval and permitting for property identified as folio numbers; 494232000030; 494232000040; 494232000100; 494232000070 and 494232000050 all located in the City of Fort Lauderdale, FL 33311

Dear City Clerk:

We hereby authorize Lochrie & Chakas, P.A. to act as agents in connection with all land use and zoning matters related to Property referenced above located in the City of Fort Lauderdale, Florida.

Sincerely,

RPL Land, LLC

Signature: 

Printed Name: Jordan M. Zahlene

Title: Manager

Date: 6/24/24

Signature: 

Printed Name: Beatriz C. Zahlene


Title: Manager


Date: 6/24/24

STATE OF Florida)
COUNTY OF Dade) ss

I HEREBY CERTIFY that on this day, before me, an officer duly authorized in the State aforesaid and in the County aforesaid to take acknowledgments, the foregoing instrument was acknowledged by Jordan Zahlene and Beatriz Zahlene who are the Managers of RPL Land, LLC, a Florida limited liability company, and who are personally known to me or who has produced _____ as identification.

WITNESS my hand and official seal in the County and State last aforesaid this 24 day of June, 2024.

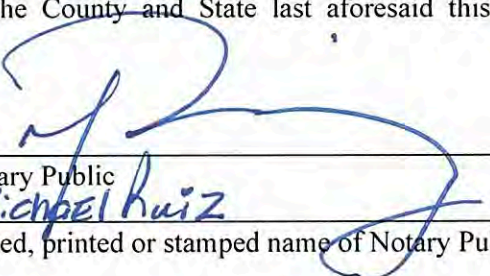
Notary Public
Typed, printed or stamped name of Notary Public

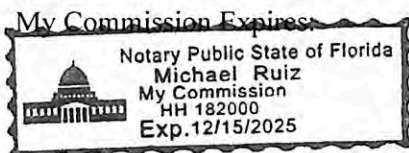

From: City of Fort Lauderdale-No Reply <noreply@fortlauderdale.gov>
Sent: Thursday, May 16, 2024 6:18 PM
To: Ethan White Marin
Subject: [External] City of Fort Lauderdale LauderBuild Documents
Received For Application ENG-CR-24050003



LauderBuild Application Documents Received

The Development Services Department has received your online submittal of plans and documents for application record number **ENG-CR-24050003** at **NW 17 CT**. You will be notified by email if any additional information is required for review. Plan review will not begin until the application package has been determined to be complete.

You may visit [LauderBuild](#) to review the processing status at any time by going to the **Record Details page** and selecting **Record Info > Processing Status** or **Plan Room > Summary**, if you are logged in to your account.

Thank you,
Development Services Department
700 NW 19th Avenue
Fort Lauderdale, FL 33311
Open 8 am to 3 pm
954-828-6520



**CITY OF FORT LAUDERDALE
DEVELOPMENT SERVICES DEPARTMENT**

ADDRESS VERIFICATION CONFIRMATION

Verification Request #: BLD-ADDVER-24070009
Completion Date: 7/9/2024
Purpose of Address Request: To verify an existing address for DRC

PROPERTY INFORMATION

The property Information is listed below. If the property has more than one address. please note that more than one folio number will be listed

Folio Number: 494232000100
Address: 1680 NW 31 AVE, FORT LAUDERDALE,
Legal Description: 32-49-42 S1/2 OF SW1/4 OF NW1/4 OF NW1/4, LESS PT DESC AS BEG AT SW C

Requestor Name: Nectaria Chakas
Requestor Email: Nchakas@lochrielaw.com
Requestor Phone: 954-779-1123

Verified / Assigned Address: 1680 NW 31 AVE, FORT LAUDERDALE,
Former / Known As Address: 1680 NW 31 AVE, FORT LAUDERDALE,
Authorized City Representative: JAZMINE EVEILLARD
Notes (If Applicable):



**CITY OF FORT LAUDERDALE
DEVELOPMENT SERVICES DEPARTMENT**

ADDRESS VERIFICATION CONFIRMATION

Verification Request #: BLD-ADDVER-24070010
Completion Date: 7/10/2024
Purpose of Address Request: To verify an existing address for DRC

PROPERTY INFORMATION

The property Information is listed below. If the property has more than one address, please note that more than one folio number will be listed

Folio Number: 494232000070
Address: 1690 NW 31 AVE #WET1, FORT LAUDER
Legal Description: 32-49-42 SE1/4 OF NW1/4 OF NW1/4

Requestor Name: Nectaria Chakas
Requestor Email: Nchakas@lochrielaw.com
Requestor Phone: 954-7791123

Verified / Assigned Address: 1690 NW 31 AVE #WET1, FORT LAUDER
Former / Known As Address: 1690 NW 31 AVE #WET1, FORT LAUDER
Authorized City Representative: JAZMINE EVEILLARD
Notes (If Applicable):



**CITY OF FORT LAUDERDALE
DEVELOPMENT SERVICES DEPARTMENT**

ADDRESS VERIFICATION CONFIRMATION

Verification Request #: BLD-ADDVER-24070007
Completion Date: 7/9/2024
Purpose of Address Request: To verify an existing address for DRC

PROPERTY INFORMATION

The property Information is listed below. If the property has more than one address, please note that more than one folio number will be listed

Folio Number: 494232000050
Address: 1690 NW 31 AVE #WET2, FORT LAUDER
Legal Description: 32-49-42 NW1/4 OF SE1/4 OF NW1/4

Requestor Name: Nectaria Chakas
Requestor Email: Nchakas@lochrielaw.com
Requestor Phone: 954-779-1123

Verified / Assigned Address:
Former / Known As Address: 1690 NW 31 AVE #WET2, FORT LAUDER
Authorized City Representative:
Notes (If Applicable):



**CITY OF FORT LAUDERDALE
DEVELOPMENT SERVICES DEPARTMENT**

ADDRESS VERIFICATION CONFIRMATION

Verification Request #: BLD-ADDVER-24070006
Completion Date: 7/9/2024
Purpose of Address Request: To verify an existing address for DRC

PROPERTY INFORMATION

The property Information is listed below. If the property has more than one address, please note that more than one folio number will be listed

Folio Number: 494232000040
Address: 1690 NW 31 AVE #WET3, FORT LAUDER
Legal Description: 32-49-42 SW1/4 OF NE1/4 OF NW1/4

Requestor Name: Nectaria Chakas
Requestor Email: Nchakas@lochrielaw.com
Requestor Phone: 954-779-1123

Verified / Assigned Address: 1690 NW 31 AVE #WET3, FORT LAUDER
Former / Known As Address: 1690 NW 31 AVE #WET3, FORT LAUDER
Authorized City Representative: JAZMINE EVEILLARD
Notes (If Applicable):



**CITY OF FORT LAUDERDALE
DEVELOPMENT SERVICES DEPARTMENT**

ADDRESS VERIFICATION CONFIRMATION

Verification Request #: BLD-ADDVER-24070005
Completion Date: 7/9/2024
Purpose of Address Request: To verify an existing address for DRC

PROPERTY INFORMATION

The property Information is listed below. If the property has more than one address, please note that more than one folio number will be listed

Folio Number: 494232000030
Address: 1690 NW 31 AVE #WET4, FORT LAUDER
Legal Description: 32-49-42 S1/2 OF NW1/4 OF NE1/4 OF NW1/4

Requestor Name: Nectaria Chakas
Requestor Email: Nchakas@lochrielaw.com
Requestor Phone: 954-779-1123

Verified / Assigned Address: 1690 NW 31 AVE #WET4, FORT LAUDER
Former / Known As Address: 1690 NW 31 AVE #WET4, FORT LAUDER
Authorized City Representative: JAZMINE EVEILLARD
Notes (If Applicable):