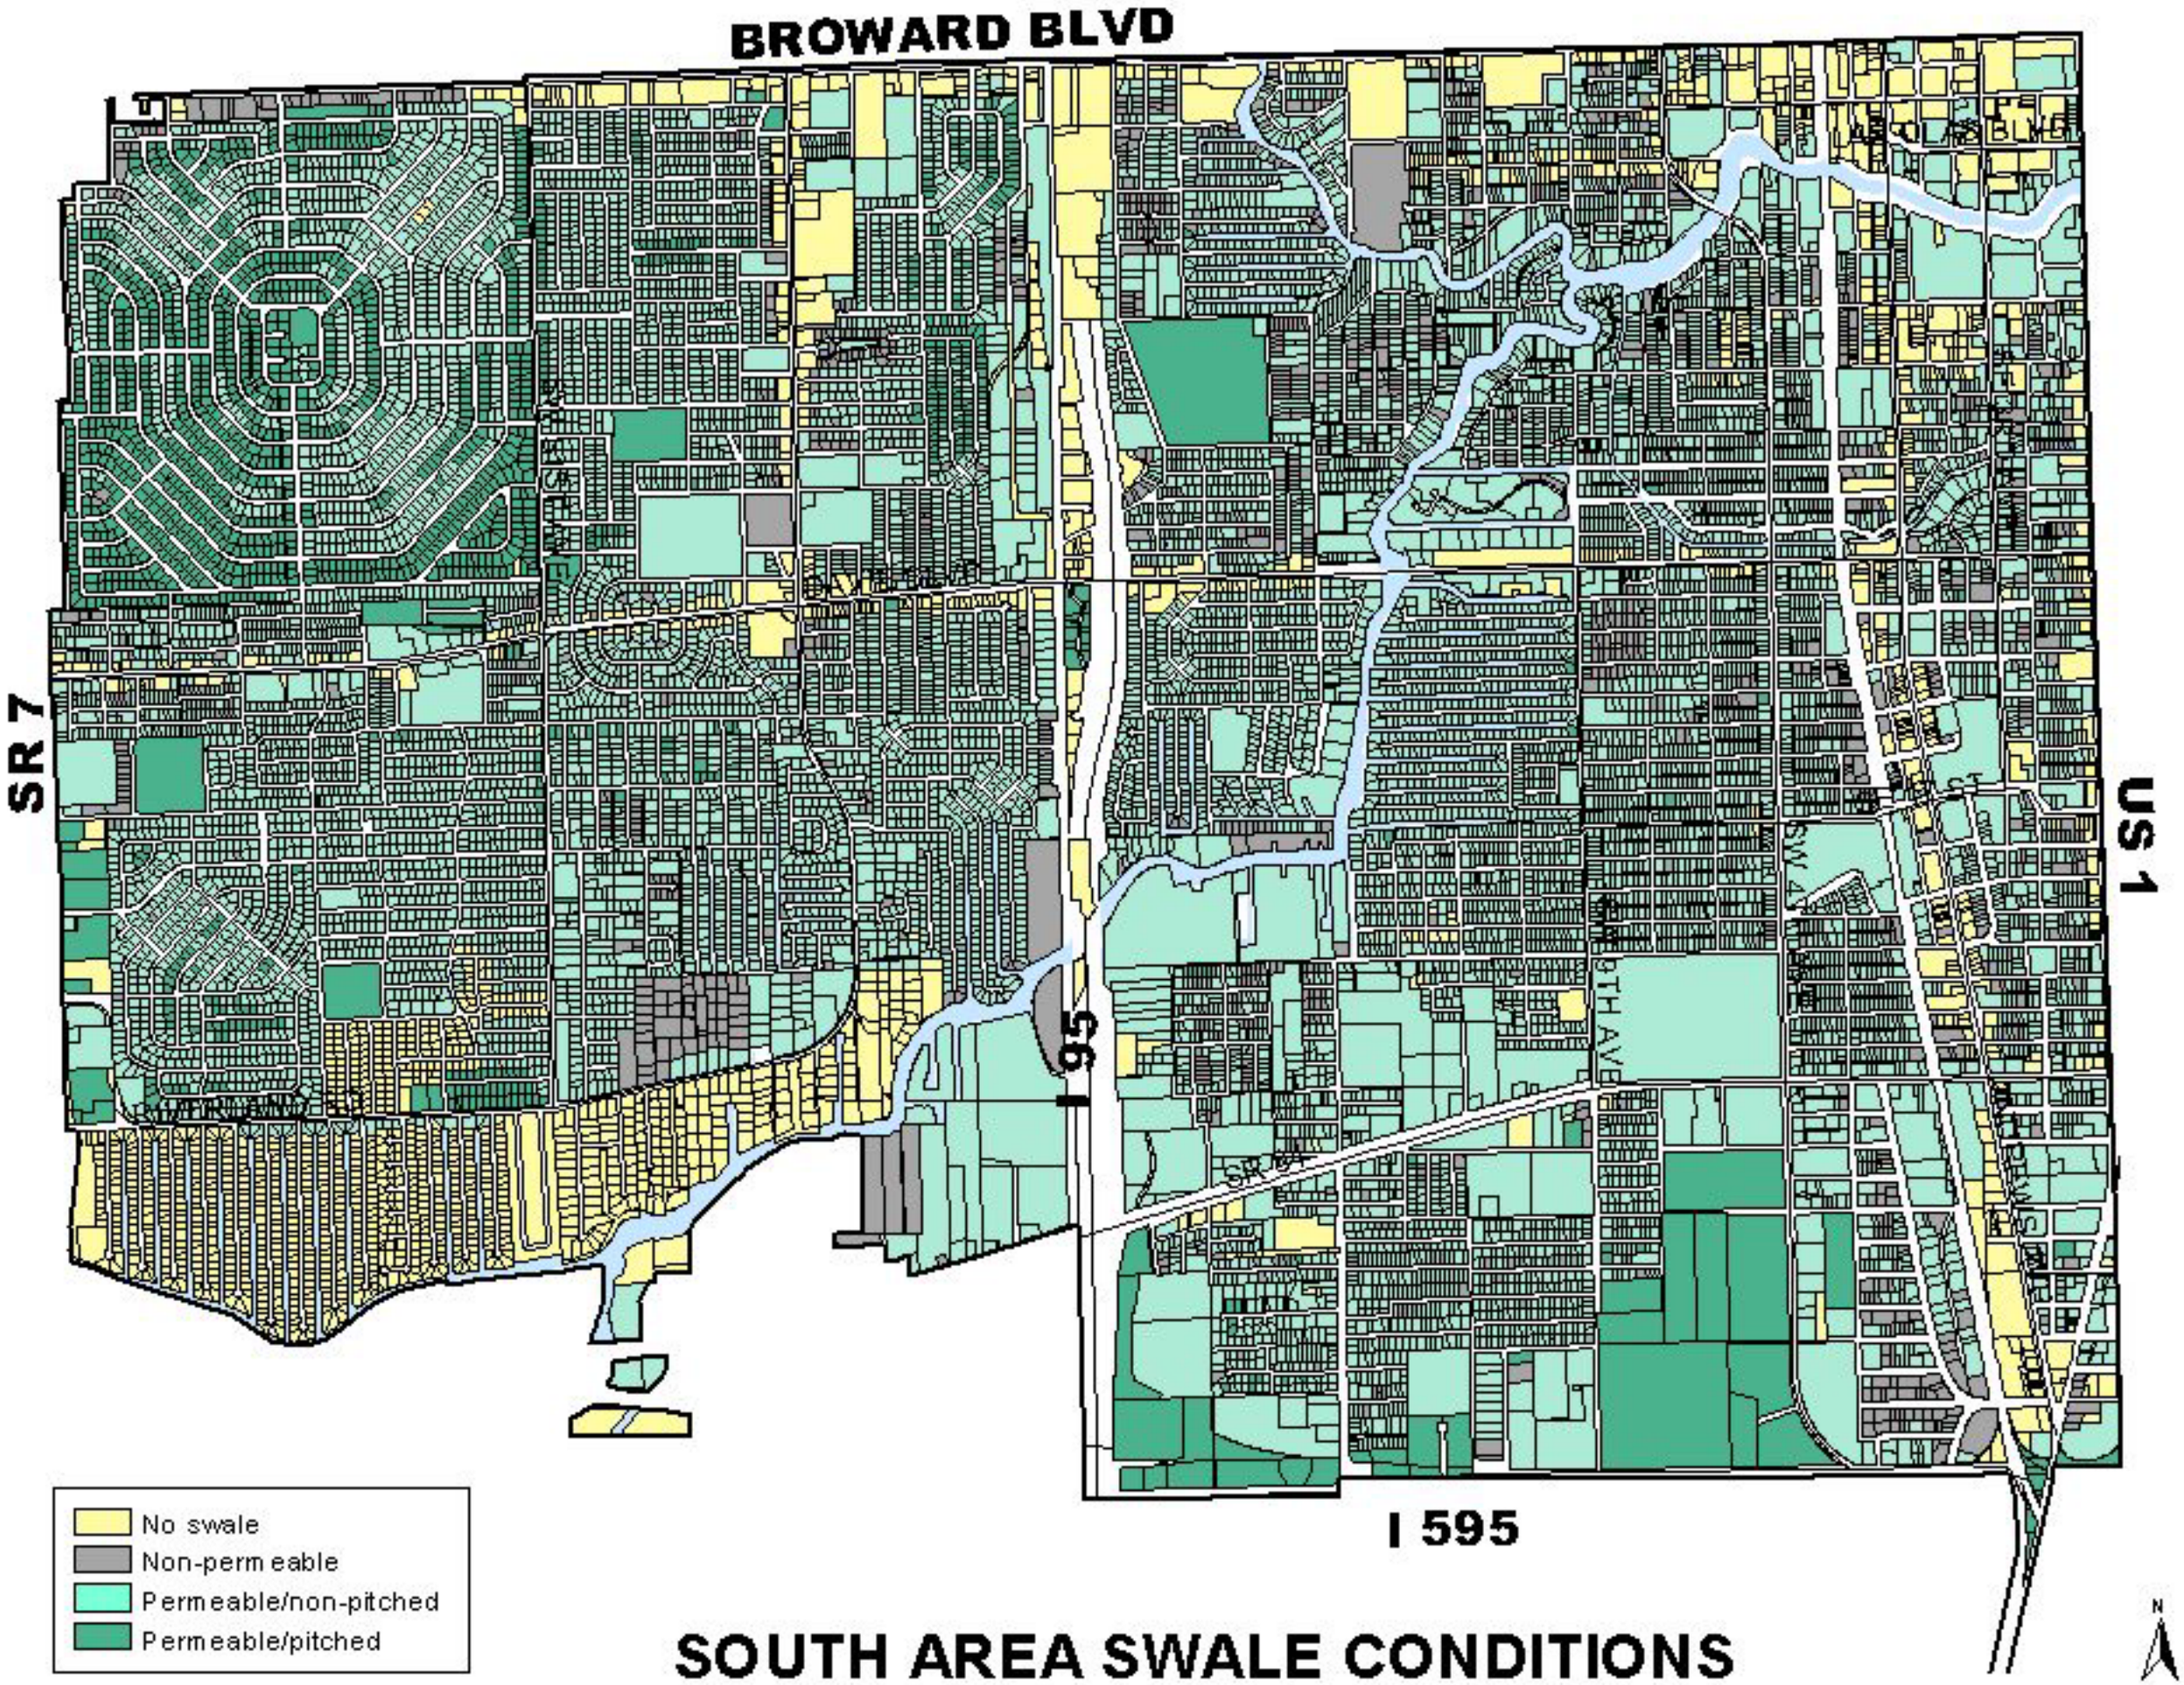

SOUTH AREA SWALE CONDITIONS